



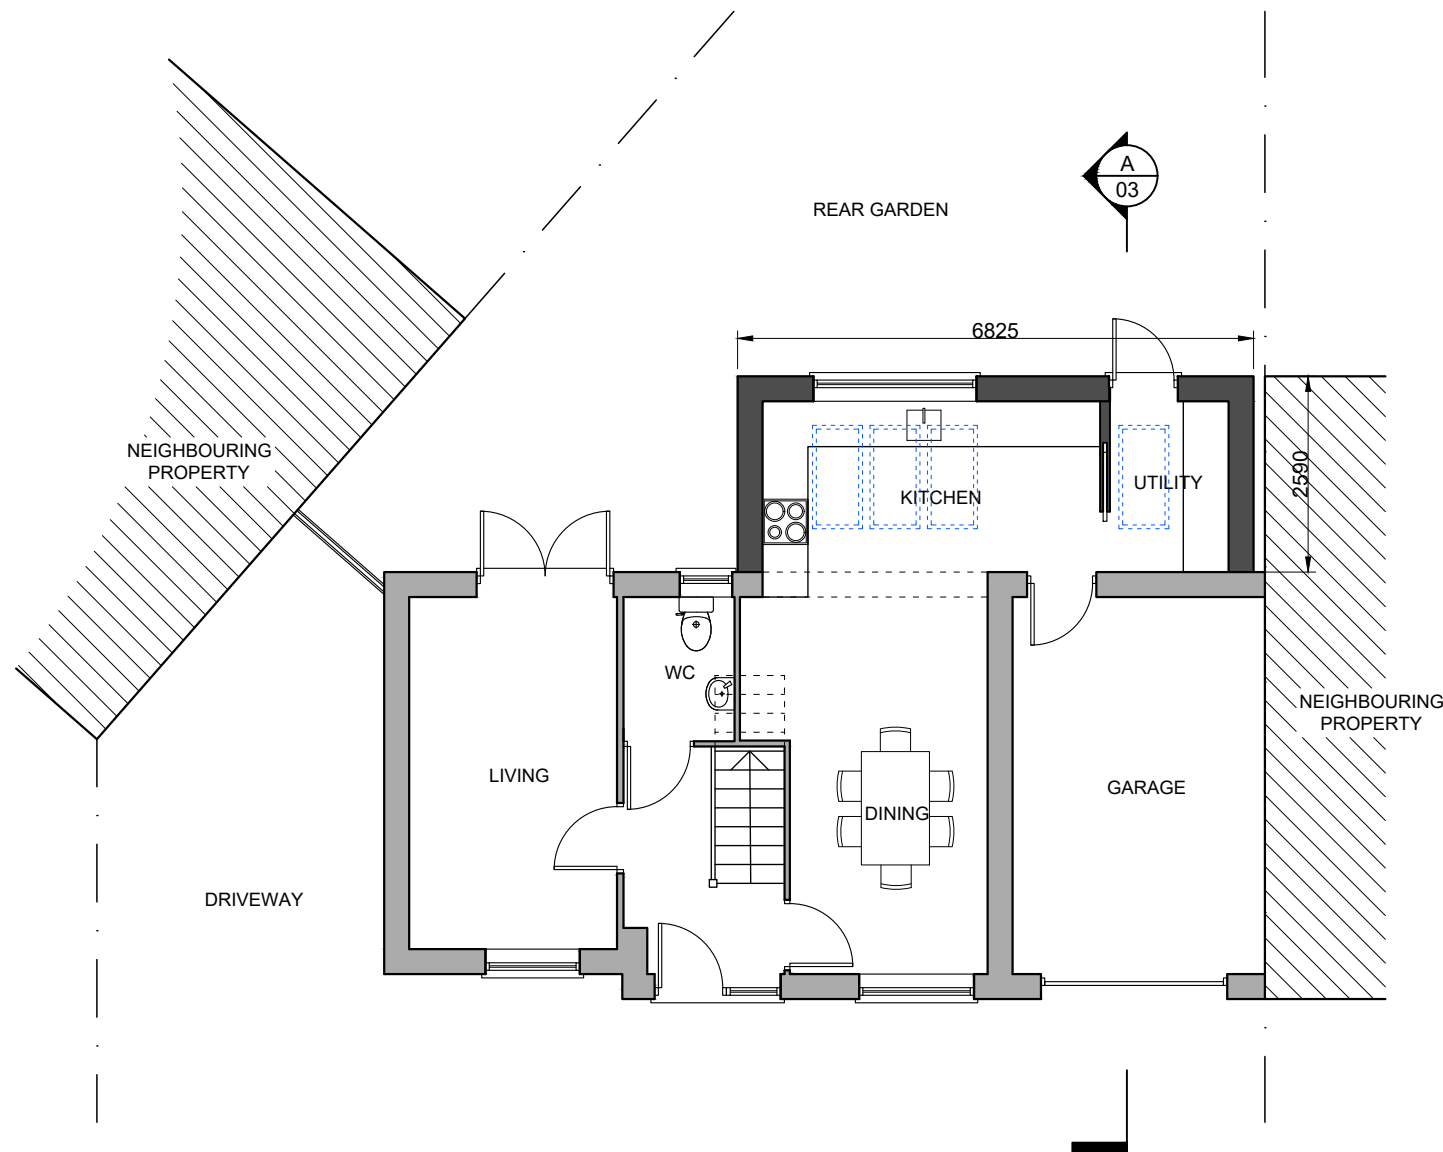


PROPOSED GROUND FLOOR PLAN

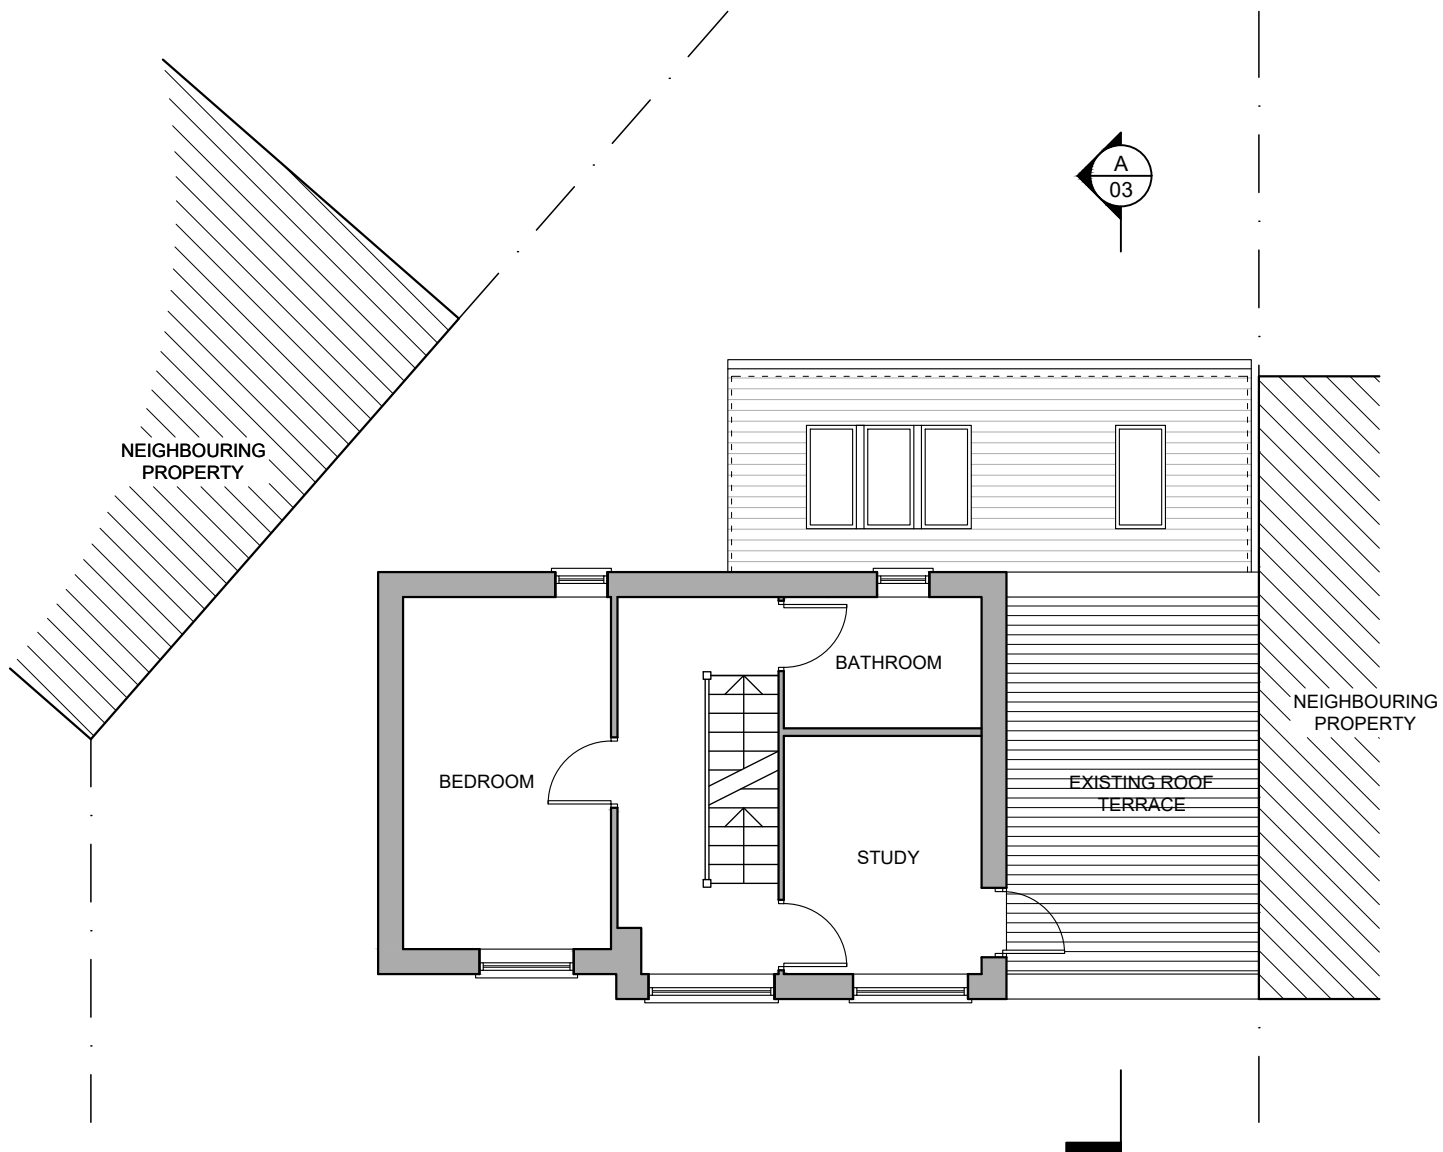


PROPOSED FIRST FLOOR PLAN


- EXTERNAL MATERIALS KEY:
- 1 BRICKWORK TO MATCH EXISTING
 - 2 GREY uPVC WINDOW TO MATCH EXISTING
 - 3 GREY uPVC DOOR TO MATCH EXISTING
 - 4 CLAY TILES TO MATCH EXISTING
 - 5 VELUX TYPE ROOFLIGHT

 

PROPOSED REAR ELEVATION

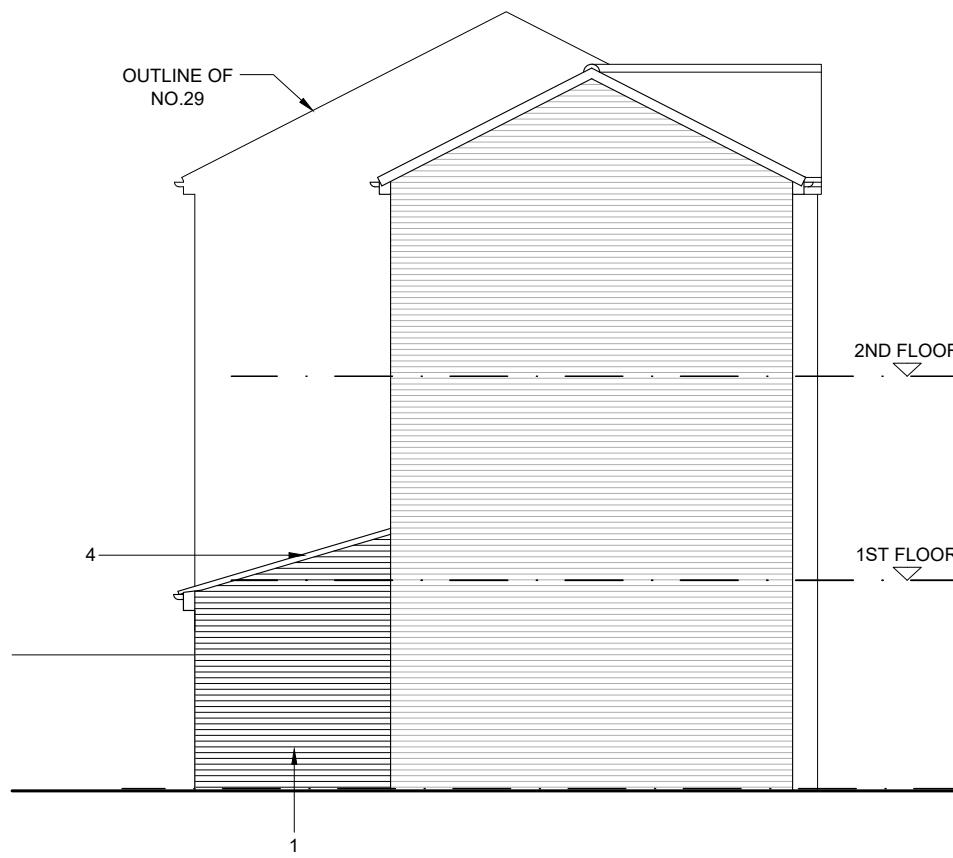

PROPOSED FLANK ELEVATION

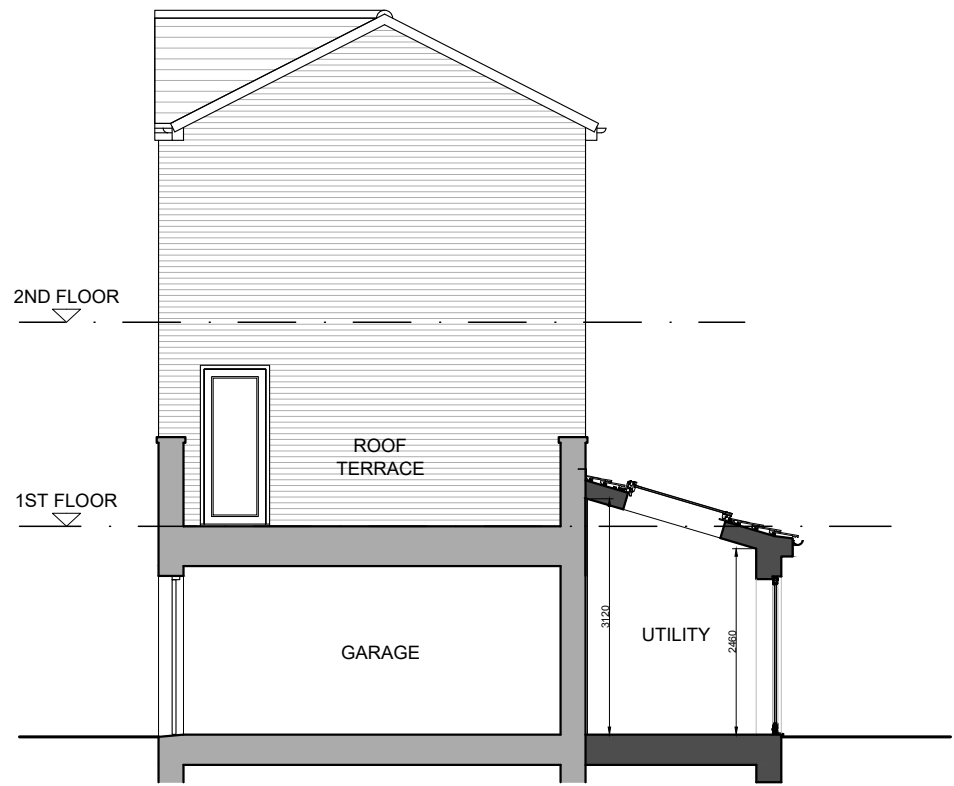

PROPOSED SECTION AA

DSQUARE ARCHITECTS

61 Mosley Street, Manchester, M2 3HZ
0161 222 3734 | info@dsquare-architects.co.uk
www.dsquare-architects.co.uk

Client:
Messrs. Lenton and Holyfield

Site:
27 Mawson Road
Manchester, M13 9HG

Title:
Plans, Elevations and
Section as Proposed

Scale: 1:100 @ A2	Drawn: DD
Date: March 2023	
Drg. No. 2107-03	Rev. P3