




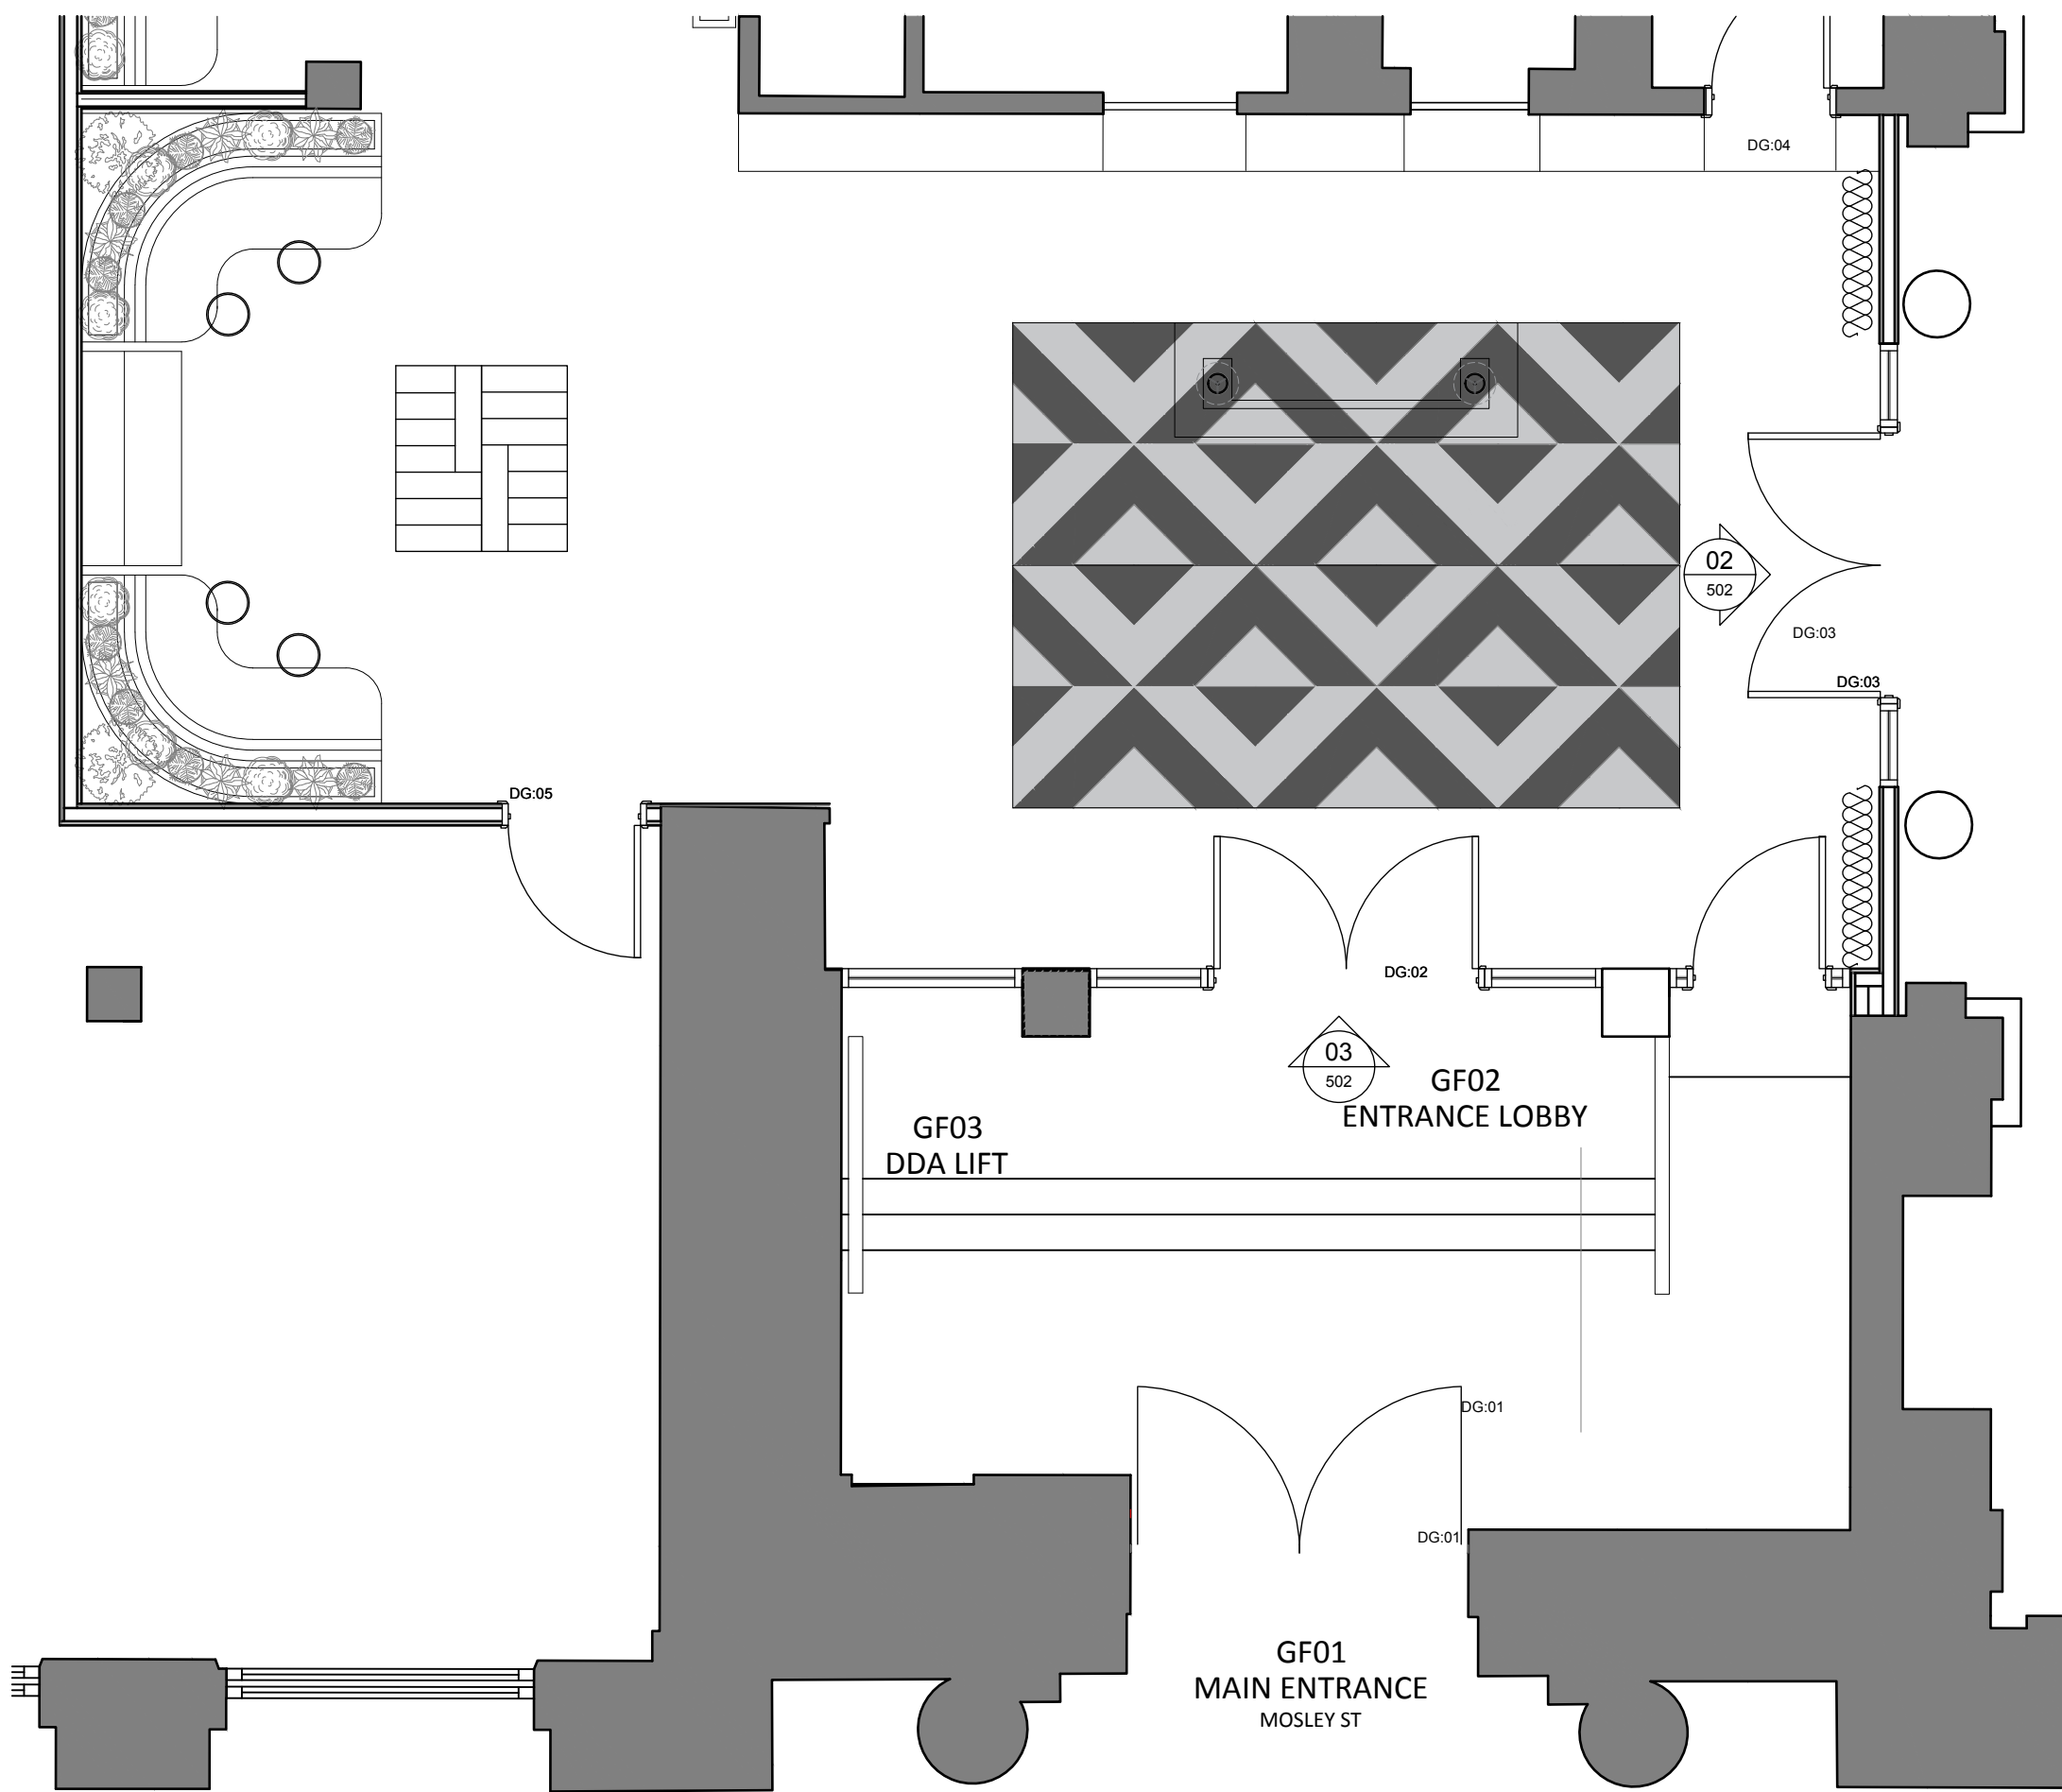

01 GROUND FLOOR ENTRANCE GLAZING
502 SCALE - 1:50 @ A1 REFERENCE PLAN

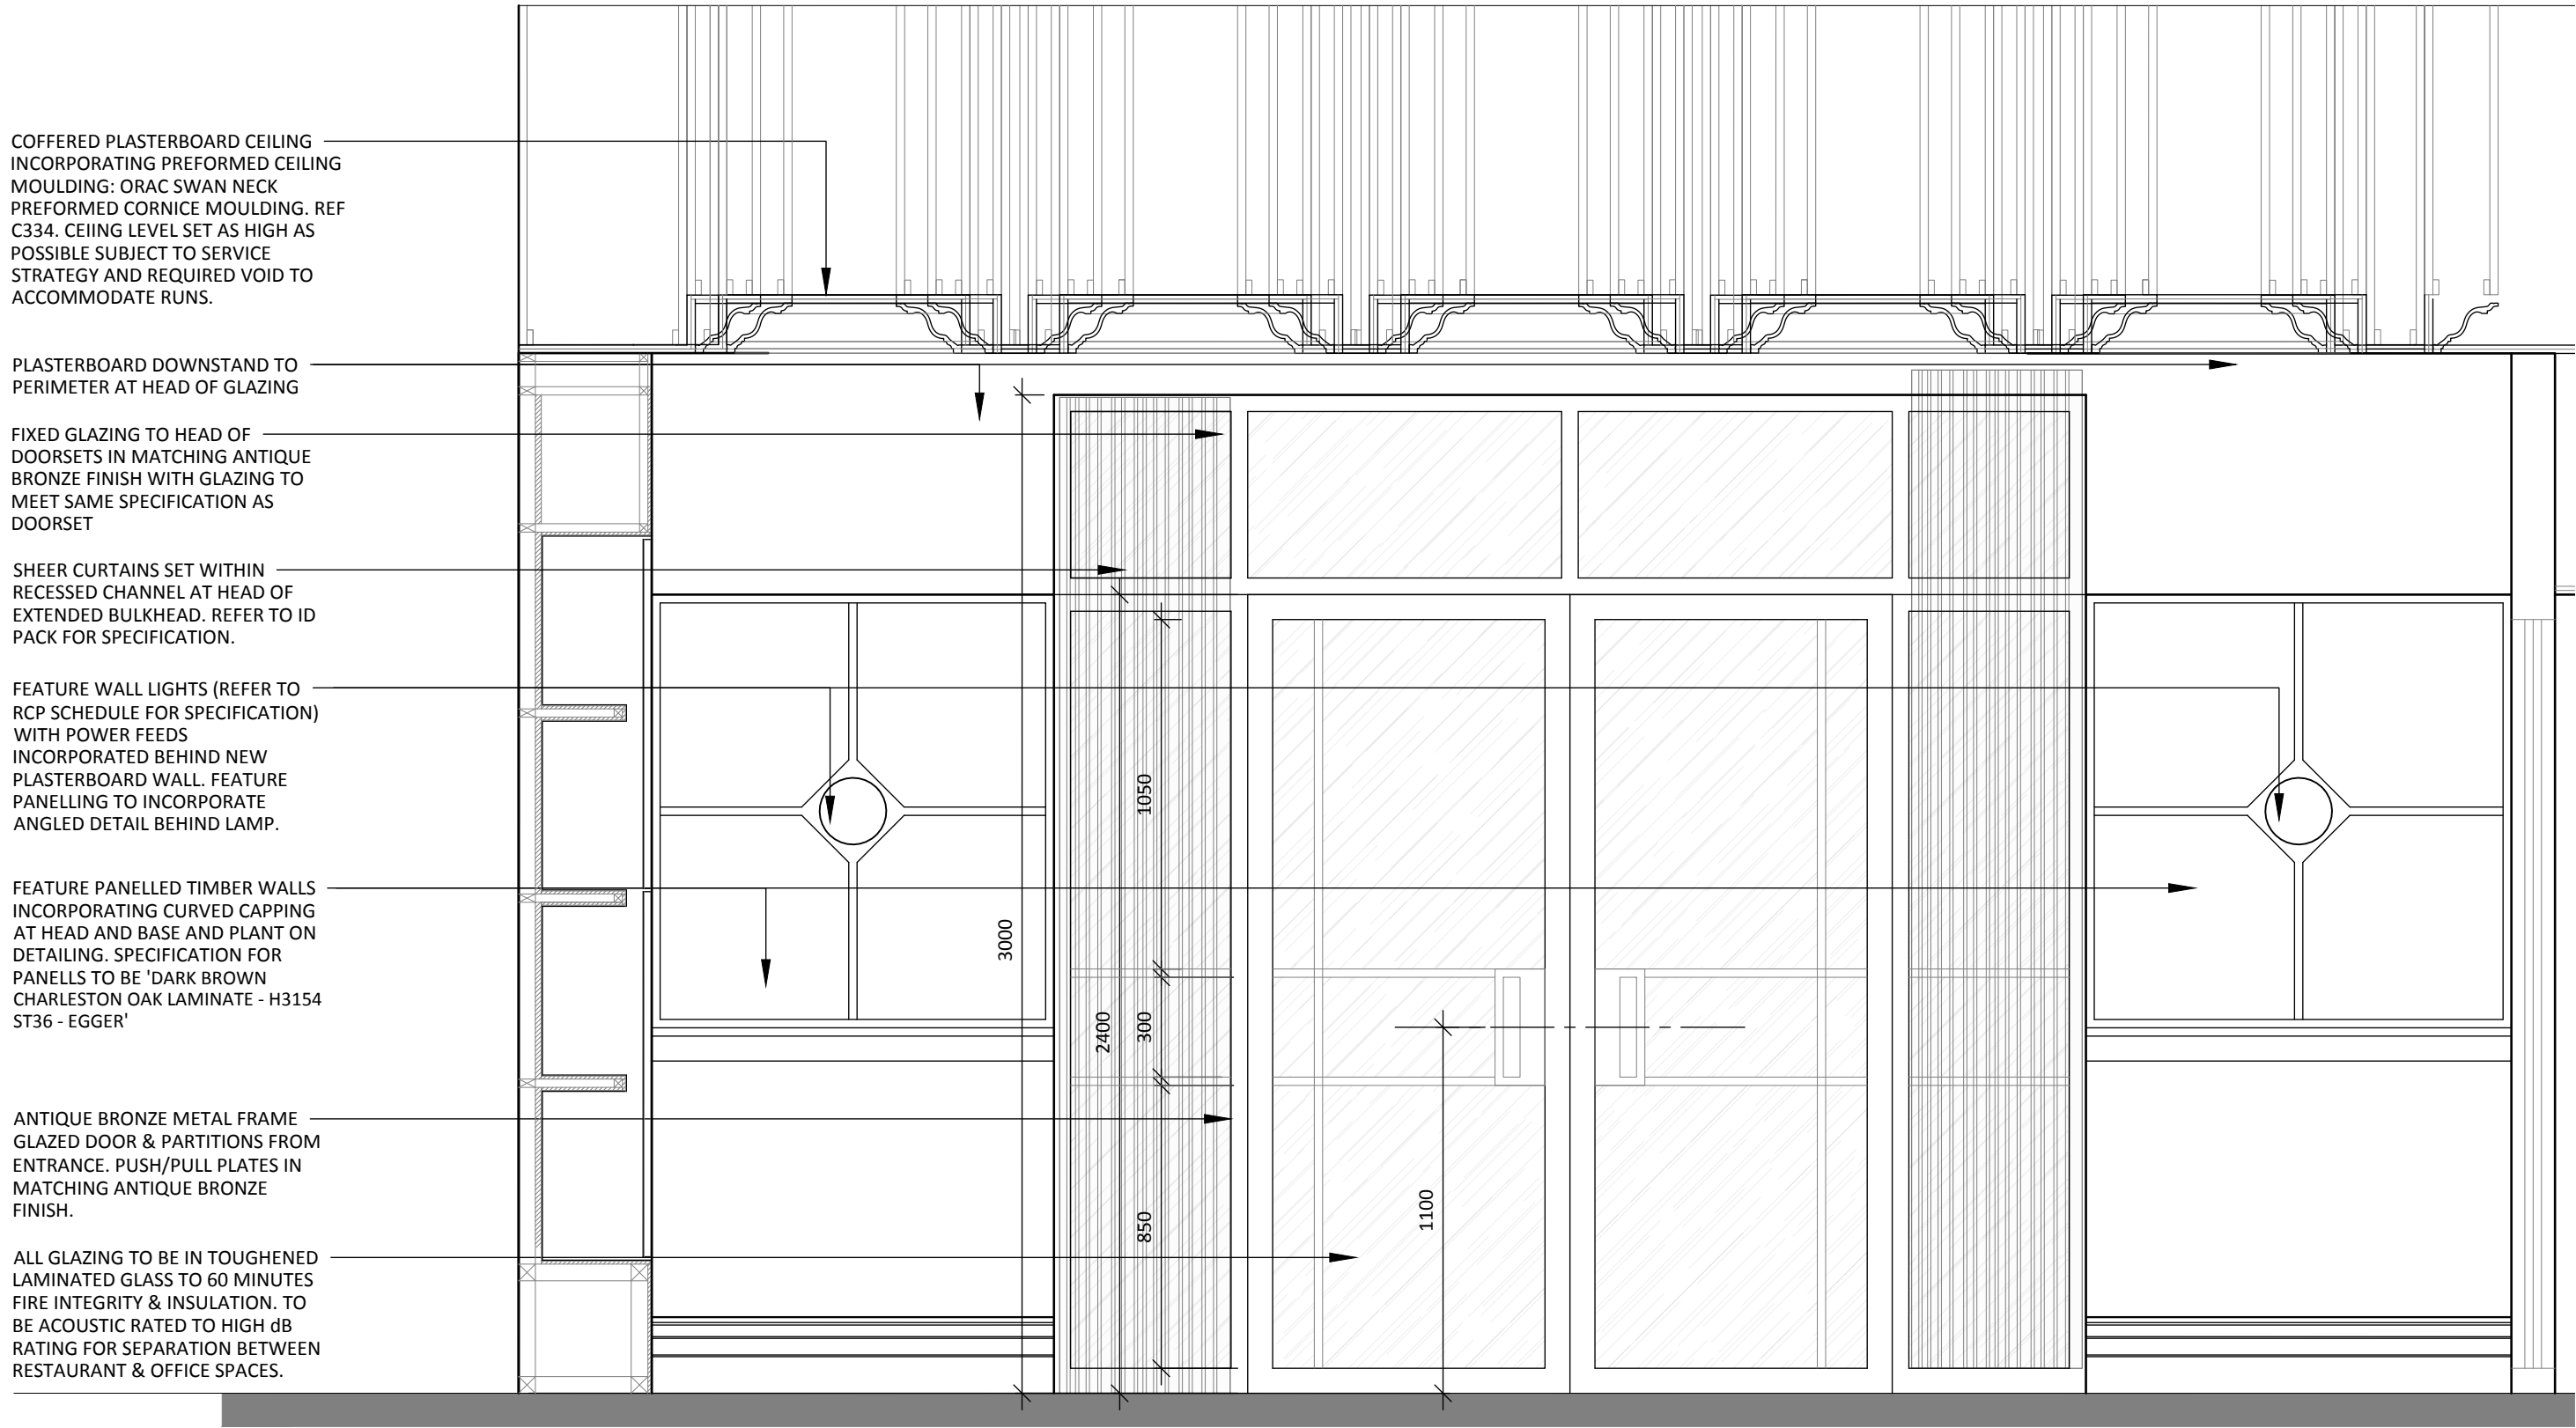

02 GROUND FLOOR ENTRANCE GLAZING
502 SCALE - 1:20 @ A1 FRONT ELEVATION

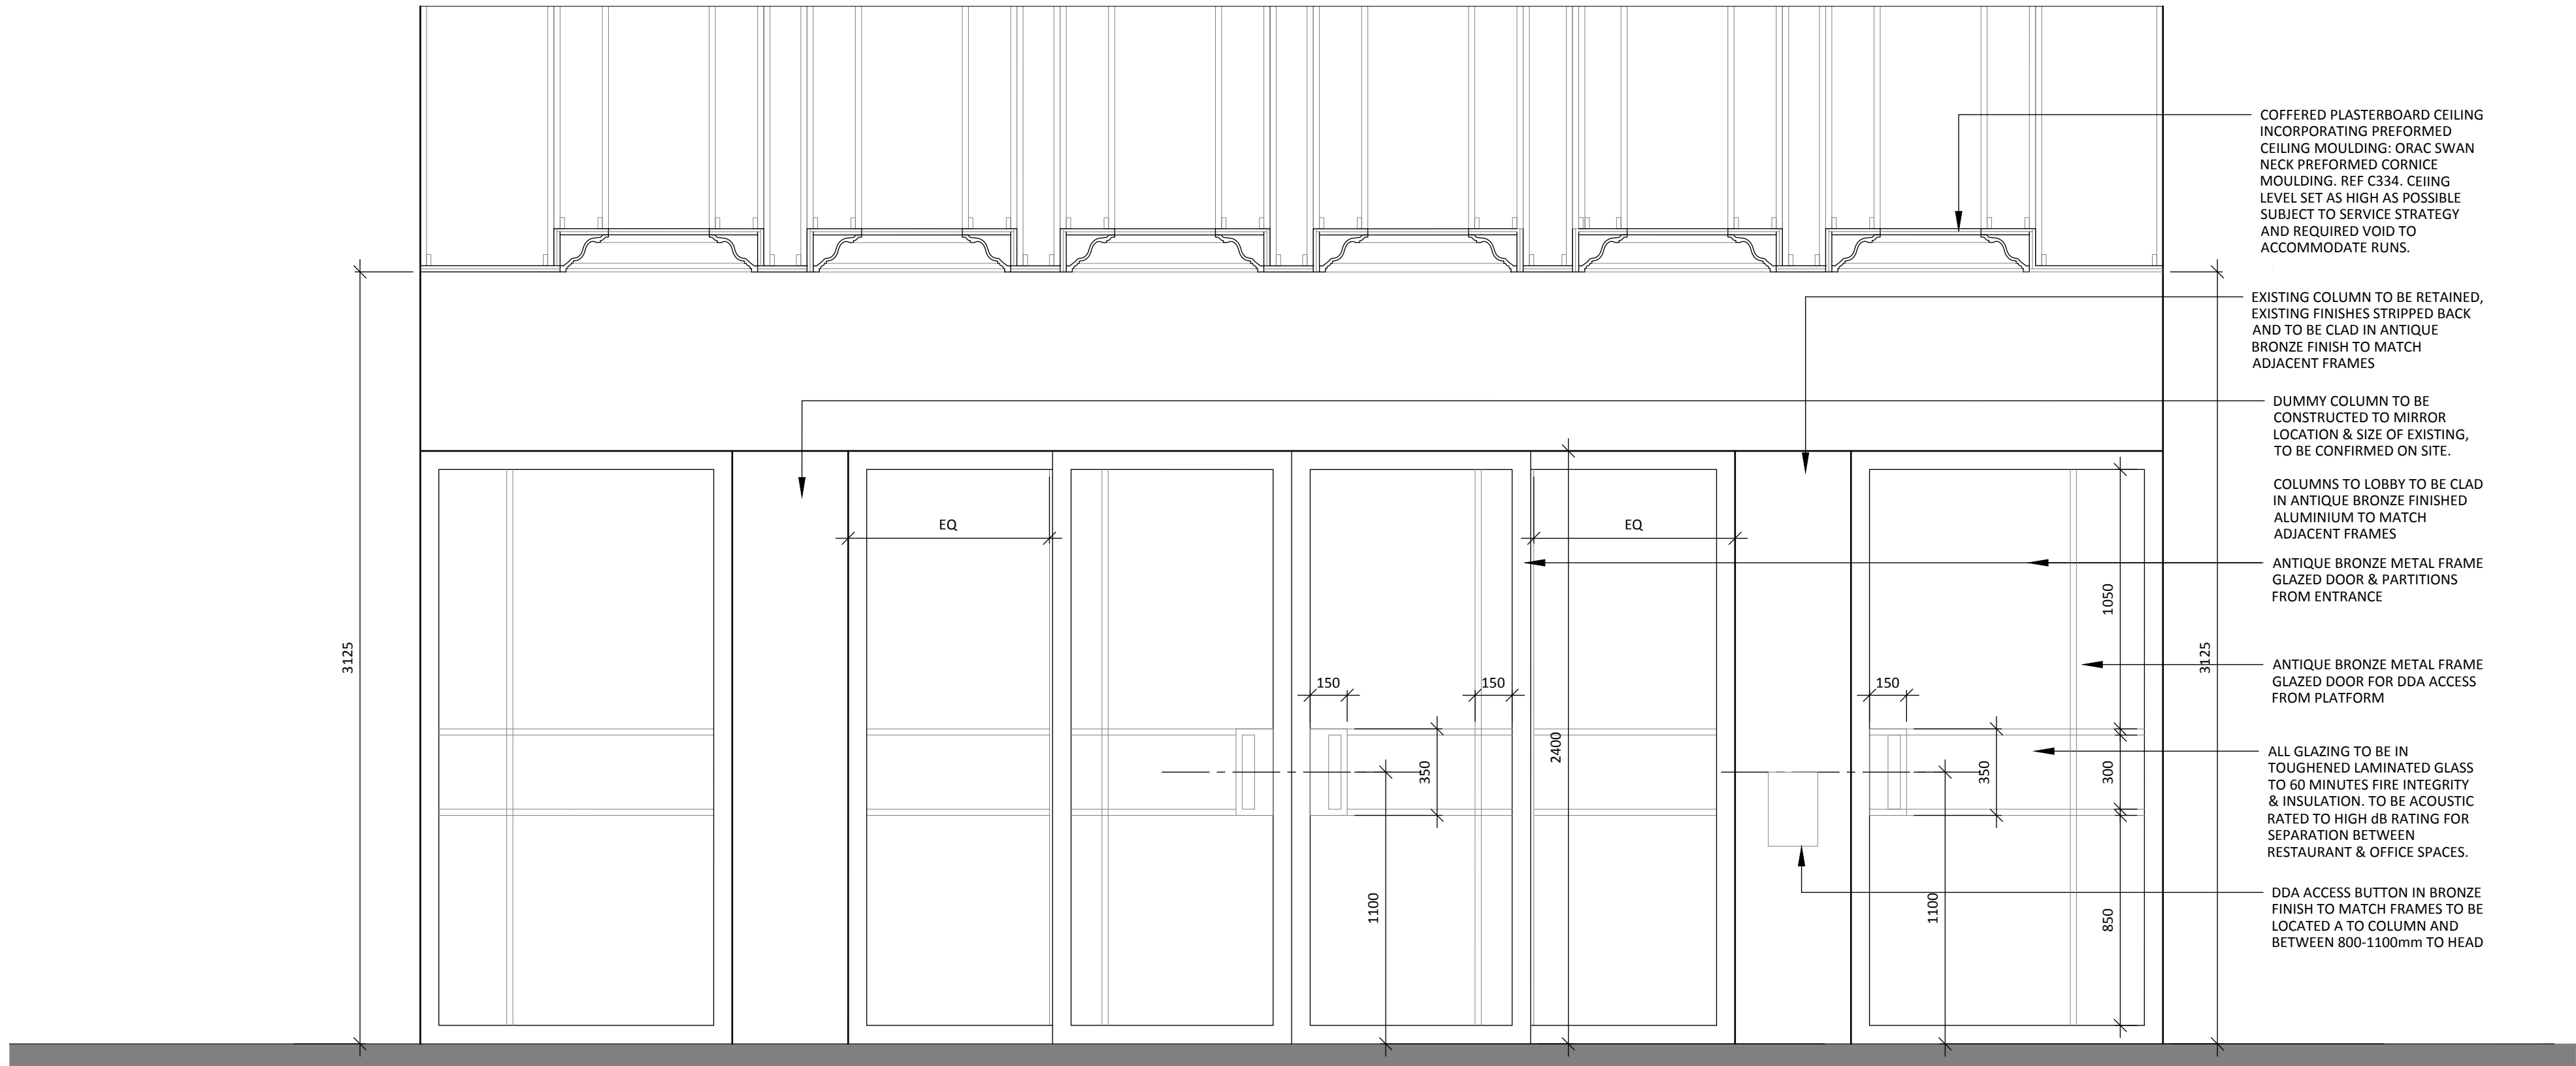

03 GROUND FLOOR ENTRANCE GLAZING
502 SCALE - 1:20 @ A1 FRONT ELEVATION

0 0.5 1.0 2.0 2.5m
Scale 1:50
0 0.10 0.20 0.30 0.40 0.50m
Scale 1:10

NOTES

DO NOT SCALE FROM THIS DRAWING.
ALL DIMENSIONS TO BE CHECKED ON SITE.
(DRAWINGS MAYBE SCALED FOR LOCAL AUTHORITY & PLANNING PURPOSE ONLY)
COPYRIGHT PROTECTED.

FOR PLANNING
DO NOT USE FOR CONSTRUCTION

GENERAL PLANNING NOTES:

ALL DIMENSIONS TO BE CHECKED ON SITE PRIOR TO ANY MANUFACTURE OR CONSTRUCTION OF EQUIPMENT, FINISH, SIGNAGE ETC.

DRAWINGS TO BE READ IN CONJUNCTION WITH THE FOLLOWING STAGE 3 INFORMATION:

- STRUCTURAL ENGINEER'S DESIGN & RECOMMENDATIONS (DWLP)
- HERITAGE REPORT (PAUL BUTLER ASSOCIATES)
- M&E AND FIRE STRATEGY (HILSON MORAN)