


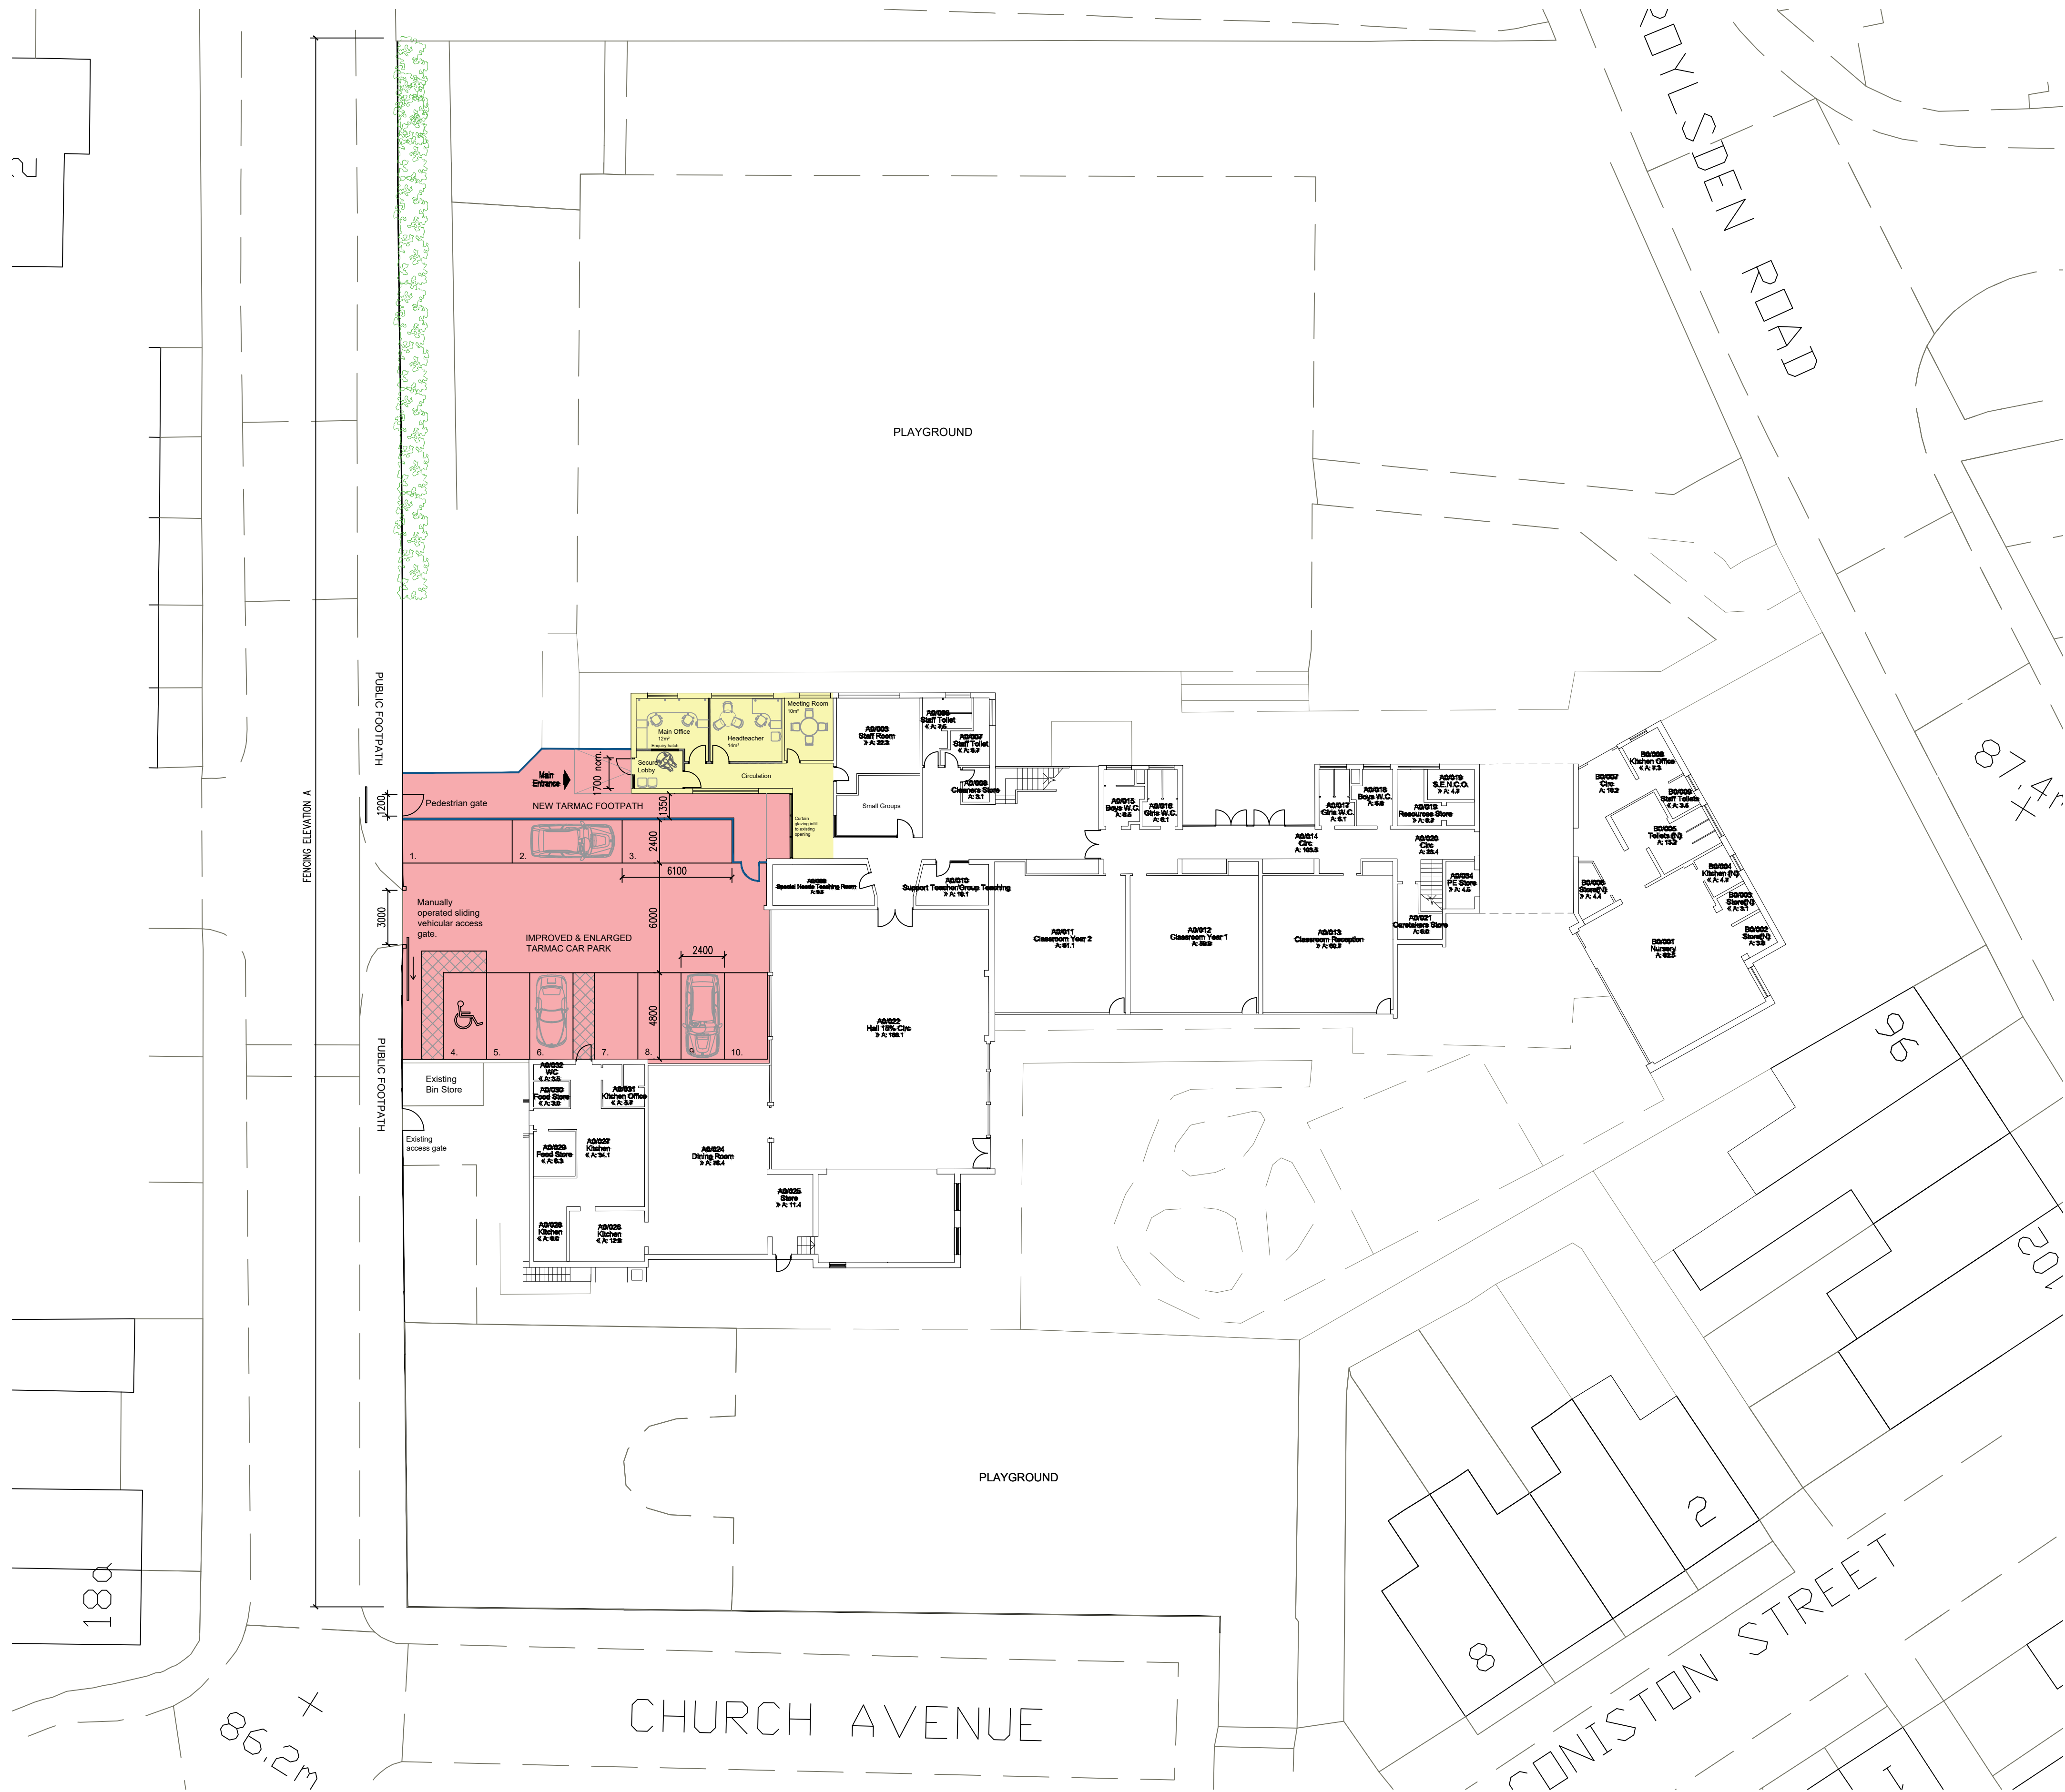

SITE PLAN AS PROPOSED
Scale - 1:200

FOR PLANNING

No.	Date	Description	Issued by
A	21.06.2023	Amendments following L.A. comments	

ALL SAINTS C.E. PRIMARY SCHOOL,
CULCHETH LANE, NEWTON HEATH,
MANCHESTER, M40 1LS

PROPOSED SAFEGUARDING
IMPROVEMENTS INCLUDING MAIN
ENTRANCE AND CAR PARKING
ALTERATIONS

SITE PLAN AS PROPOSED

Project number	342-06	P-10A
Date		
Drawn by	DM	
Checked by	OL3	Scale @ A1 1:200

STUDIO OL3
ARCHITECTURAL DESIGN

Unit 7 Whitegate Business Centre, Jardine Way, Oldham, OL9 9JT
Email - design@studio-ol3.co.uk Web - www.studio-ol3.co.uk