



1 PROPOSED BOUNDARY WALL


Scale: 1:100

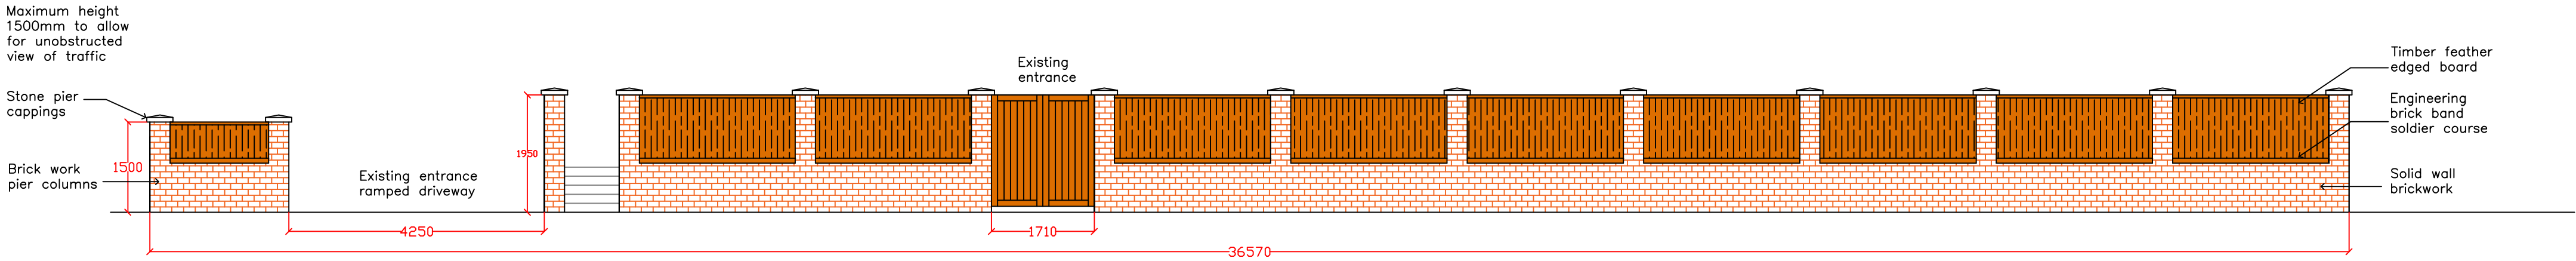

PROPOSED FRONT ELEVATION WALL & GATES - Delaunay Road
Scale - 1:100

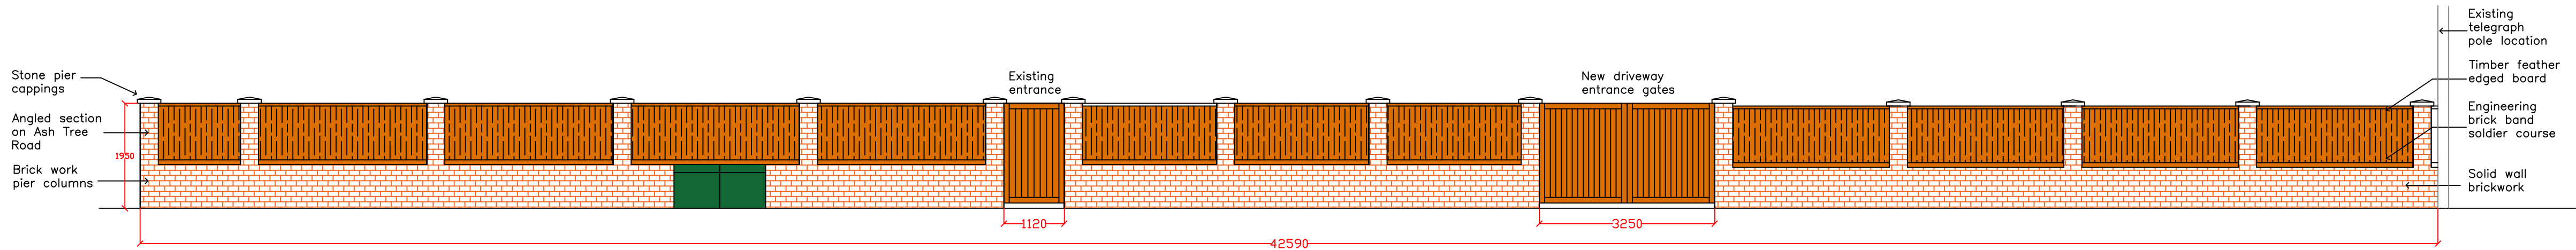

PROPOSED SIDE B ELEVATION WALL & GATES - Ash Tree / Westbury Road
Scale - 1:100

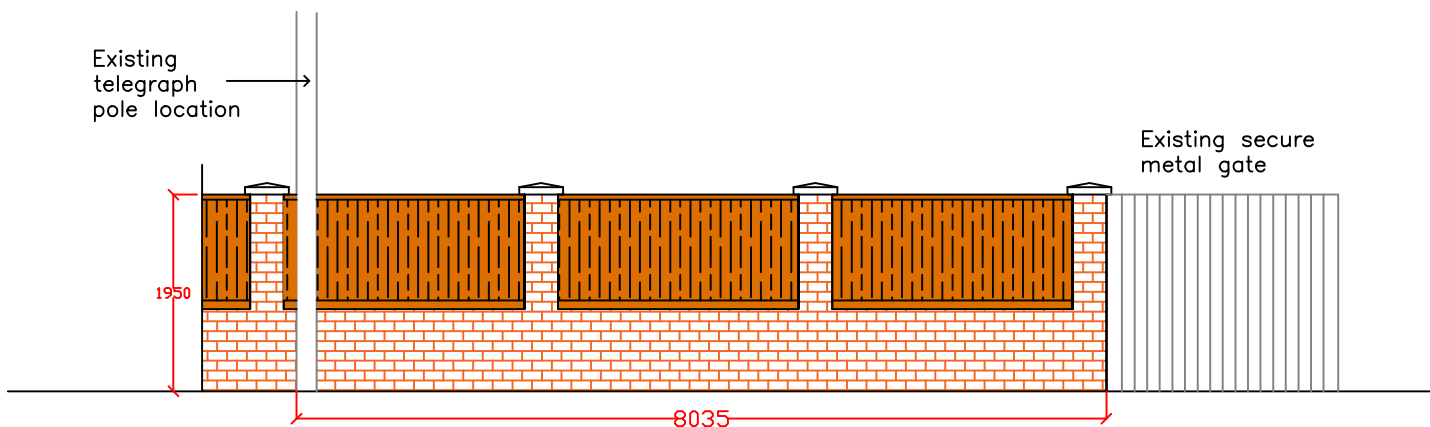

PROPOSED REAR ELEVATION WALL & GATES - Westbury Road
Scale - 1:100

2 BUILDING FRONT ELEVATION

Scale: 1:100




EXISTING FRONT ELEVATION
scale - 1:100

PROPOSED FRONT ELEVATION
scale - 1:100

3 EXISTING SITE PLAN

Scale: 1:500

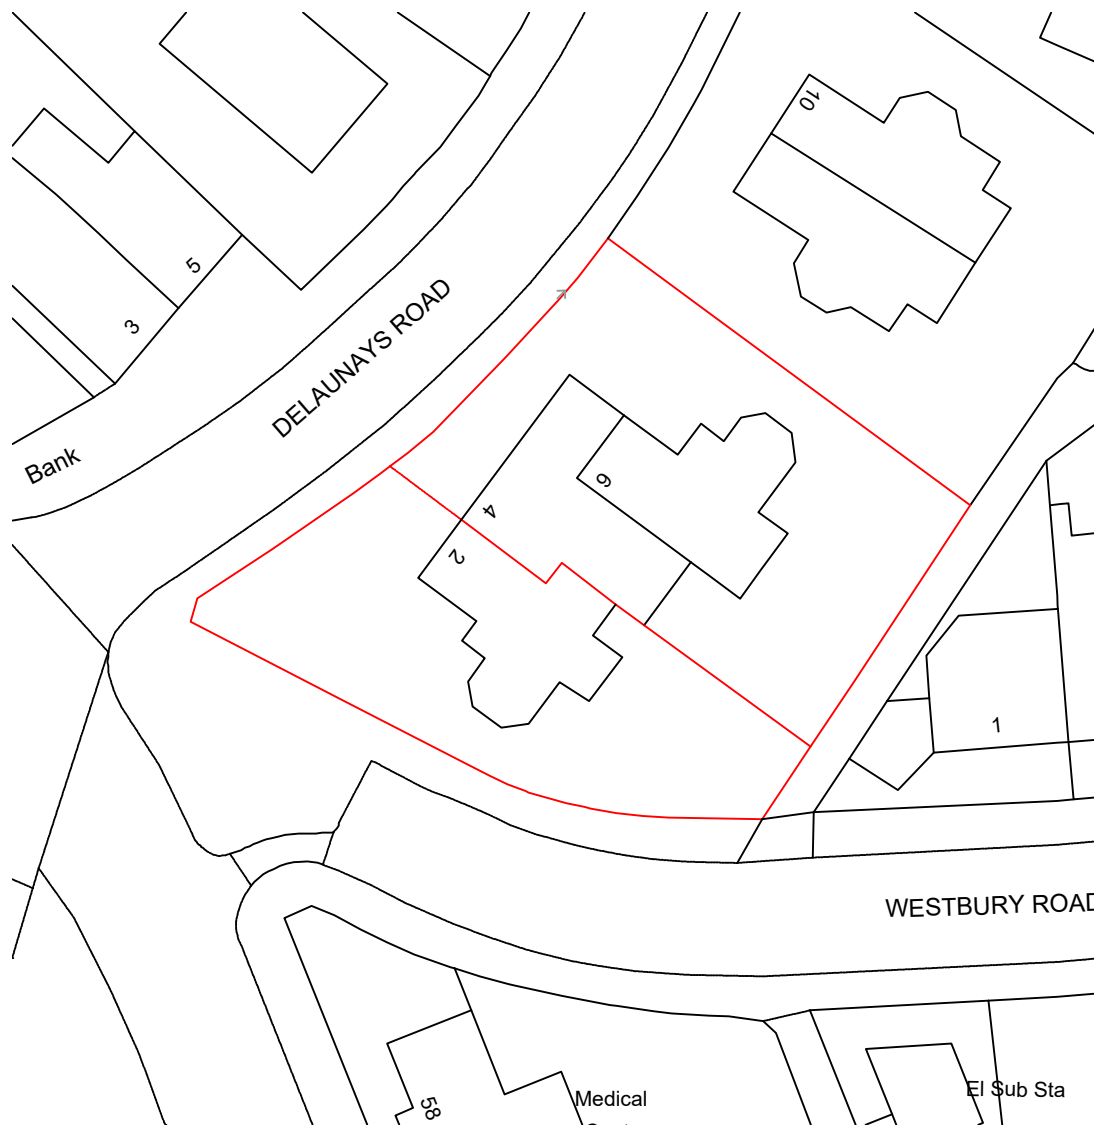

4 EXISTING SITE PHOTOGRAPHS


Scale: NTS



WESTBURY ROAD ELEVATION



WESTBURY ROAD ELEVATION

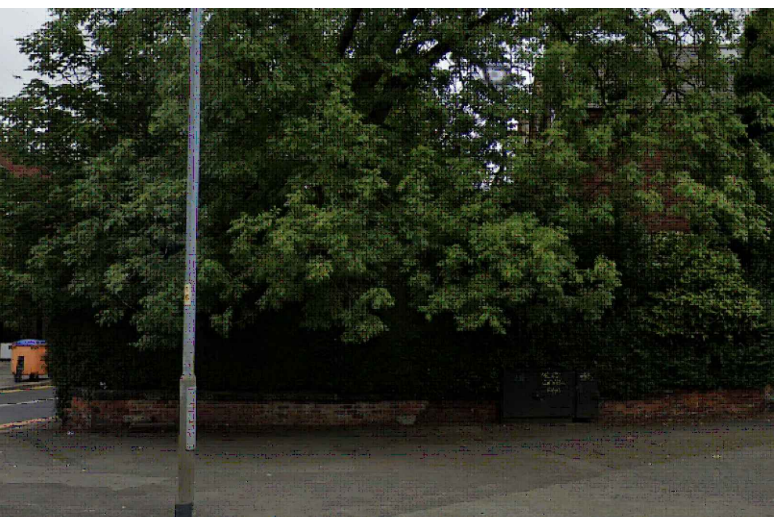


ASH TREE / WESTBURY ROAD ELEVATION



DELAUNAY ROAD ELEVATION



LANSDOWNE ROAD ELEVATION

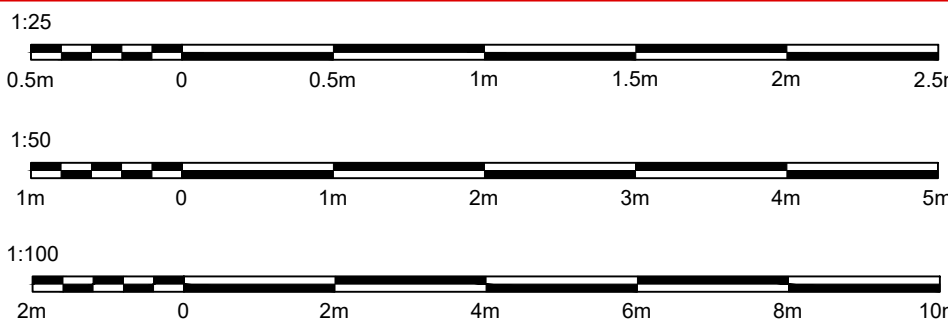

Lockley Design & Build

www.lockleydesignandbuild.com

CLIENT: ANDREW KORDAS

PROJECT: 2,4,6 DELAUNAYS ROAD CRUMPSALL

BOUNDARY WALL & ROOF REPAIRS

REV	DATE	DESCRIPTION	BY	VE
A	JUN'23	CLIENT-ISSUE	J.A.L	CI
DRAWING: PROPOSED ELEVATIONS AND SITE PLAN				
SCALE: AS SHOWN @ A1		DATE: JUN'2023		
DWG No: 001		DRAWN BY: JAL		REVISION: A