


1 LOCATION PLAN
1 : 1250

RED LINE INDICATING SITE BOUNDARY
38 RATHBOURNE, MANCHESTER, M9
6PN

Rev	Description	Date	Dr by	App by
original by	date created	12/04/23	by	approved by
NK			NK	

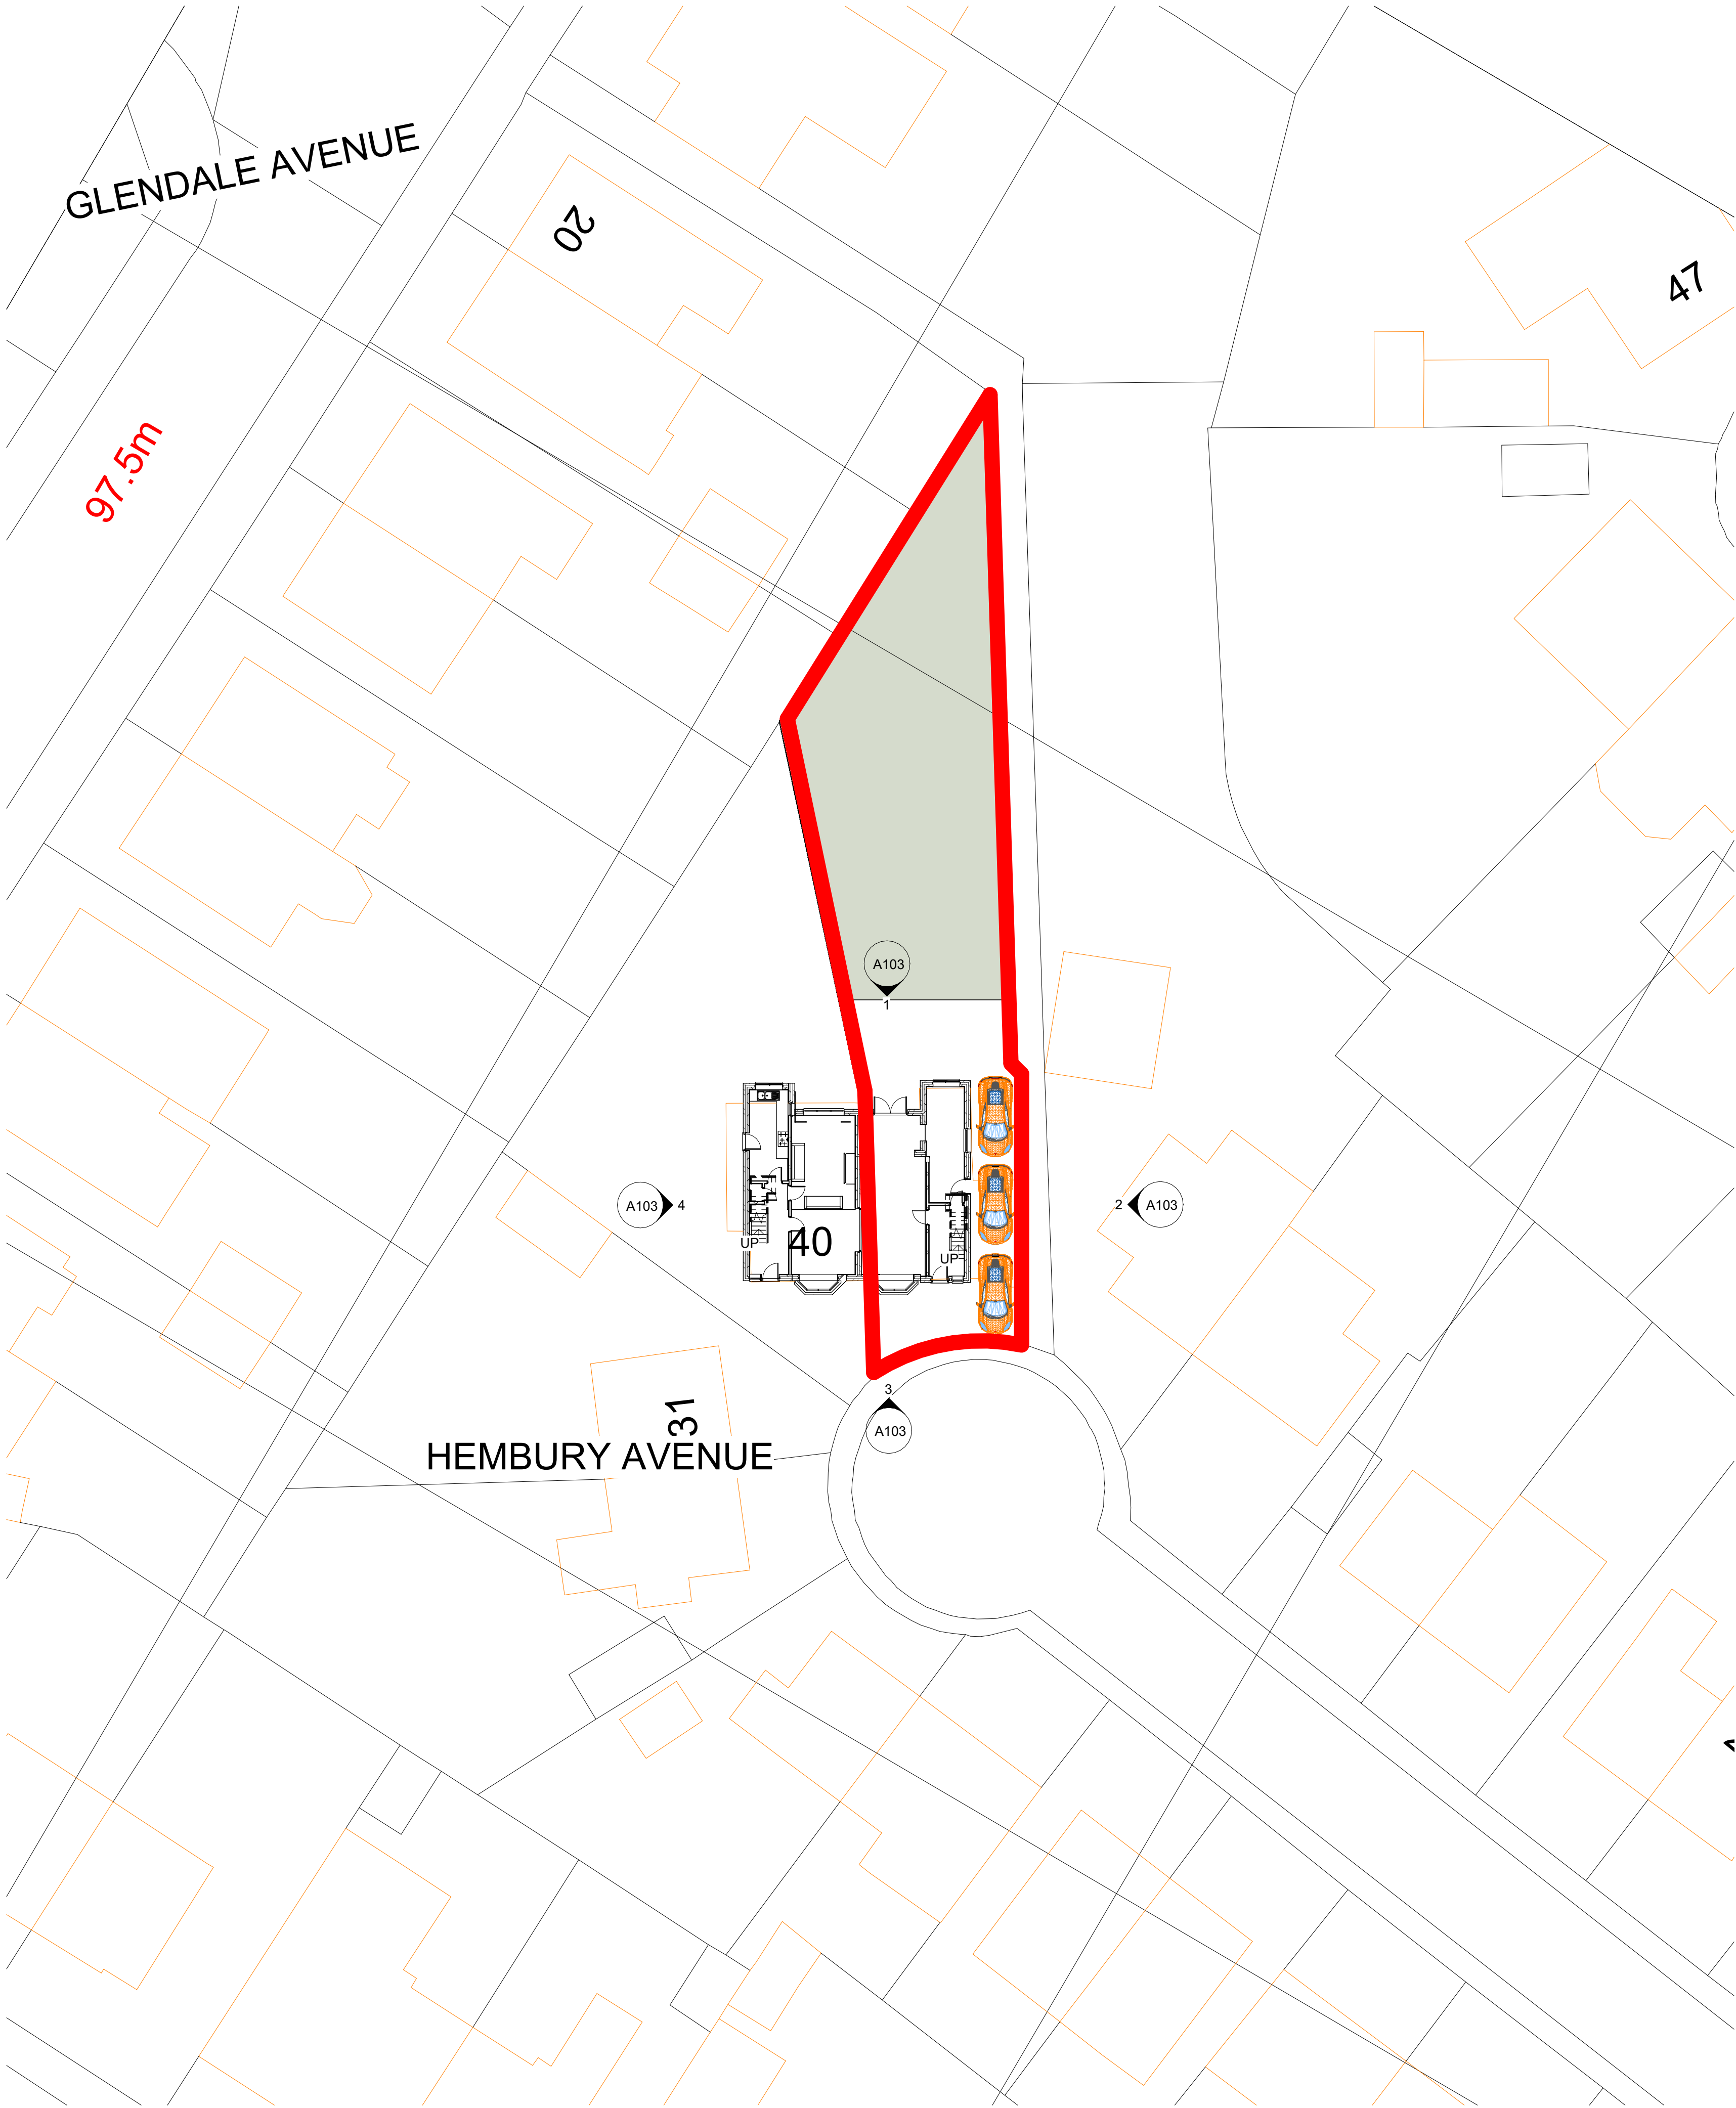

client name			
OWNER - 38 RATHBOURNE, MANCHESTER, M9 6PN			
project			
- REAR AND SIDE SINGLE STOREY AND DOUBLE SIDE STOREY EXTENSION			
drawing			
SITE AND LOCATION PLAN			
computer file		plot date	
C:\Users\nk\OneDrive\Dropbox\NK\38 rathbourne\38 RATHBOURNE.rvt			
project number		scale	
2021.0042.2247		As indicated @A1	
drawing number		rev	
A105		issue status	
This drawing is to be read in conjunction with all related drawings. All dimensions must be checked and verified on site before commencing any work or producing shop drawings. The originator should be notified immediately of any discrepancy. This drawing is copyright and remains the property of NK Architectural.			

2 SITE PLAN
1 : 200