
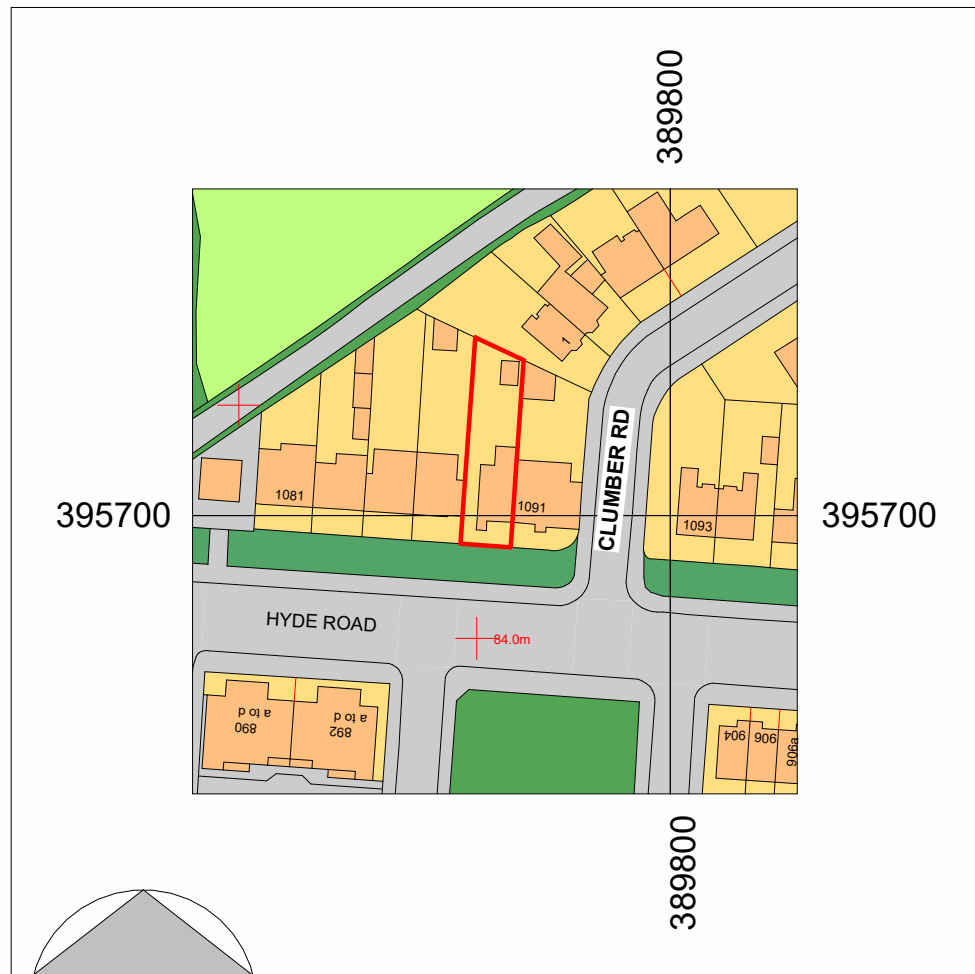
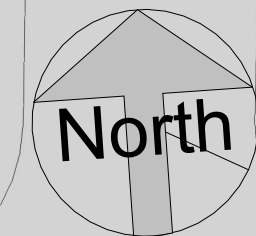


Location Plan

1 : 1250

Bin Store
240ltr wheelie bin
-General refuse
-Pulpable recycling
-Mixed recycling
-Garden Waste

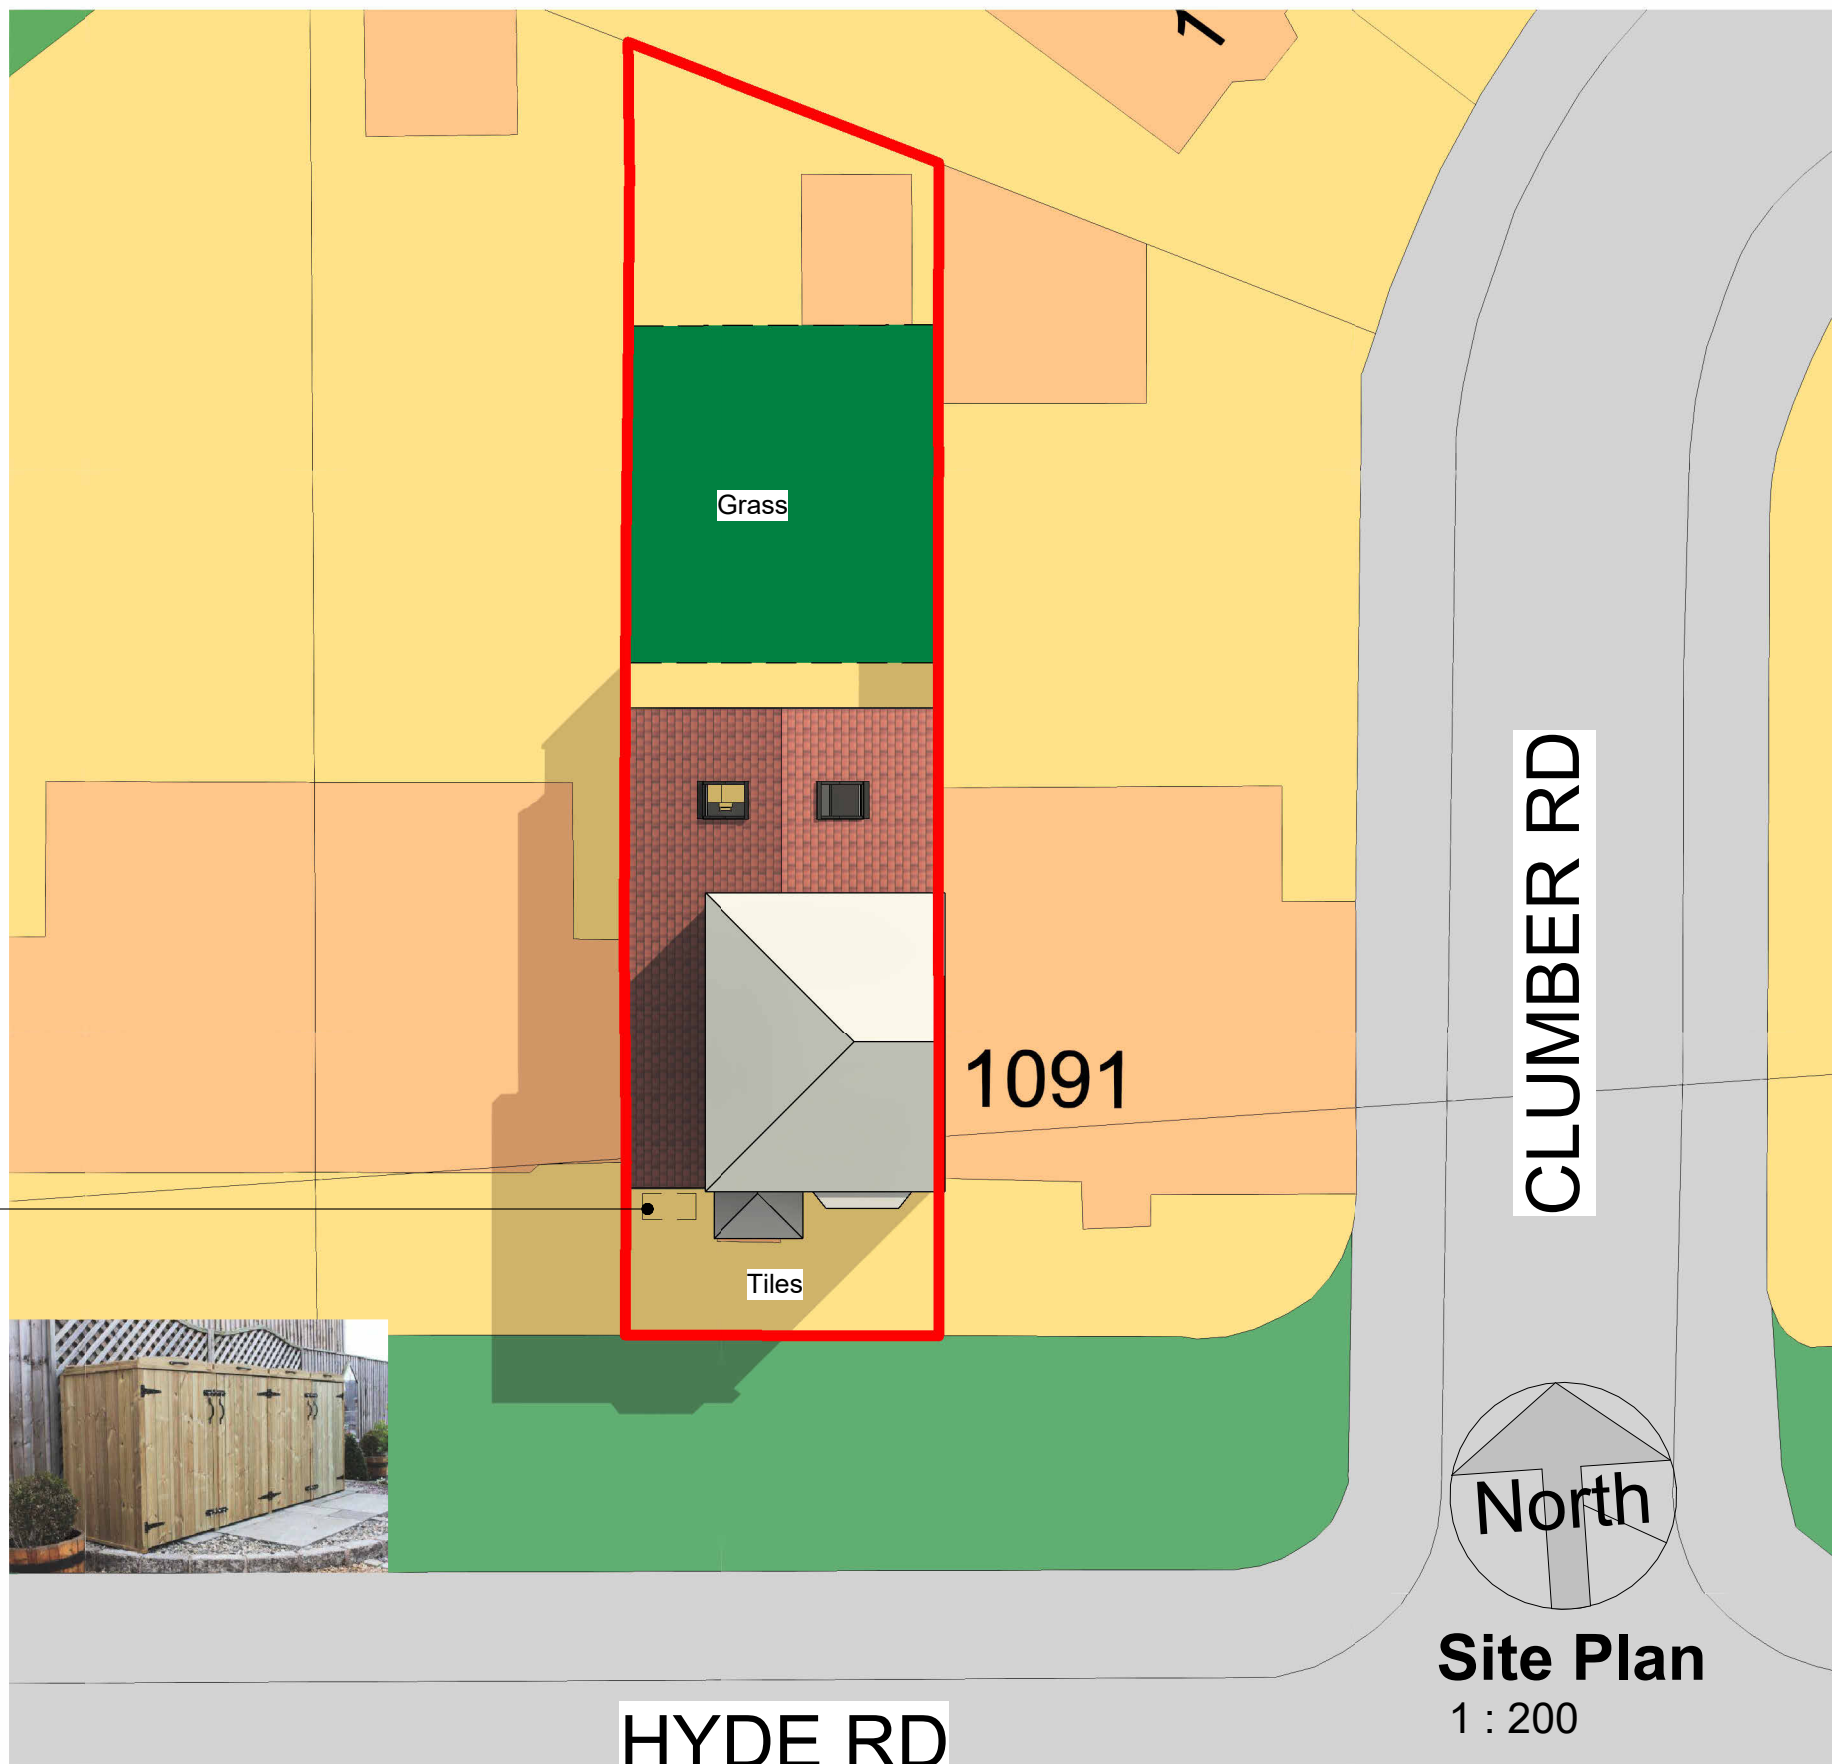

Site Plan

1 : 200

COPYRIGHT © ALL RIGHTS RESERVED BY VIKAS ALYAS LTD. DO NOT SCALE FROM DRAWING. DRAWING INDICATES DESIGN INTENT ONLY. REPORT ANY DISCREPANCIES TO CLIENT / VA LTD. NOT TO BE USED FOR CONSTRUCTION UNLESS STATED SO. TO BE READ IN CONJUNCTION WITH OTHER DRAWINGS OR SPECIFICATION WHERE PROVIDED.



0161 511 8479

vikas@architek.uk
916 Stockport Road, Levenshulme, Manchester, M19 3AB

No.	Description	Date
P1	Issue to Planning	15.05.2023

PROJECT		ADDRESS		CLIENT			
Single storey side and rear wrap-around extension		1227_1089 Hyde Rd, Manchester M18 7LN		Mr M Yameen			
		SHEET Location and Site Plan		Date 15.05.2023	Project number 1227	Scale (@ A3) As indicated	
MANCHESTER CITY COUNCIL	PURPOSE OF ISSUE PLANNING			Drawn by VA	DRAWING NUMBER		REV
				Checked by VA	A101		P1