

Manor Street

Temporary bins storage space on collection day shared with 21-27 Manor St.

Bin Store (Residential)

Cycle Store

Rear Ground Surface as existing, make good where required

2 Car Parking Spaces As existing, make good where required


Ardwick Green North

41.1m +

Site Plan 1:250

Scale 1:500

Scale 1:100

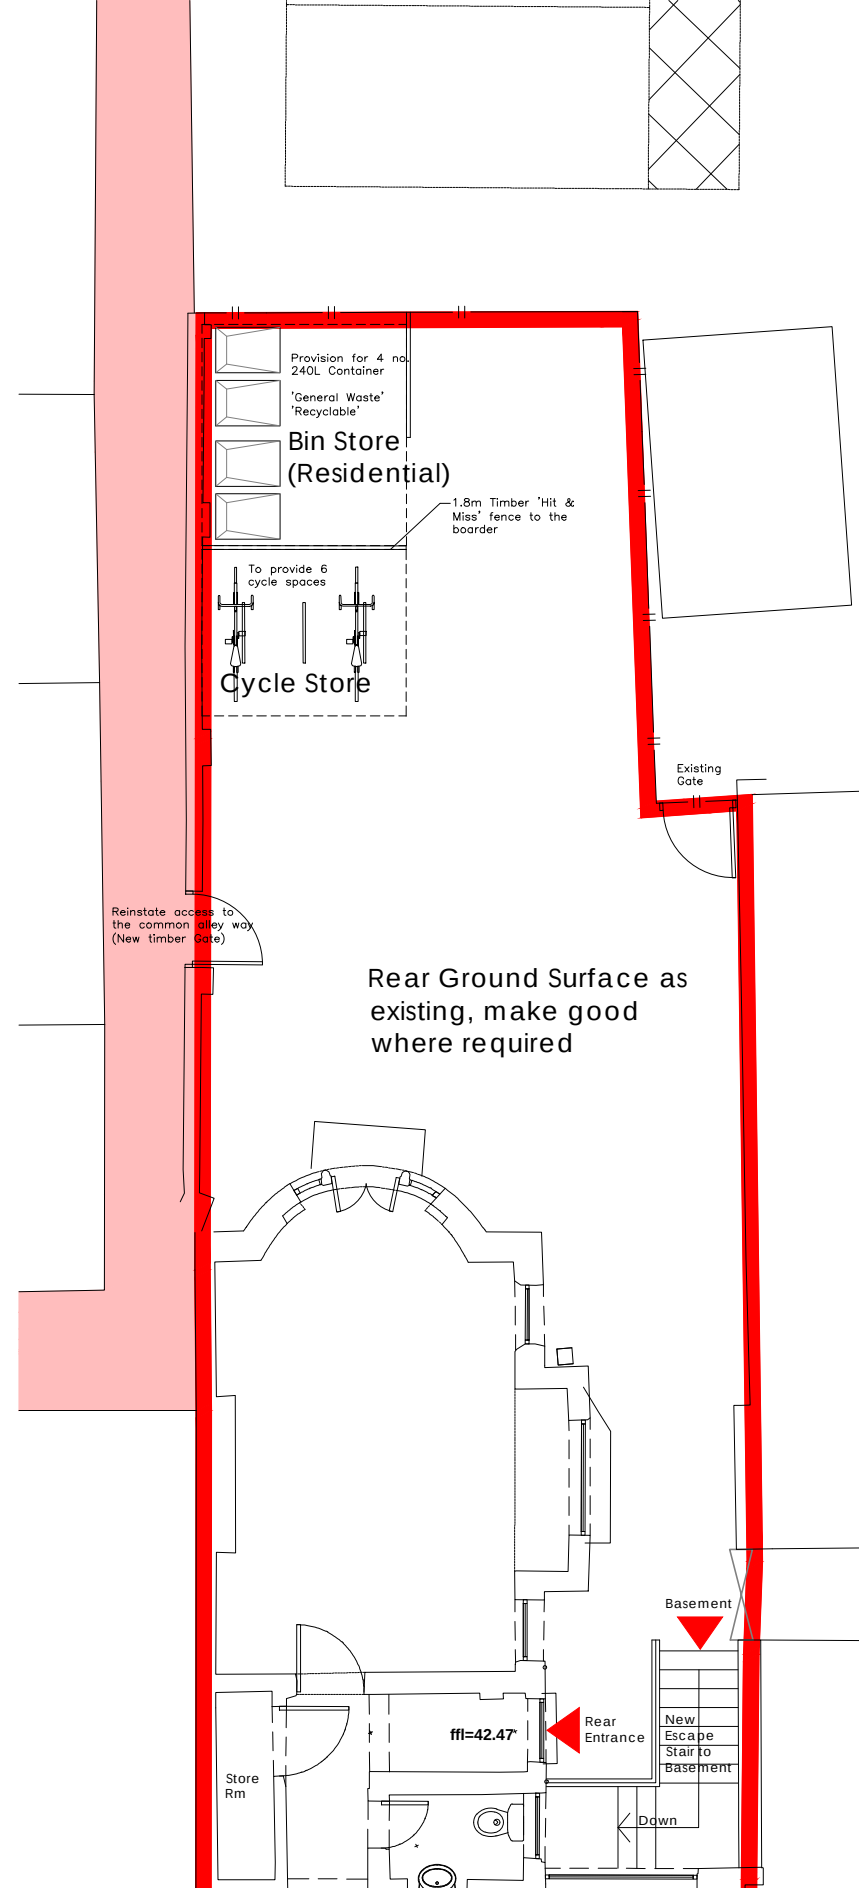

Detail Plan 1:100

General Notes

All site dimensions shall be verified by the Contractor on site prior to commencing any works.

This drawing is the property of Architecture Graphic (t/a AG) and copyright is reserved by them. The drawing is not to be copied or disclosed by or to any unauthorised persons without the prior written consent of AG.

- Planning Boundary
- Alleyway shared with 21-27 Manor St

PLANNING

Revision

Scale Varies@A3
Status Planning
Drawn by AL
Date 21.01.22
Client Knightbridge Properties

Project 29 Ardwick Green North

Drawing Description Waste Management Strategy

Drawing No. PR043_PL12

Rev. C

architecture graphic

e ■ architecturegraphics@hotmail.com