


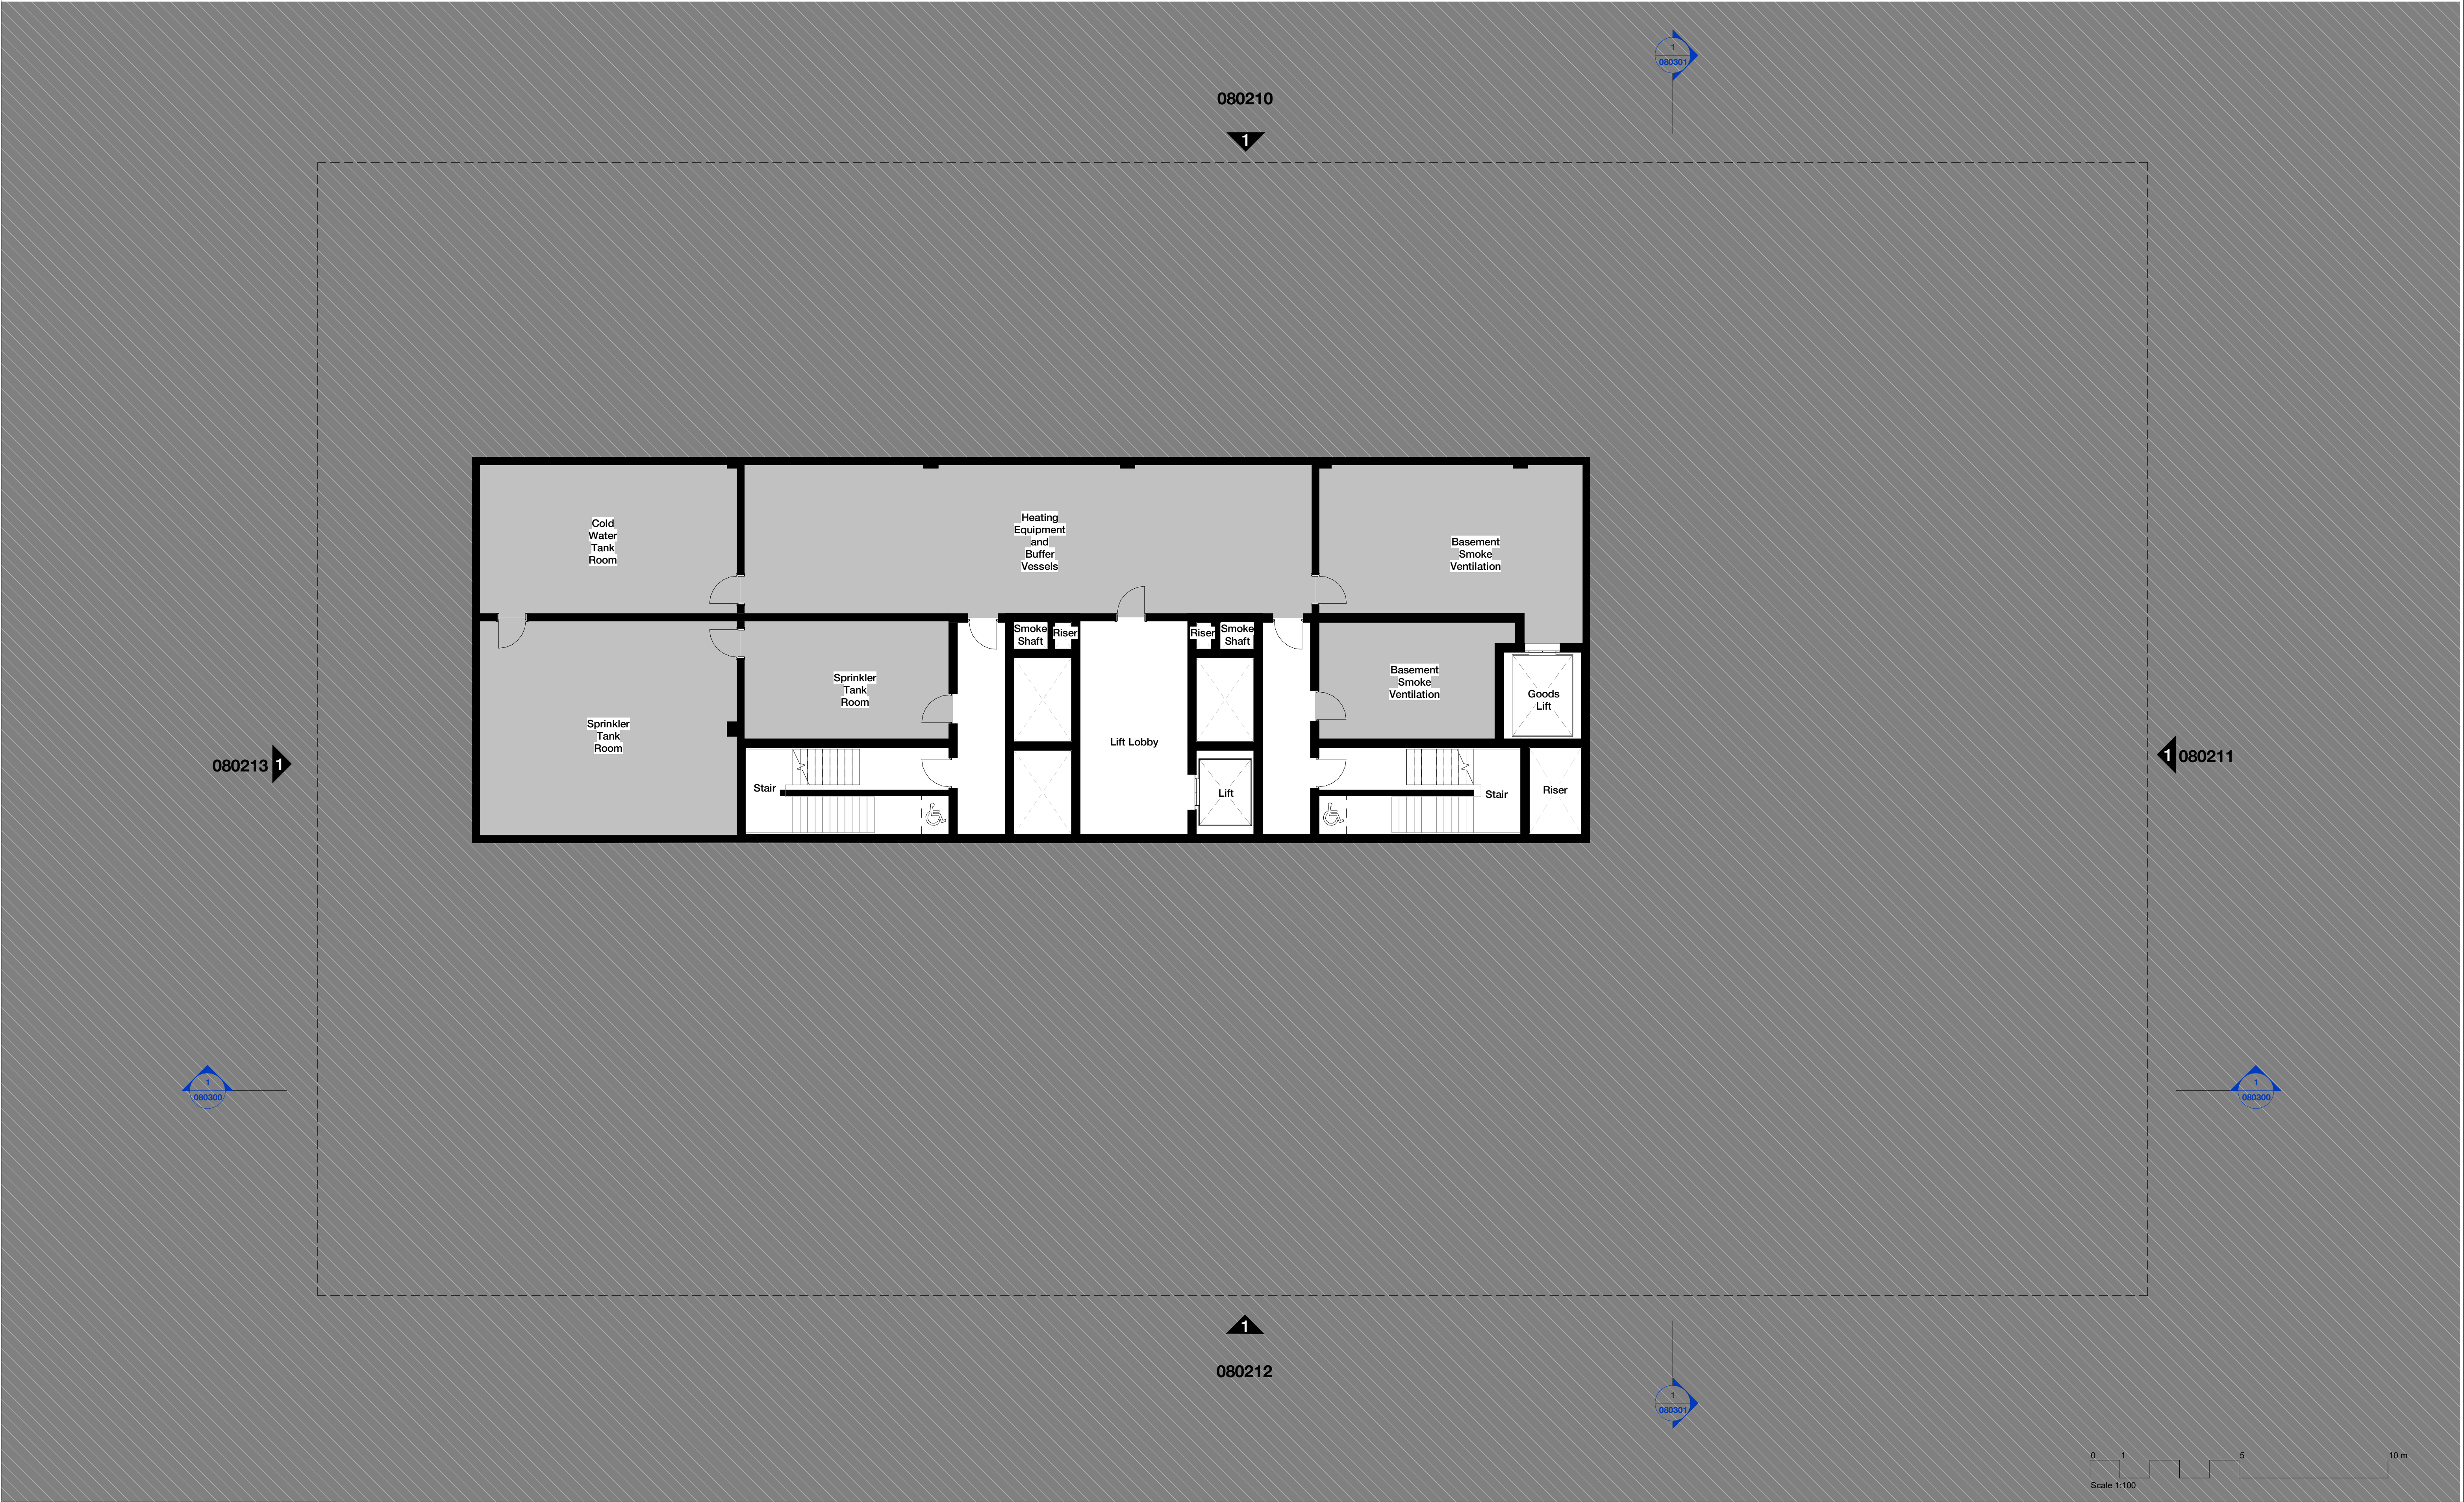

Rev	Description	Date
P1	Issued for Planning	23.06.23

Copyright Hawkins\Brown Architects
No implied licence exists. This drawing should not be used to calculate areas for the purposes of valuation. Do not scale this drawing. All dimensions to be checked on the site by the contractor and such dimensions to be their responsibility. All work must comply with relevant British Standards and Building Regulations requirements. Drawing errors and omissions to be reported to the architect. To be read in conjunction with Architect's specification and other consultant information.

Key

Entrance Lobby and Amenities

Ancillary Space

Lab/Workspace

Cycle Store

Back of House

Primary Entrance

Application Boundary



Scale @ A1	Date
1 : 100	June 2023
Drawn By	Checked By
JD	LB
Drawing No.	Rev
UBS-HBA-B1-B1-DR-A-080099	P1

Job Number	Status
220077	S2
Purpose of Issue	
For Planning	

Project	Drawing
Upper Brook Street Manchester M1 2EH	Proposed B1 - Basement Floor Plan

26-28 Hilton Street
Manchester M1 2EH

mail@hawkinsbrown.com
hawkinsbrown.com

Hawkins\Brown