
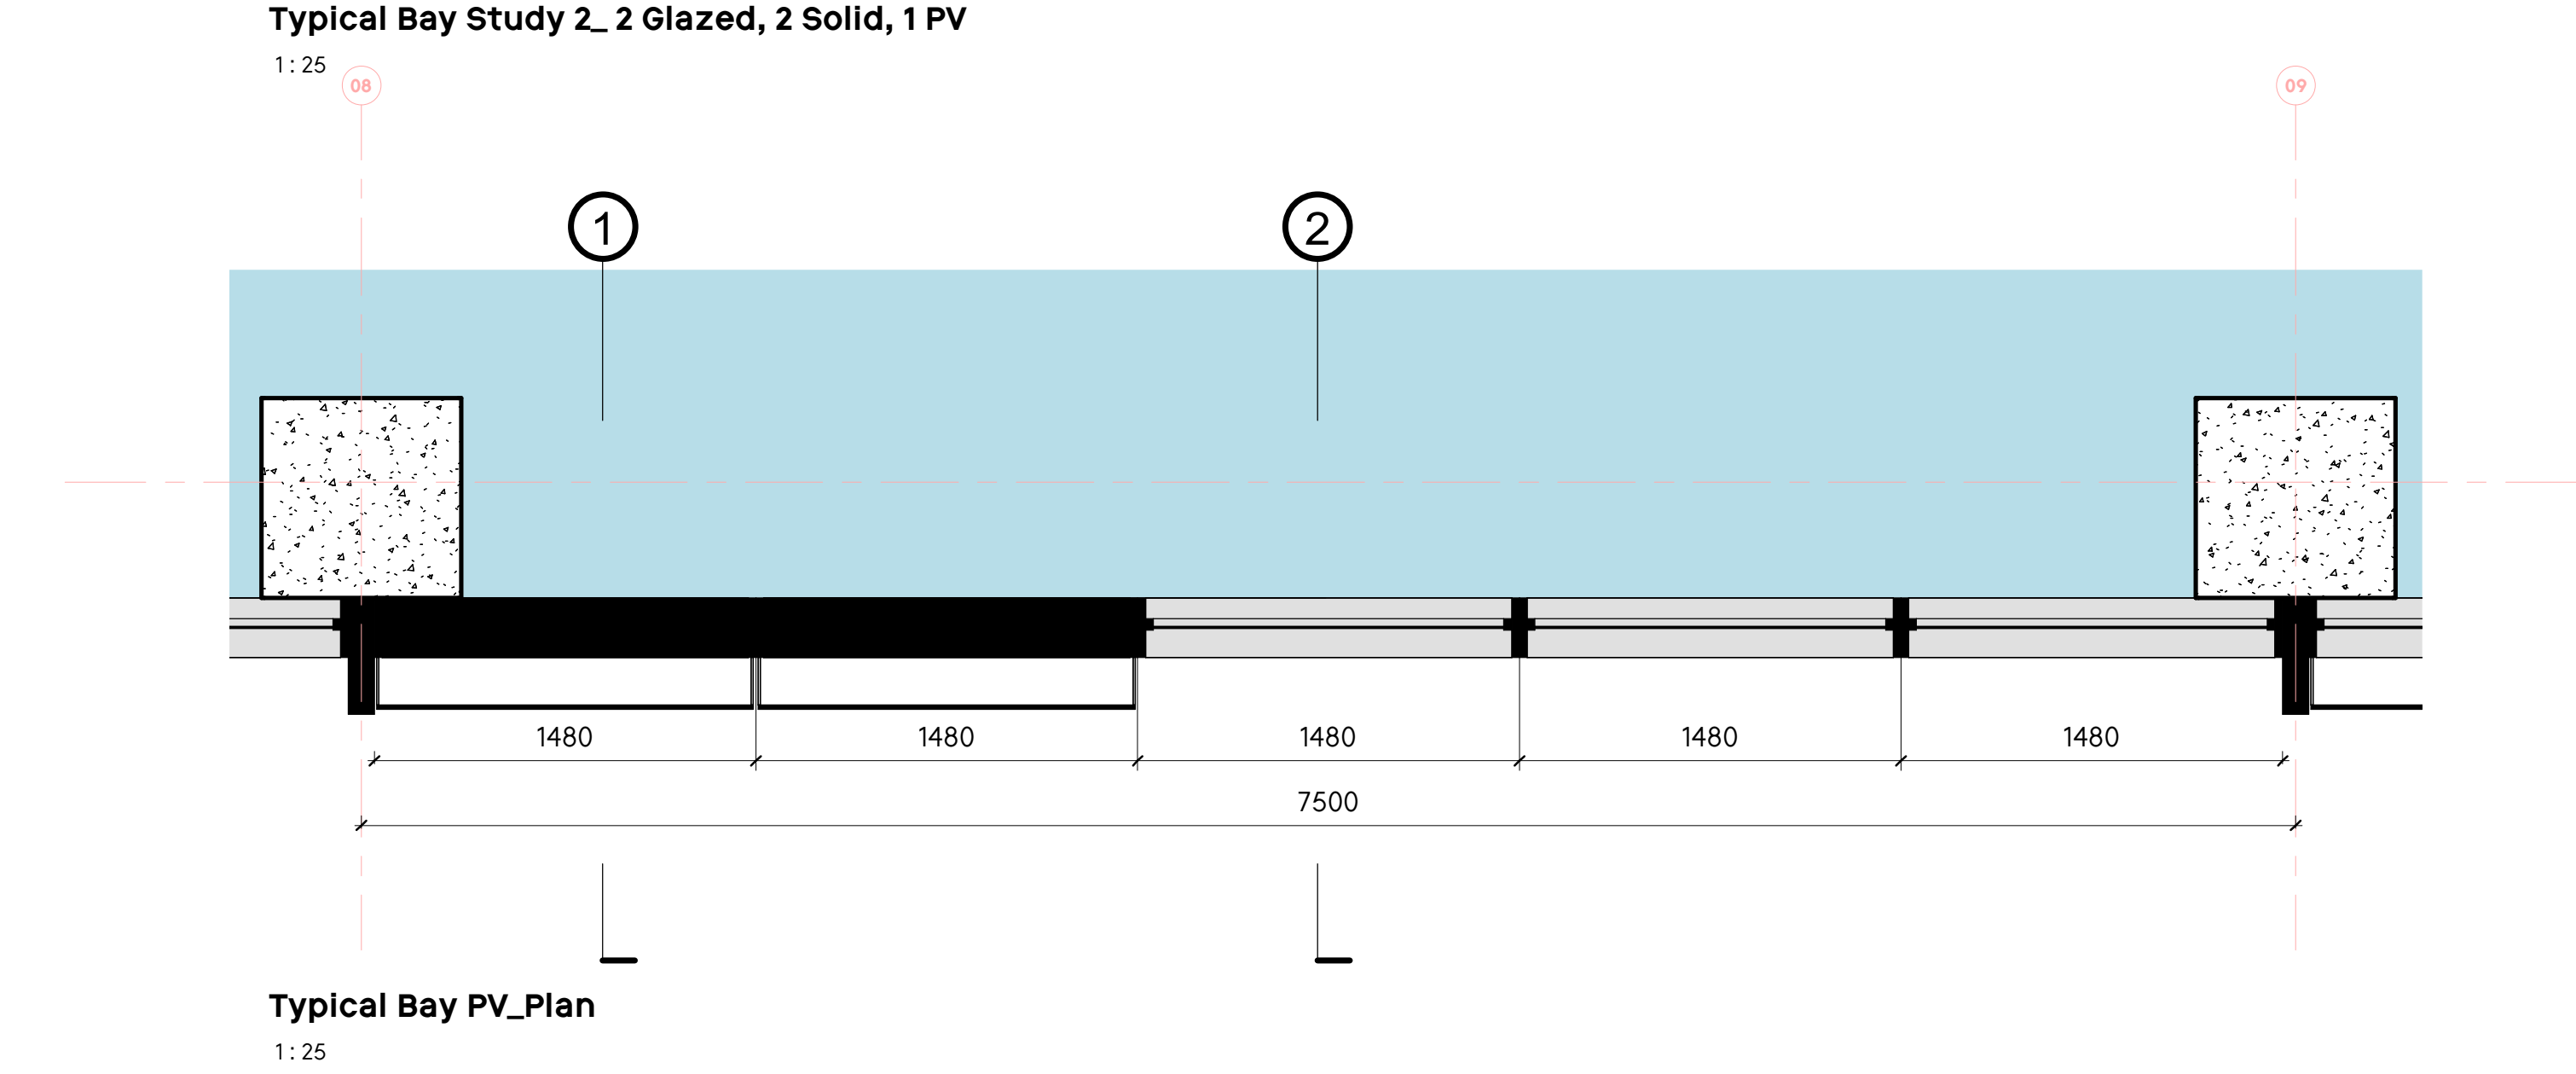
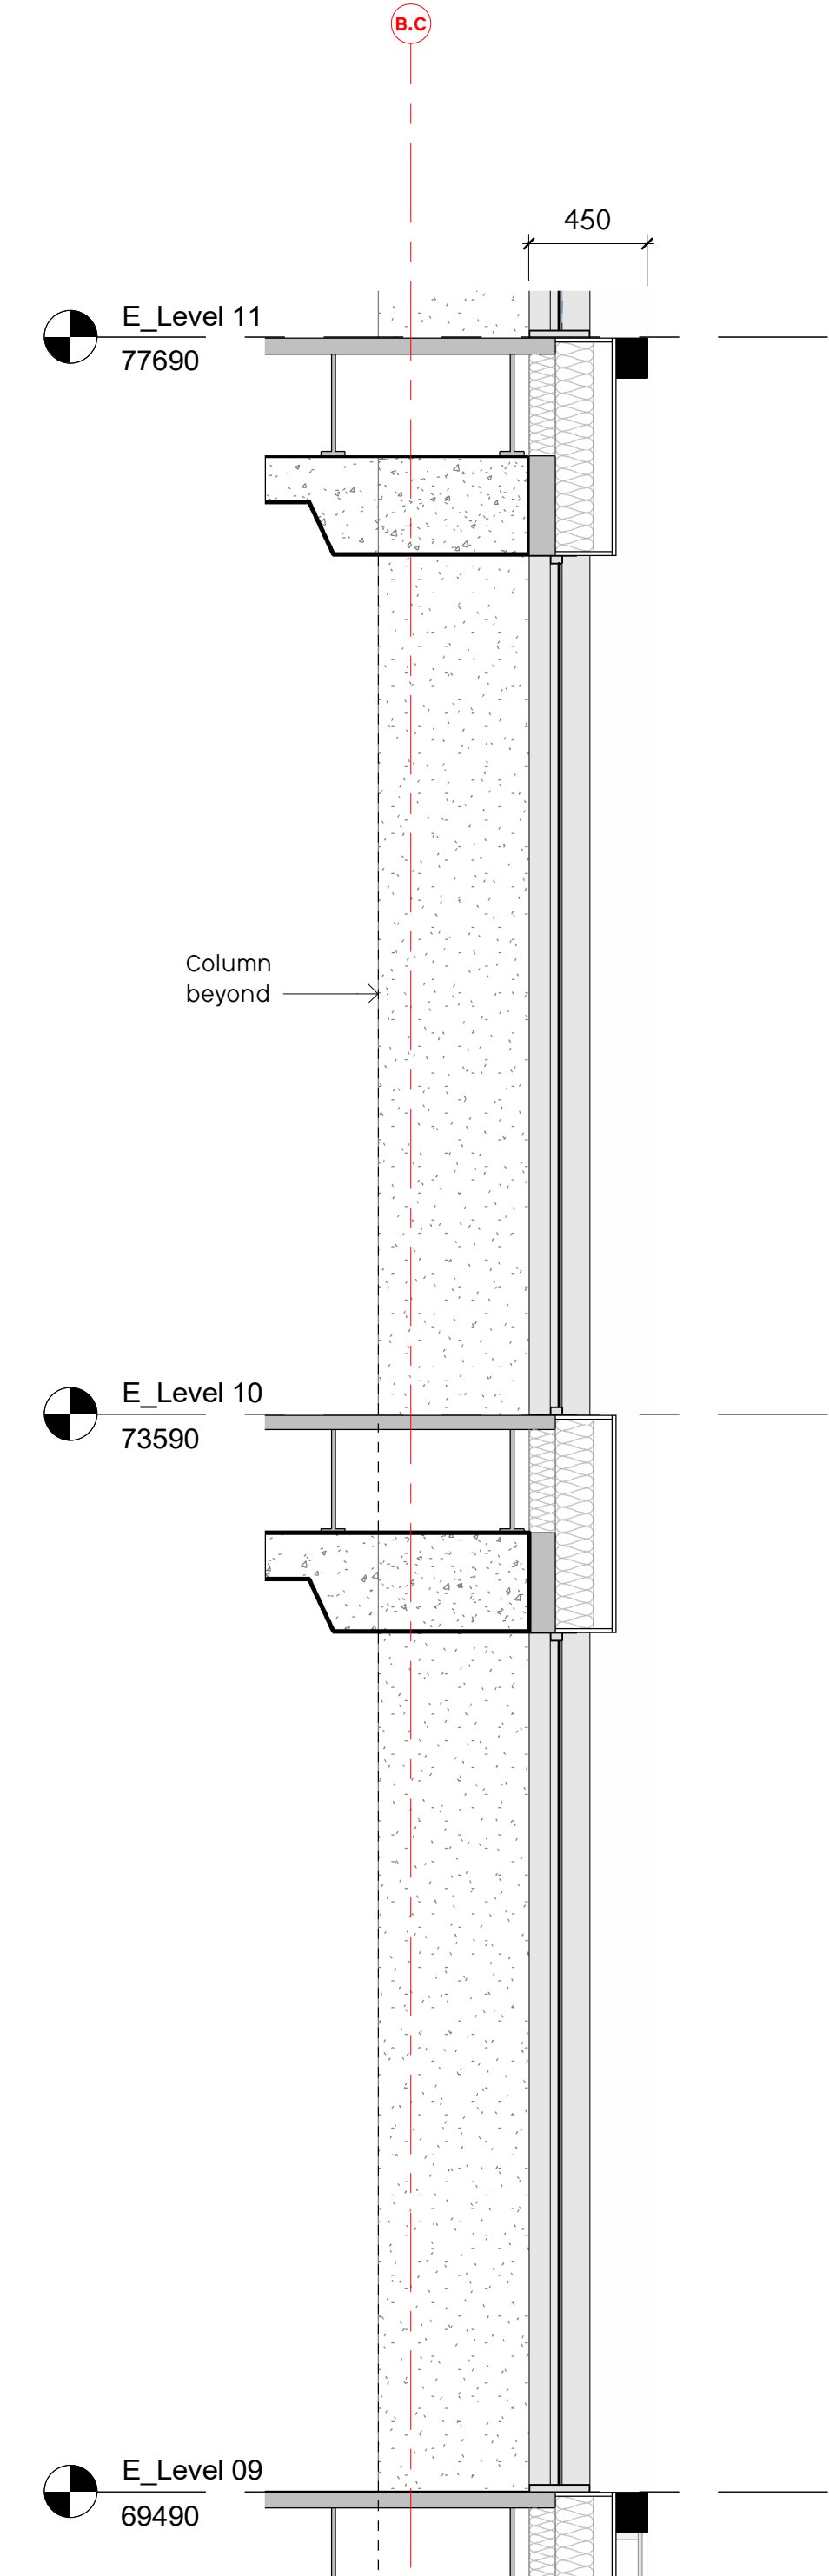
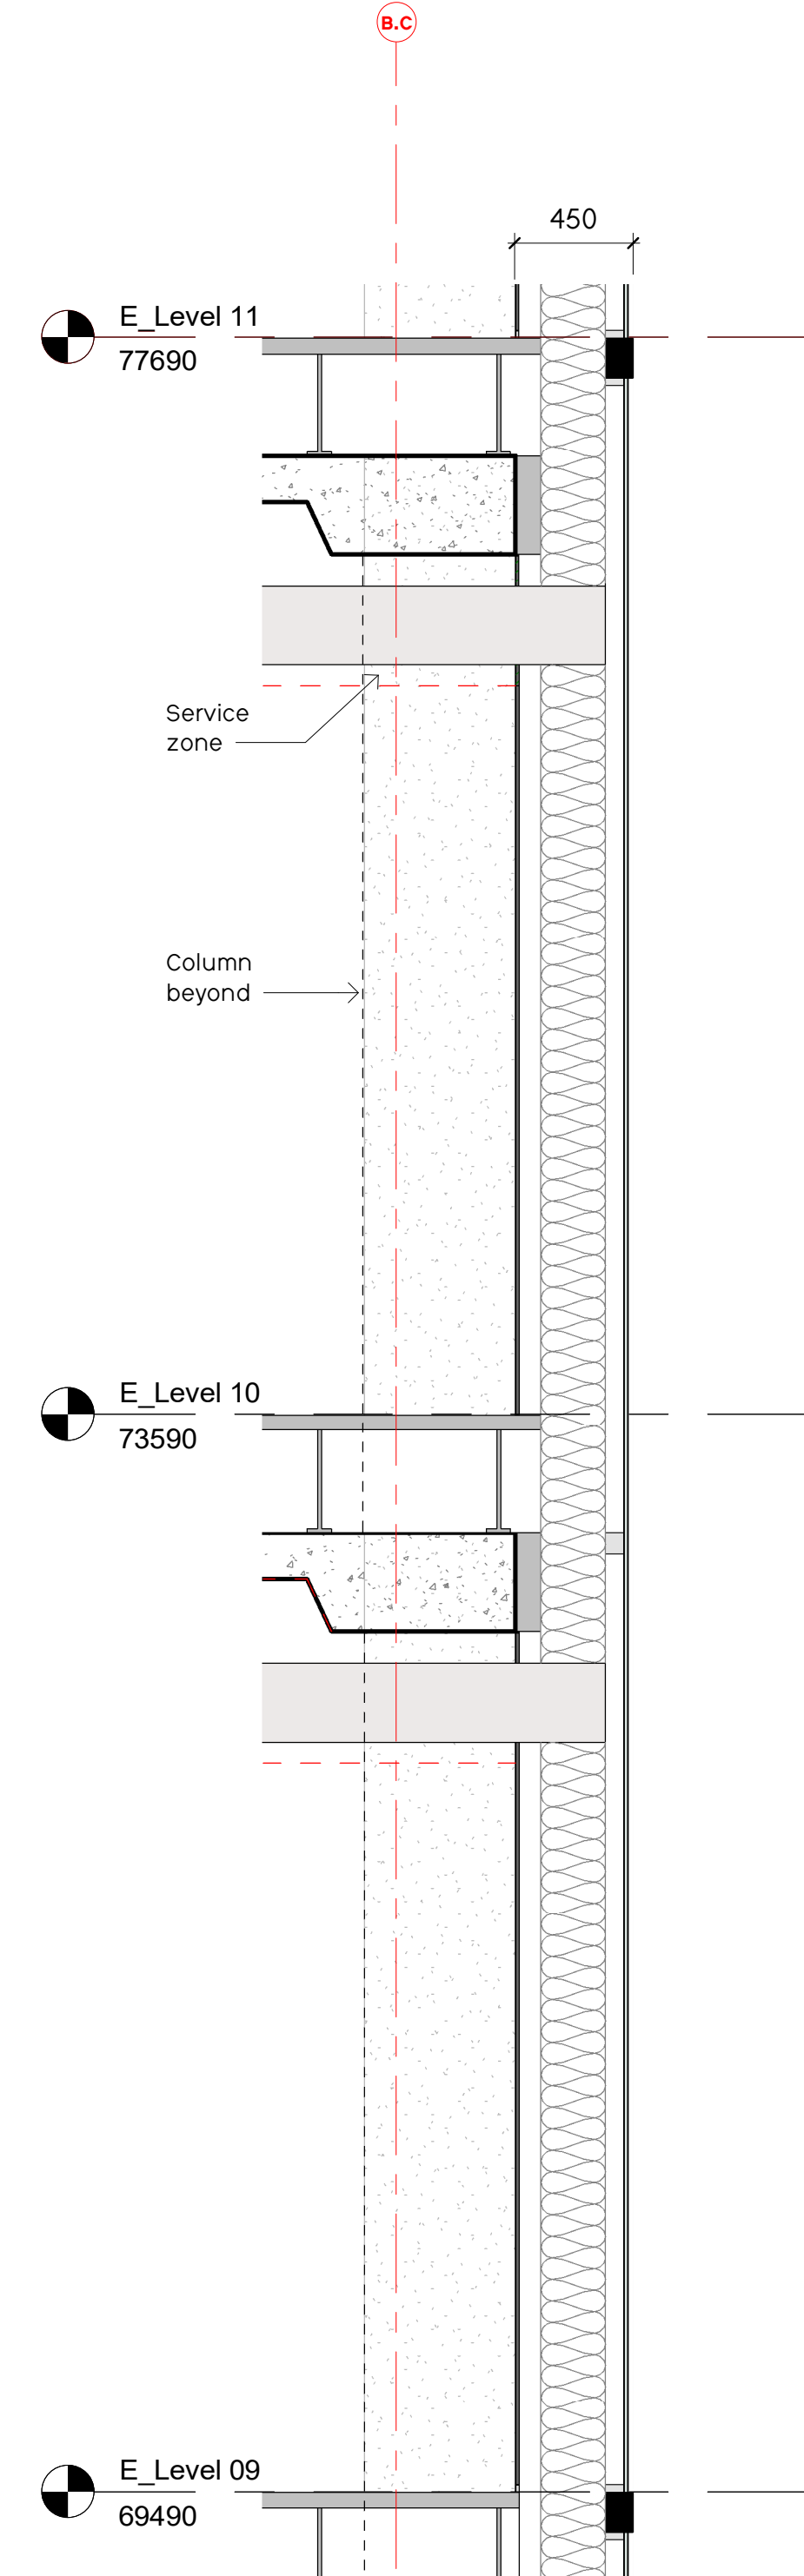


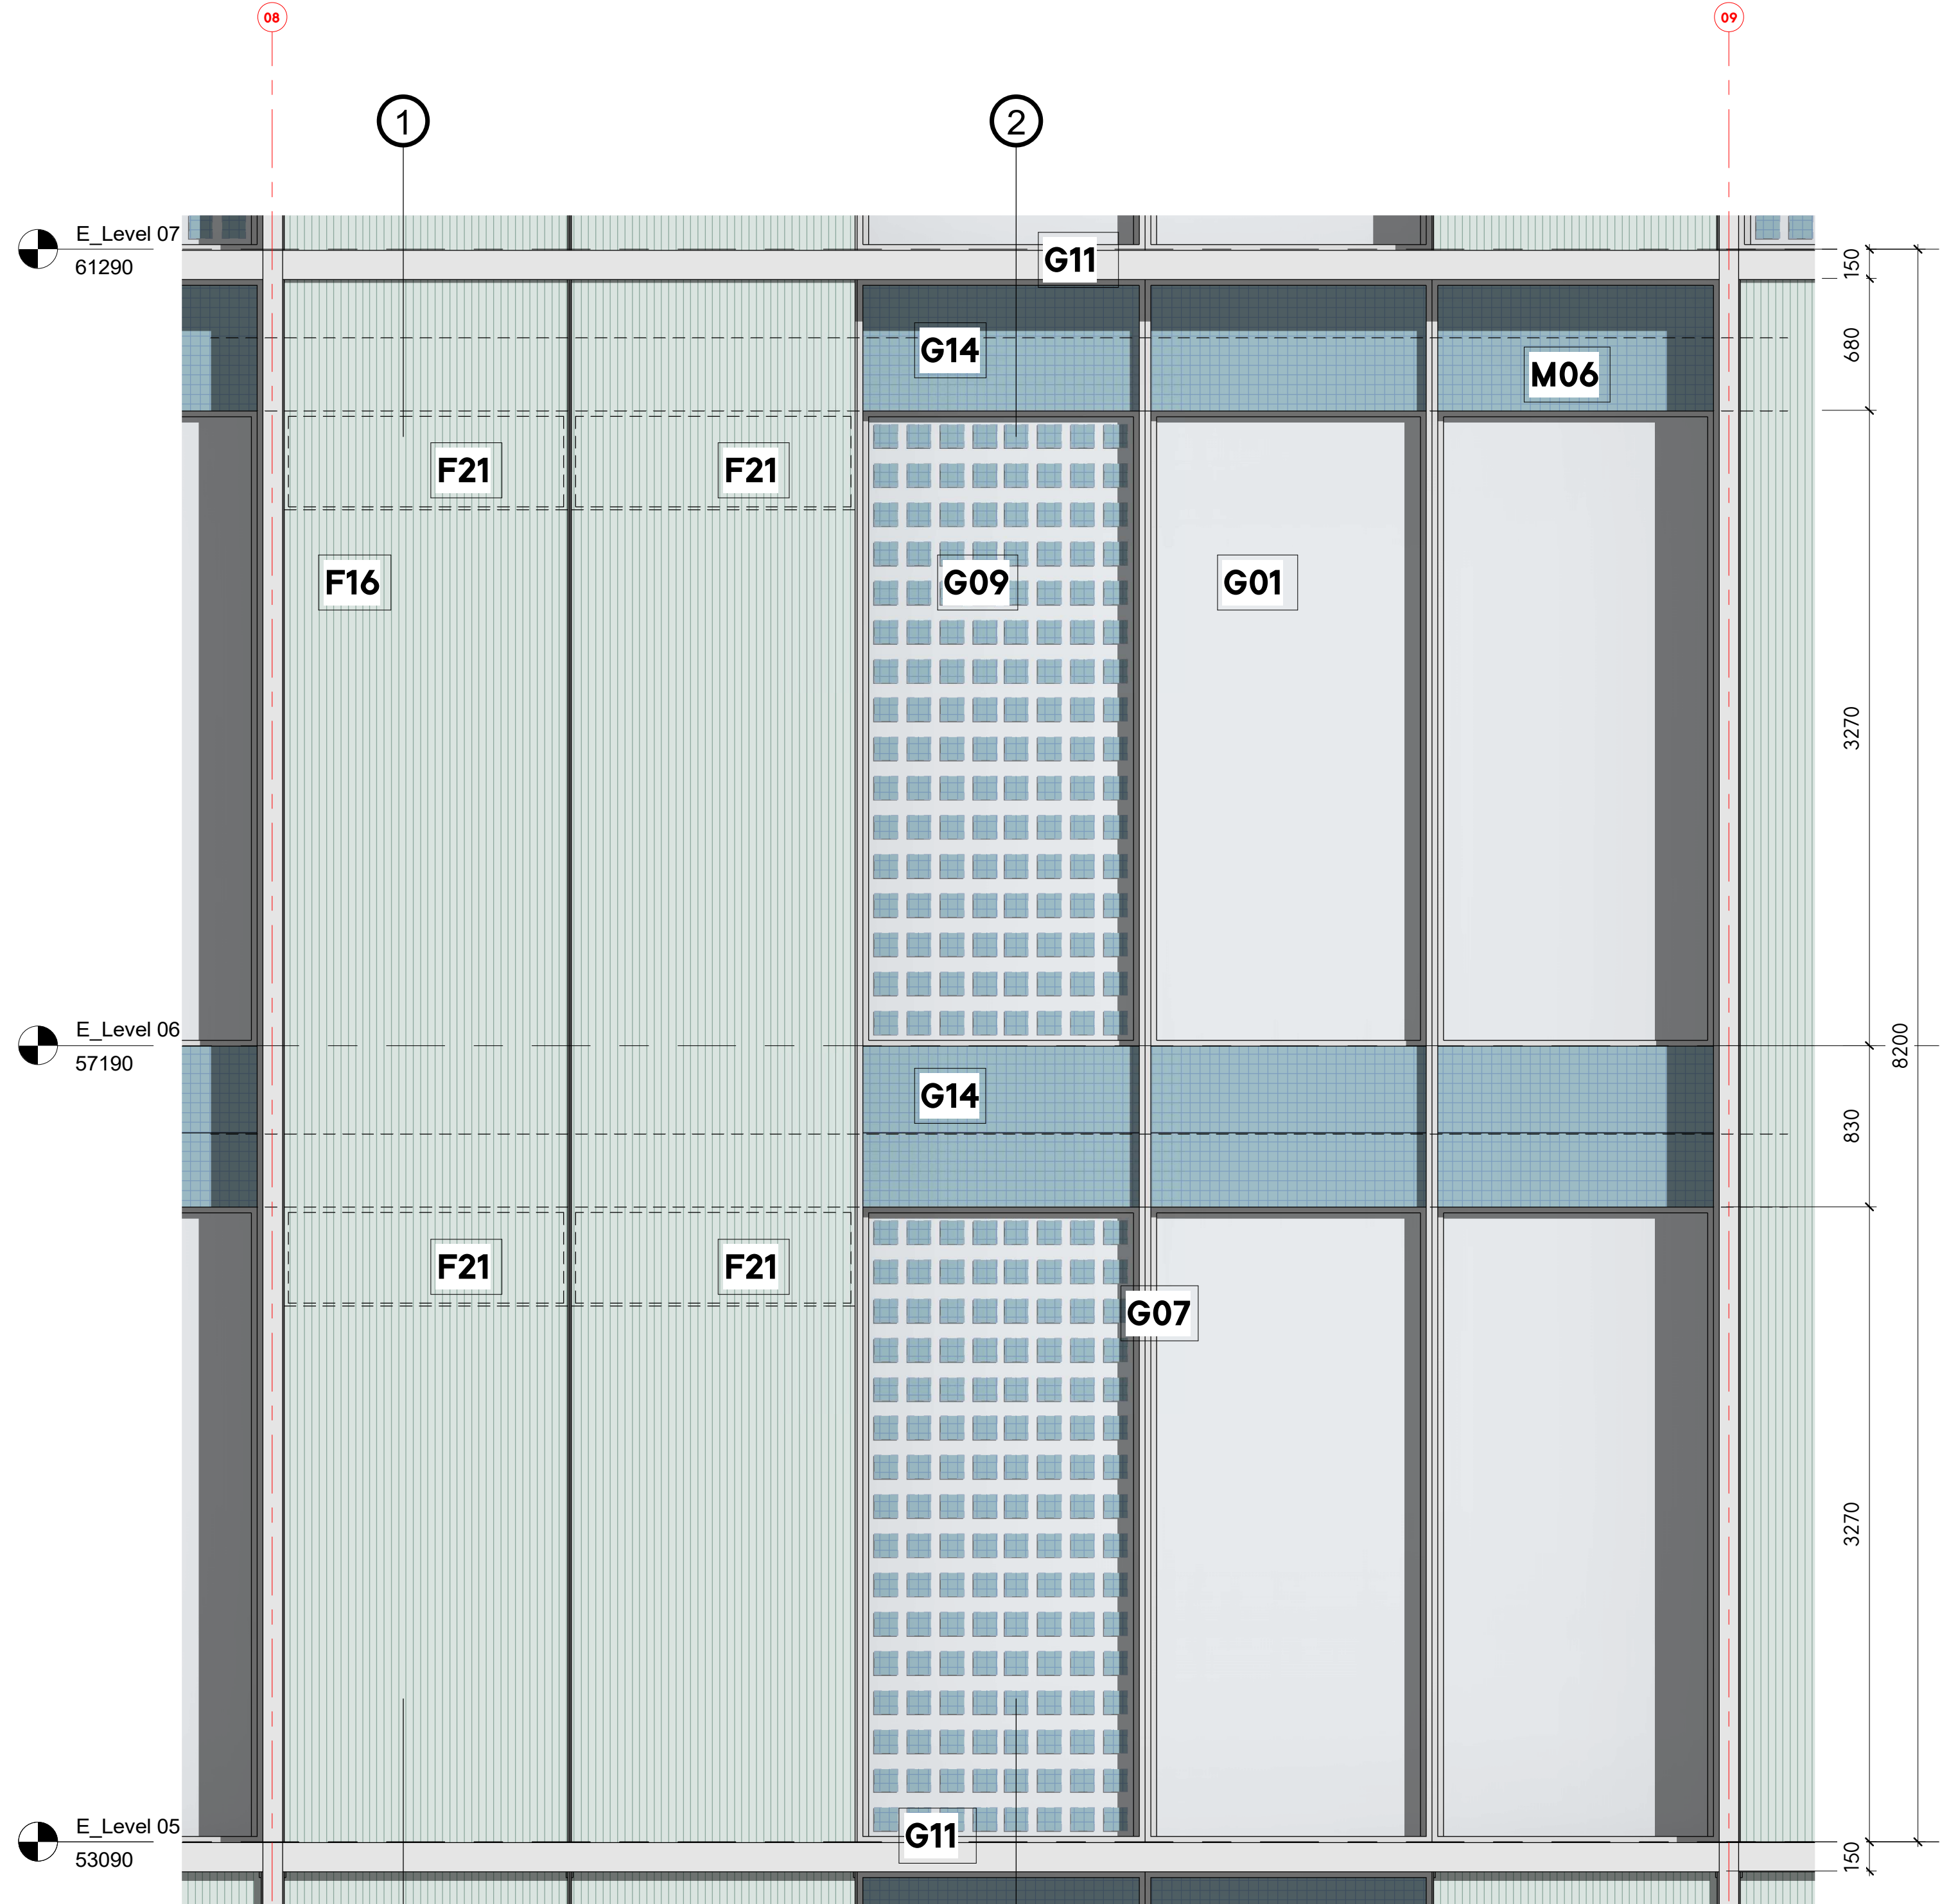

1 Typical Bay 2_Section_Solid
1 : 25

2 Typical Bay 2_ Section_Glazed
1 : 25

General Notes

No implied licence exists. This drawing should not be used to calculate areas for the purposes of valuation.
Do not scale this drawing for construction purposes. All dimensions to be checked on site by the contractor and such dimensions to be their responsibility.
All work must comply with relevant British Standards and Building Regulations requirements. Drawing errors and omissions to be reported to the architect.


Notes

- Key**
- F16.** Anodised aluminium screen, backfixed in front of insulated solid panel, perforated and corrugated - Tone 12 Green
 - G01.** Full Height Clear Glazing
 - G07.** Aluminium Window Frame - Tone 02 Light Grey
 - G09.** PVs integrated into full height glazing
 - G11.** Aluminium Bay Frame - Tone 02 Light Grey
 - G14.** PVs integrated into backpainted spandrel glass (south and west elevation) - Tone 12 Green
 - F21.** Air Intake and extract vent behind perforated panel (size & location to be confirmed by HL)
 - M06.** RC Waffle Slab (behind) to St Eng. design and spec.

Note
Variation in the arrangement of panels will occur within the typical bays.



Key Plan

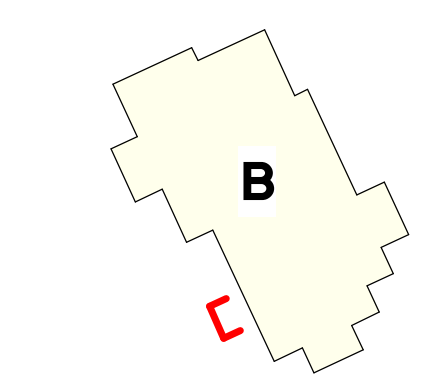

PLANNING

Project No. 0412

Project Name
Albert Bridge House

Drawing Title
Building B_Typical Bay Study 2

Client Oval Real Estate

Scale 1 : 25

Date 08/12/22

Drawn by EW

Checked by Checker

Rev	Date	Reason	Chk
0	08/12/22	Issue for Planning	

Drawing Number	Rev
0412-SEW-BB-ZZ-DR-A-PL2320	0