



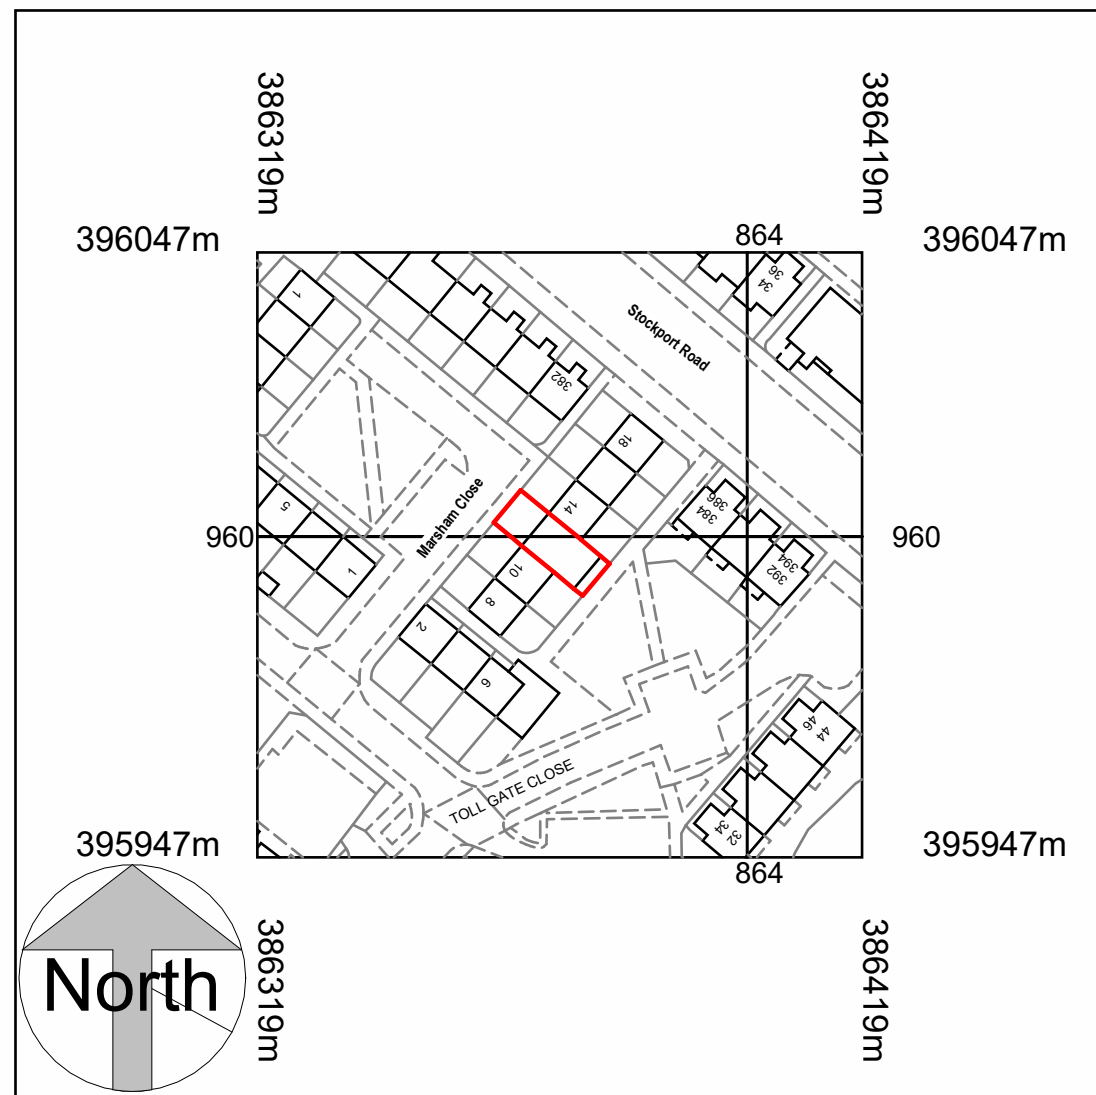

Location Plan

1 : 1250

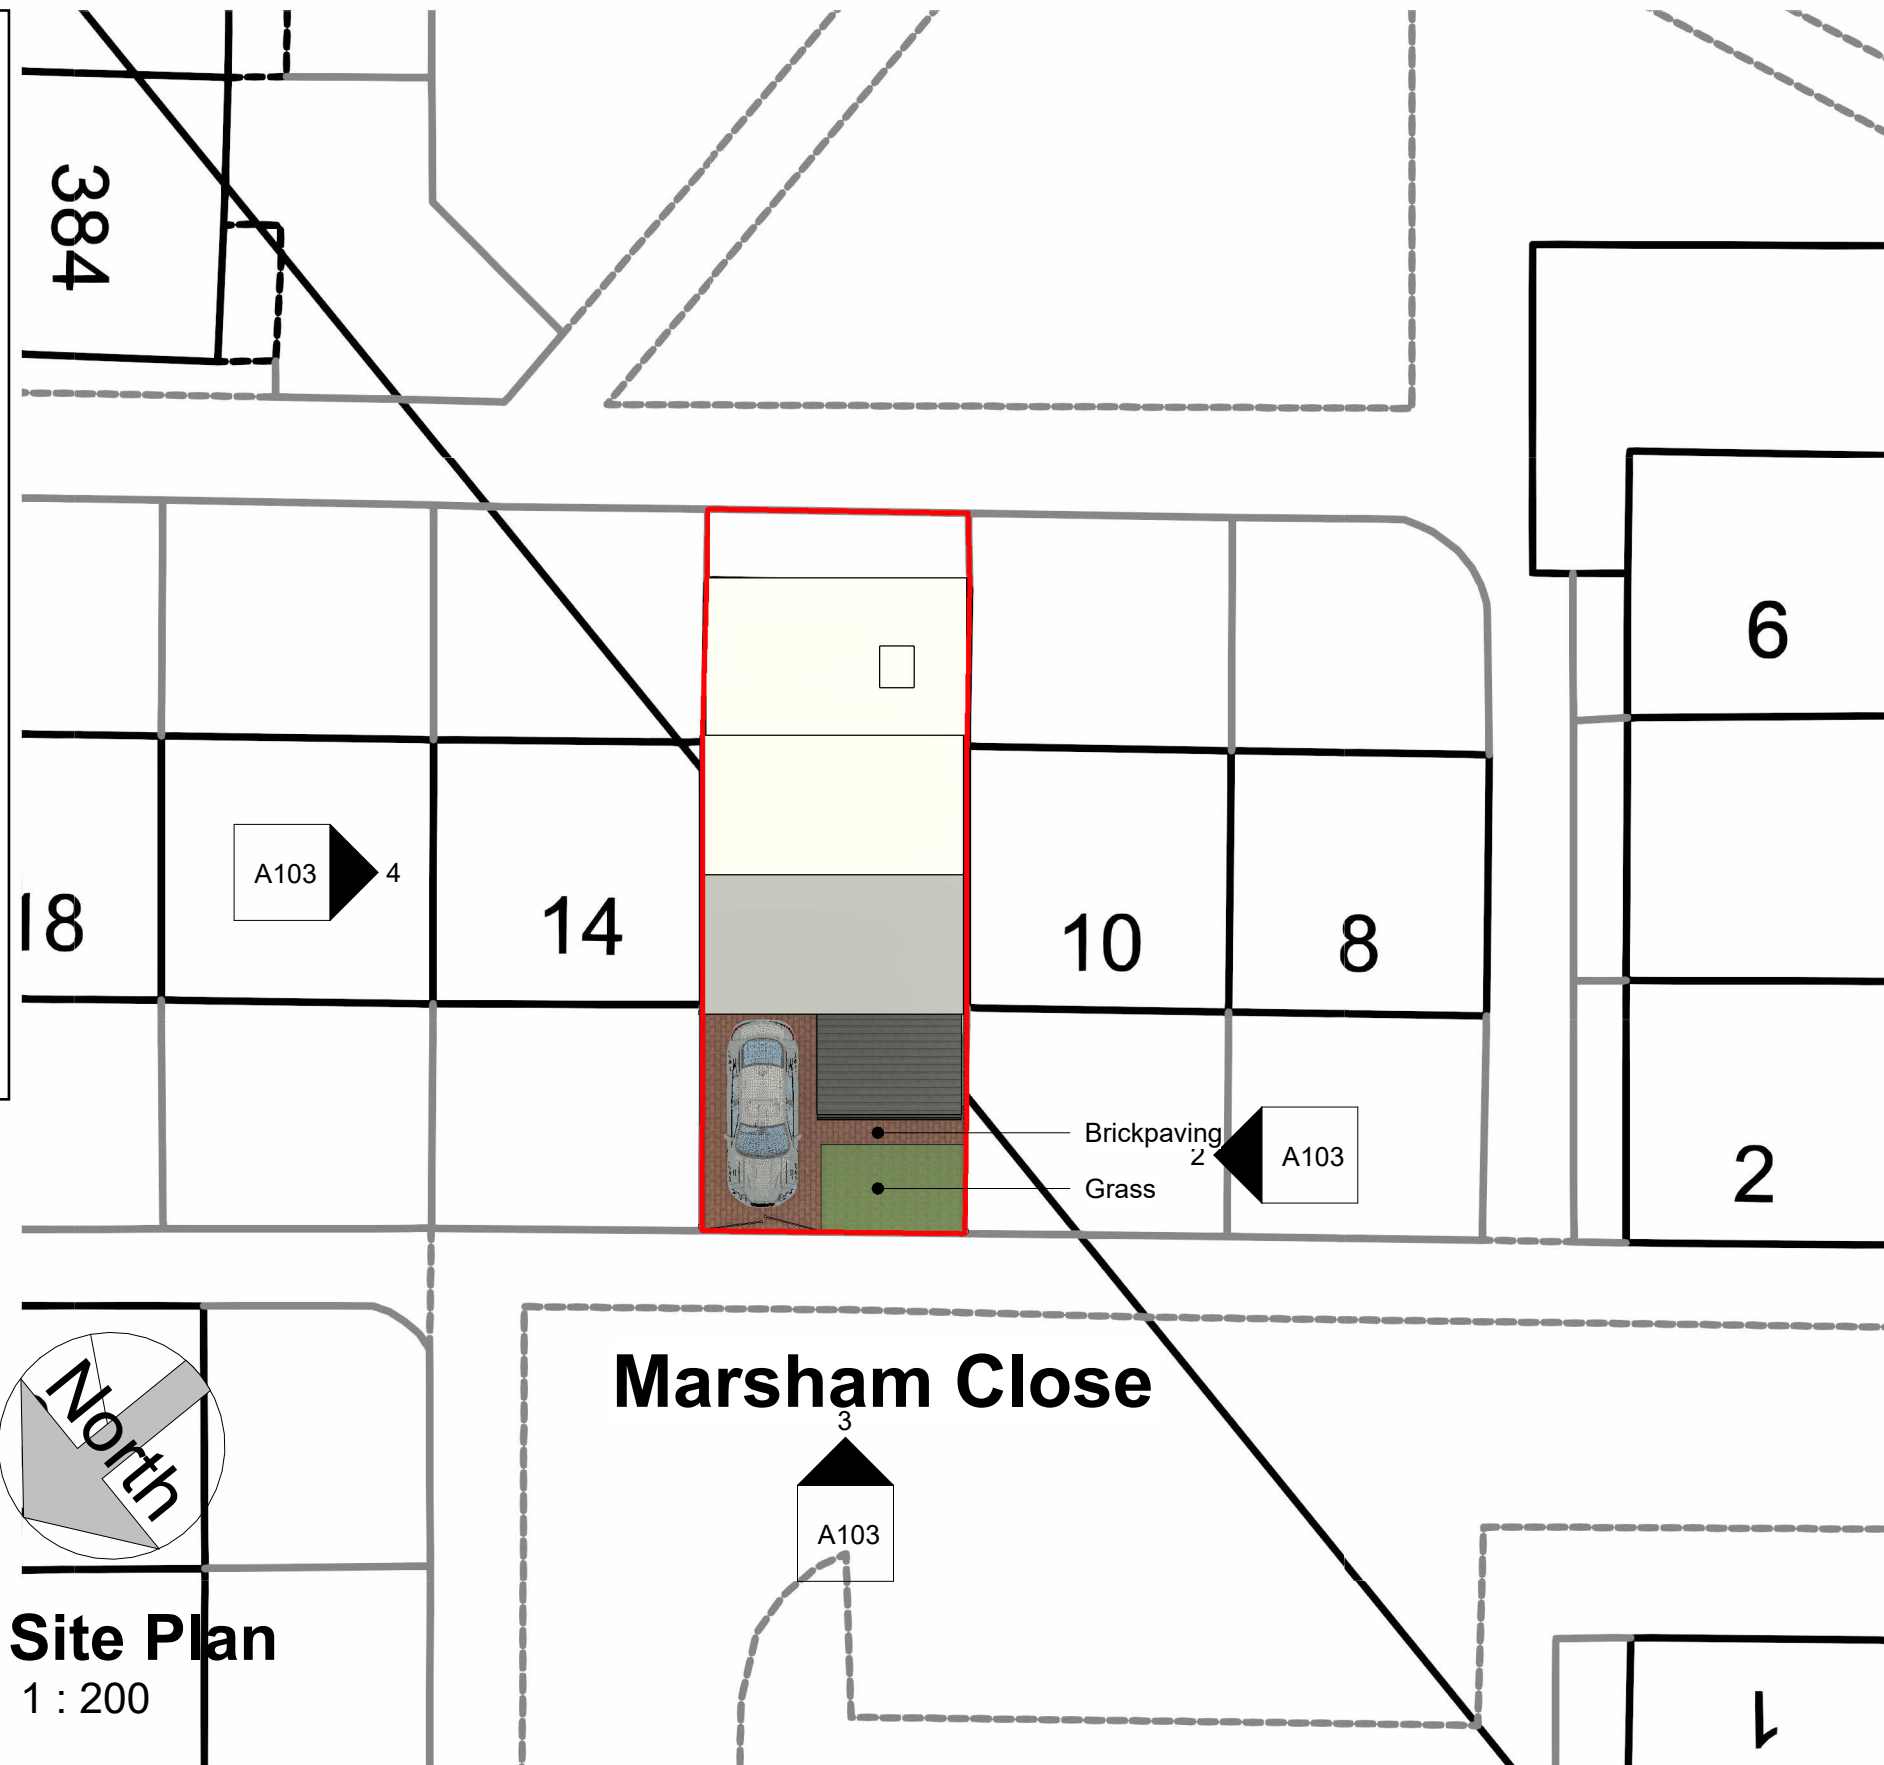

Site Plan

1 : 200

COPYRIGHT © ALL RIGHTS RESERVED BY VIKAS ALYAS LTD. DO NOT SCALE FROM DRAWING. DRAWING INDICATES DESIGN INTENT ONLY. REPORT ANY DISCREPANCIES TO CLIENT / VA LTD. NOT TO BE USED FOR CONSTRUCTION UNLESS STATED SO. TO BE READ IN CONJUNCTION WITH OTHER DRAWINGS OR SPECIFICATION WHERE PROVIDED.



0161 511 8479

vikas@architek.uk
916 Stockport Road, Levenshulme, Manchester, M19 3AB

No.	Description	Date
P1	Issue to Planning	15.08.2023

PROJECT		ADDRESS		CLIENT			
Front porch extension		1152_12 Marsham Close, Longsight M13 0LW		Zubaida Rauf			
		SHEET		Date 21.07.2023	Project number 1152	Scale (@ A3) As indicated	
Manchester City Council	PURPOSE OF ISSUE Planning	Location and Site Plan		Drawn by VA	DRAWING NUMBER		REV
				Checked by VA	A101	P1	