


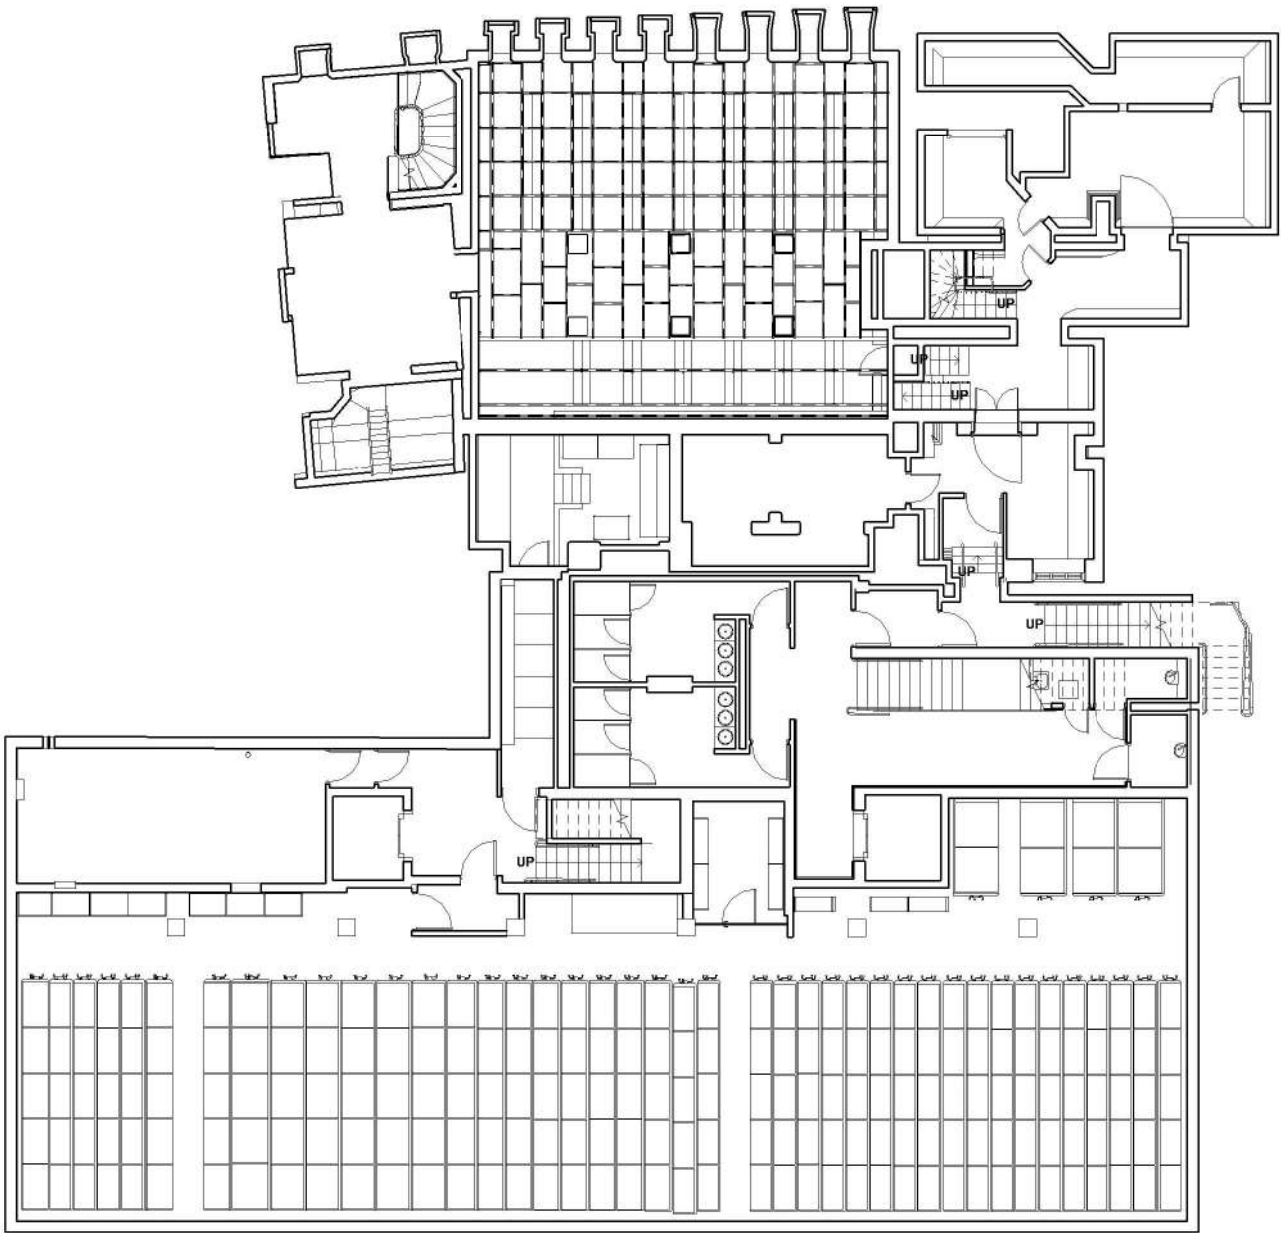

Basement Plan as Existing
Scale 1 : 100

Information Note

Any drawing format is to be read in conjunction with and at the scale of accompanying documents.

Where colours other than black or grey are used the drawing must be plotted in colour.

All dimensions are to be checked on site by the Contractor, scaling is for Local Authority purposes only.

Unless otherwise indicated, all dimensions are in millimeters.

All information on this drawing is to be read in conjunction with the relevant Donald Insall Associates (Insall) specification and trade contractors' drawings and information by specialists.

In the event of any discrepancy, please contact Insall immediately.

This drawing may contain survey information by others and is to be used solely for the purposes for which it was issued.


These are uncontrolled documents issued for information purposes only. If you have any queries regarding the drawings, contact Insall immediately.

Insall cannot be held responsible for any errors arising from changes made to an uncontrolled file.

Drawings by Donald Insall Associates to be read in conjunction with full 'Next Chapter' drawing sets. Including those by Structural Engineer, MEP Engineer, Exhibition Designer, Fire Consultant and Acoustic Consultant.

P1	27.06.23	JXW	RXC	Planning Permission and LBC Application		
Rev.	Date	Dim.	Auth.	Description		
Purpose of Issue						
Planning Permission and LBC Application						
Project Information						
The John Rylands						
Research Institute and Library						
Manchester, 'Next Chapter' Project						
Drawing Title						
Basement Plan as Existing - General Arrangement						
Drawing Number						
Project ID	Originator	Functional Breakdown	Spatial Breakdown	Form	Discipline	Number
JRL	- DIA	- ZZ	- 00A	- D60-	ACL	- 1150
Project Number		Scale at A1		Status	Revision	
MAN_JRL_03		As indicated		S3	P1	
Donald Insall Associates						
Chartered Architects and Historic Building Consultants						
Ducie House, 37 Ducie Street, Manchester M1 2JW						
(+44) 0161 359 4326						
Manchester@insall-architects.co.uk						
© 2023 DONALD INSALL ASSOCIATES LTD						



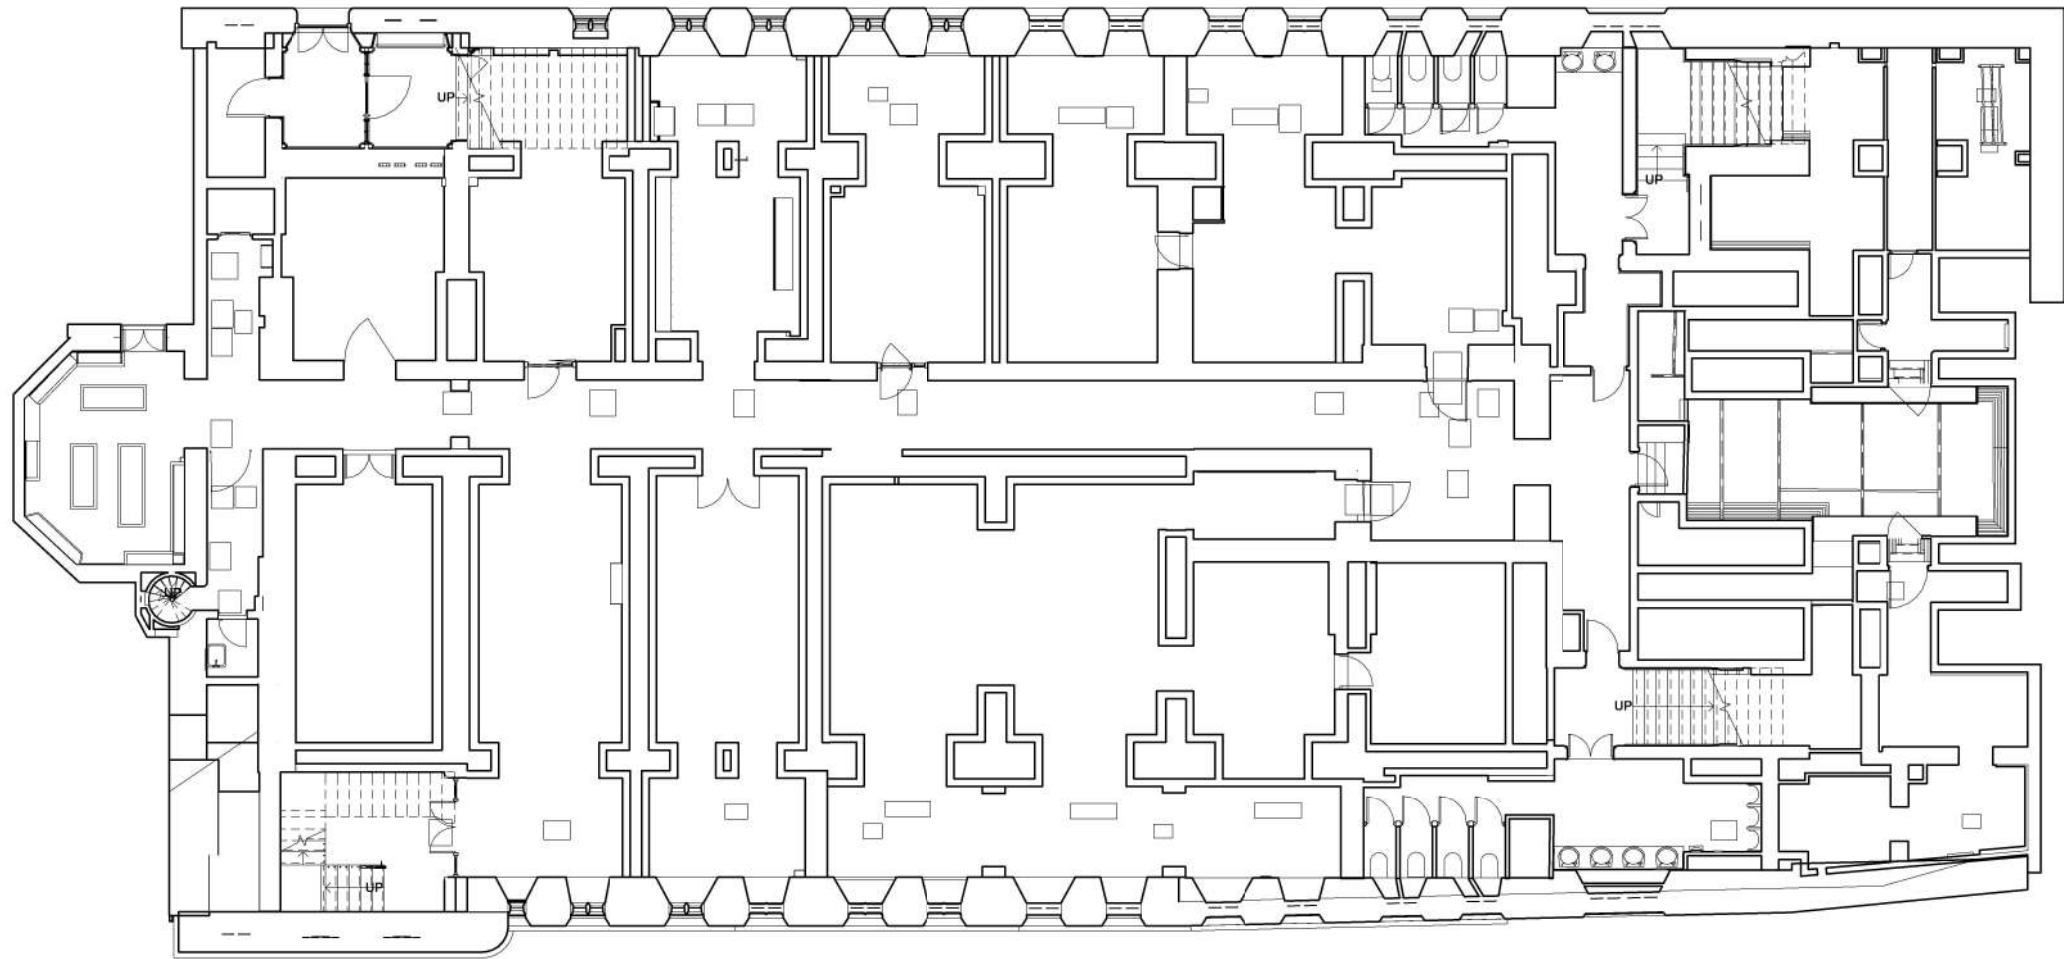

Cellar Floor Plan as Existing
Scale 1 : 100



Information Note

Any drawing format is to be read in conjunction with and at the scale of accompanying documents.

Where colours other than black or grey are used the drawing must be plotted in colour.

All dimensions are to be checked on site by the Contractor, scaling is for Local Authority purposes only.

Unless otherwise indicated, all dimensions are in millimeters.

All information on this drawing is to be read in conjunction with the relevant Donald Insall Associates (Insall) specification and trade contractors' drawings and information by specialists.

In the event of any discrepancy, please contact Insall immediately.


This drawing may contain survey information by others and is to be used solely for the purposes for which it was issued.

These are uncontrolled documents issued for information purposes only. If you have any queries regarding the drawings, contact Insall immediately.

Insall cannot be held responsible for any errors arising from changes made to an uncontrolled file.

Drawings by Donald Insall Associates to be read in conjunction with full 'Next Chapter' drawing sets, including those by Structural Engineer, MEP Engineer, Exhibition Designer, Fire Consultant and Acoustic Consultant.

P1	27.06.23	JWX	RXC	Planning Permission and LBC Application	
Rev.	Date	Dim.	Auth.	Description	
Purpose of Issue					
Planning Permission and LBC Application					
Project Information					
The John Rylands					
Research Institute and Library					
Manchester, 'Next Chapter' Project					
Drawing Title					
Cellar Floor Plan as Existing - General Arrangement					
Drawing Number					
Project ID	Originator	Functional Breakdown	Spatial Breakdown	Form	Discipline Number
JRL	- DIA	- ZZ	- 01B	- D60-	ACL - 1100
Project Number		Scale at A1		Status	Revision
MAN.JRL.03		As indicated		S3	P1
Donald Insall Associates					
Chartered Architects and Historic Building Consultants					
Ducie House, 37 Ducie Street, Manchester M1 2JW					
(+44) 0161 359 4326					
Manchester@insall-architects.co.uk					
© 2023 DONALD INSALL ASSOCIATES LTD					

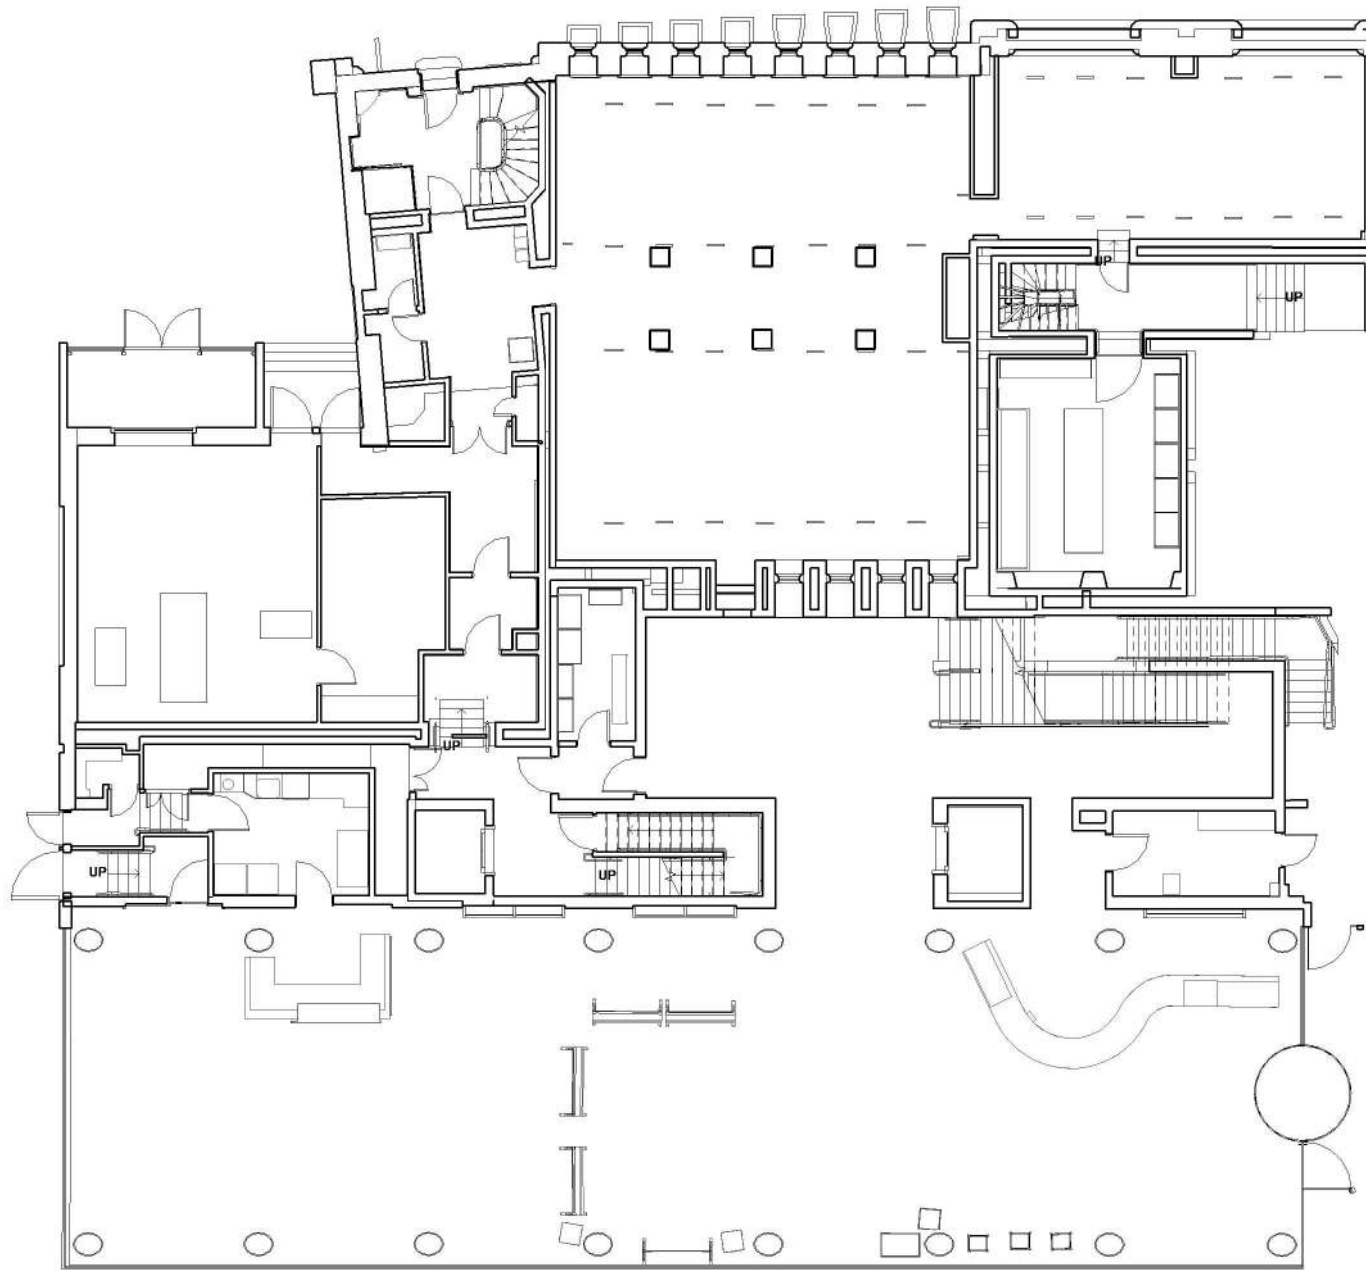

Ground Floor Plan as Existing
Scale 1 : 100

Information Note

Any drawing format is to be read in conjunction with and at the scale of accompanying documents.

Where colours other than black or grey are used the drawing must be plotted in colour.

All dimensions are to be checked on site by the Contractor, scaling is for Local Authority purposes only.

Unless otherwise indicated, all dimensions are in millimeters.

All information on this drawing is to be read in conjunction with the relevant Donald Insall Associates (Insall) specification and trade contractors' drawings and information by specialists.

In the event of any discrepancy, please contact Insall immediately.

This drawing may contain survey information by others and is to be used solely for the purposes for which it was issued.


These are uncontrolled documents issued for information purposes only. If you have any queries regarding the drawings, contact Insall immediately.

Insall cannot be held responsible for any errors arising from changes made to an uncontrolled file.

Drawings by Donald Insall Associates to be read in conjunction with full 'Next Chapter' drawing sets. Including those by Structural Engineer, MEP Engineer, Exhibition Designer, Fire Consultant and Acoustic Consultant.

27.06.23	JXW	RXC	Planning Permission and LBC Application		
Rev.	Date	Dim.	Auth.	Description	
Purpose of Issue					
Planning Permission and LBC Application					
Project Information					
The John Rylands					
Research Institute and Library					
Manchester, 'Next Chapter' Project					
Drawing Title					
Ground Floor Plan as Existing - General Arrangement					
Drawing Number					
Project ID	Originator	Functional Breakdown	Spatial Breakdown	Form	Discipline Number
JRL	- DIA -	ZZ	- 10A -	D60-	ACL - 1151
Project Number		Scale at A1		Status	Revision
MAN_JRL_03		As indicated		S3	P1
Donald Insall Associates					
Chartered Architects and Historic Building Consultants					
Ducie House, 37 Ducie Street, Manchester M1 2JW					
(+44) 0161 359 4326					
Manchester@insall-architects.co.uk					
© 2023 DONALD INSALL ASSOCIATES LTD					



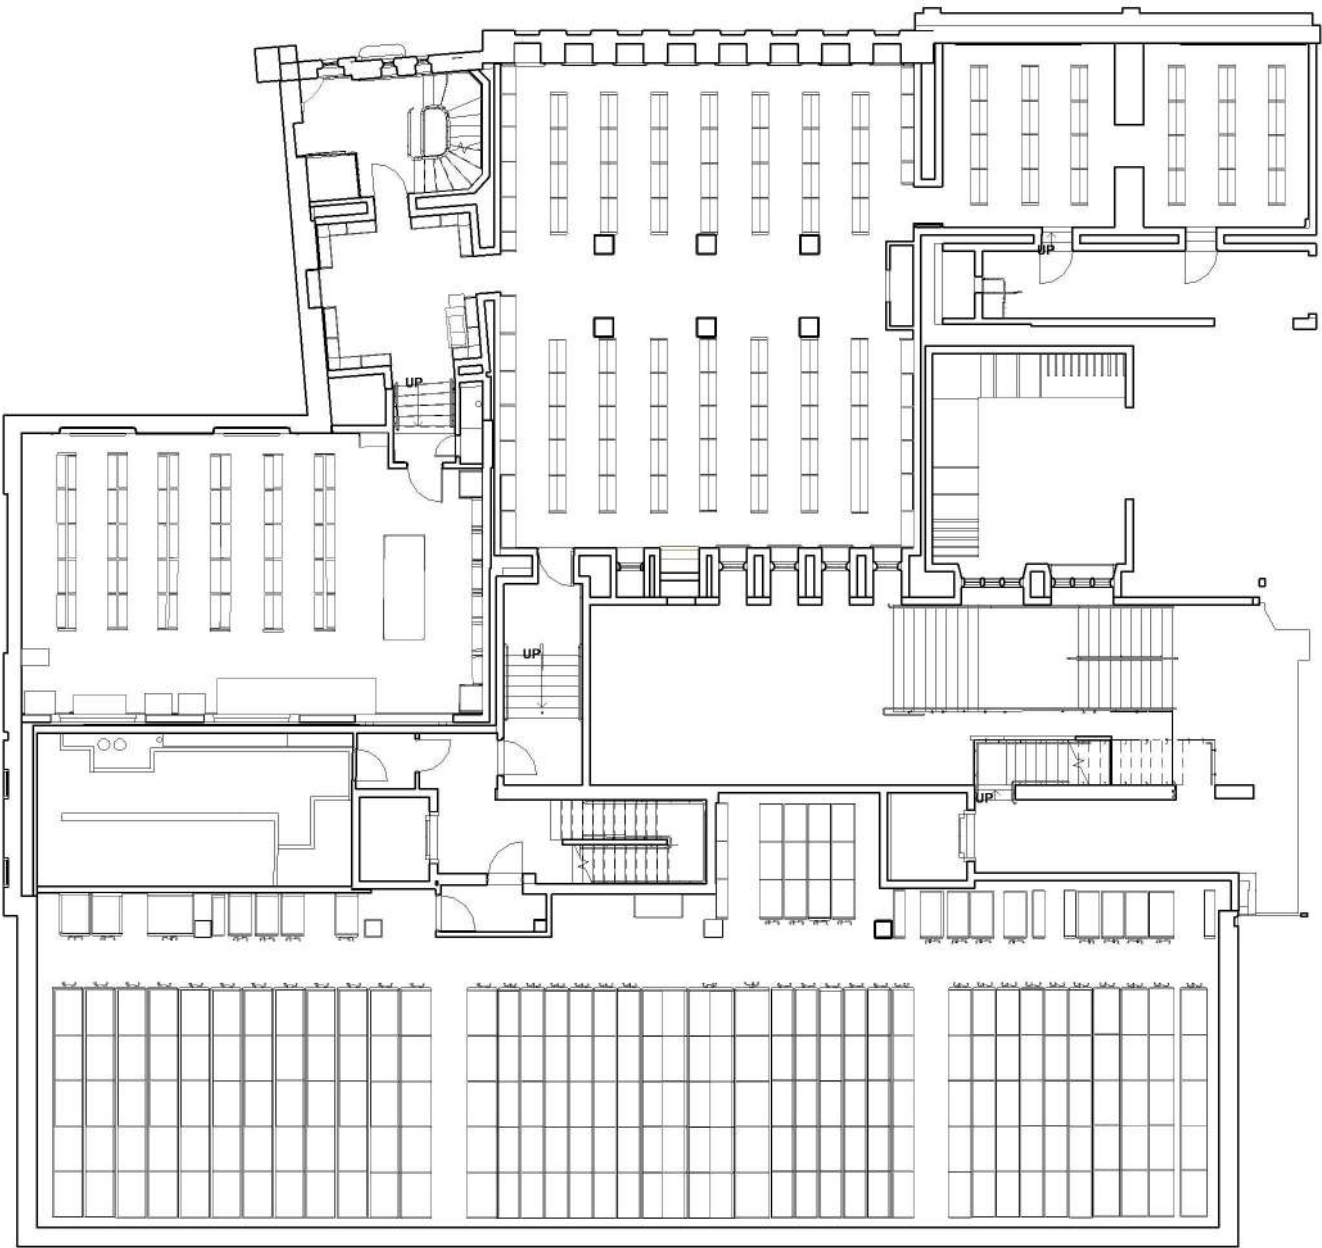

First Floor Plan as Existing
Scale 1 : 100

Information Note

Any drawing format is to be read in conjunction with and at the scale of accompanying documents.

Where colours other than black or grey are used the drawing must be plotted in colour.

All dimensions are to be checked on site by the Contractor, scaling is for Local Authority purposes only.

Unless otherwise indicated, all dimensions are in millimeters.

All information on this drawing is to be read in conjunction with the relevant Donald Insall Associates (Insall) specification and trade contractors' drawings and information by specialists.

In the event of any discrepancy, please contact Insall immediately.

This drawing may contain survey information by others and is to be used solely for the purposes for which it was issued.


These are uncontrolled documents issued for information purposes only. If you have any queries regarding the drawings, contact Insall immediately.

Insall cannot be held responsible for any errors arising from changes made to an uncontrolled file.

Drawings by Donald Insall Associates to be read in conjunction with full 'Next Chapter' drawing sets. Including those by Structural Engineer, MEP Engineer, Exhibition Designer, Fire Consultant and Acoustic Consultant.

P1	27.06.23	JXW	RXC	Planning Permission and LBC Application		
Rev.	Date	Dim.	Auth.	Description		
Purpose of Issue						
Planning Permission and LBC Application						
Project Information						
The John Rylands						
Research Institute and Library						
Manchester, 'Next Chapter' Project						
Drawing Title						
First Floor Plan as Existing - General Arrangement						
Drawing Number						
Project ID	Originator	Functional Breakdown	Spatial Breakdown	Form	Discipline	Number
JRL	- DIA	- ZZ	- 20A	- D60-	ACL	- 1152
Project Number		Scale at A1		Status	Revision	
MAN_JRL_03		As indicated		S3	P1	
Donald Insall Associates						
Chartered Architects and Historic Building Consultants						
Ducie House, 37 Ducie Street, Manchester M1 2JW						
(+44) 0161 359 4326						
Manchester@insall-architects.co.uk						
© 2023 DONALD INSALL ASSOCIATES LTD						



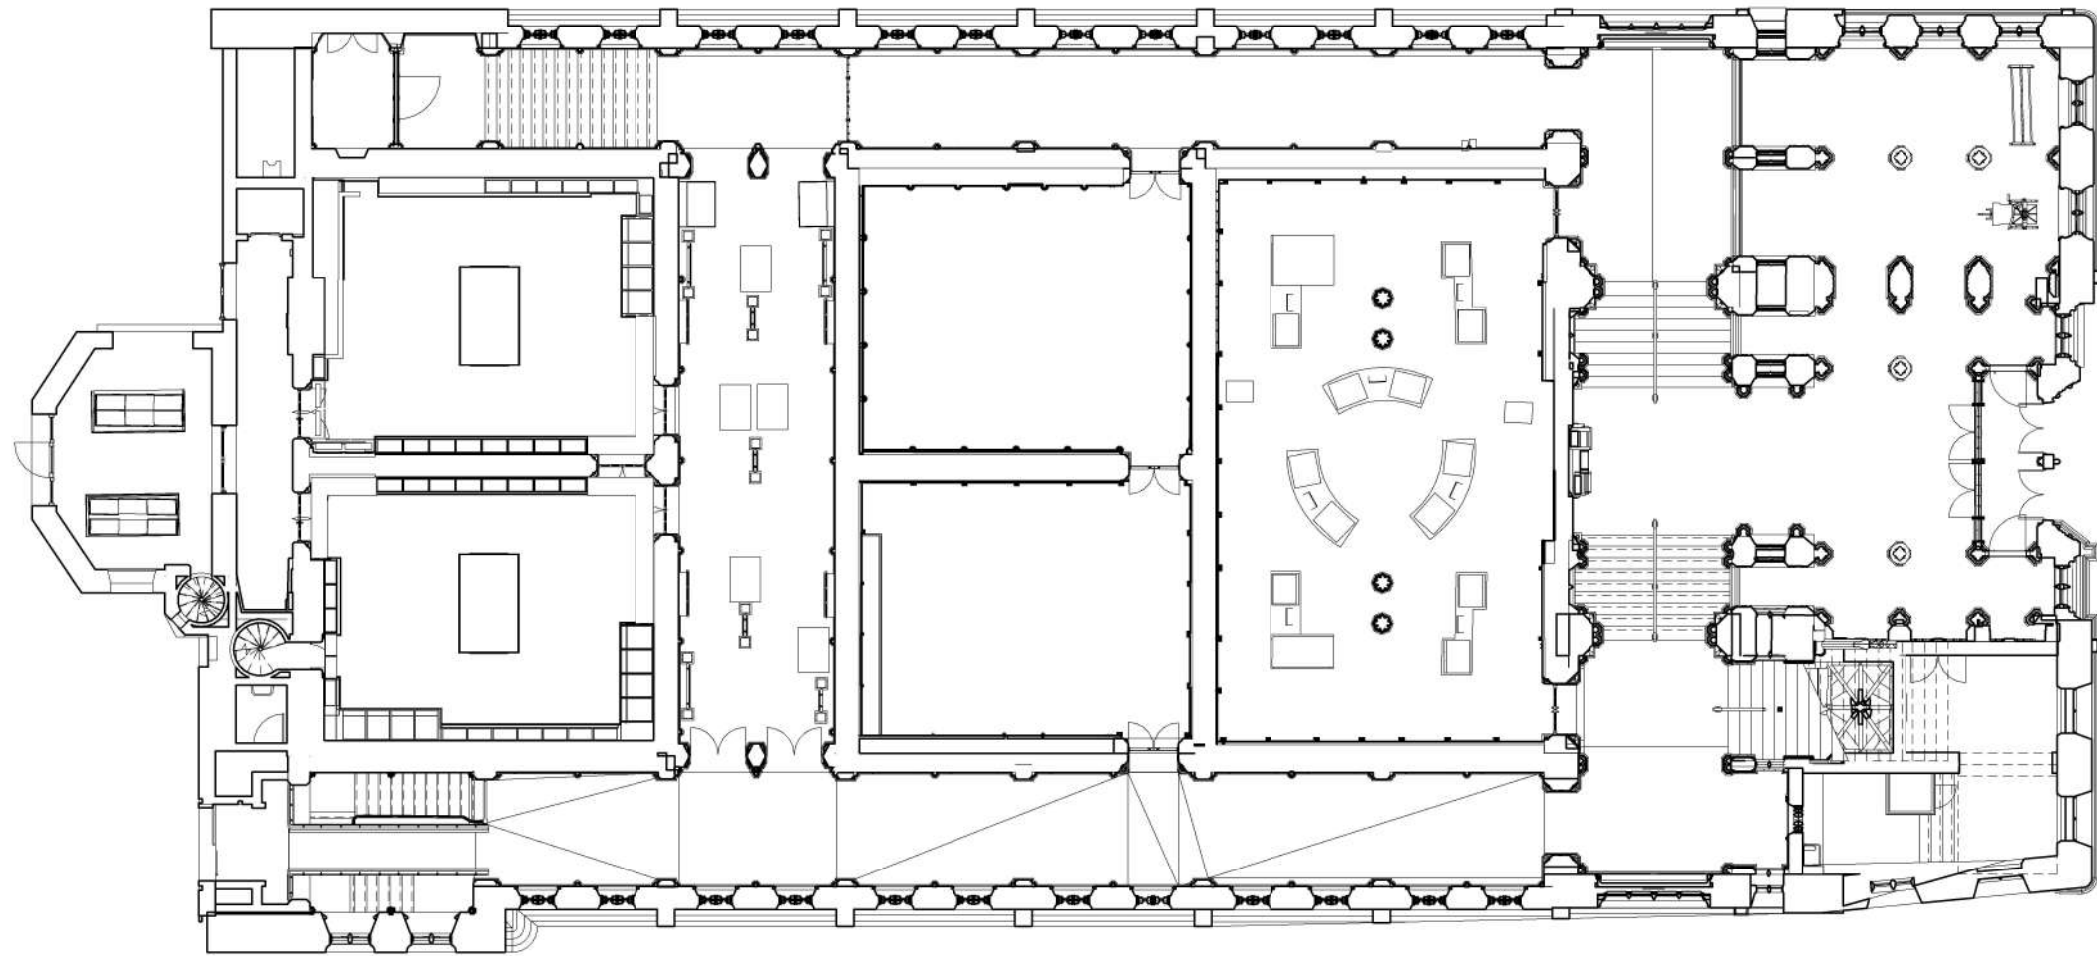

Historic Entrance and First Floor as Existing
Scale 1 : 100

Information Note

Any drawing format is to be read in conjunction with and at the scale of accompanying documents.

Where colours other than black or grey are used the drawing must be plotted in colour.

All dimensions are to be checked on site by the Contractor, scaling is for Local Authority purposes only.

Unless otherwise indicated, all dimensions are in millimeters.

All information on this drawing is to be read in conjunction with the relevant Donald Insall Associates (Insall) specification and trade contractors' drawings and information by specialists.

In the event of any discrepancy, please contact Insall immediately.

This drawing may contain survey information by others and is to be used solely for the purposes for which it was issued.

These are uncontrolled documents issued for information purposes only. If you have any queries regarding the drawings, contact Insall immediately.

Insall cannot be held responsible for any errors arising from changes made to an uncontrolled file.

Drawings by Donald Insall Associates to be read in conjunction with full 'Next Chapter' drawing sets, including those by Structural Engineer, MEP Engineer, Exhibition Designer, Fire Consultant and Acoustic Consultant.

P1	27.06.23	JXW	RXC	Planning Permission and LBC Application		
Rev.	Date	Dim.	Auth.	Description		
Purpose of Issue						
Planning Permission and LBC Application						
Project Information						
The John Rylands						
Research Institute and Library						
Manchester, 'Next Chapter' Project						
Drawing Title						
Historic Entrance and First Floor as Existing - General Arrangement						
Drawing Number						
Project ID	Originator	Functional Breakdown	Spatial Breakdown	Form	Discipline	Number
JRL	- DIA	- ZZ	- 20B	- D60-	ACL	- 1101
Project Number		Scale at A1		Status	Revision	
MAN.JRL.03		As indicated		S3	P1	


Donald Insall Associates

Chartered Architects and Historic Building Consultants

Ducie House, 37 Ducie Street, Manchester M1 2JW
(+44) 0161 359 4326
Manchester@insall-architects.co.uk

© 2023 DONALD INSALL ASSOCIATES LTD



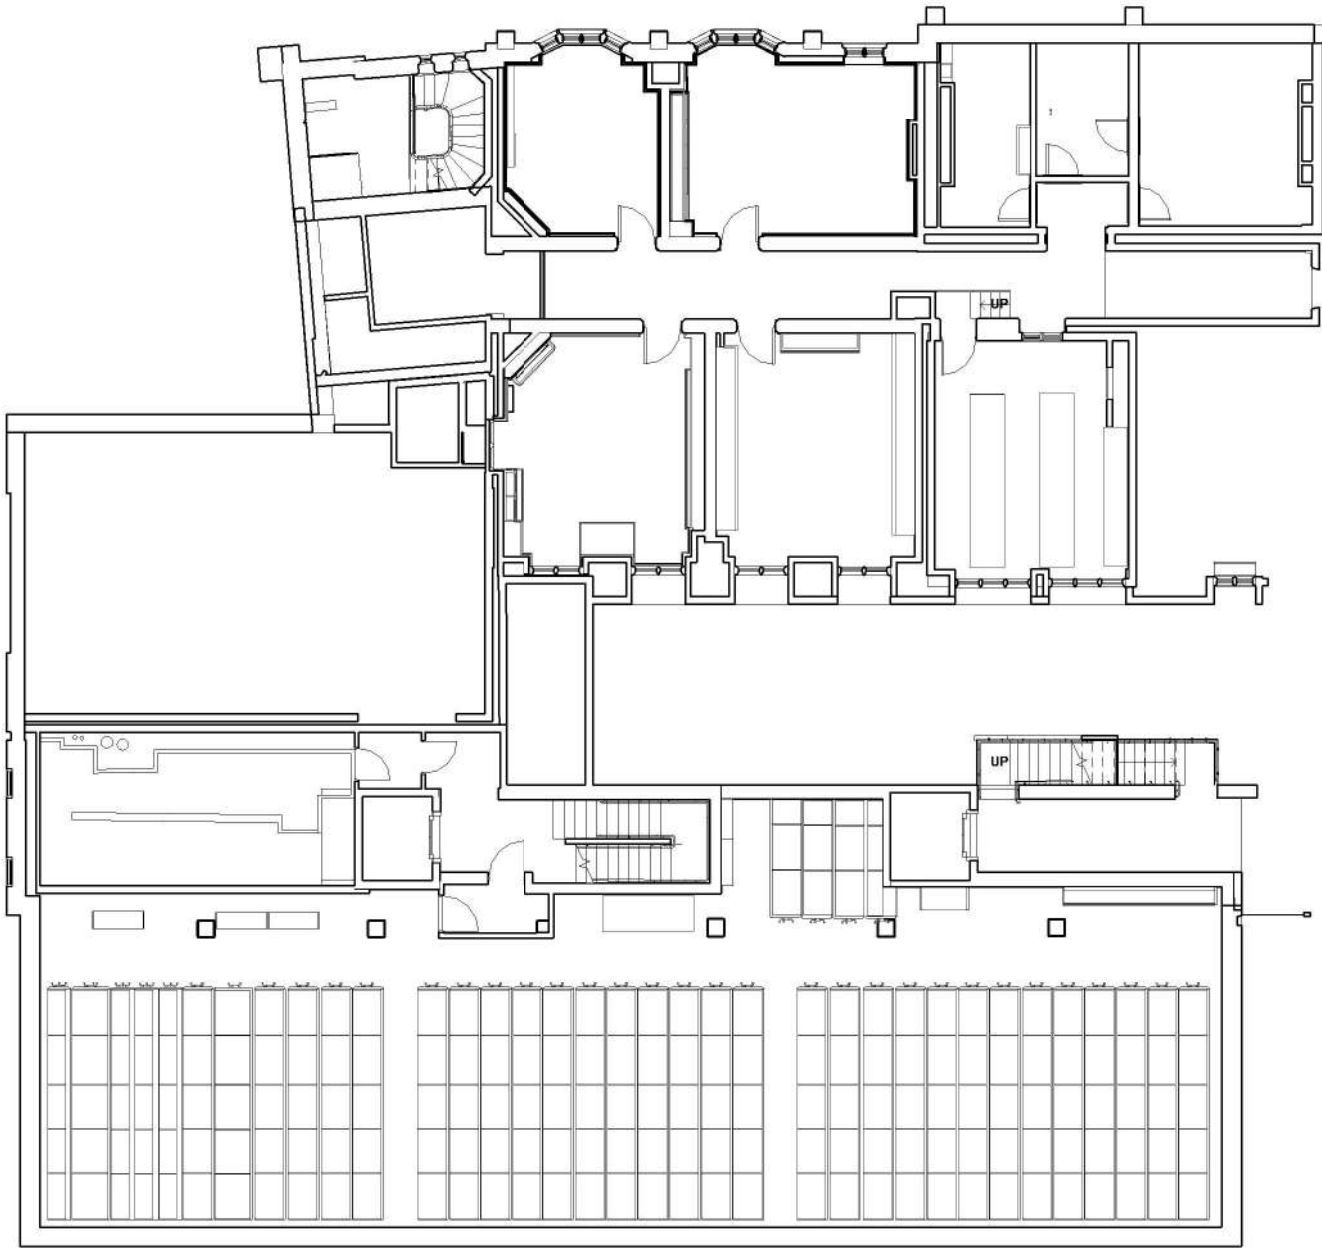

Second Floor Plan as Existing
Scale 1 : 100

Information Note

Any drawing format is to be read in conjunction with and at the scale of accompanying documents.

Where colours other than black or grey are used the drawing must be plotted in colour.

All dimensions are to be checked on site by the Contractor, scaling is for Local Authority purposes only.

Unless otherwise indicated, all dimensions are in millimeters.

All information on this drawing is to be read in conjunction with the relevant Donald Insall Associates (Insall) specification and trade contractors' drawings and information by specialists.

In the event of any discrepancy, please contact Insall immediately.

This drawing may contain survey information by others and is to be used solely for the purposes for which it was issued.

These are uncontrolled documents issued for information purposes only. If you have any queries regarding the drawings, contact Insall immediately.

Insall cannot be held responsible for any errors arising from changes made to an uncontrolled file.

Drawings by Donald Insall Associates to be read in conjunction with full 'Next Chapter' drawing sets. Including those by Structural Engineer, MEP Engineer, Exhibition Designer, Fire Consultant and Acoustic Consultant.

Rev.	27.06.23	JXW	RXC	Planning Permission and LBC Application		
	Date	Dim.	Auth.	Description		
Purpose of Issue						
Planning Permission and LBC Application						
Project Information						
The John Rylands						
Research Institute and Library						
Manchester, 'Next Chapter' Project						
Drawing Title						
Second Floor Plan as Existing - General Arrangement						
Drawing Number						
Project ID	Originator	Functional Breakdown	Spatial Breakdown	Form	Discipline	Number
JRL	- DIA -	ZZ	- 30A -D60-	ACL	-	1153
Project Number		Scale at A1		Status	Revision	
MAN_JRL_03		As indicated		S3	P1	


Donald Insall Associates

Chartered Architects and Historic Building Consultants

Ducie House, 37 Ducie Street, Manchester M1 2JW
(+44) 0161 359 4326
Manchester@insall-architects.co.uk

© 2023 DONALD INSALL ASSOCIATES LTD



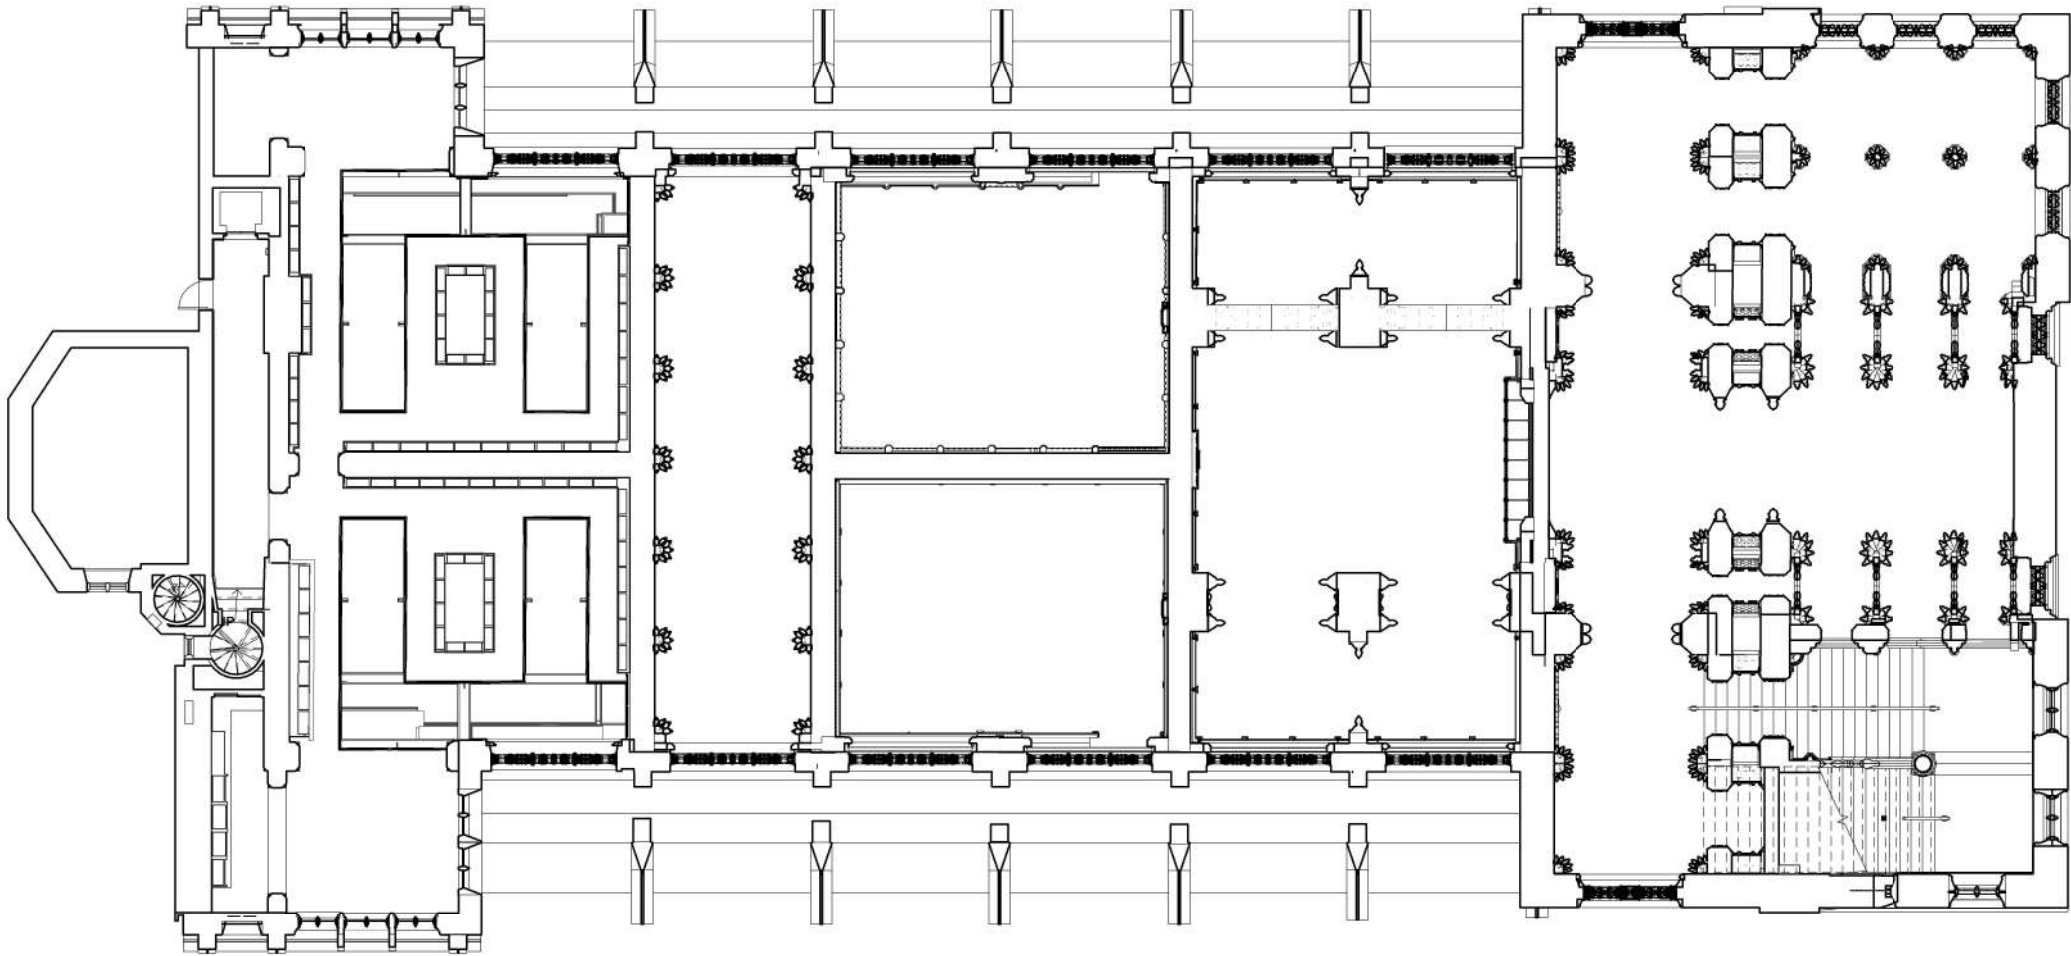

Mezzanine Floor as Existing
Scale 1 : 100

Information Note

Any drawing format is to be read in conjunction with and at the scale of accompanying documents.

Where colours other than black or grey are used the drawing must be plotted in colour.

All dimensions are to be checked on site by the Contractor, scaling is for Local Authority purposes only.

Unless otherwise indicated, all dimensions are in millimeters.

All information on this drawing is to be read in conjunction with the relevant Donald Insall Associates (Insall) specification and trade contractors' drawings and information by specialists.

In the event of any discrepancy, please contact Insall immediately.

This drawing may contain survey information by others and is to be used solely for the purposes for which it was issued.

These are uncontrolled documents issued for information purposes only. If you have any queries regarding the drawings, contact Insall immediately.

Insall cannot be held responsible for any errors arising from changes made to an uncontrolled file.

Drawings by Donald Insall Associates to be read in conjunction with full 'Next Chapter' drawing sets, including those by Structural Engineer, MEP Engineer, Exhibition Designer, Fire Consultant and Acoustic Consultant.

P1	27.06.23	JWJ	RXC	Planning Permission and LBC Application		
Rev.	Date	Dim.	Auth.	Description		
Purpose of Issue						
Planning Permission and LBC Application						
Project Information						
The John Rylands						
Research Institute and Library						
Manchester, 'Next Chapter' Project						
Drawing Title						
Mezzanine Floor as Existing - General Arrangement						
Drawing Number						
Project ID	Originator	Functional Breakdown	Spatial Breakdown	Form	Discipline	Number
JRL	- DIA	- ZZ	- 30B	- D60-	ACL	- 1102
Project Number		Scale at A1		Status	Revision	
MAN.JRL.03		As indicated		S3	P1	


Donald Insall Associates

Chartered Architects and Historic Building Consultants

Ducie House, 37 Ducie Street, Manchester M1 2JW
(+44) 0161 359 4326
Manchester@insall-architects.co.uk

© 2023 DONALD INSALL ASSOCIATES LTD



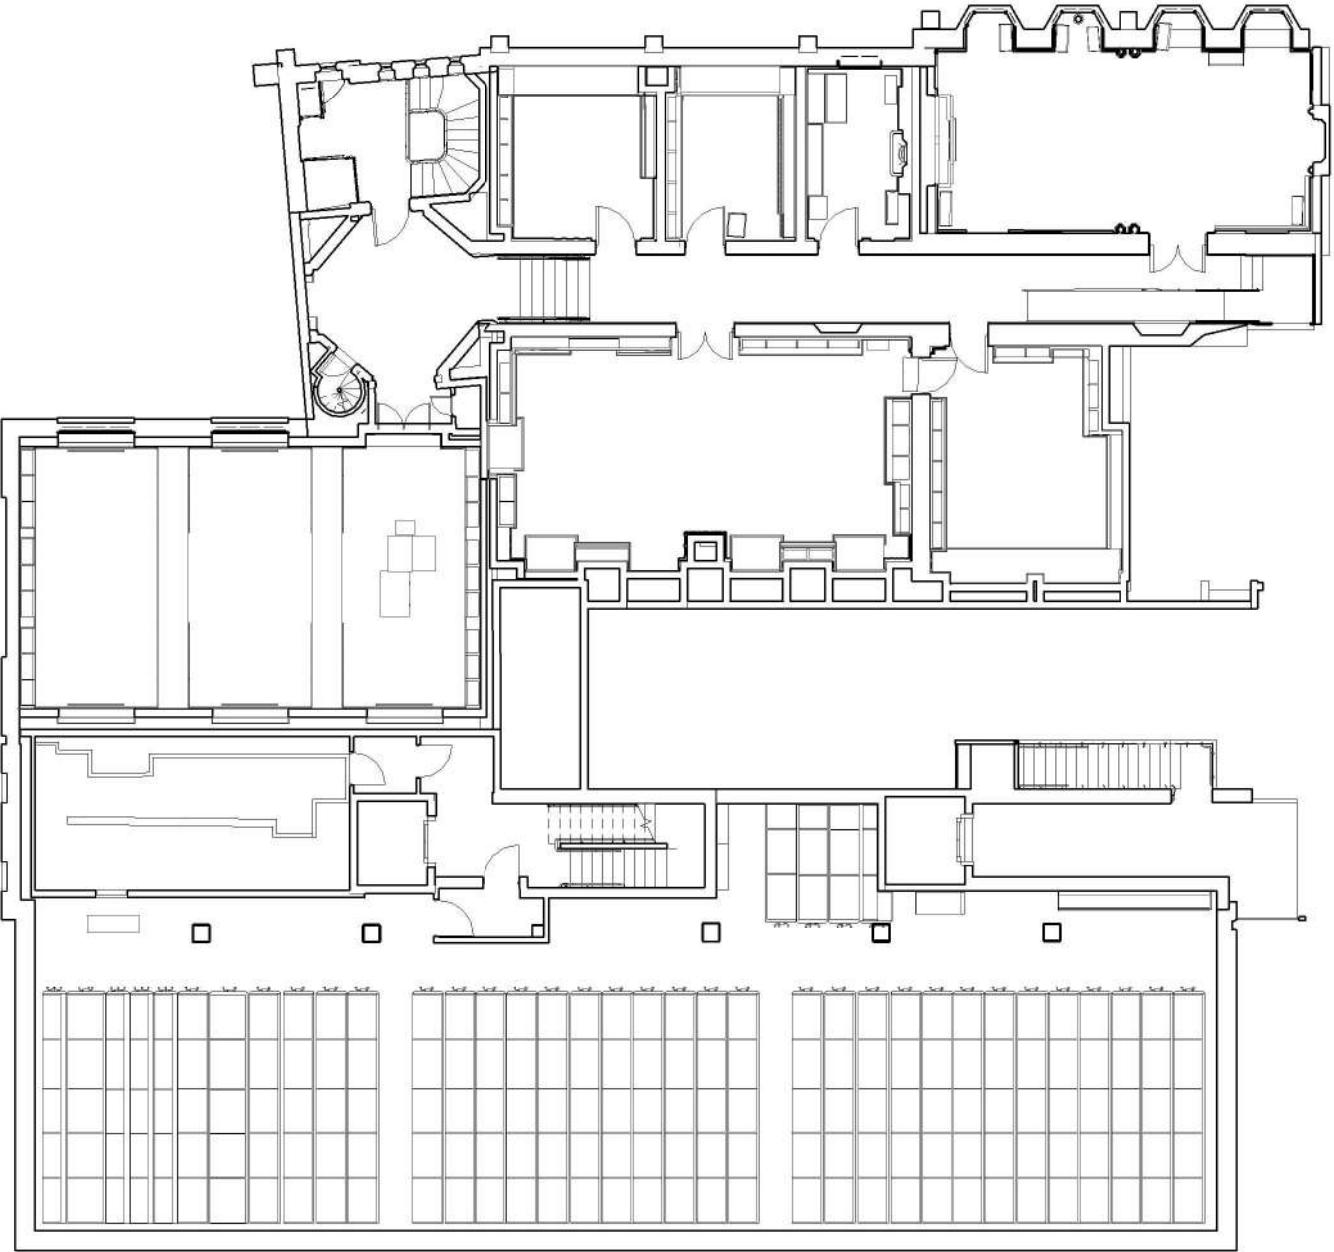

Third Floor Plan as Existing
Scale 1 : 100

Information Note

Any drawing format is to be read in conjunction with and at the scale of accompanying documents.

Where colours other than black or grey are used the drawing must be plotted in colour.

All dimensions are to be checked on site by the Contractor, scaling is for Local Authority purposes only.

Unless otherwise indicated, all dimensions are in millimeters.

All information on this drawing is to be read in conjunction with the relevant Donald Insall Associates (Insall) specification and trade contractors' drawings and information by specialists.

In the event of any discrepancy, please contact Insall immediately.

This drawing may contain survey information by others and is to be used solely for the purposes for which it was issued.


These are uncontrolled documents issued for information purposes only. If you have any queries regarding the drawings, contact Insall immediately.

Insall cannot be held responsible for any errors arising from changes made to an uncontrolled file.

Drawings by Donald Insall Associates to be read in conjunction with full 'Next Chapter' drawing sets. Including those by Structural Engineer, MEP Engineer, Exhibition Designer, Fire Consultant and Acoustic Consultant.

Rev.	27.06.23	JXW	RXC	Planning Permission and LBC Application	
Date		Dim.	Auth.	Description	
Purpose of Issue					
Planning Permission and LBC Application					
Project Information					
The John Rylands					
Research Institute and Library					
Manchester, 'Next Chapter' Project					
Drawing Title					
Third Floor Plan as Existing - General Arrangement					
Drawing Number					
Project ID	Originator	Functional Breakdown	Spatial Breakdown	Form	Discipline Number
JRL	- DIA	- ZZ	- 40A	- D60-	ACL - 1154
Project Number	Scale at A1			Status	Revision
MAN_JRL_03		As indicated		S3	P1
Donald Insall Associates					
Chartered Architects and Historic Building Consultants					
Ducie House, 37 Ducie Street, Manchester M1 2JW					
(+44) 0161 359 4326					
Manchester@insall-architects.co.uk					
© 2023 DONALD INSALL ASSOCIATES LTD					



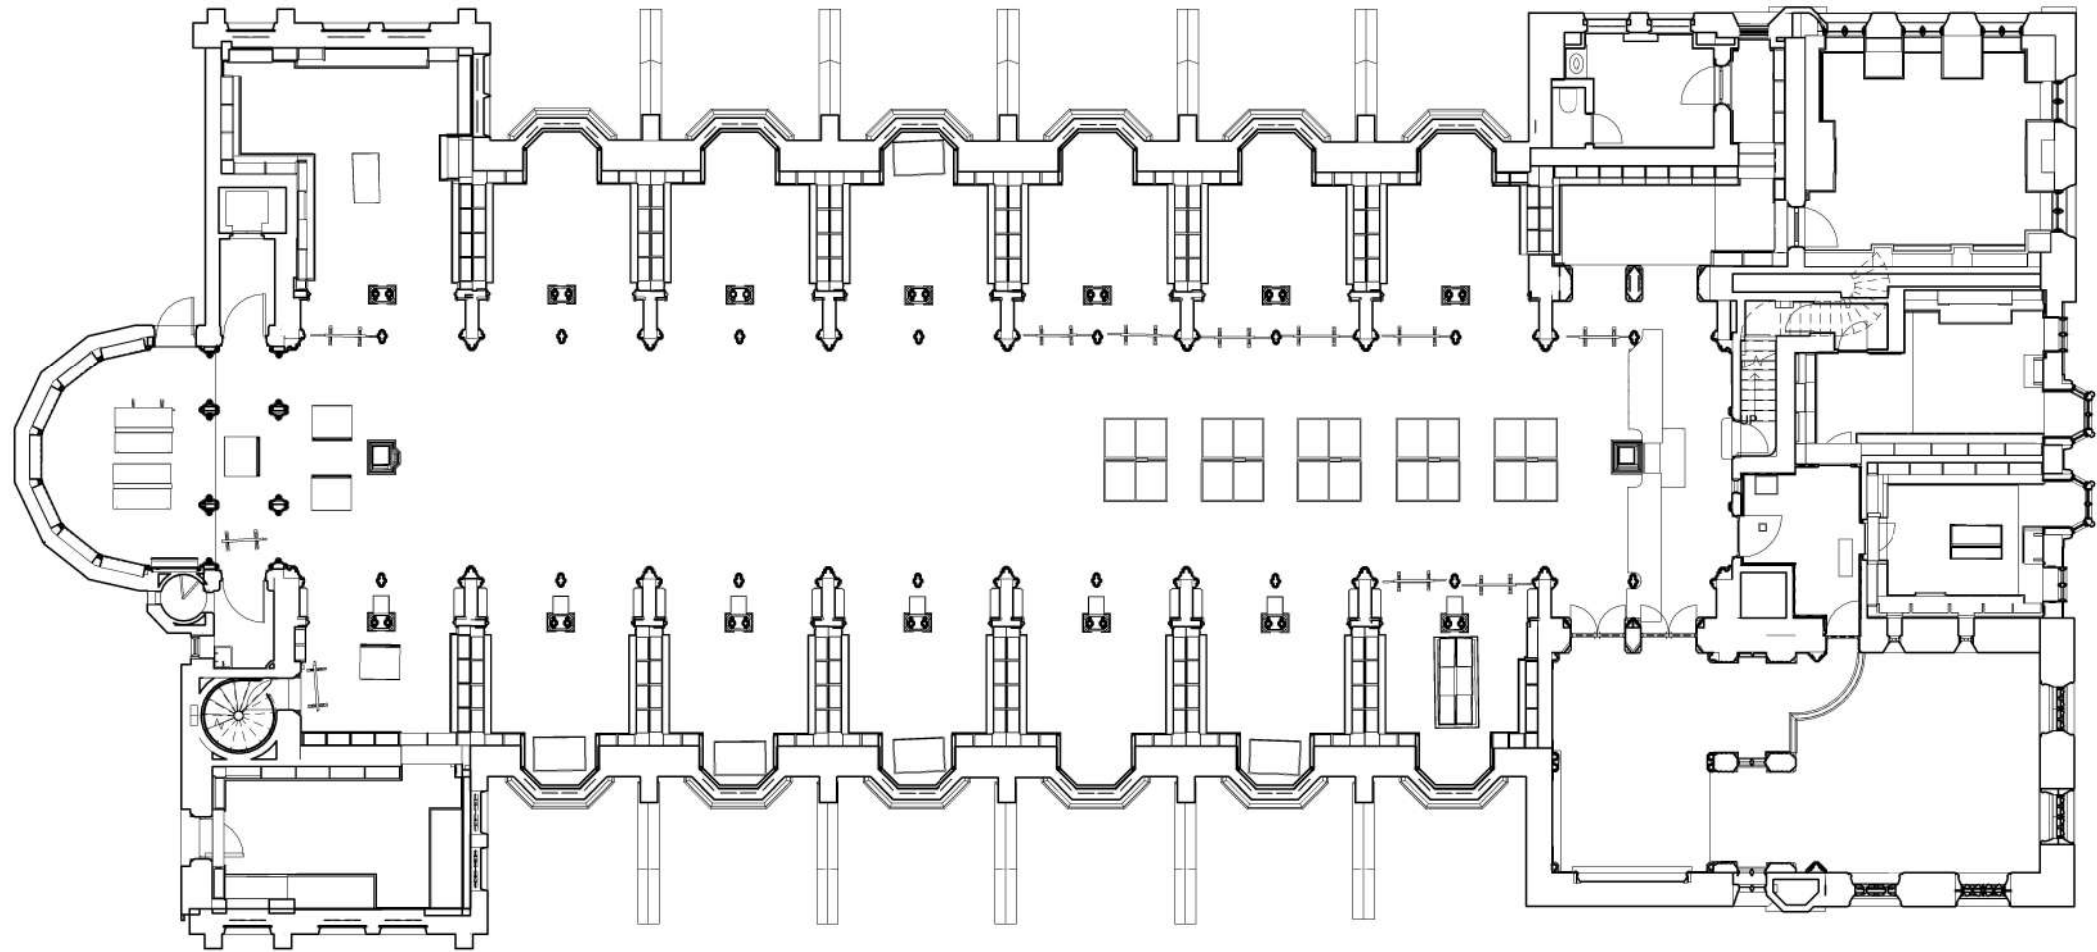

Reading Room as Existing
SCALE : 100

Information Note

Any drawing format is to be read in conjunction with and at the scale of accompanying documents.

Where colours other than black or grey are used the drawing must be plotted in colour.

All dimensions are to be checked on site by the Contractor, scaling is for Local Authority purposes only.

Unless otherwise indicated, all dimensions are in millimeters.

All information on this drawing is to be read in conjunction with the relevant Donald Insall Associates (Insall) specification and trade contractors' drawings and information by specialists.

In the event of any discrepancy, please contact Insall immediately.

This drawing may contain survey information by others and is to be used solely for the purposes for which it was issued.

These are uncontrolled documents issued for information purposes only. If you have any queries regarding the drawings, contact Insall immediately.

Insall cannot be held responsible for any errors arising from changes made to an uncontrolled file.

Drawings by Donald Insall Associates to be read in conjunction with full 'Next Chapter' drawing sets. Including those by Structural Engineer, MEP Engineer, Exhibition Designer, Fire Consultant and Acoustic Consultant.

P2	27.06.2023	JXW	RXC	Planning Permission and LBC Application	
P1	16.03.23	JXW	ELE	Initial Issue	
Rev.	Date	Dim.	Auth.	Description	
Purpose of Issue					
Planning Permission and LBC Application					
Project Information					
The John Rylands					
Research Institute and Library					
Manchester, 'Next Chapter' Project					
Drawing Title					
Reading Room as Existing - General Arrangement					
Drawing Number					
Project ID	Originator	Functional Breakdown	Spatial Breakdown	Form	Discipline Number
JRL	- DIA	- ZZ	- 40B	- D60-	ACL - 1103
Project Number	Scale at A1			Status	Revision
MAN.JRL.03	As indicated			S3	P2

Donald Insall Associates


Chartered Architects and Historic Building Consultants

Ducie House, 37 Ducie Street, Manchester M1 2JW

(+44) 0161 359 4326

Manchester@insall-architects.co.uk

© 2023 DONALD INSALL ASSOCIATES LTD

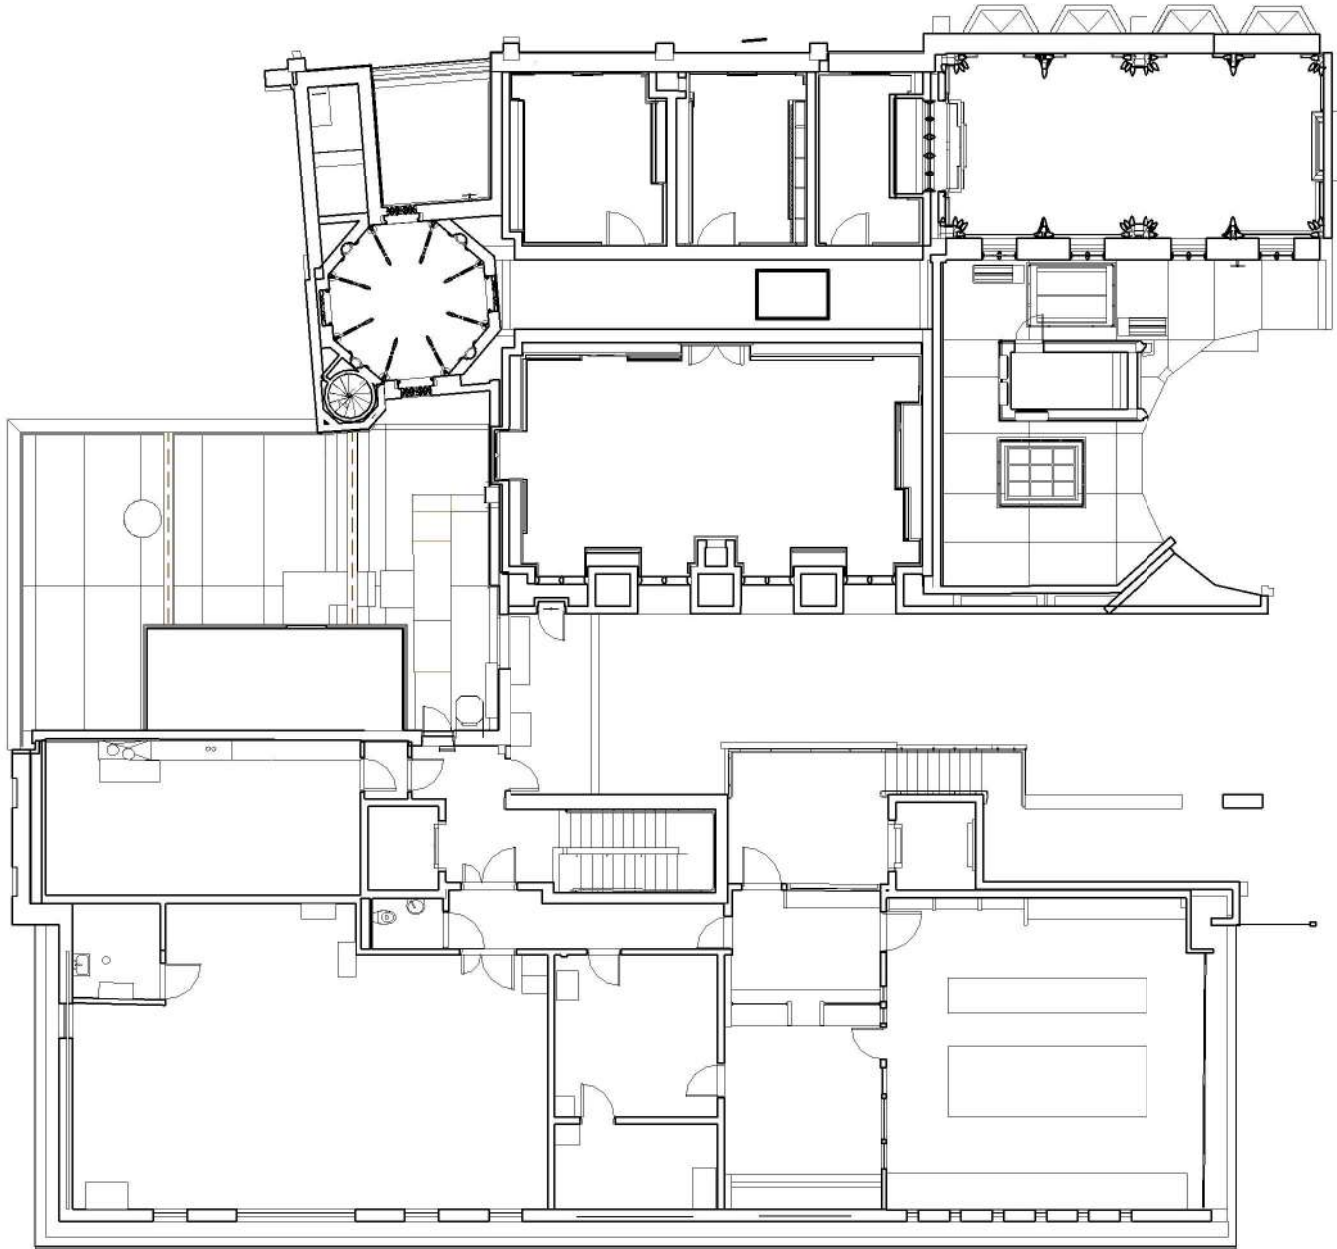

Fourth Floor Plan as Existing
Scale 1 : 100

Information Note

Any drawing format is to be read in conjunction with and at the scale of accompanying documents.

Where colours other than black or grey are used the drawing must be plotted in colour.

All dimensions are to be checked on site by the Contractor, scaling is for Local Authority purposes only.

Unless otherwise indicated, all dimensions are in millimeters.

All information on this drawing is to be read in conjunction with the relevant Donald Insall Associates (Insall) specification and trade contractors' drawings and information by specialists.

In the event of any discrepancy, please contact Insall immediately.

This drawing may contain survey information by others and is to be used solely for the purposes for which it was issued.

These are uncontrolled documents issued for information purposes only. If you have any queries regarding the drawings, contact Insall immediately.

Insall cannot be held responsible for any errors arising from changes made to an uncontrolled file.

Drawings by Donald Insall Associates to be read in conjunction with full 'Next Chapter' drawing sets. Including those by Structural Engineer, MEP Engineer, Exhibition Designer, Fire Consultant and Acoustic Consultant.

27.06.23	JXW	RXC	Planning Permission and LBC Application		
Rev.	Date	Dim.	Auth.	Description	
Purpose of Issue					
Planning Permission and LBC Application					
Project Information					
The John Rylands					
Research Institute and Library					
Manchester, 'Next Chapter' Project					
Drawing Title					
Fourth Floor Plan as Existing - General Arrangement					
Drawing Number					
Project ID	Originator	Functional Breakdown	Spatial Breakdown	Form	Discipline Number
JRL	- DIA -	ZZ	- 50A -D60-	ACL	- 1155
Project Number		Scale at A1		Status	Revision
MAN_JRL_03		As indicated		S3	P1

Donald Insall Associates

Chartered Architects and Historic Building Consultants

Ducie House, 37 Ducie Street, Manchester M1 2JW

(+44) 0161 359 4326

Manchester@insall-architects.co.uk

© 2023 DONALD INSALL ASSOCIATES LTD



Information Note

Any drawing format is to be read in conjunction with and at the scale of accompanying documents.

Where colours other than black or grey are used the drawing must be plotted in colour.

All dimensions are to be checked on site by the Contractor, scaling is for Local Authority purposes only.

Unless otherwise indicated, all dimensions are in millimeters.

All information on this drawing is to be read in conjunction with the relevant Donald Insall Associates (Insall) specification and trade contractors' drawings and information by specialists.


In the event of any discrepancy, please contact Insall immediately.

This drawing may contain survey information by others and is to be used solely for the purposes for which it was issued.

These are uncontrolled documents issued for information purposes only. If you have any queries regarding the drawings, contact Insall immediately.

Insall cannot be held responsible for any errors arising from changes made to an uncontrolled file.

Drawings by Donald Insall Associates to be read in conjunction with full 'Next Chapter' drawing sets, including those by Structural Engineer, MEP Engineer, Exhibition Designer, Fire Consultant and Acoustic Consultant.

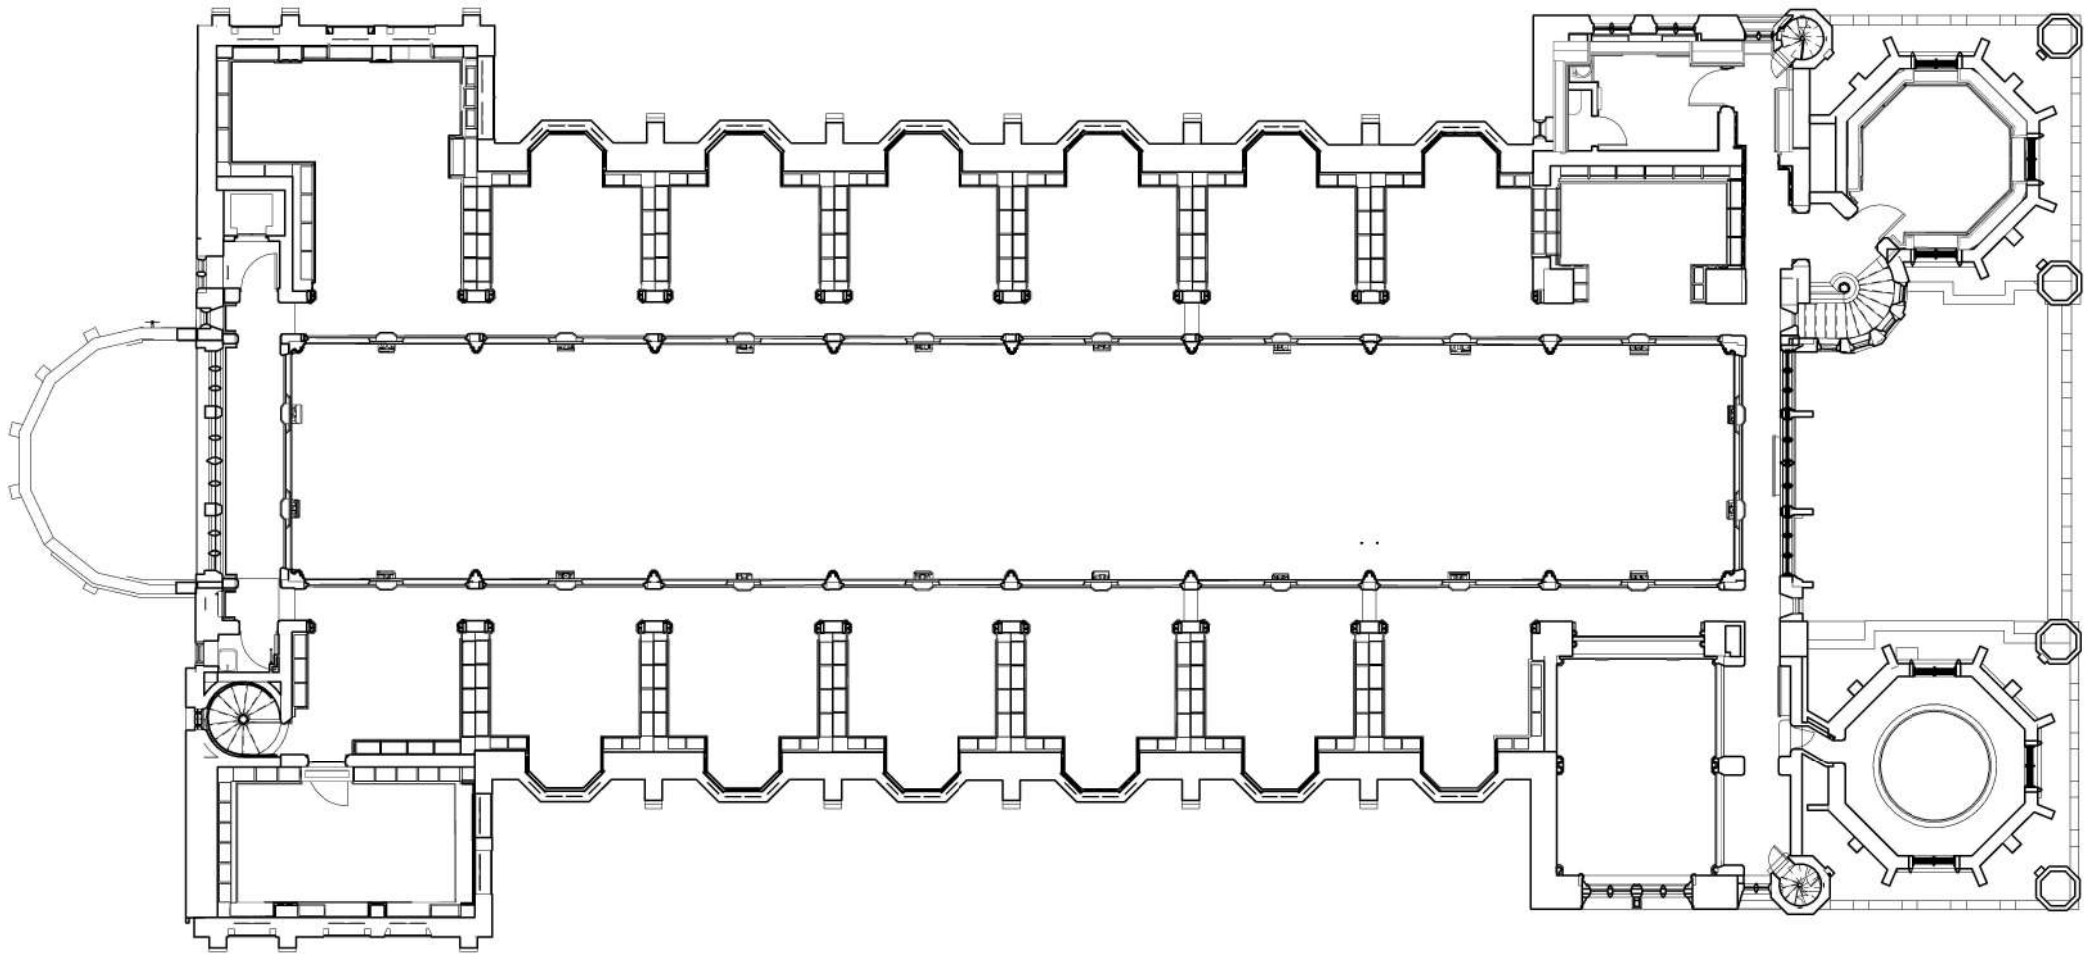

Reading Room Mezzanine as Existing
SCALE : 100

P2	27.06.2023	JXW	RXC	Planning Permission and LBC Application		
P1	16.03.23	JXW	ELE	Initial Issue		
Rev.	Date	Dim.	Auth.	Description		
Purpose of Issue						
Planning Permission and LBC Application						
Project Information						
The John Rylands Research Institute and Library Manchester, 'Next Chapter' Project						
Drawing Title						
Reading Room Mezzanine as Existing - General Arrangement						
Drawing Number						
Project ID	Originator	Functional Breakdown	Spatial Breakdown	Form	Discipline	Number
JRL	- DIA	- ZZ	- 50B	- D60-	ACL	- 1104
Project Number		Scale at A1		Status	Revision	
MAN.JRL.03		As indicated		S3	P2	

Donald Insall Associates

Chartered Architects and Historic Building Consultants

Ducie House, 37 Ducie Street, Manchester M1 2JW
(+44) 0161 359 4326
Manchester@insall-architects.co.uk

© 2023 DONALD INSALL ASSOCIATES LTD

