

105 Proposed Site Plan
1 : 200



DO NOT SCALE FROM THIS DRAWING
ALL DIMENSIONS MUST BE CHECKED ON SITE BY CONTRACTOR
PRIOR TO CONSTRUCTION

Schedule of Accommodation

1B2P GF	50.0m ²	2 No.
1B2P FF	54.4m ²	2 No.
2B3P House	70.1m ²	4 No.

Total Units: 8 No.


100% Car Parking

Electric Vehicle Charging
1 x EV chargepoint (Minimum 7kW) to be provided for each dwelling. Provision subject to specialist design.

Cycle Parking
1 x Secure and sheltered cycle store to be provided per unit within the curtilage of the associated property.

Bin Collection / Storage
Approximate travel distances from the in curtilage wheellie bin storage points to the back of pavement for collection for each plot are as follows:

Plot 1	17.7m
Plot 2	19.3m
Plot 3 & 4	22.3m
Plot 5 & 6	20.3m
Plot 7	14.9m
Plot 8	9.9m

 

Floor Schedule	
Area	Family and Type
146 m ²	Floor: BTP - Car Parking
146 m ²	Floor: BTP - Front Garden
228 m ²	Floor: BTP - Paving
183 m ²	Floor: BTP - POS
152 m ²	Floor: BTP - Rear Garden
97 m ²	Floor: BTP - Road
951 m ²	

J	29.06.23	AJ	Drawing updated in response to MCC Highways comments email 22/06/23.
H	24.05.23	MA	Plan updated following planning and highways feedback.
G	23.01.23	OM	Two existing trees to be retained for BNG
F	11.01.23	MA	Boundaries updated in line with client feedback.
E	25.11.22	OM	Layout updated in line with planners feedback
D	28.04.22	MA	Layout updated onto topographical and tree survey. Car parking area excluded from site. Density reduced to 8 dwellings.
C	02.09.21	MA	Dwelling areas updated. Additional bins indicated. Boundary wall indicated.
B	25.06.21	MA	Bins indicated. Additional notes added.
A	19.11.20	MA	Roof to 2-bed dwellings amended.
Rev	Date	Int	Description




Client:
Southway Housing Trust

Project:
Cross Lane

Description:
Proposed Site Plan

Purpose of Issue: Planning			
Drawn By:	Checked By:	Date:	Scale @ A1:
MA	MA	12/11/20	1 : 200
Job No:	Status Code:	Drawing No:	Rev:
3809	S0	105	J
File Identifier: CL-BTP-00-SP-DR-A-3809_105			

Elizabeth House, 486 Didsbury Road, Heaton Mersey, Stockport, SK4 3BS
t 0161 443 1221 e info@bernardtaylor.co.uk w www.btparchitects.co.uk

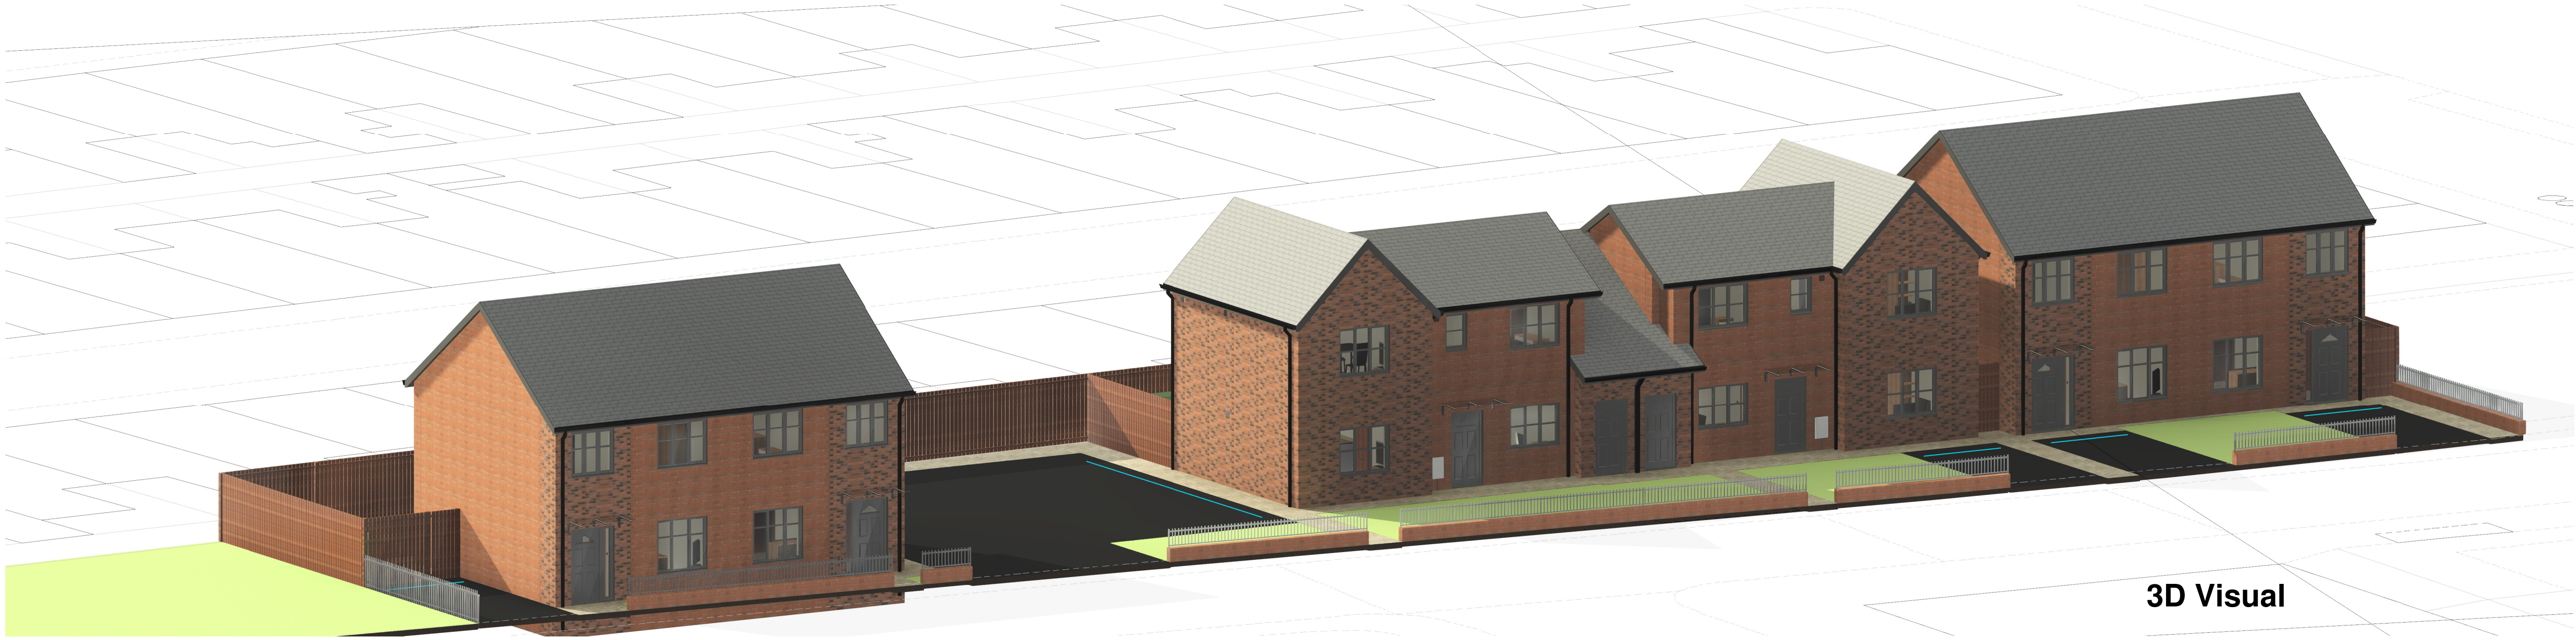

3D Visual