



| PURPOSE OF ISSUE   | PLANNING |
|---|----------|
| Do not scale from this drawing. All information should be checked by the contractor on site before commencing work. Any discrepancies should be reported to the architect immediately. All rights are reserved and are not transferable. Unauthorised reproductions of this drawing are not permitted. |          |

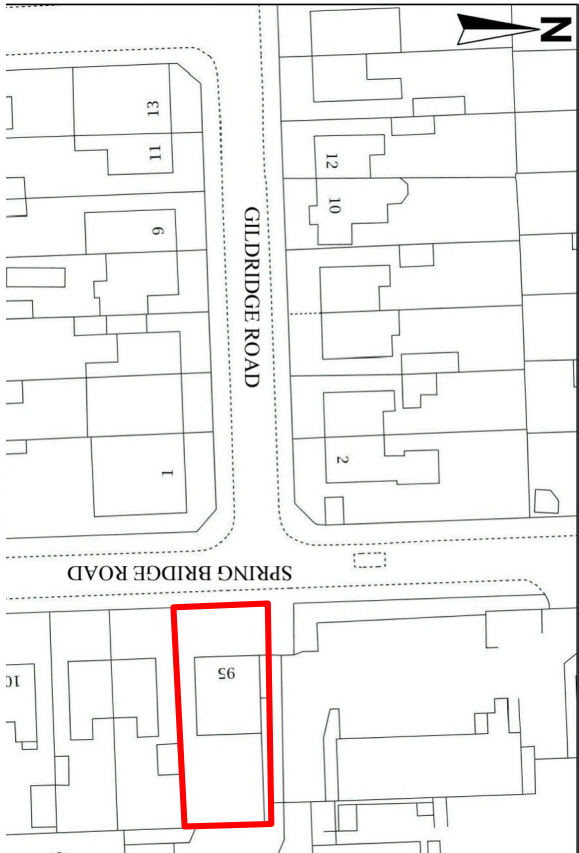

LOCATION PLAN  
1:1250

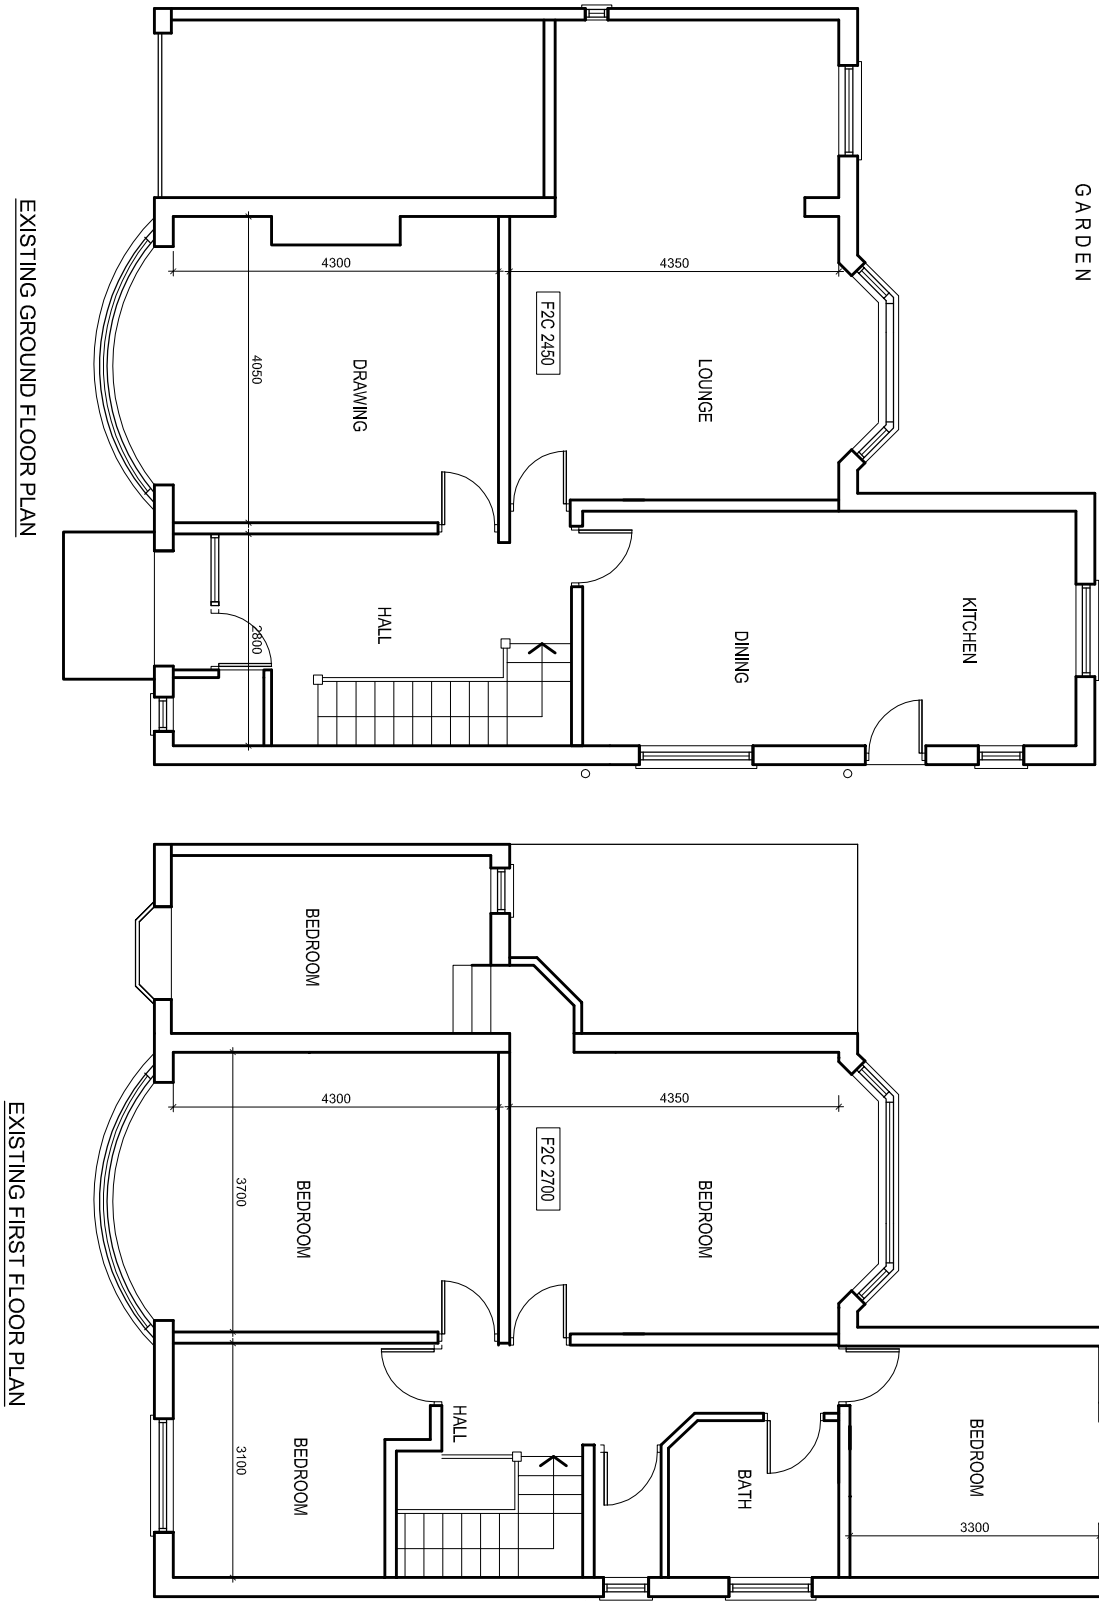

EXISTING GROUND FLOOR PLAN

EXISTING FIRST FLOOR PLAN

PROJECT

95 Springbridge Road,  
Whalley Range

CLIENT

Mr. Basharat Hussain

DRAWING TITLE

Existing Floor Plan

JOB No

NA-P01

SCALE

1:100@A3

DATE

Aug. 2023

REVISION

-

t: 0782 895 3405

e: nadesignbuild@gmail.com

nadesign