

EXTERNAL WORKS KEY

- TREES REMOVED

EXISTING TREE RETAINED

PROPOSED TREE

GRASS

GRAVEL

LOW LEVEL HEDGE

PLANTING MIX

BINS

BIKES

RAISED PLANTER BEDS
- TEGULA CONCRETE PAVING FLAG

TEGULA CONCRETE PAVING BLOCKS

TEGULA CONCRETE PAVING BLOCKS

GRAVEL STABILISER GRIDS ON GEOTEXTILE

PROPOSED 2M CLOSE BOARDED FENCE

PROPOSED 2M METAL RAILING

PROPOSED 1800MM HIGH BRICK WALL

PROPOSED 1500MM TIMBER FENCE WITH GAPS FOR HEDGEHOGS


PROPOSED 1500MM TIMBER FENCE TO BIN STORE

PROPOSED 600MM LOW LEVEL BRICK WALL
- EV CHARGING 7KW (28-56KWH)

EXISTING WALL REDUCED TO 600MM WITH NEW STONE COPING AND METAL RAILING ABOVE

DROPPED KERB AND TACTILE PAVING

ADOPTED ROAD

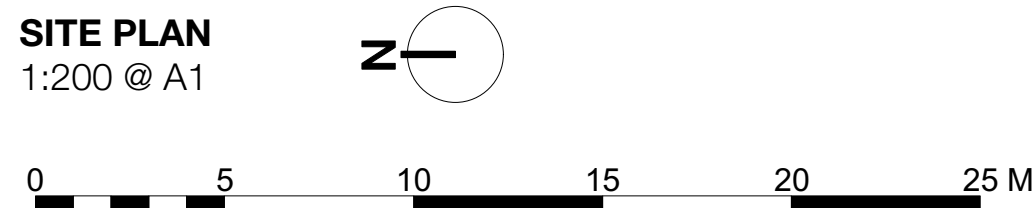

PLANNING

IMPORTANT NOTES:

T	07/06/23	ADDED LINE INDICATING EXTENT OF ADOPTED ROAD
S	26/05/23	INCREASED TIMBER FENCE TO 1500mm
R	23/05/23	REVISED BIN LAYOUT, EXISTING BOUNDARY WALL, EV CHARGING
Q	17/04/23	MOVED BLOCK 7, ADDED DROPPED KERB AND TACTILE PAVING
P	10/03/23	ADDED ACCESSIBLE PARKING SYMBOL
REVISION	DATE	DESCRIPTION

CLIENT: BRITANNIA GROUP
PROJECT: PROPOSED RESIDENTIAL DEVELOPMENT
ADDRESS: VICORIA PARK PROBATION CENTRE
DRAWING TITLE: SITE PLAN
SCALE: 1:200 @ A1
DATE: JULY 2022
DRAWING NO: A662_P_100T

OLLIER SMURTHWAITE ARCHITECTS
40 King Street, Manchester, M2 6BA
T: 0161 883 0838
F: 0161 883 0839
E: mail@olliersmurthwaite.com