


NOTES
ALL DIMENSIONS TO BE CHECKED ON SITE PRIOR TO ANY MANUFACTURING OR FABRICATION AND ANY ANOMALIES TO BE BROUGHT TO THE ATTENTION OF THE ARCHITECT.




FRONT ELEVATION

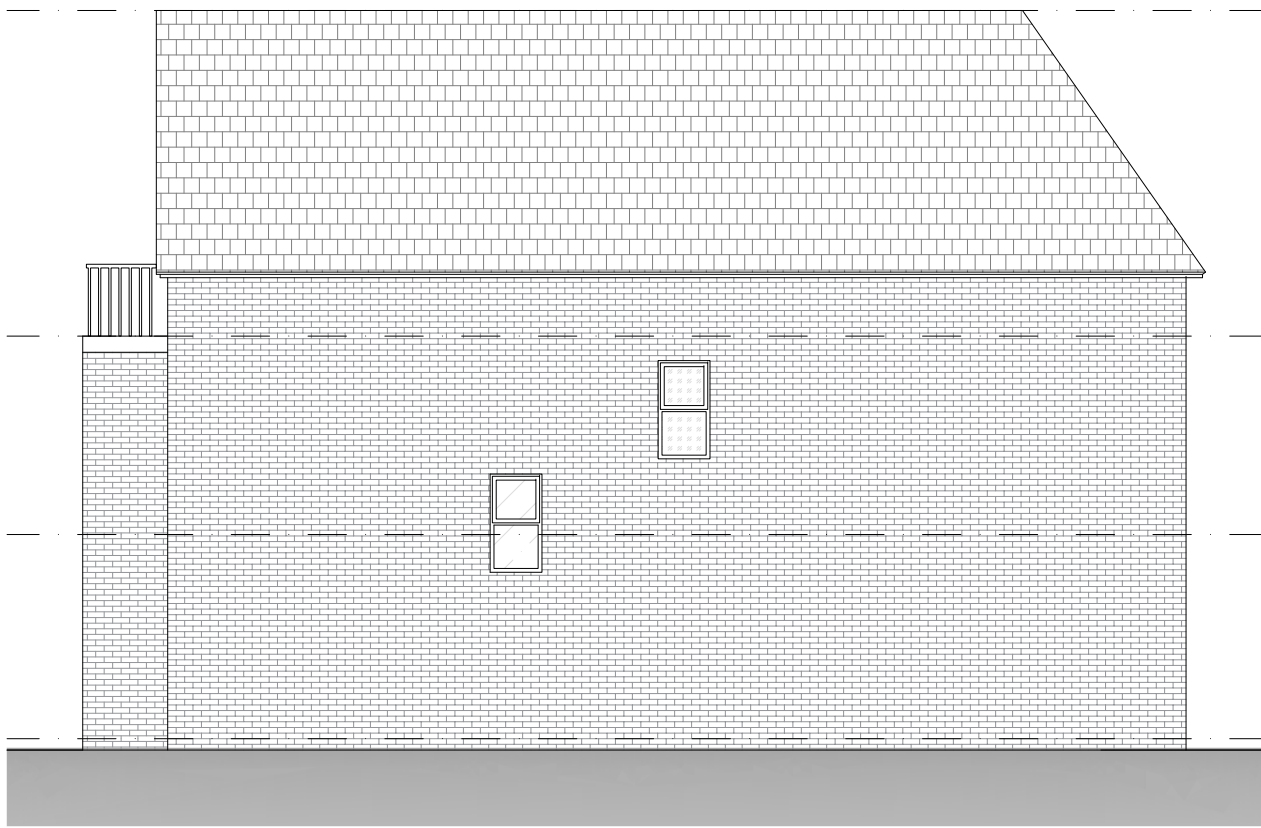


SIDE ELEVATION




REAR ELEVATION

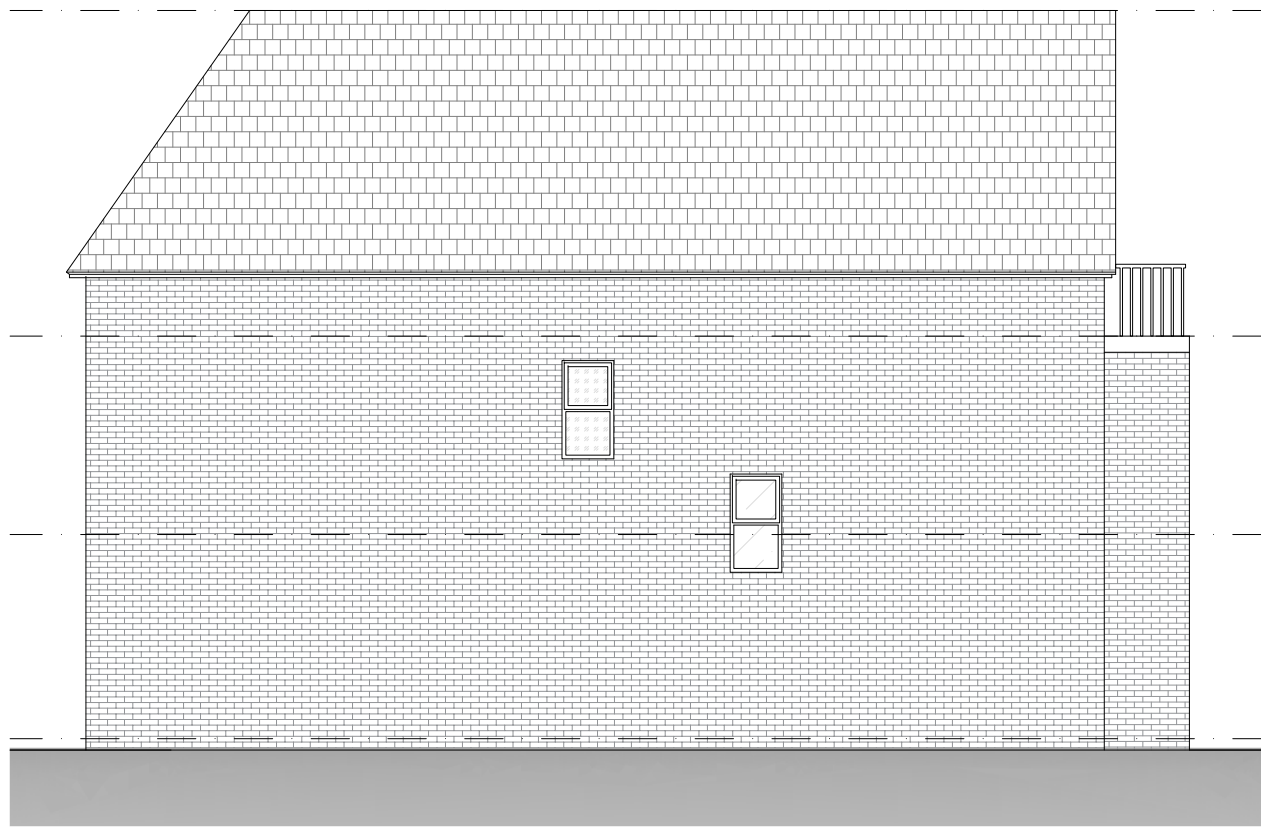


SIDE ELEVATION

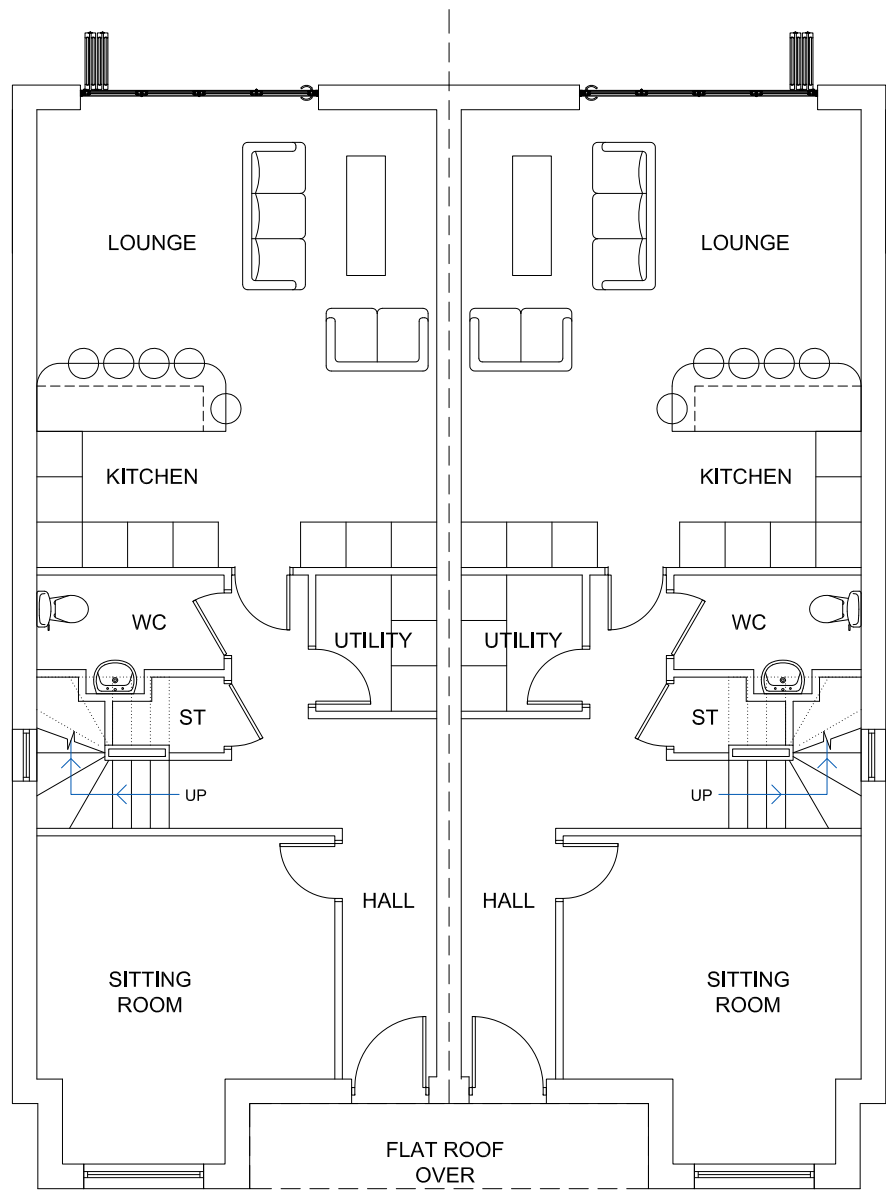

GROUND FLOOR

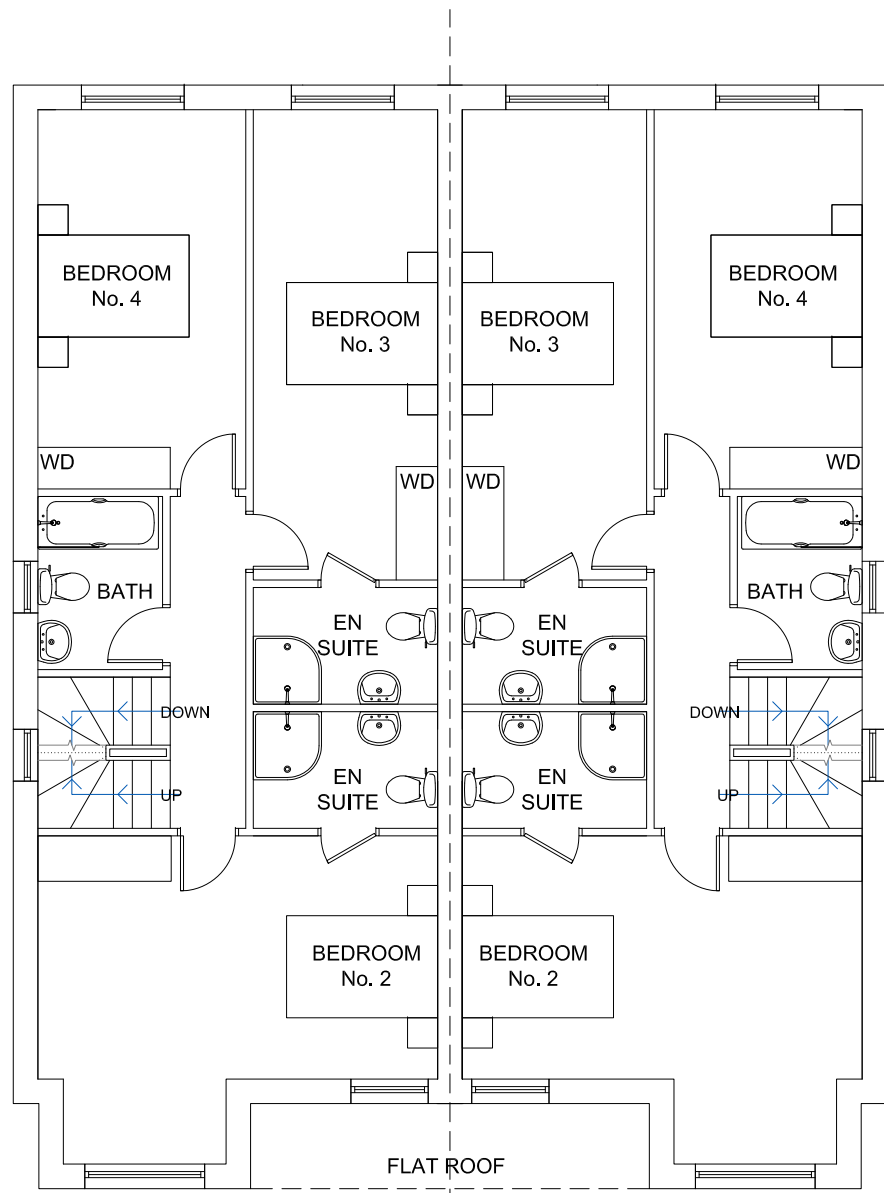

FIRST FLOOR

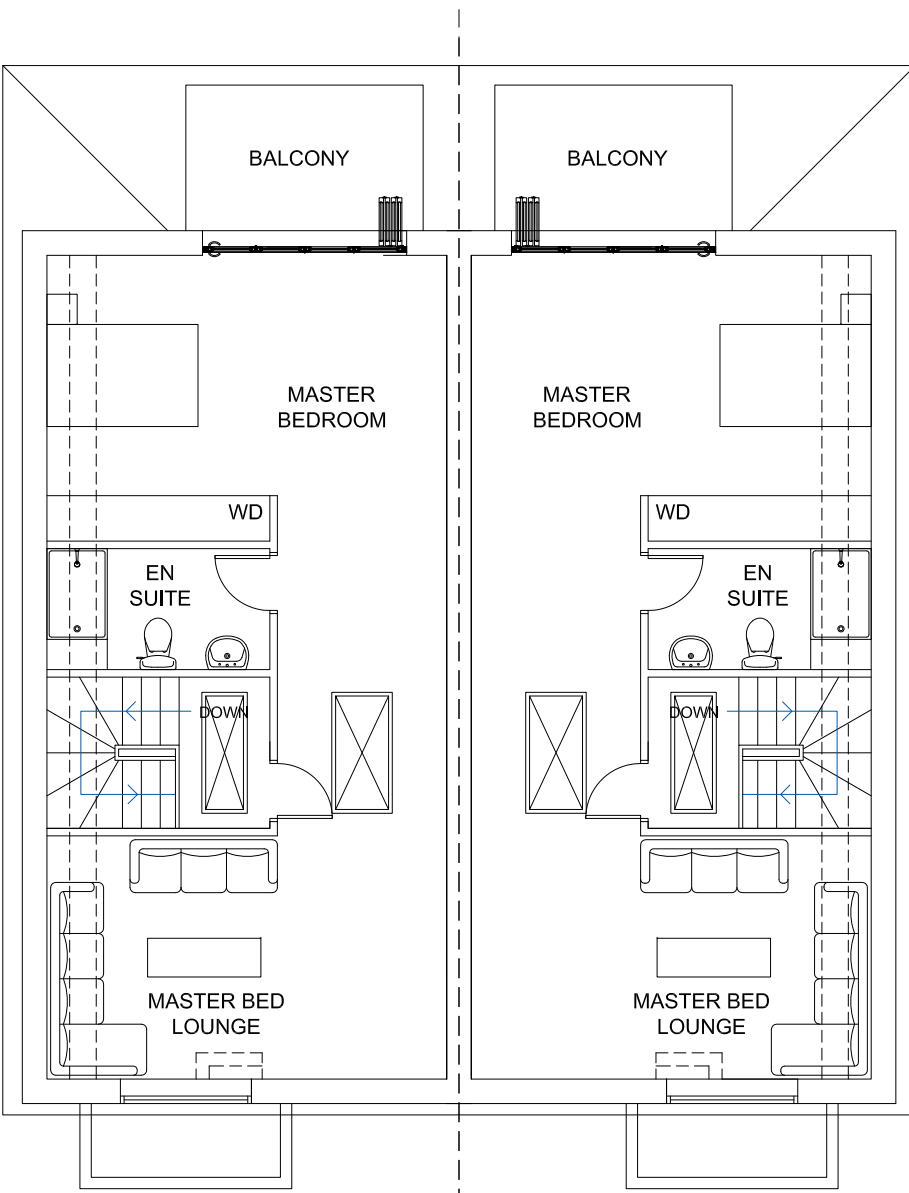

SECOND FLOOR

0 5m
SCALE 1:100

PROPOSALS

B	ENTRANCE CANOPY ADDED	RW	28.02.23
A	FIRST ISSUE	RW	07.07.20
REV	AMENDMENTS	BY	DATE
PROJECT			
PROPOSED RESIDENTIAL DEVELOPMENT 27/29 TRENCHARD DRIVE MOSS NOOK MANCHESTER M22 5LZ			
CLIENT			
MR SINGH			
DRAWING TITLE			
PROPOSED PLANS & ELEVATIONS UNITS 3, 4 & 5 REVISED SCHEME			
DRAWN	TB	DATE	30.01.20
CHECKED		SCALE	1:100 (A1)
APPROVED			
 HOWARD & SEDDON A.R.I.B.A. CHARTERED ARCHITECTS 64 WASHWAY ROAD SALE, CHESHIRE, M33 7RE TEL NO. 0161 - 973 8296 FAX NO. 0161 - 962 3485 E-MAIL : ADMIN@HOWARDANDEDSON.CO.UK			
JOB No.	13,673	DRG No.	09
		REVISION	B