
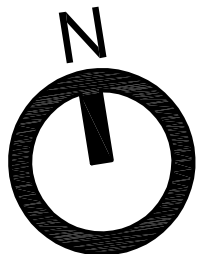
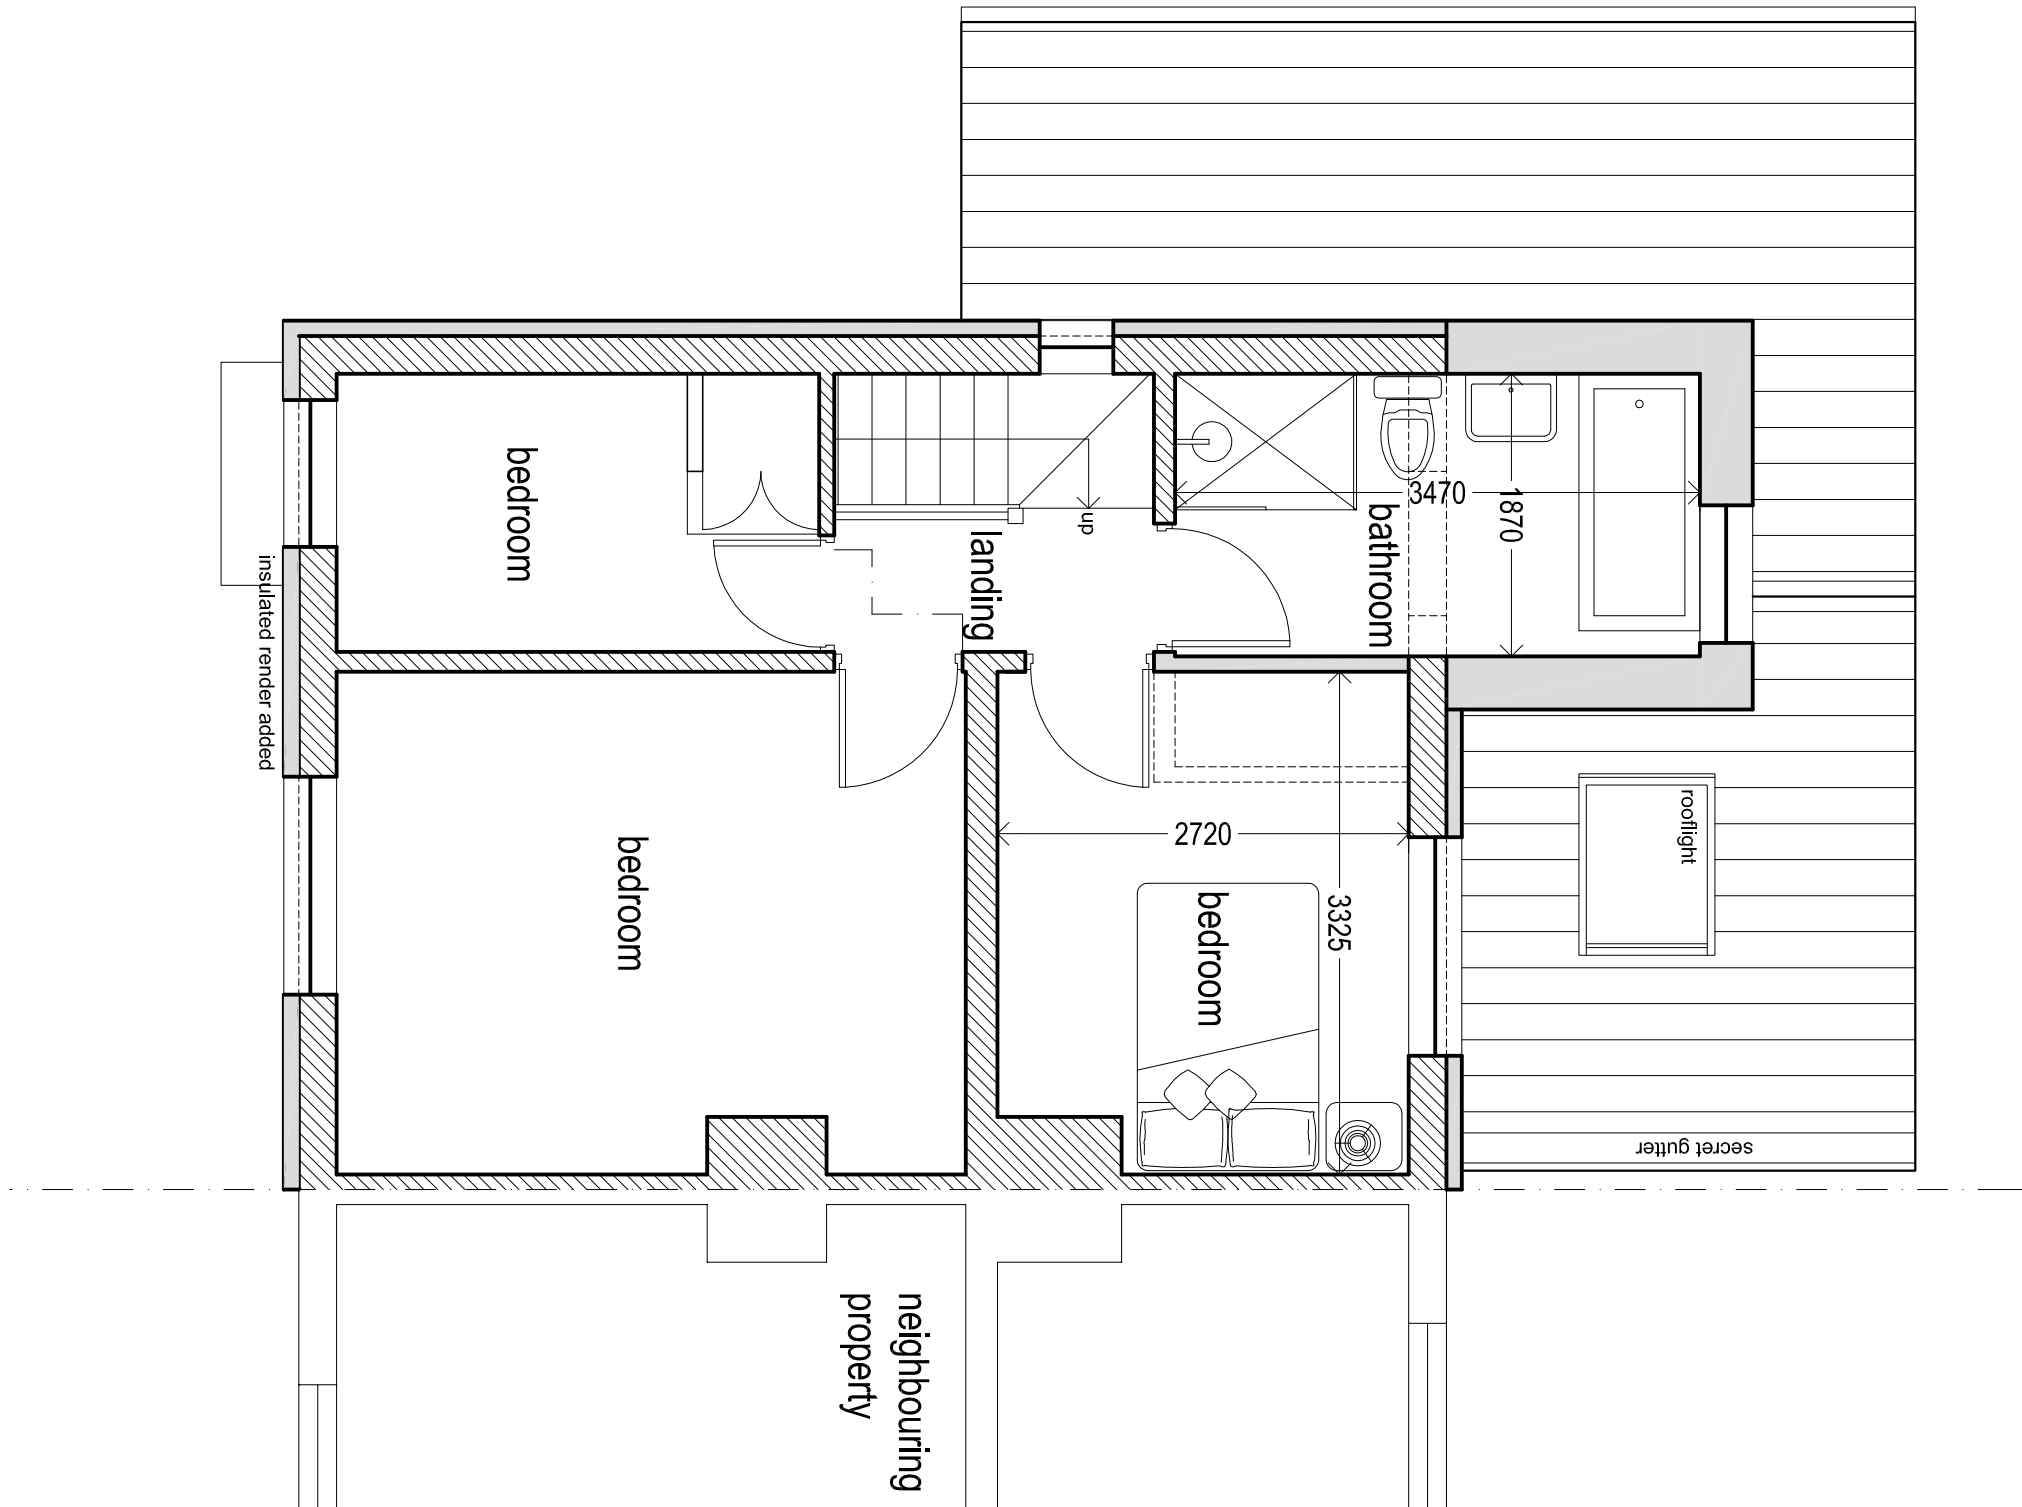


- NOTES
- Design & drawings are copyright of Hive Architects Studio Ltd, and written permission must be obtained before duplication
 - Do not scale from drawing or derive dimensions from digital forms
 - All dimensions are to be checked before commencing work or placing orders
 - Any discrepancy found between information herein and that given elsewhere or found on site shall be reported in writing to the architect immediately

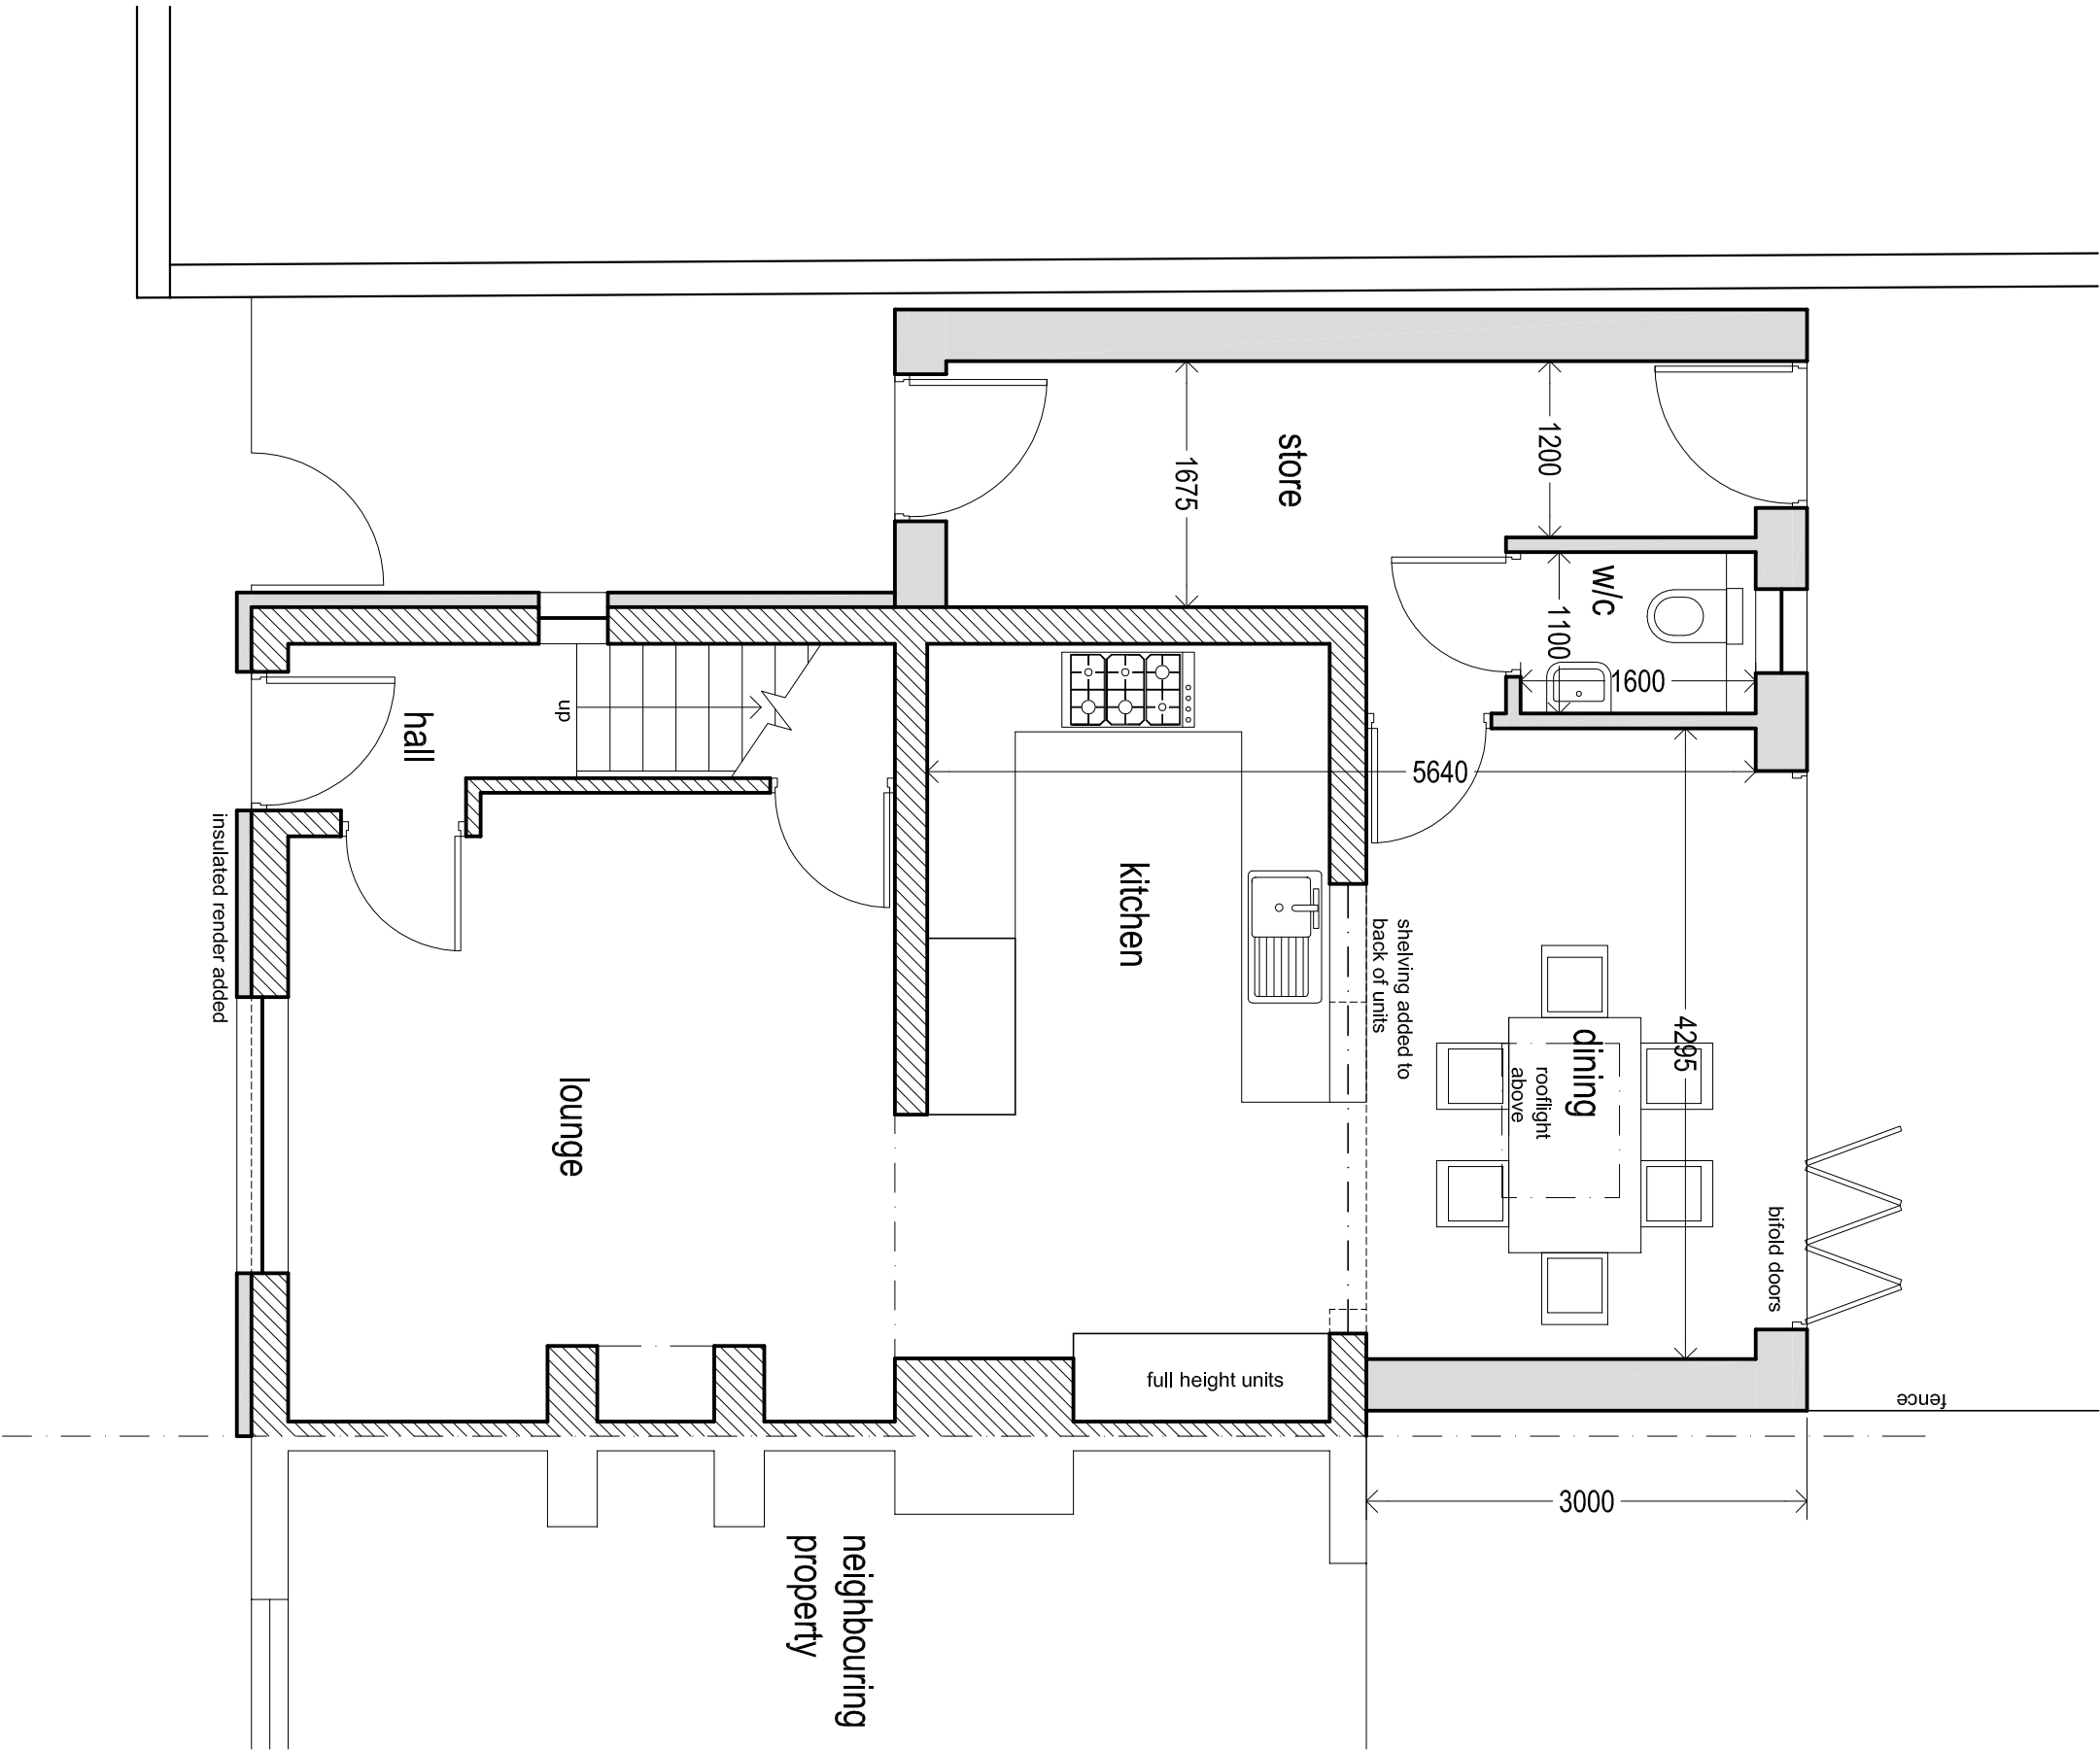

	Hive Architects Studio Ltd, Beck House, 77a King Street, Knutsford, WA16 6DX T: 01565 748050 E: hello@hivearchitects.co.uk W: www.hivearchitects.co.uk Registered in England: 07531986
Project	Extension & Alterations at: 9 Culbert Avenue, Didsbury, Manchester, M20 6HB
Project Ref	266-01
Drawing Title	Proposed Floor Plans
Drawing no.	11
Scale	STATED @ A1
Date	15/04/2023
Drawn	RM
Stage	Planning
Revision	