




NOTE
DO NOT SCALE FROM THIS DRAWING, UTILISE ONLY
NUMBERED DIMENSIONS.
THIS DRAWING SHOULD BE READ IN CONJUNCTION WITH
ALL RELEVANT ARCHITECTS AND ENGINEERS DRAWINGS.
THIS DRAWING IS FOR PLANNING APPROVAL ONLY.

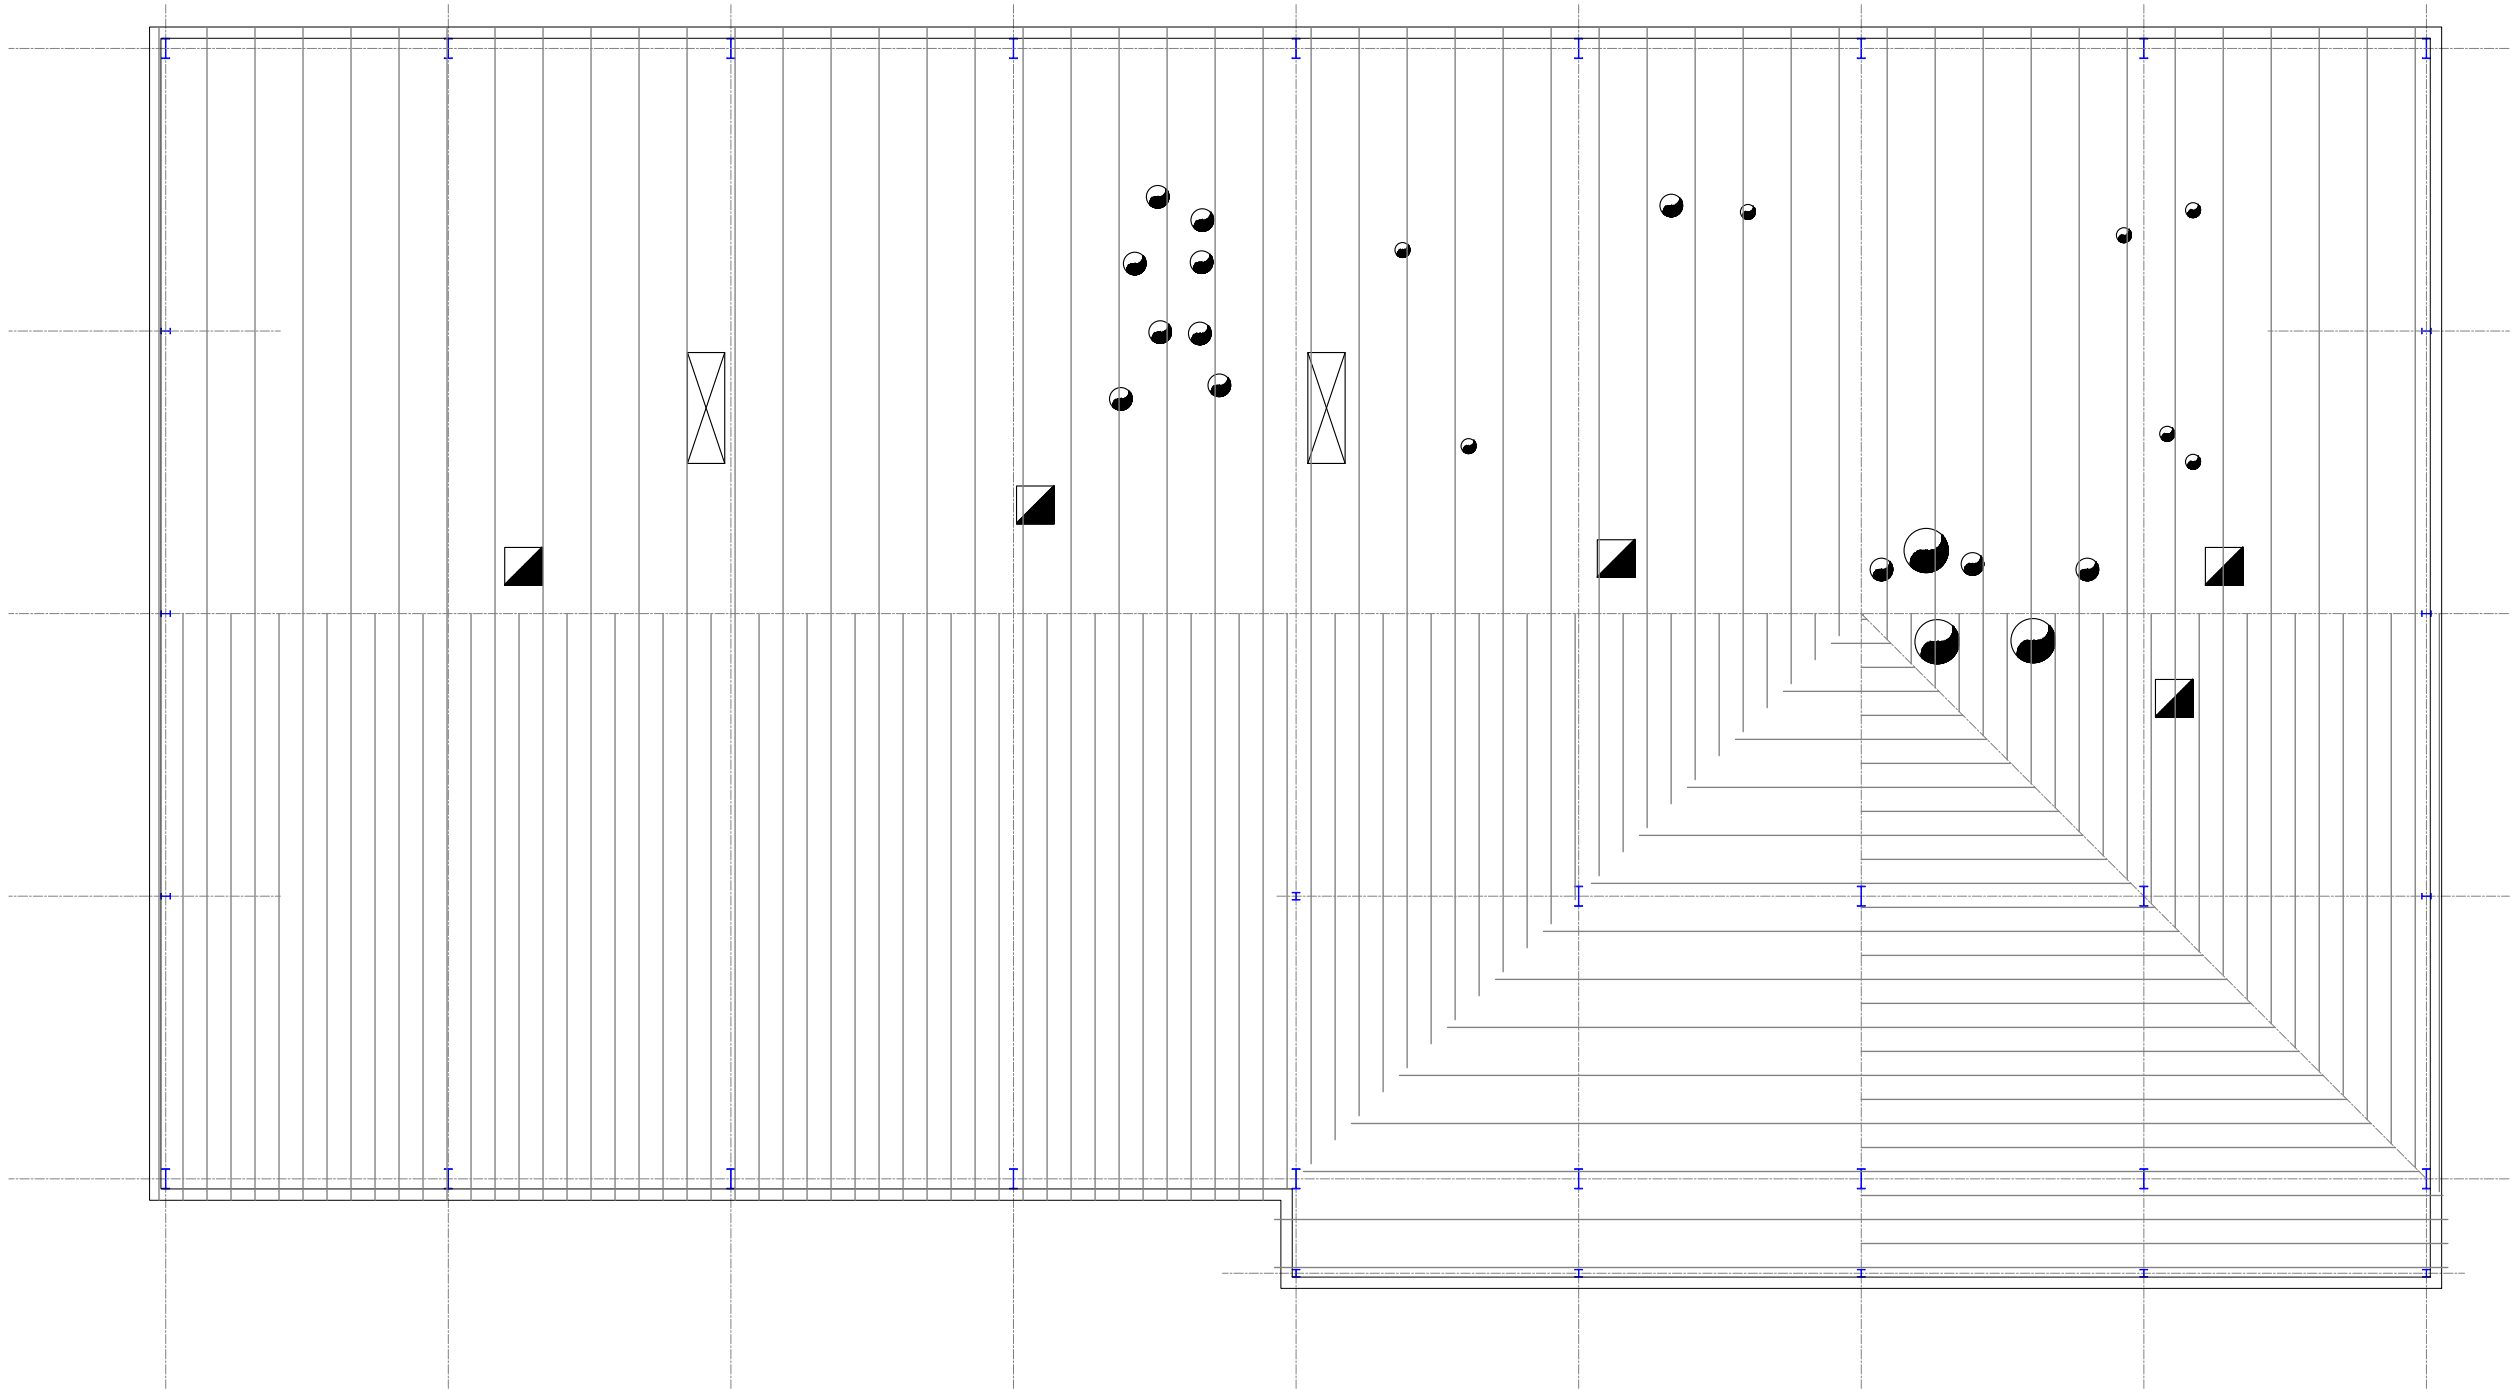

EXISTING ROOF PLAN
SCALE 1:200 @ A1

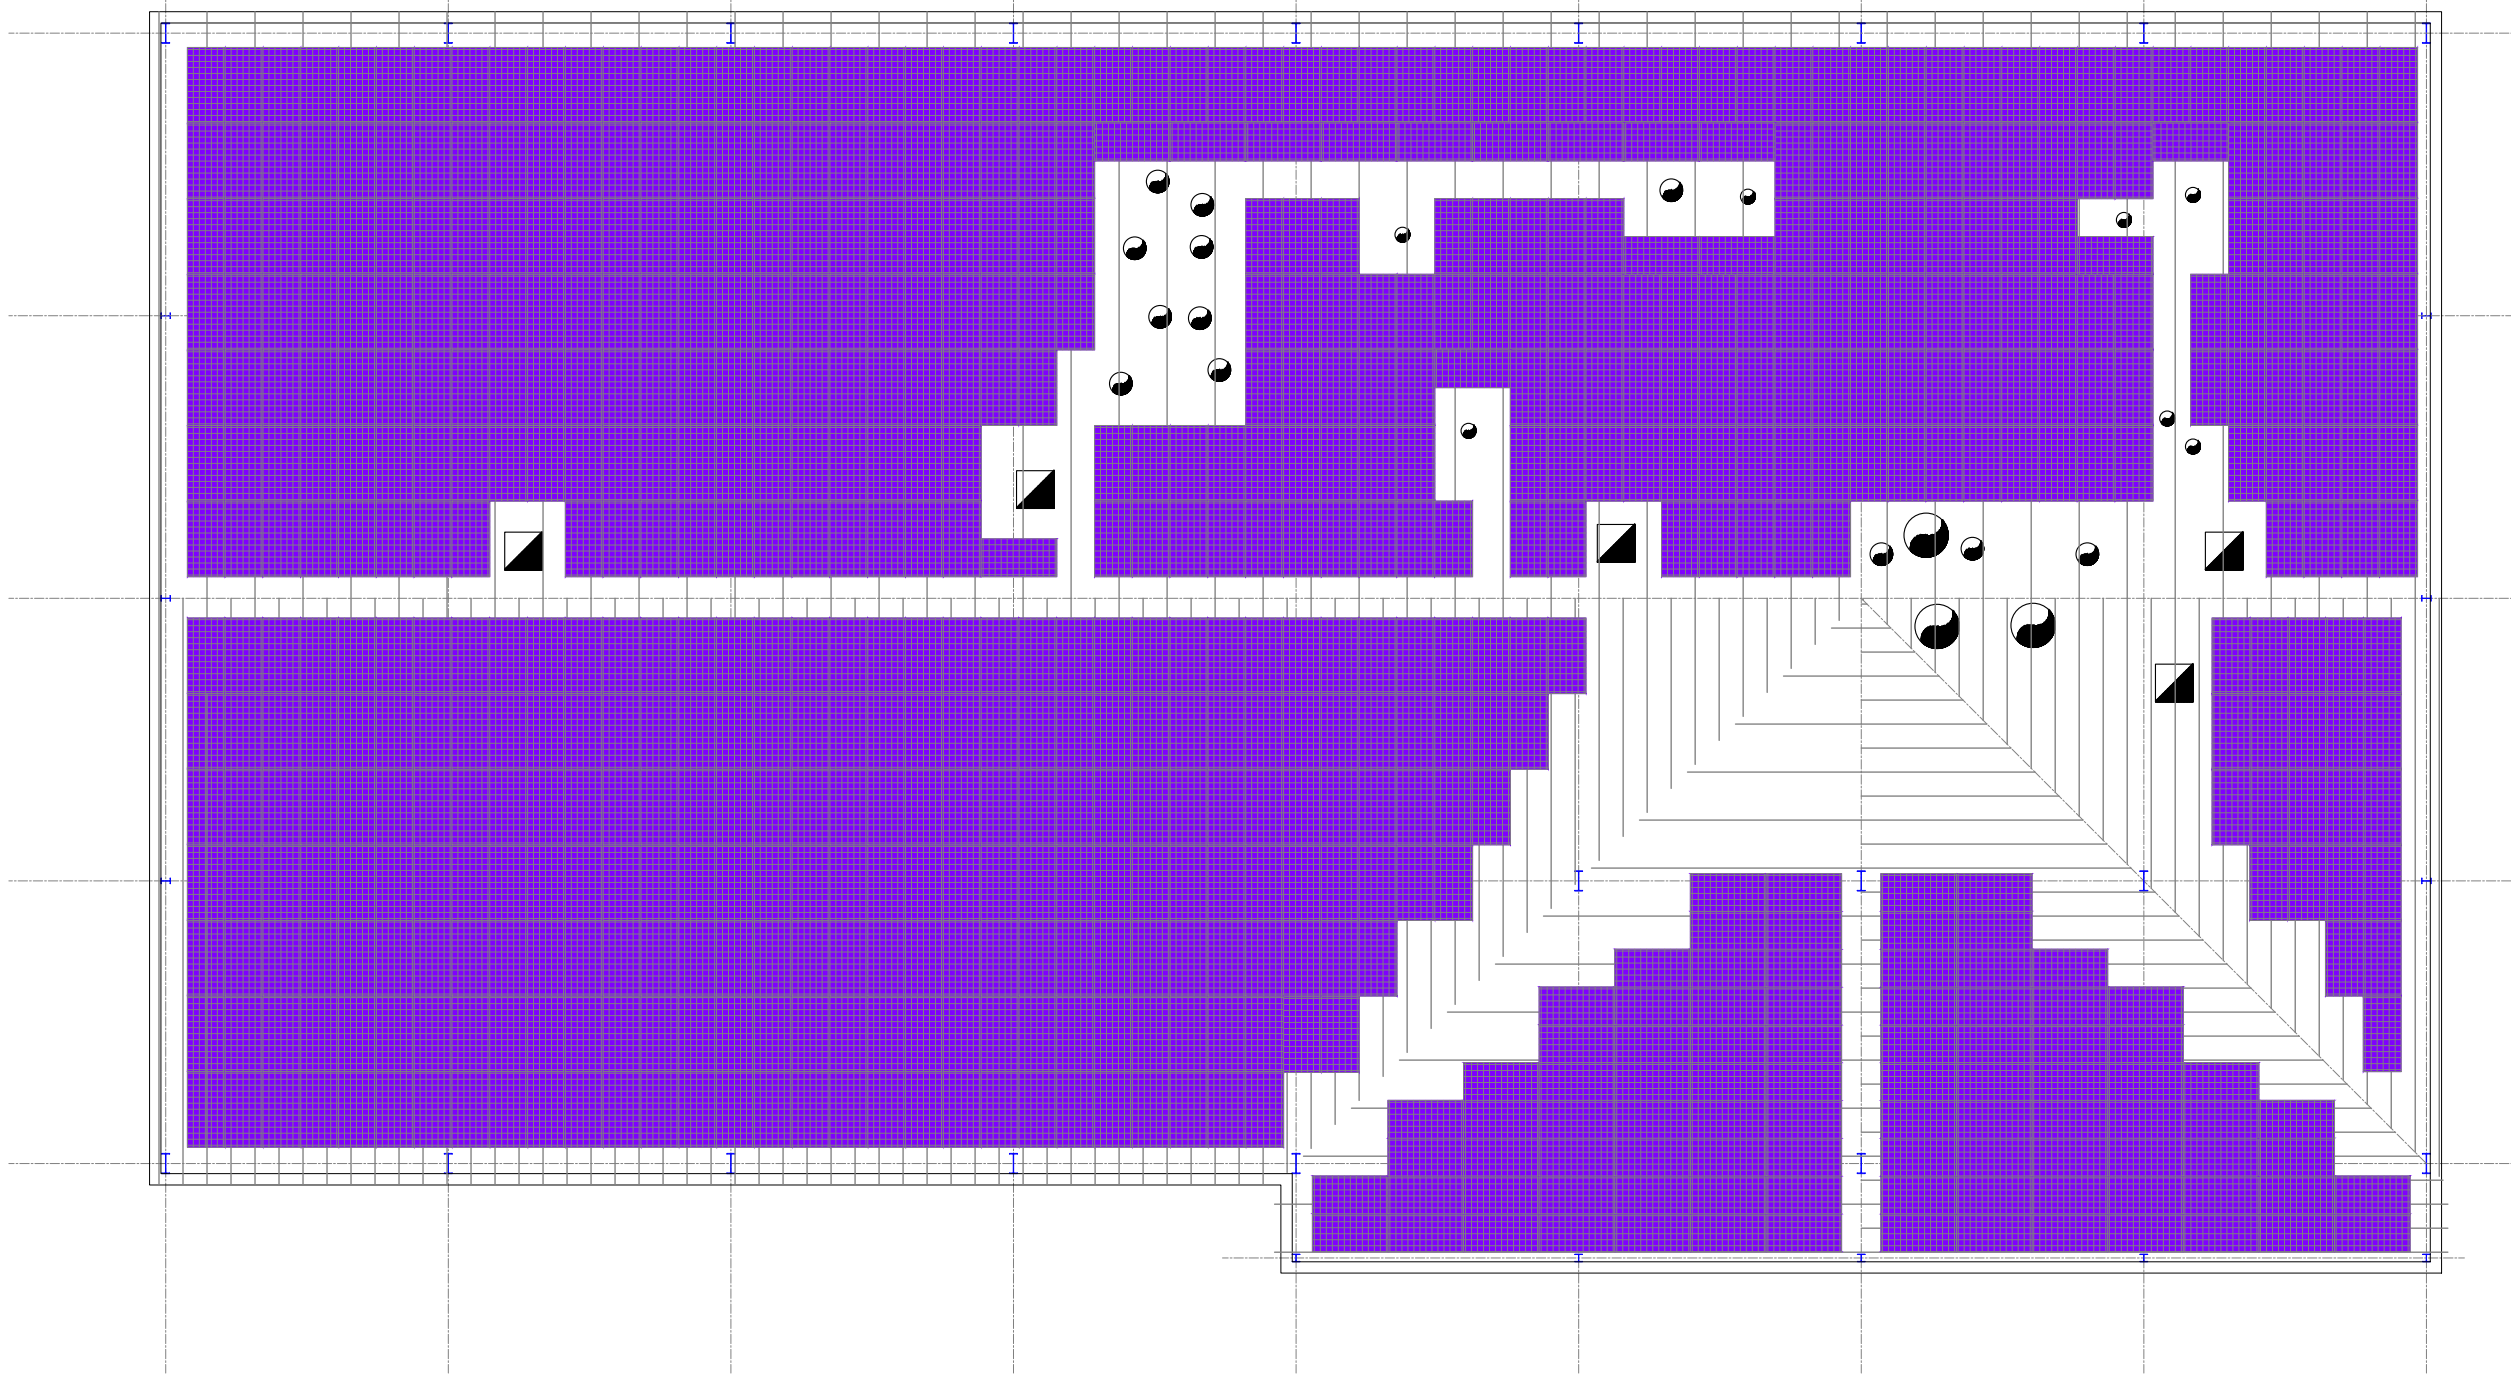

PROPOSED ROOF PLAN
SCALE 1:200 @ A1

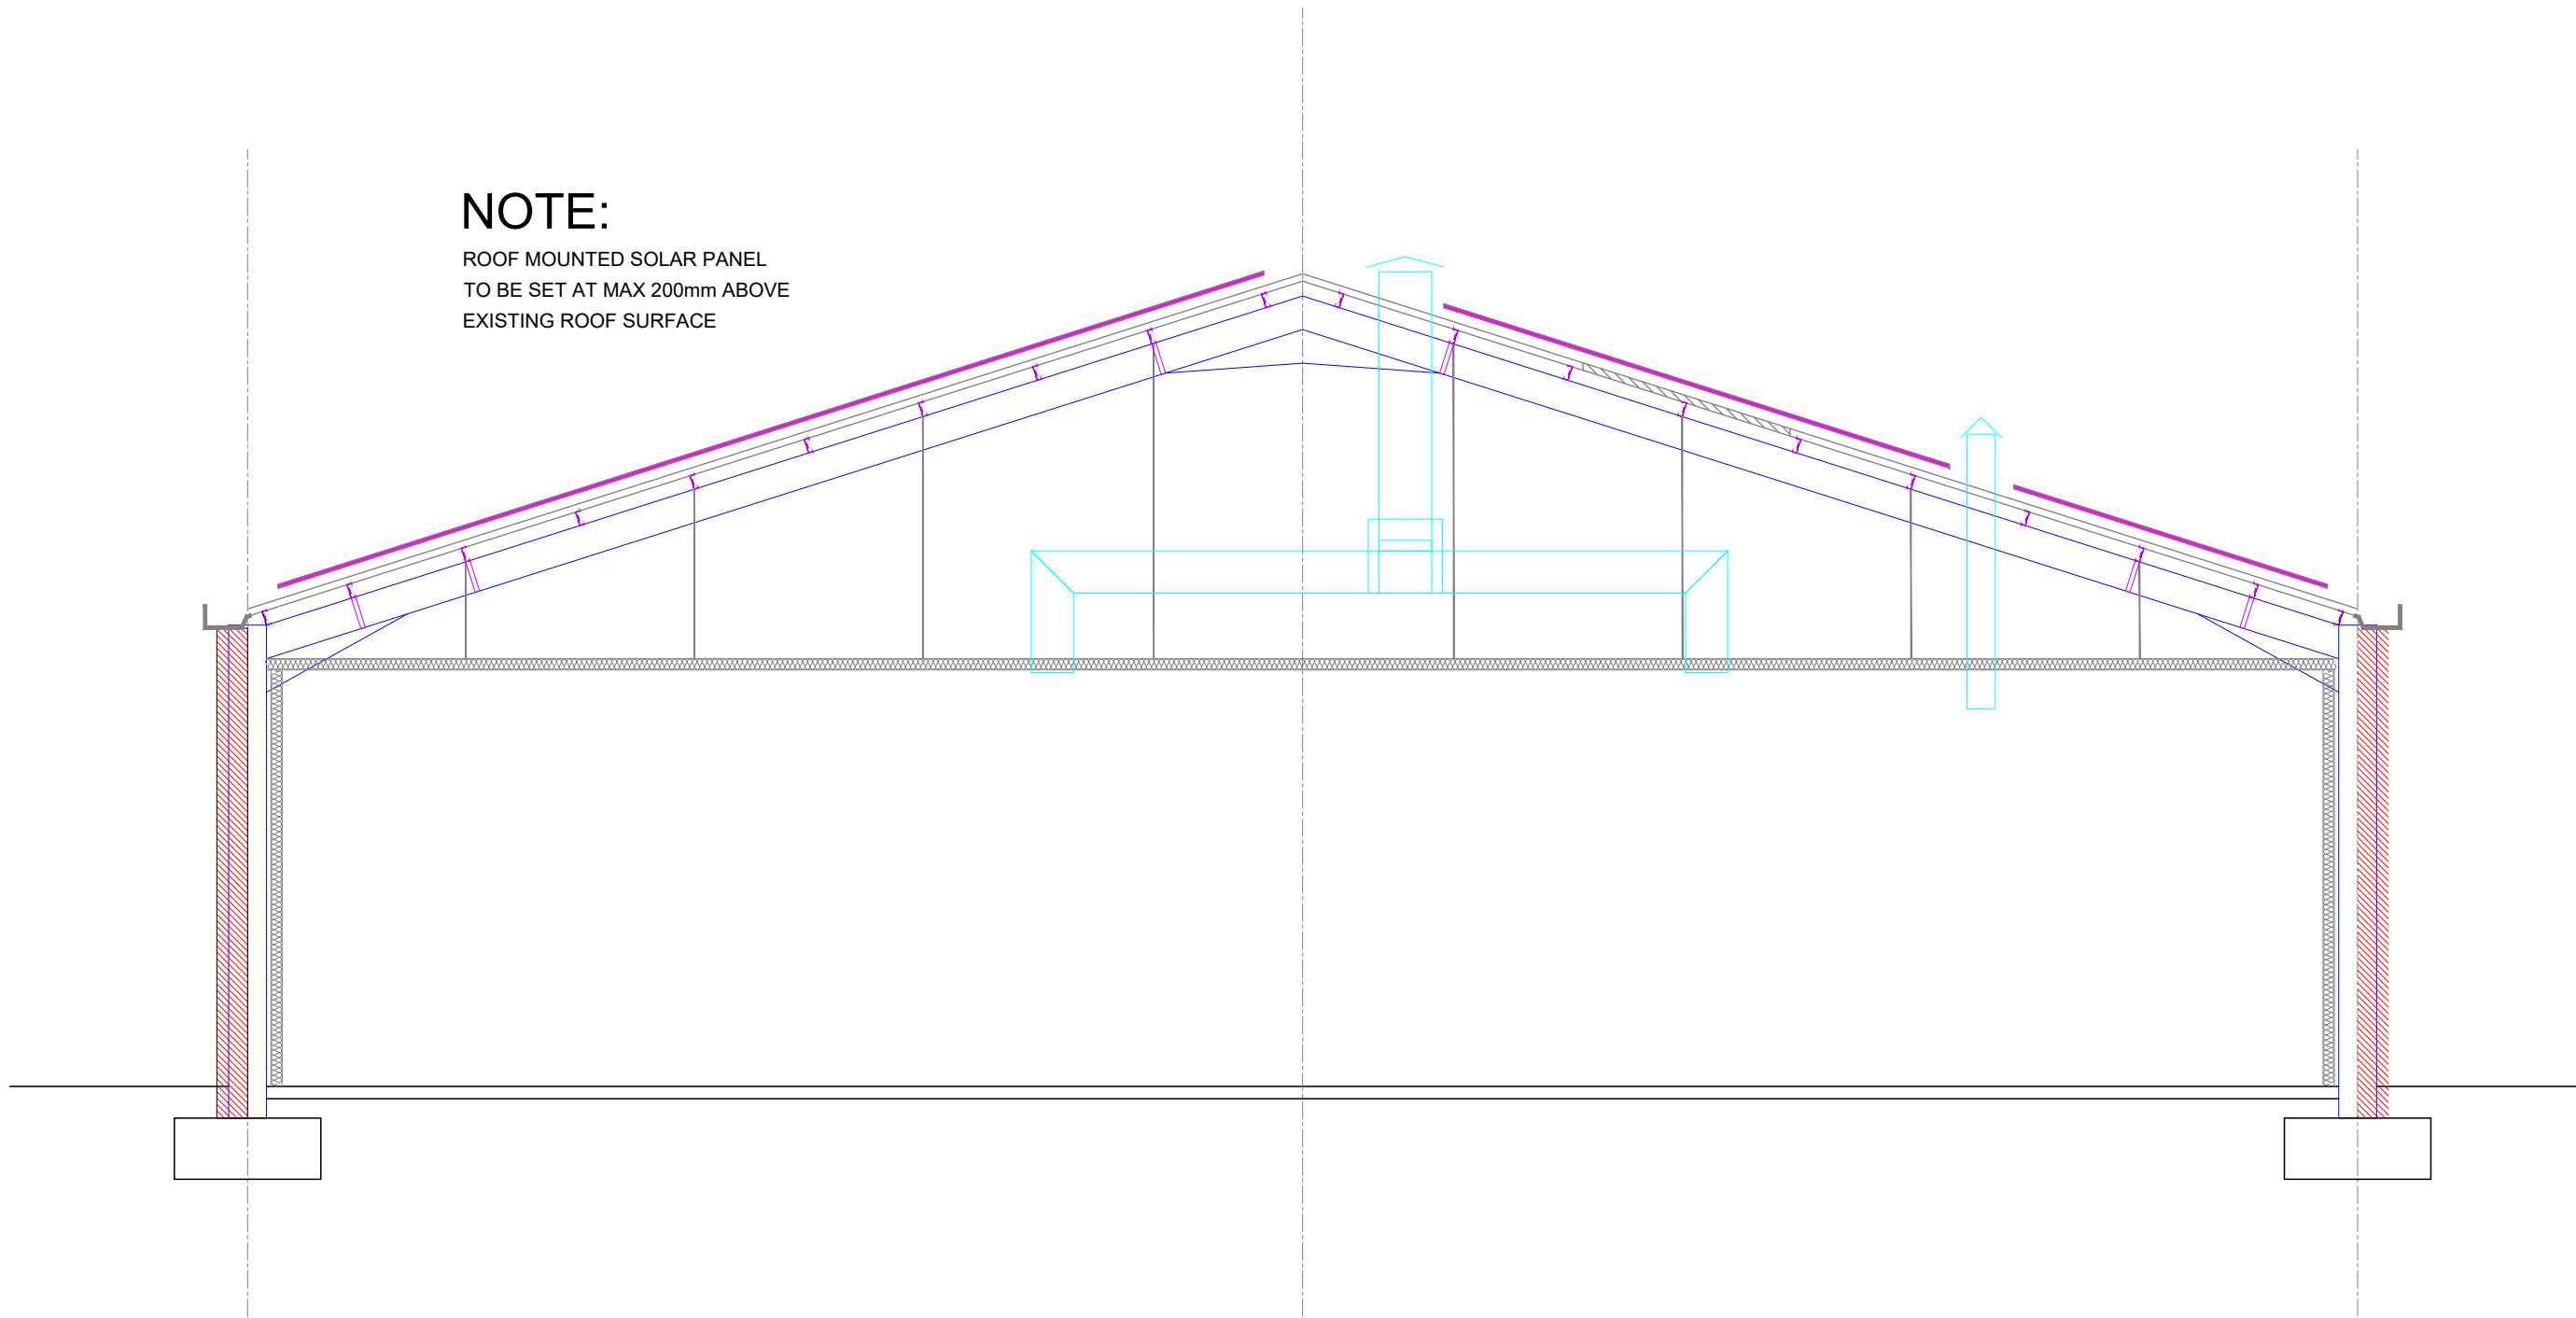

PROPOSED CROSS SECTION
SCALE 1:100 @ A1

P02 - CROSS SECTION ADDED	12/05/23	RSM	ND
P01 - FIRST ISSUE	12/04/23	RSM	ND
Rev	Description	Date	Dm Ckd
Status			
S2 - FOR PLANNING APPROVAL			



Project
SHELDON BAKERY
ROOF MOUNTED SOLAR PANELS

Client

Drawing Title			
EXISTING AND PROPOSED ROOF PLAN BAKERY 1			
MP Sheet Ref	Sheet	Scale	Drawn
5183 - S - 0100	A1	REF PLAN	RM
BIM Ref Origin Vol Level Type Role Number Status Rev			
5183 - CV - XX - XX -DR - S - 0100 - S2 - P02			