


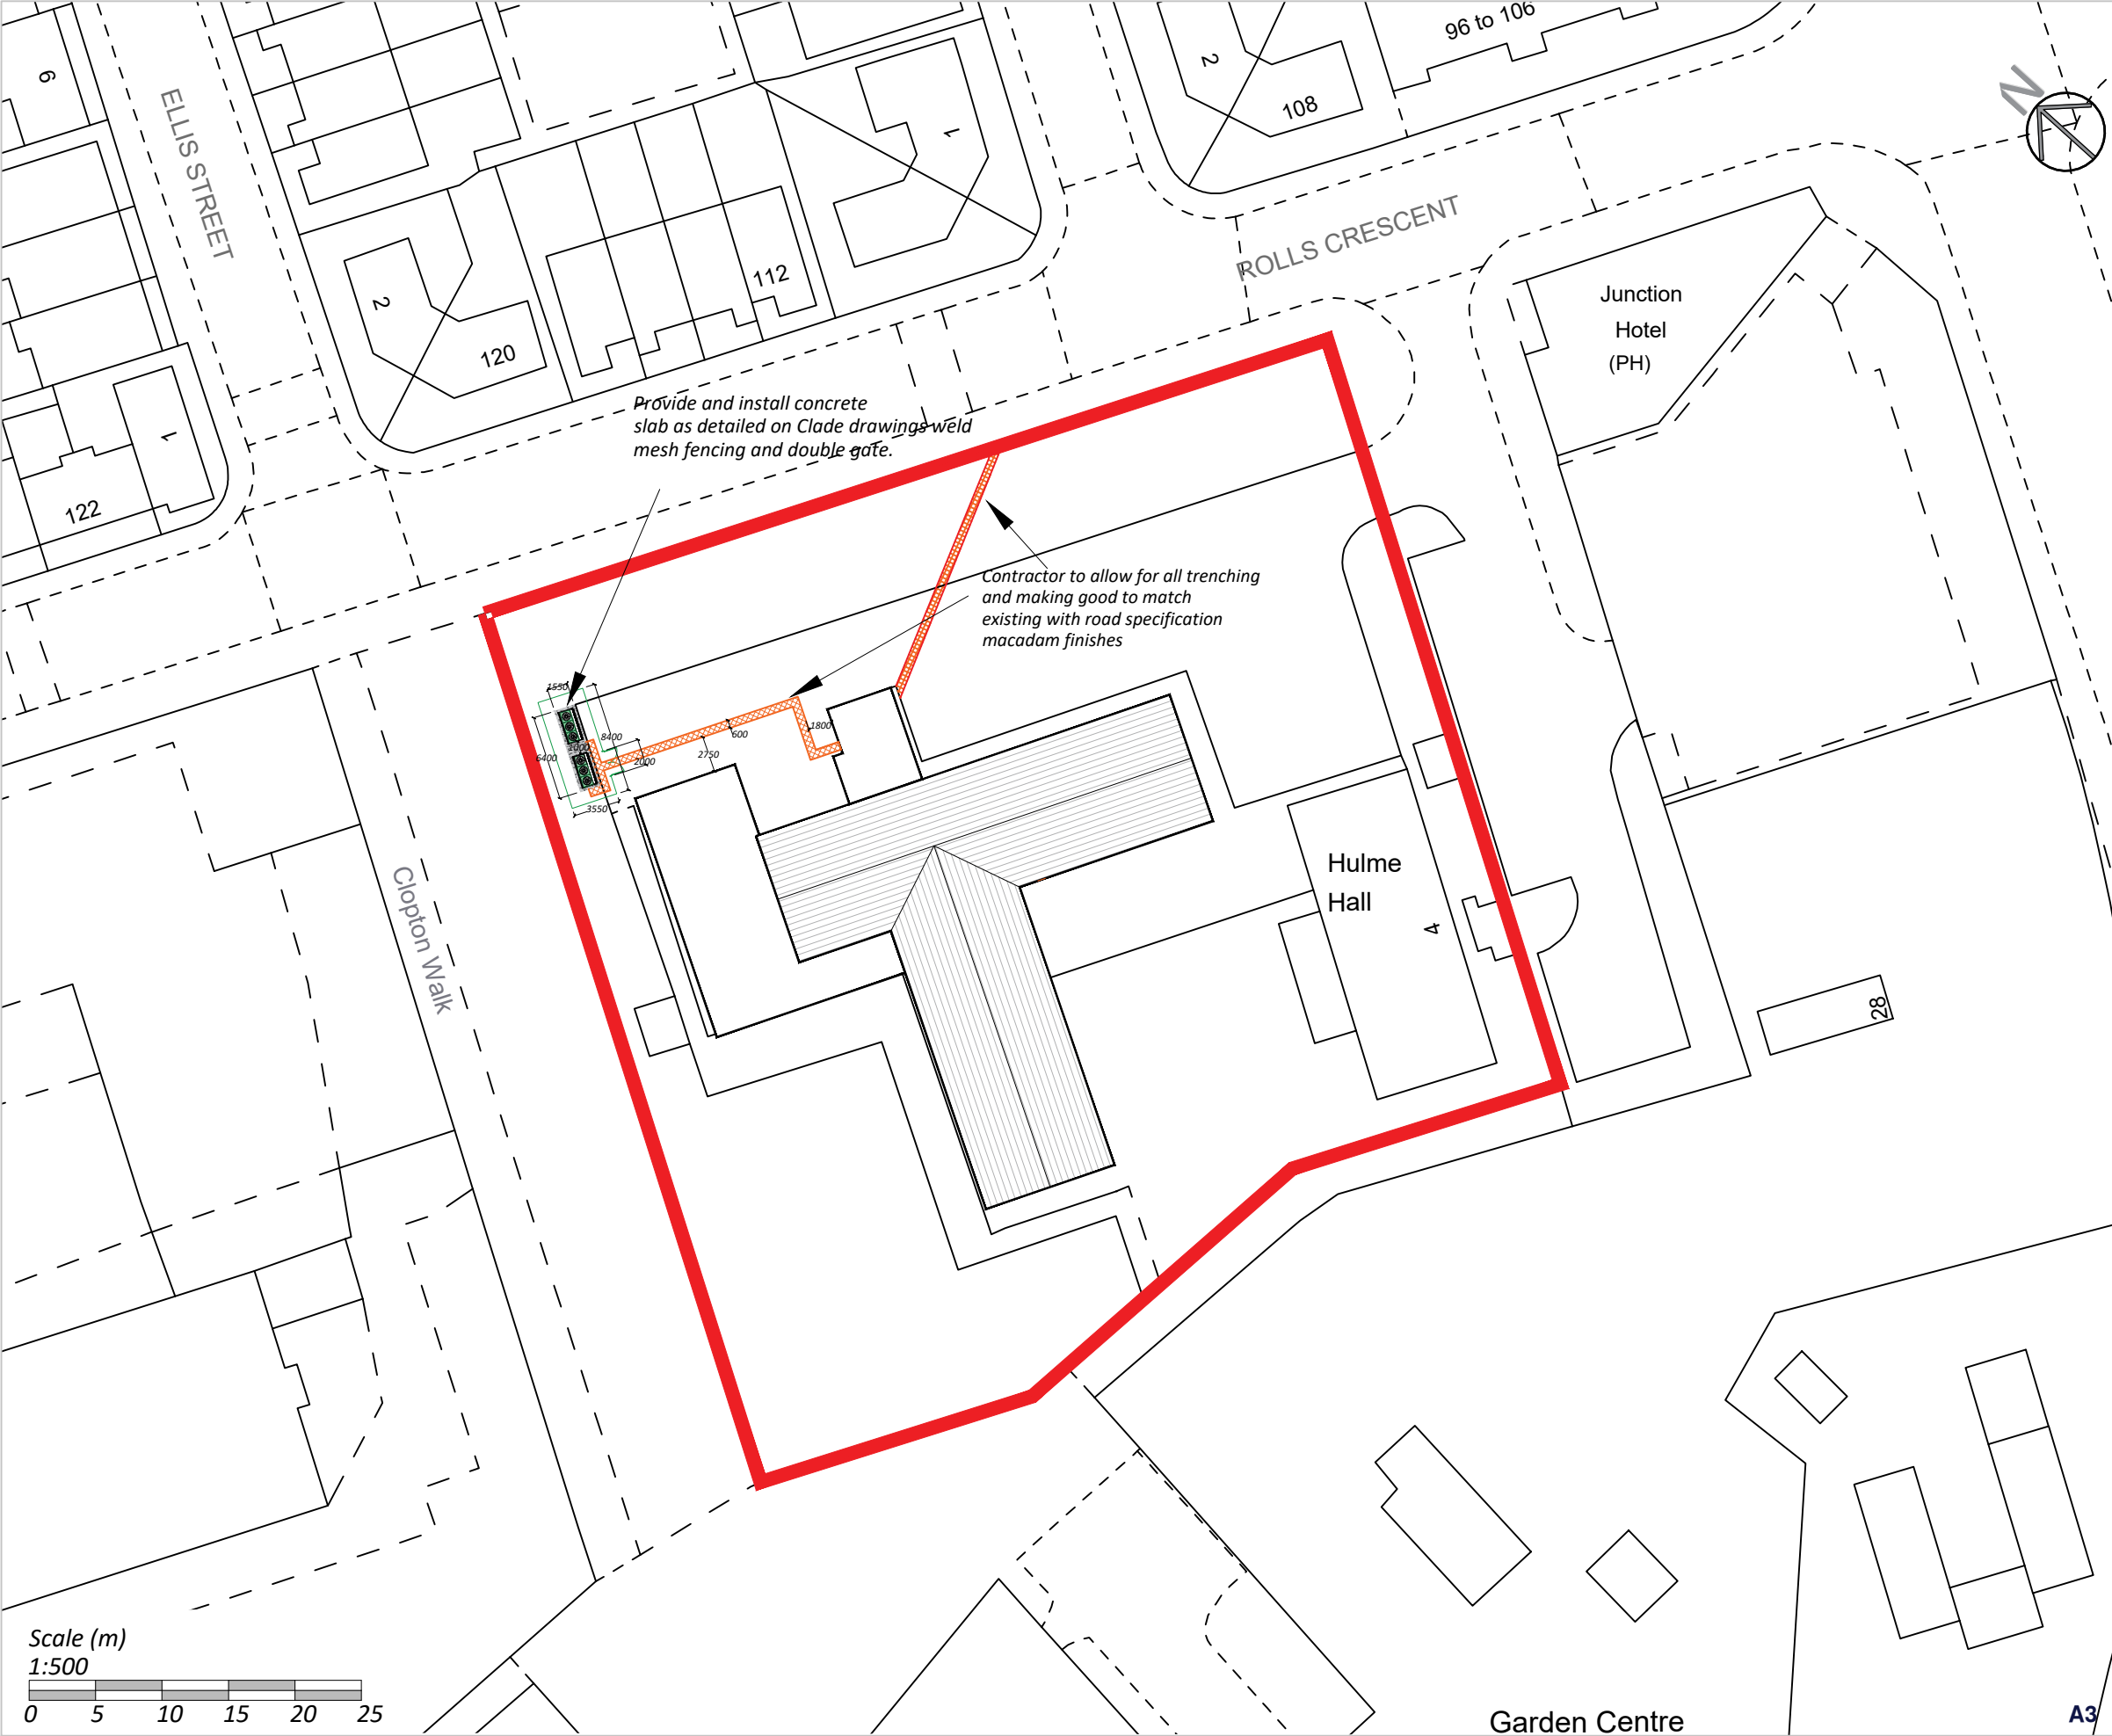

Notes:

Copyright: All rights reserved. This drawing must not be reproduced without permission from AA Projects Ltd. Do not scale off this drawing. All dimensions are to be checked on site by contractor / sub contractor. Any discrepancies to be reported to AA Projects Ltd.

A	20/4/23	Trench location changed and slab text edited	JB	RS
Rev	Date	Revision notes	By	Check

Suite 1.06
Part First Floor
South Harrington
Brunswick Business Park
Liverpool
L3 2BQ
Tel: 0151 430 2340

Office Locations
Birmingham, Leeds, Liverpool, London,
Manchester, Oxford, Rugby, Newcastle
www.aaprojects.co.uk

Client Equans MCC	Drawing Title Claremont Resource Centre Proposed Site Plan
Project Title Claremont Resource Centre	Drawn LK Date 11/22
	Checked PT Date 11/22
DWG No. 19972-CRC-002	Scale 1:500 Revision A