




› IMPORTANT	
› © This drawings copyright remains the property of this practice	
› Positions of existing services to be confirmed prior to proceeding	
› All dimensions to be checked on site	
› STATUS DESCRIPTION	
S0 - Work In Progress	A - For Construction
S1 - Co-Ordination	AB - As Built
S2 - Information	
S3 - Internal Review / Comment	
S4 - Construction Approval	
D - Costing / Tender	
NB: Only drawings with an A 'Code' to be used for construction	
› NOTES	

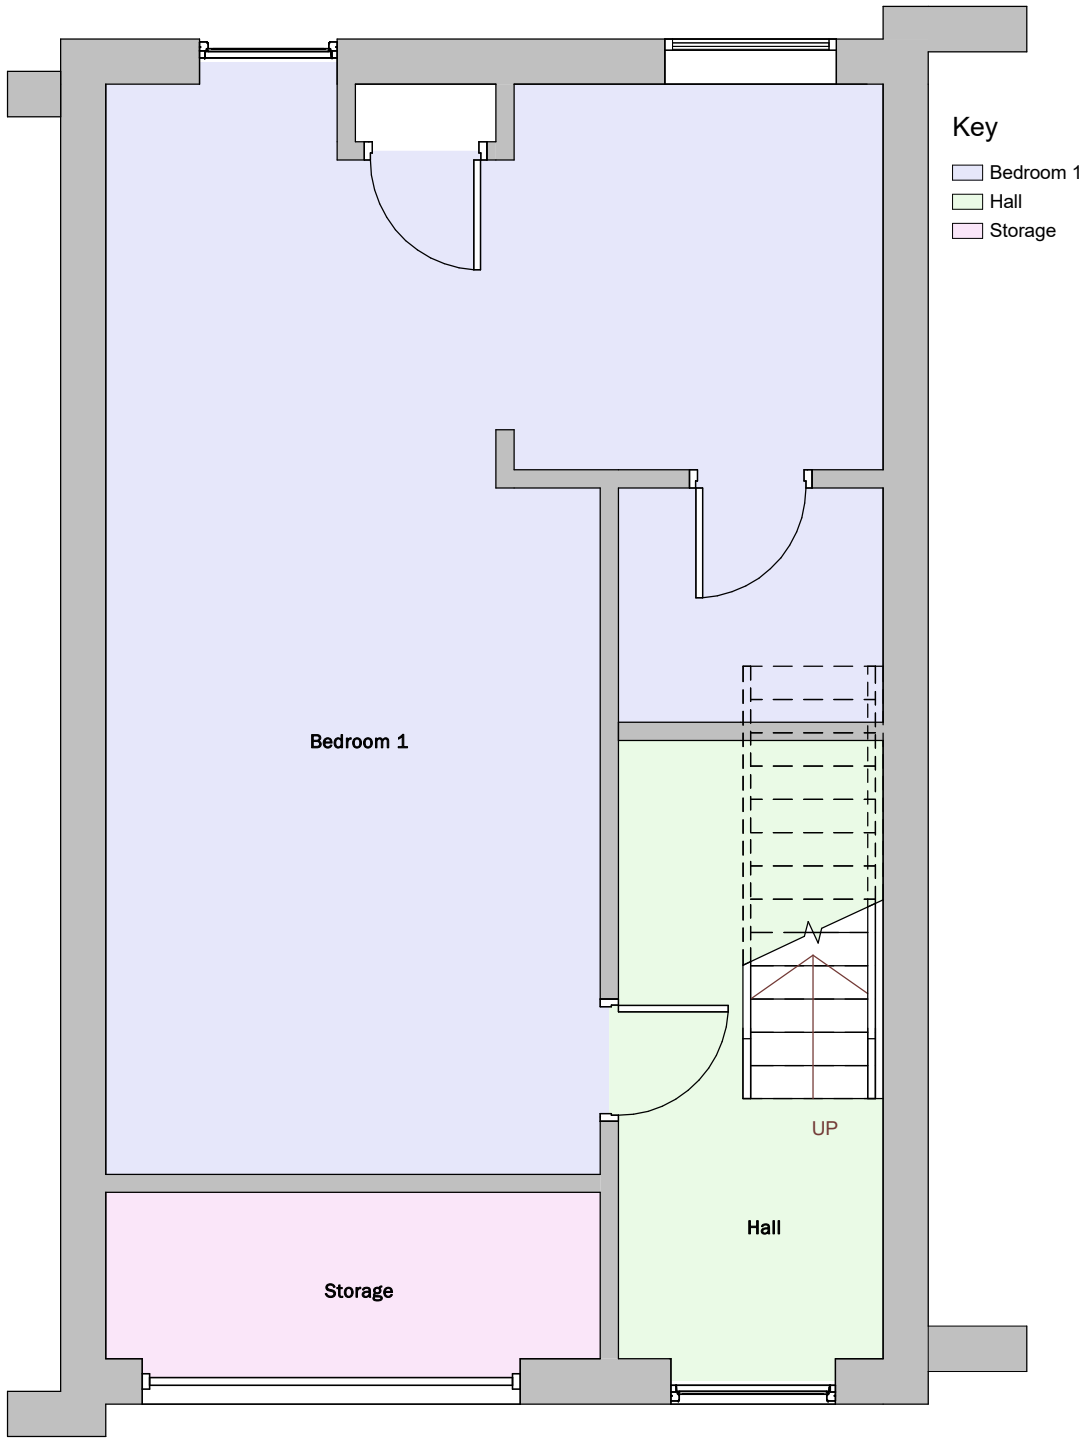

Existing Ground Floor Plan
1 : 50

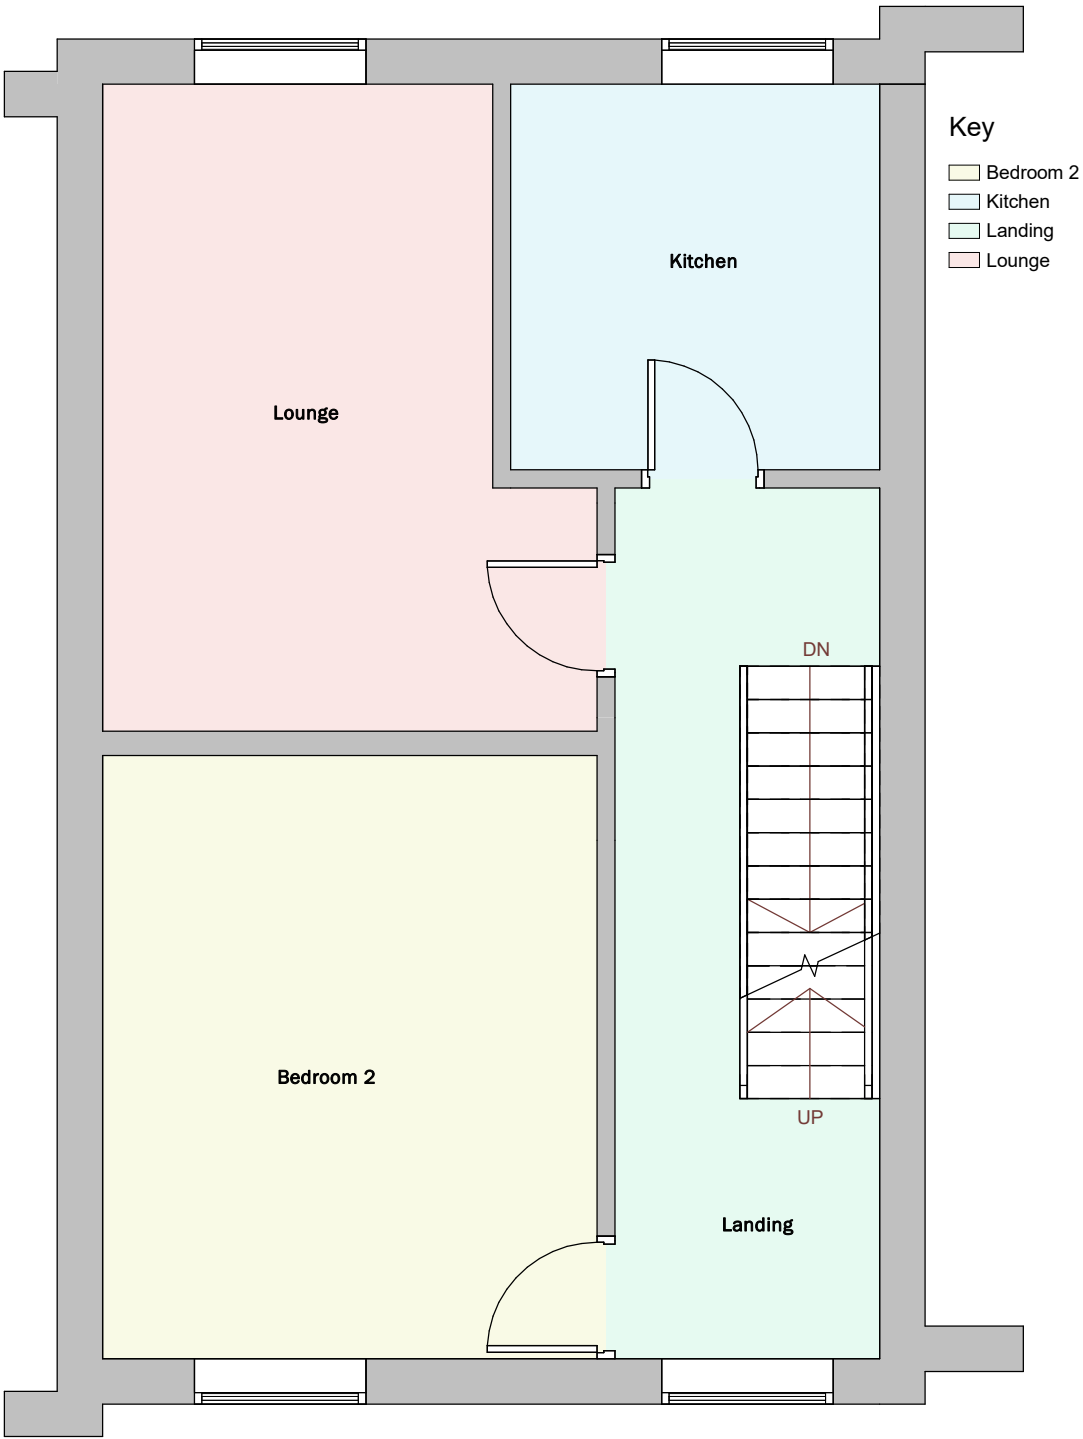

Existing First Floor Plan
1 : 50

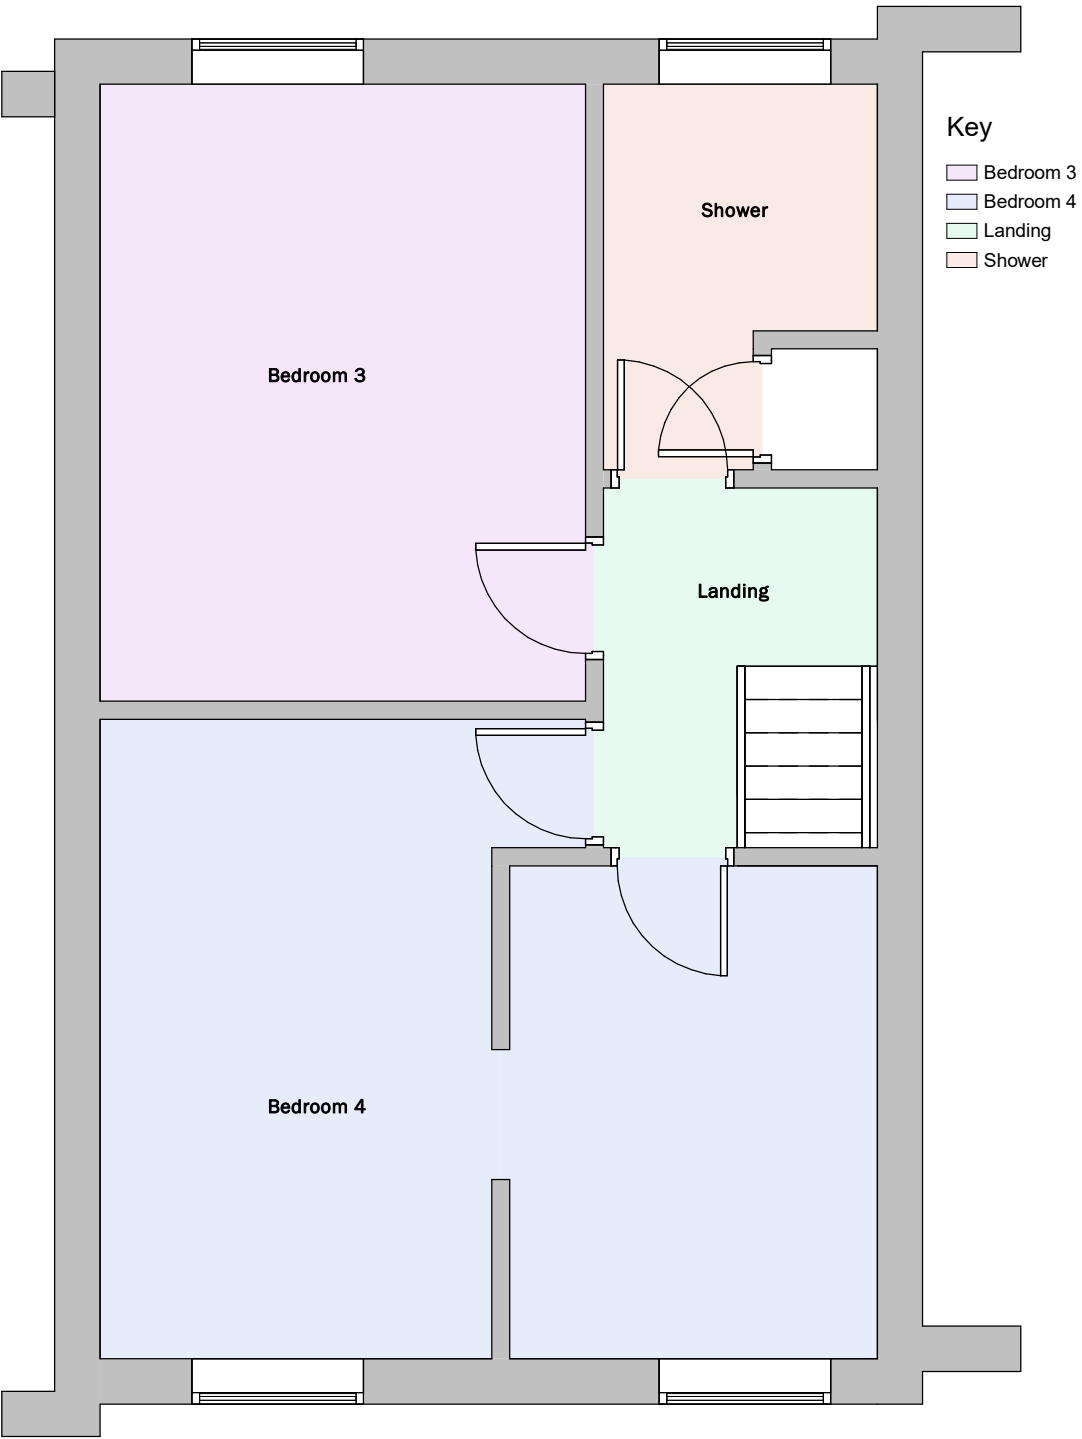

Existing Second Floor Plan
1 : 50

› REV.		› DATE		› DESCRIPTION	
› CLIENT					
MR ROBINSON					
› PROJECT					
24 WILLOW BANK, FALLOWFIELD					
MANCHESTER					
› DRAWING TITLE					
EXISTING FLOOR PLANS					
› STATUS				› CODE	
SCHEME DESIGN				S	
› SCALE		› DATE		› DRAWN	
1 : 50@A2		14/06/23		RB	
› DRG NO.				› CHECKED	
7425-IFWP 001				TR	
› DRG NO.				› REV.	

DRAFT



› **FWP Limited**
6 & 7 RIBBLESDALE PLACE
PRESTON PR1 3NA
T (01772) 259824
E mail@fwp.uk.com
www.fwpgroup.co.uk

fwp