




Second Floor Plan
1 : 100

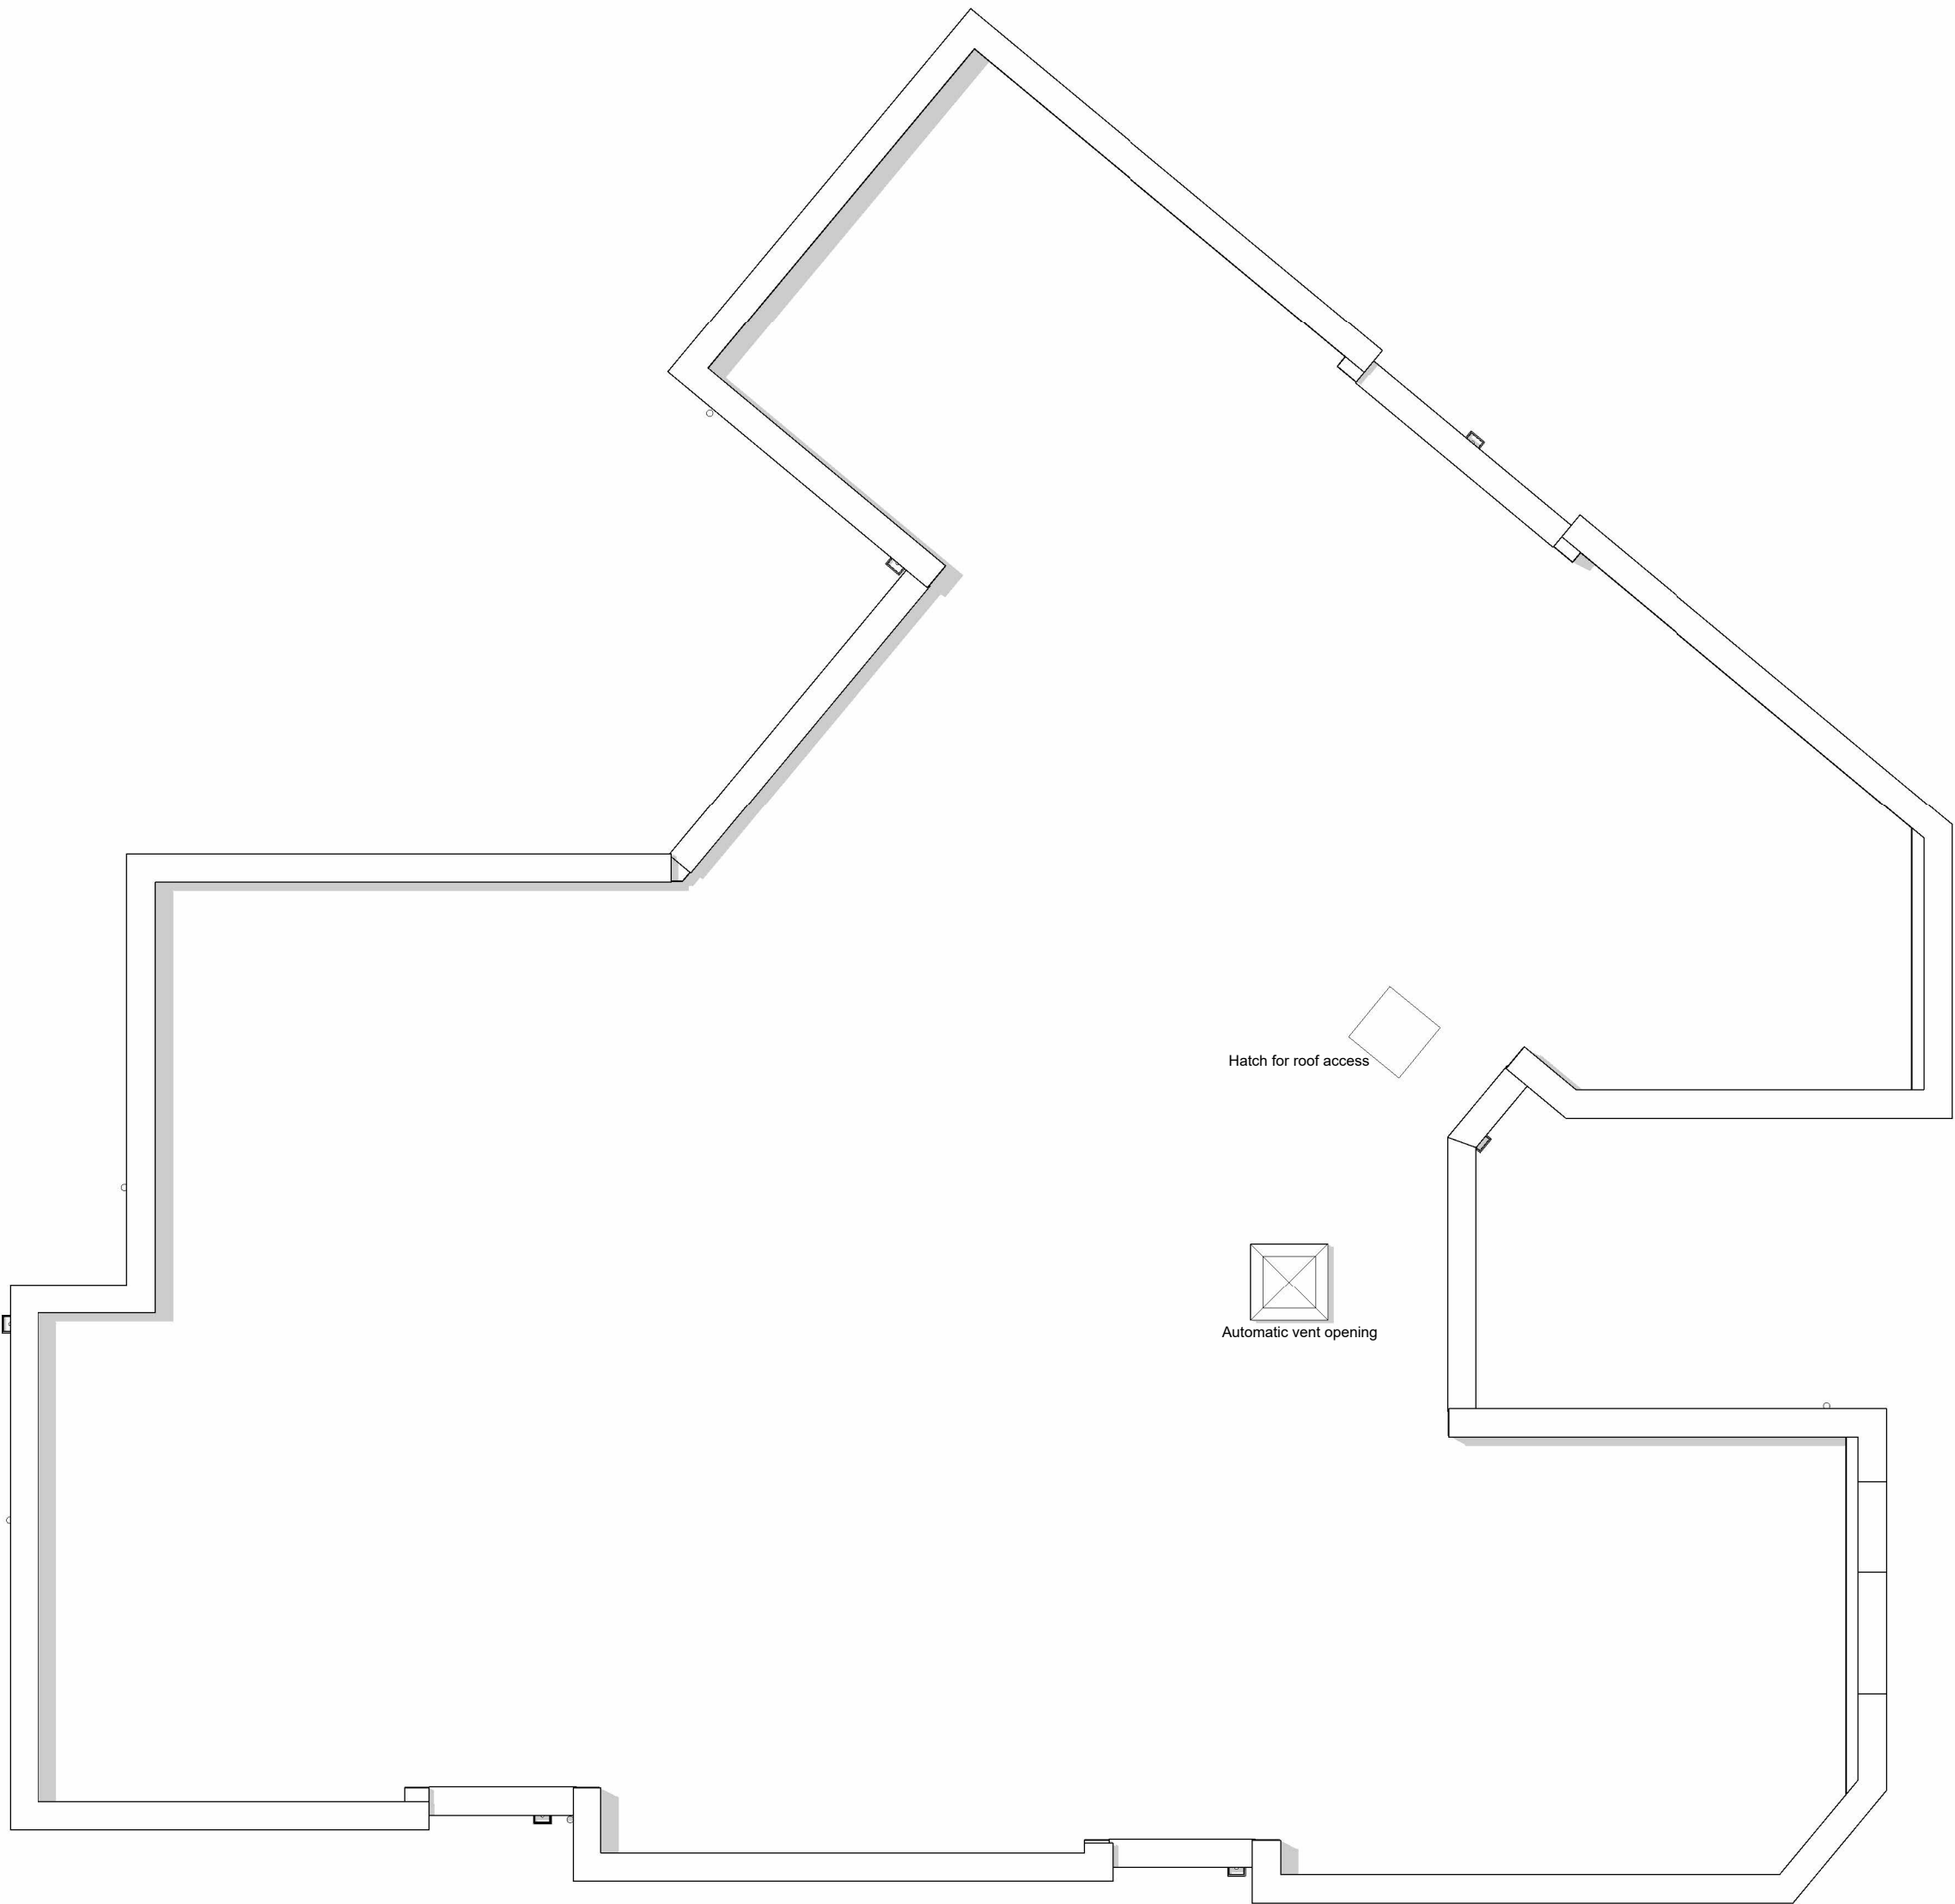

Roof Plan
1 : 100

○ BOWKER SADLER PARTNERSHIP LIMITED
■ THIS DRAWING IS THE SUBJECT OF COPYRIGHT WHICH VESTS IN BOWKER SADLER PARTNERSHIP LIMITED. IT IS AN INFRINGEMENT OF COPYRIGHT TO REPRODUCE THIS DRAWING, BY WHATEVER MEANS, INCLUDING ELECTRONIC, WITHOUT THE EXPRESS WRITTEN CONSENT OF BOWKER SADLER PARTNERSHIP LIMITED WHICH RESERVES ALL ITS RIGHTS
BOWKER SADLER PARTNERSHIP LIMITED ASSERTS ITS RIGHTS TO BE IDENTIFIED AS THE AUTHOR OF THIS DESIGN
■ REPORT ERRORS & OMISSIONS TO ARCHITECT.
■ CHECK ALL DIMENSIONS ON SITE
■ DRAWING TO BE READ IN CONJUNCTION WITH THE HEALTH AND SAFETY PLAN AND ALL RELEVANT RISK ASSESSMENTS

Accommodation Area Schedule (GIA)			
Plot Number	Level	Area	House Type
Bin Store	00 GF Level	17.8 m²	Communal
Communal	00 GF Level	137.2 m²	Communal
Communal	01 FF Level	60.2 m²	Communal
Communal	02 SF Level	60.1 m²	Communal
F1	00 GF Level	62.5 m²	2b3p
F2	00 GF Level	61.6 m²	2b3p
F3	00 GF Level	61.6 m²	2b3p
F4	00 GF Level	62.4 m²	2b3p
F5	00 GF Level	50.6 m²	1b1p
F6	00 GF Level	50.4 m²	1b2p
F7	01 FF Level	62.5 m²	2b3p
F8	01 FF Level	61.6 m²	2b3p
F9	01 FF Level	61.6 m²	2b3p
F10	01 FF Level	62.4 m²	2b3p
F11	01 FF Level	61.6 m²	2b3p
F12	01 FF Level	50.0 m²	1b2p
F13	01 FF Level	50.4 m²	1b2p
F14	02 SF Level	62.5 m²	2b3p
F15	02 SF Level	61.6 m²	2b3p
F16	02 SF Level	61.6 m²	2b3p
F17	02 SF Level	62.4 m²	2b3p
F18	02 SF Level	61.6 m²	2b3p
F19	02 SF Level	50.4 m²	1b2p
F20	02 SF Level	50.4 m²	1b2p
Grand total: 24		1445.3 m²	

D	22/05/23	SP	Flat roof, entrance canopy amended	CL
C	22/12/21	SP	Block of flat's entrance amended	CL
B	19/11/21	SP	Brick detailing and Block 2 entrance amended	CL
A	01/11/21	SP	Amendments following Planner comments	CL

REV.	DATE	DRN.	CHKD.
------	------	------	-------

PROJECT Chain Road, Blackley				
CLIENT Great Places Housing Group				
DRAWING Block 2 - Second Floor & Roof plan				
SCALE 1 : 100	SHEET SIZE @ A1	DRAWN SP	CHECKED SW	DATE 05/10/21

BOWKER SADLER ARCHITECTURE
A: Hatherlow House, Hatherlow, Romiley, Stockport SK6 3DY
T: 0161 406 7333
E: office@bowker-sadler.co.uk
W: www.bowker-sadler.co.uk

JOB No 18-002	DRAWING No 1032	REVISION D
STATUS Planning		

