



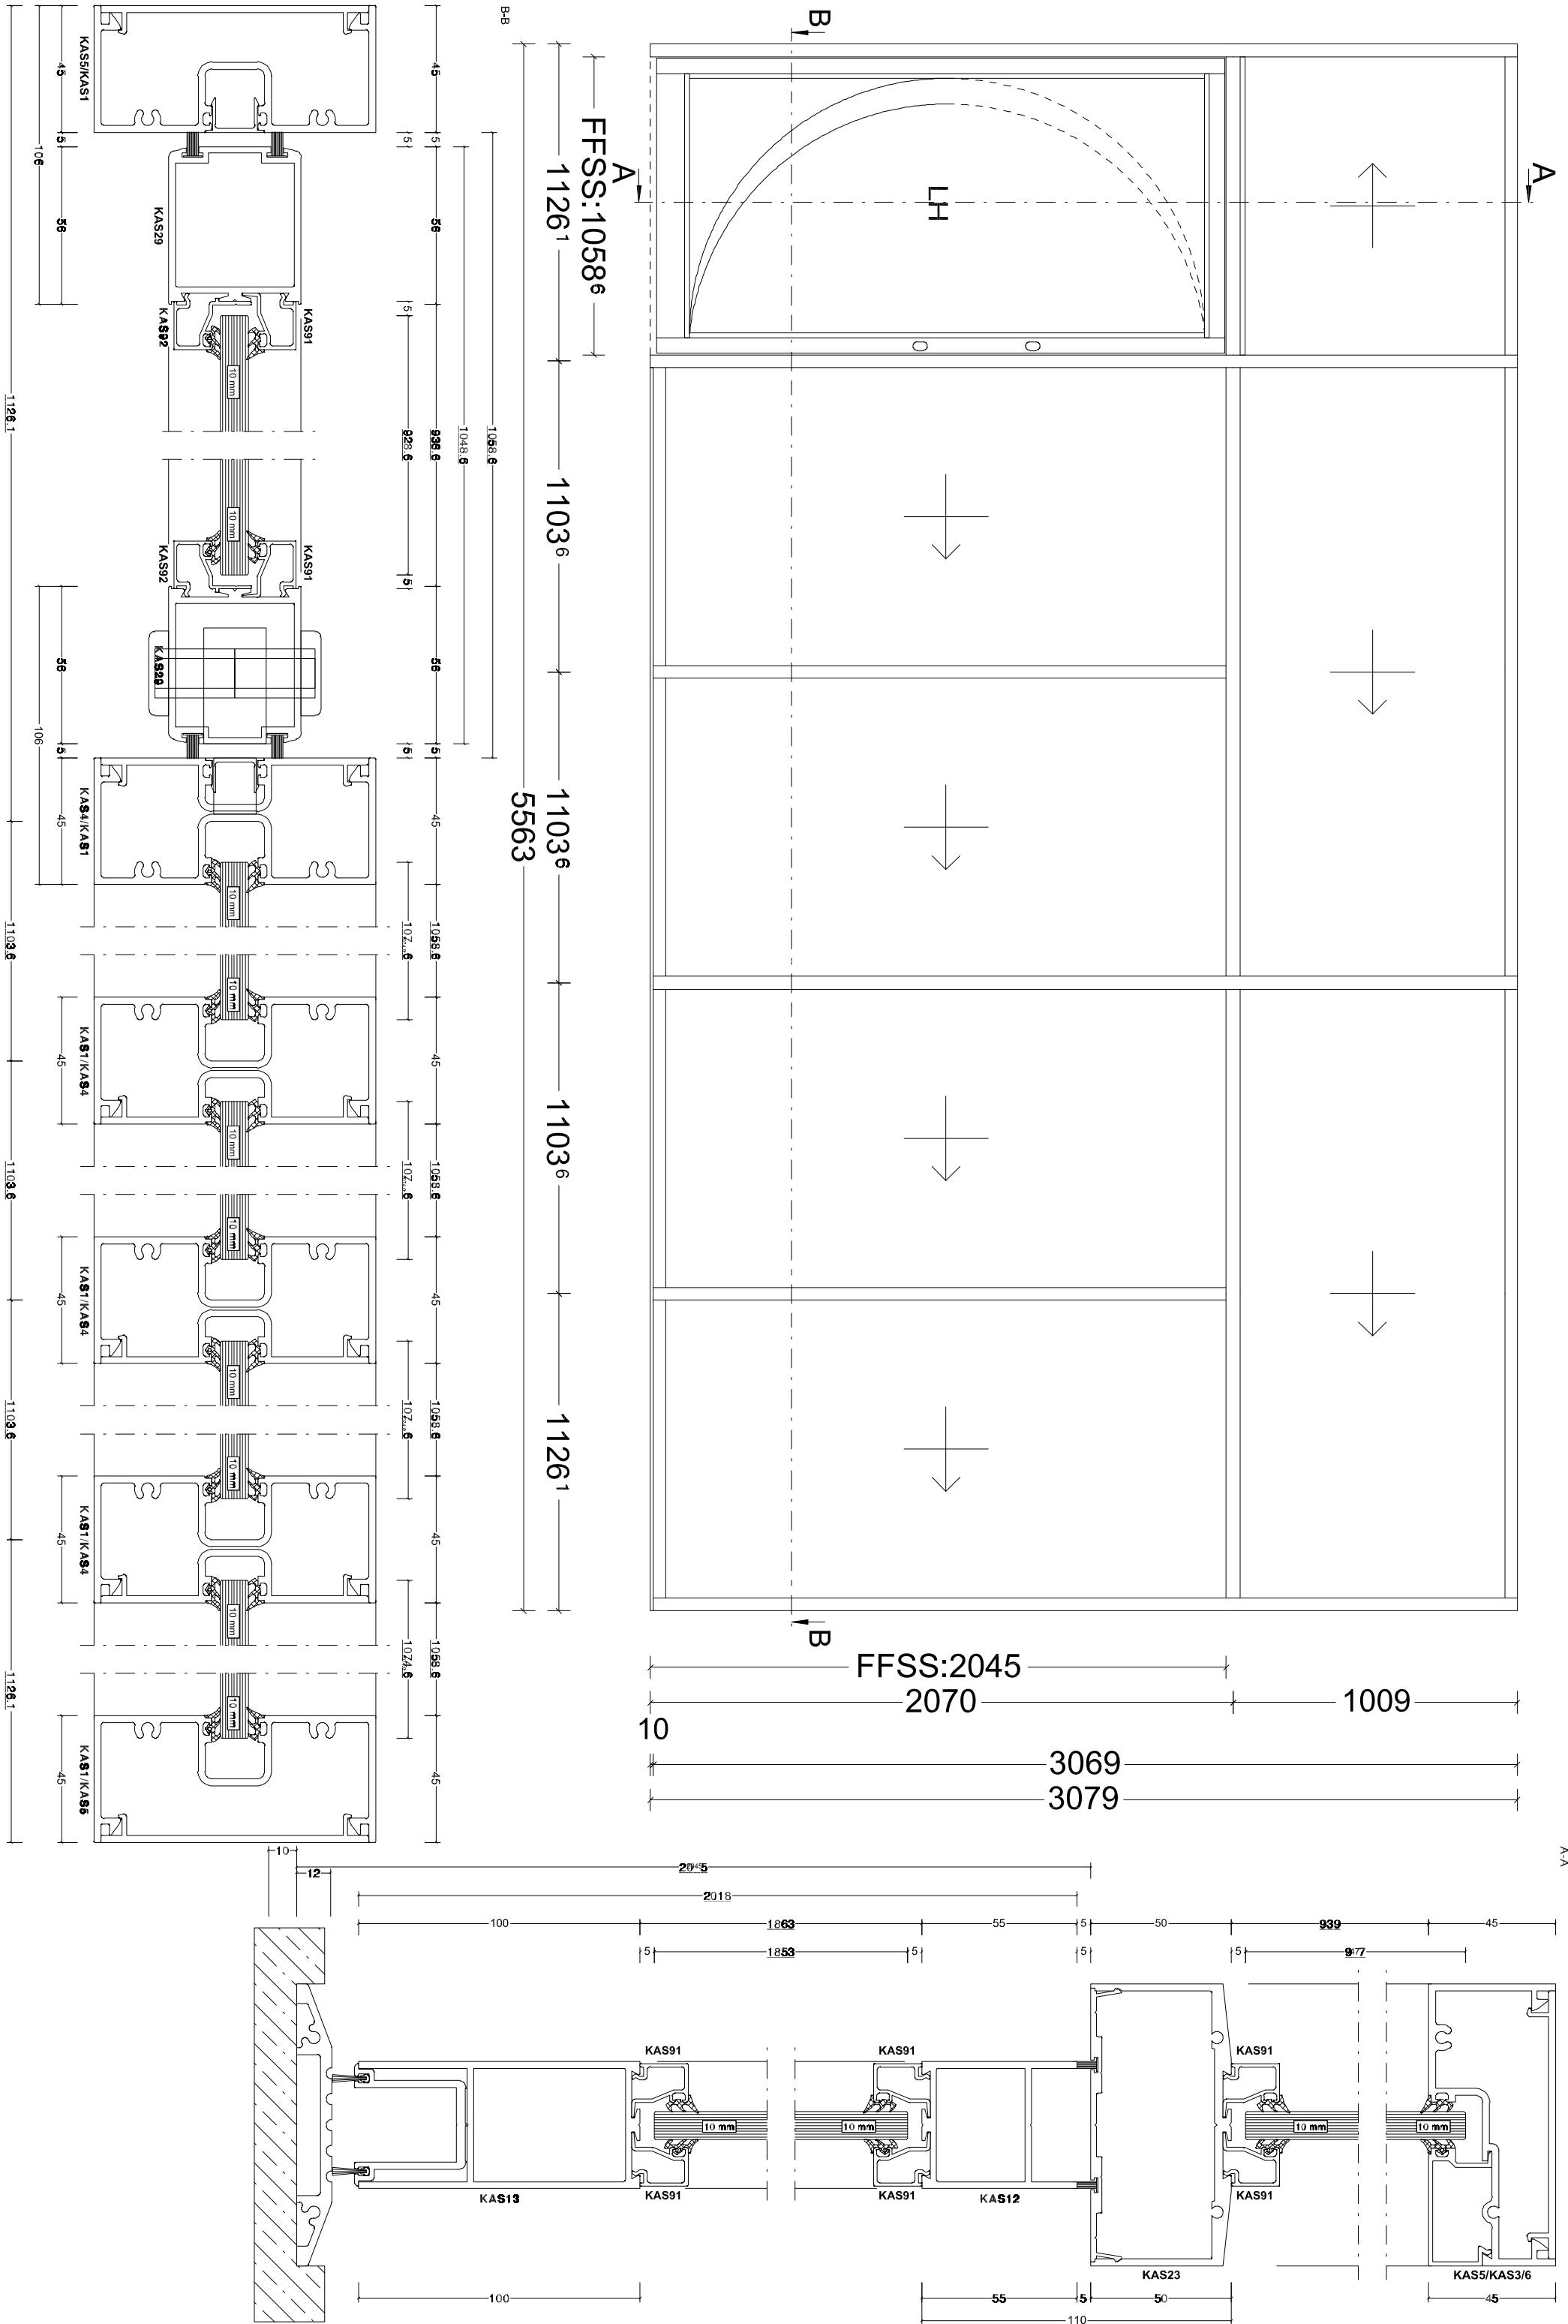

NOT TO SCALE



FLOOR PLAN AS PROPOSED 1:50

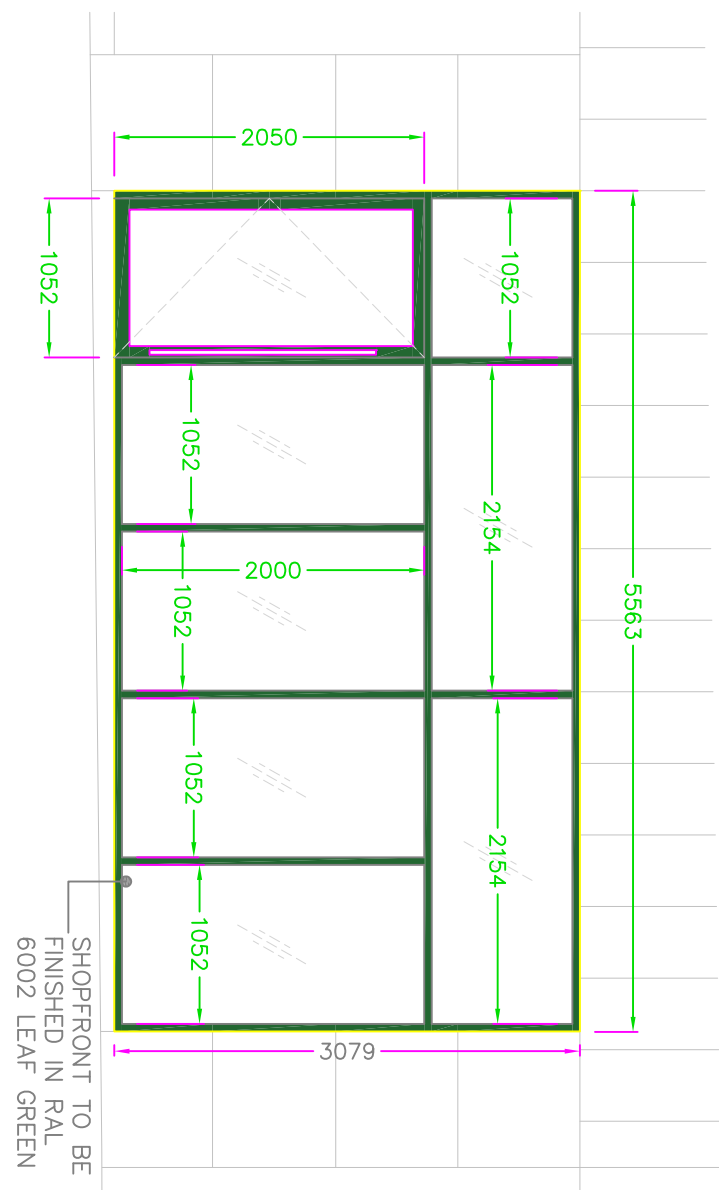

Lock Mounting Tab Kit
1x 10mm Single Glass 929 x 1853mm
2x 10mm Single Glass 10mm 2.10m 2178 x 365mm
4x 10mm Single Glass 10mm 2.17m 1075 x 2016mm
3 KAS477
1 KAS478
4 KAS478
2 KAS478



CLIENT
PAPA JOHNS

STATUS
PLANNING

DRAWING NUMBER
29933-003 PROPERTY AS PROPOS

DRAWING REVISION
2 FEBRUARY 2023

SCALE
AS SHOWN A1

PROPERTY
5 PETER HOUSE
OXFORD ROAD
MANCHESTER, M1 5AN

DO NOT SCALE FROM THIS DRAWING. ANY DISCREPANCIES TO BE REPORTED IN WRITING TO THE ARCHITECT.