




- Existing wall
- New wall
- Insulation

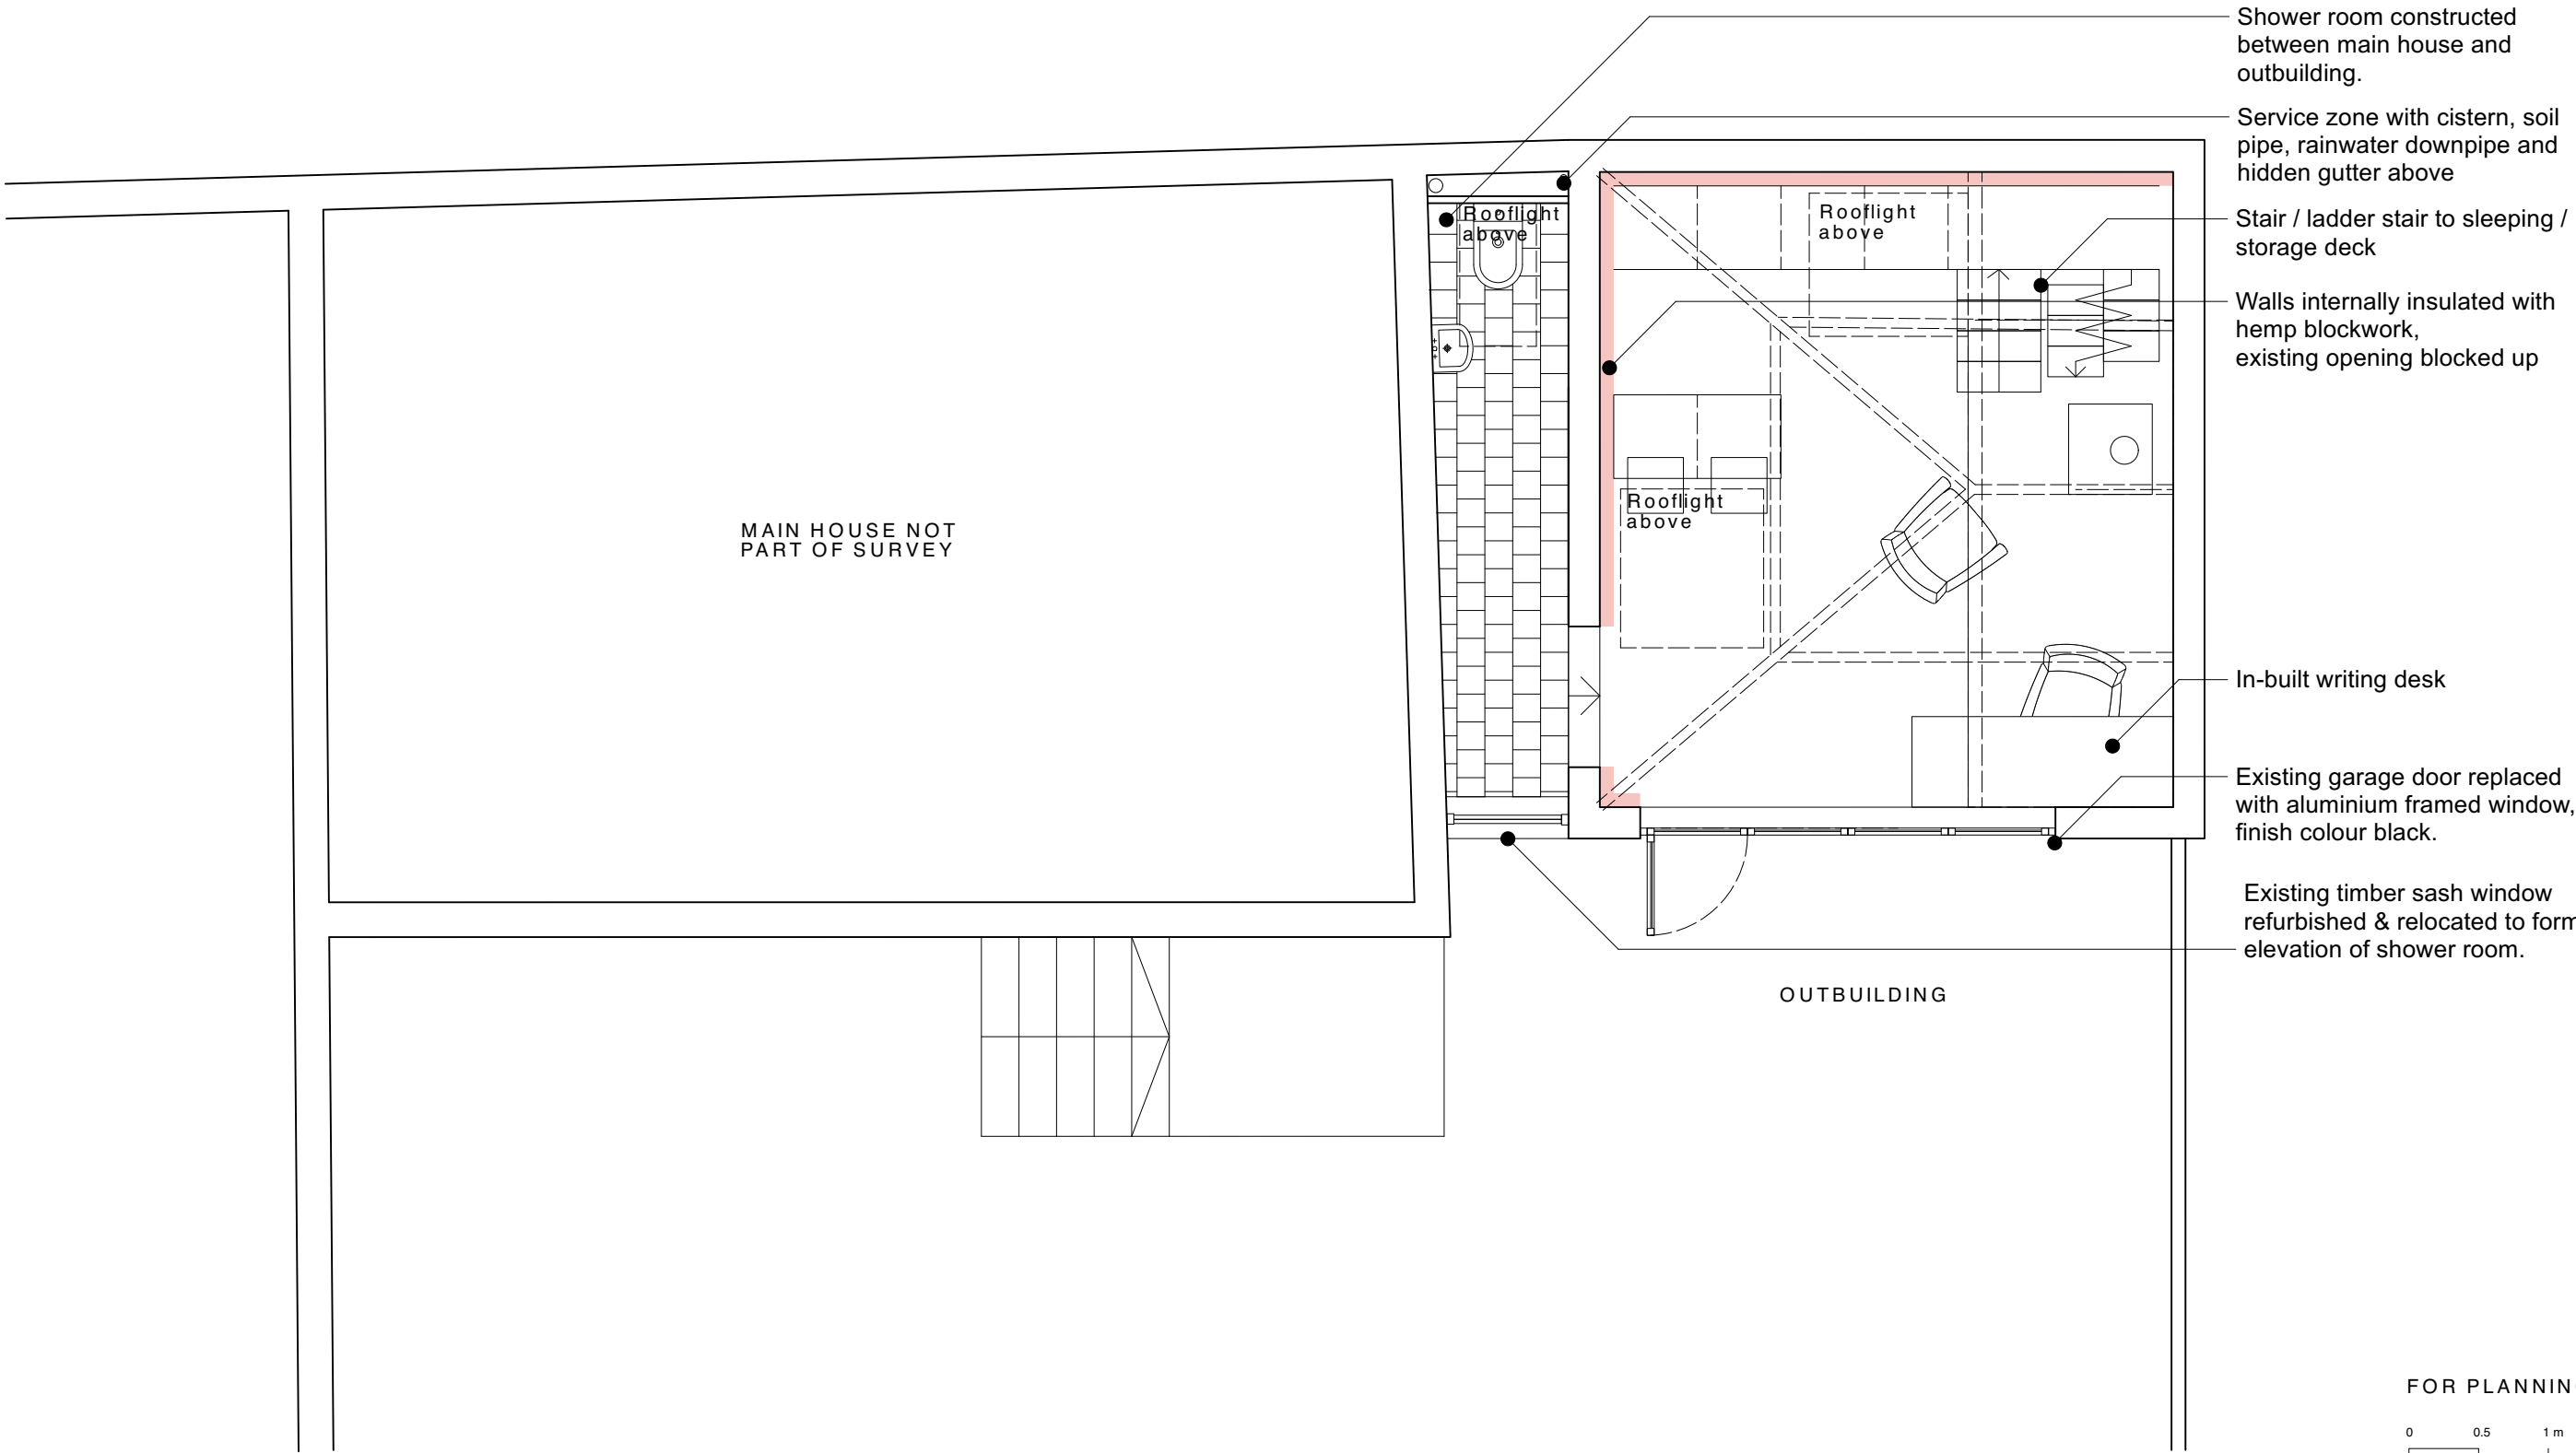

FOR PLANNING

 

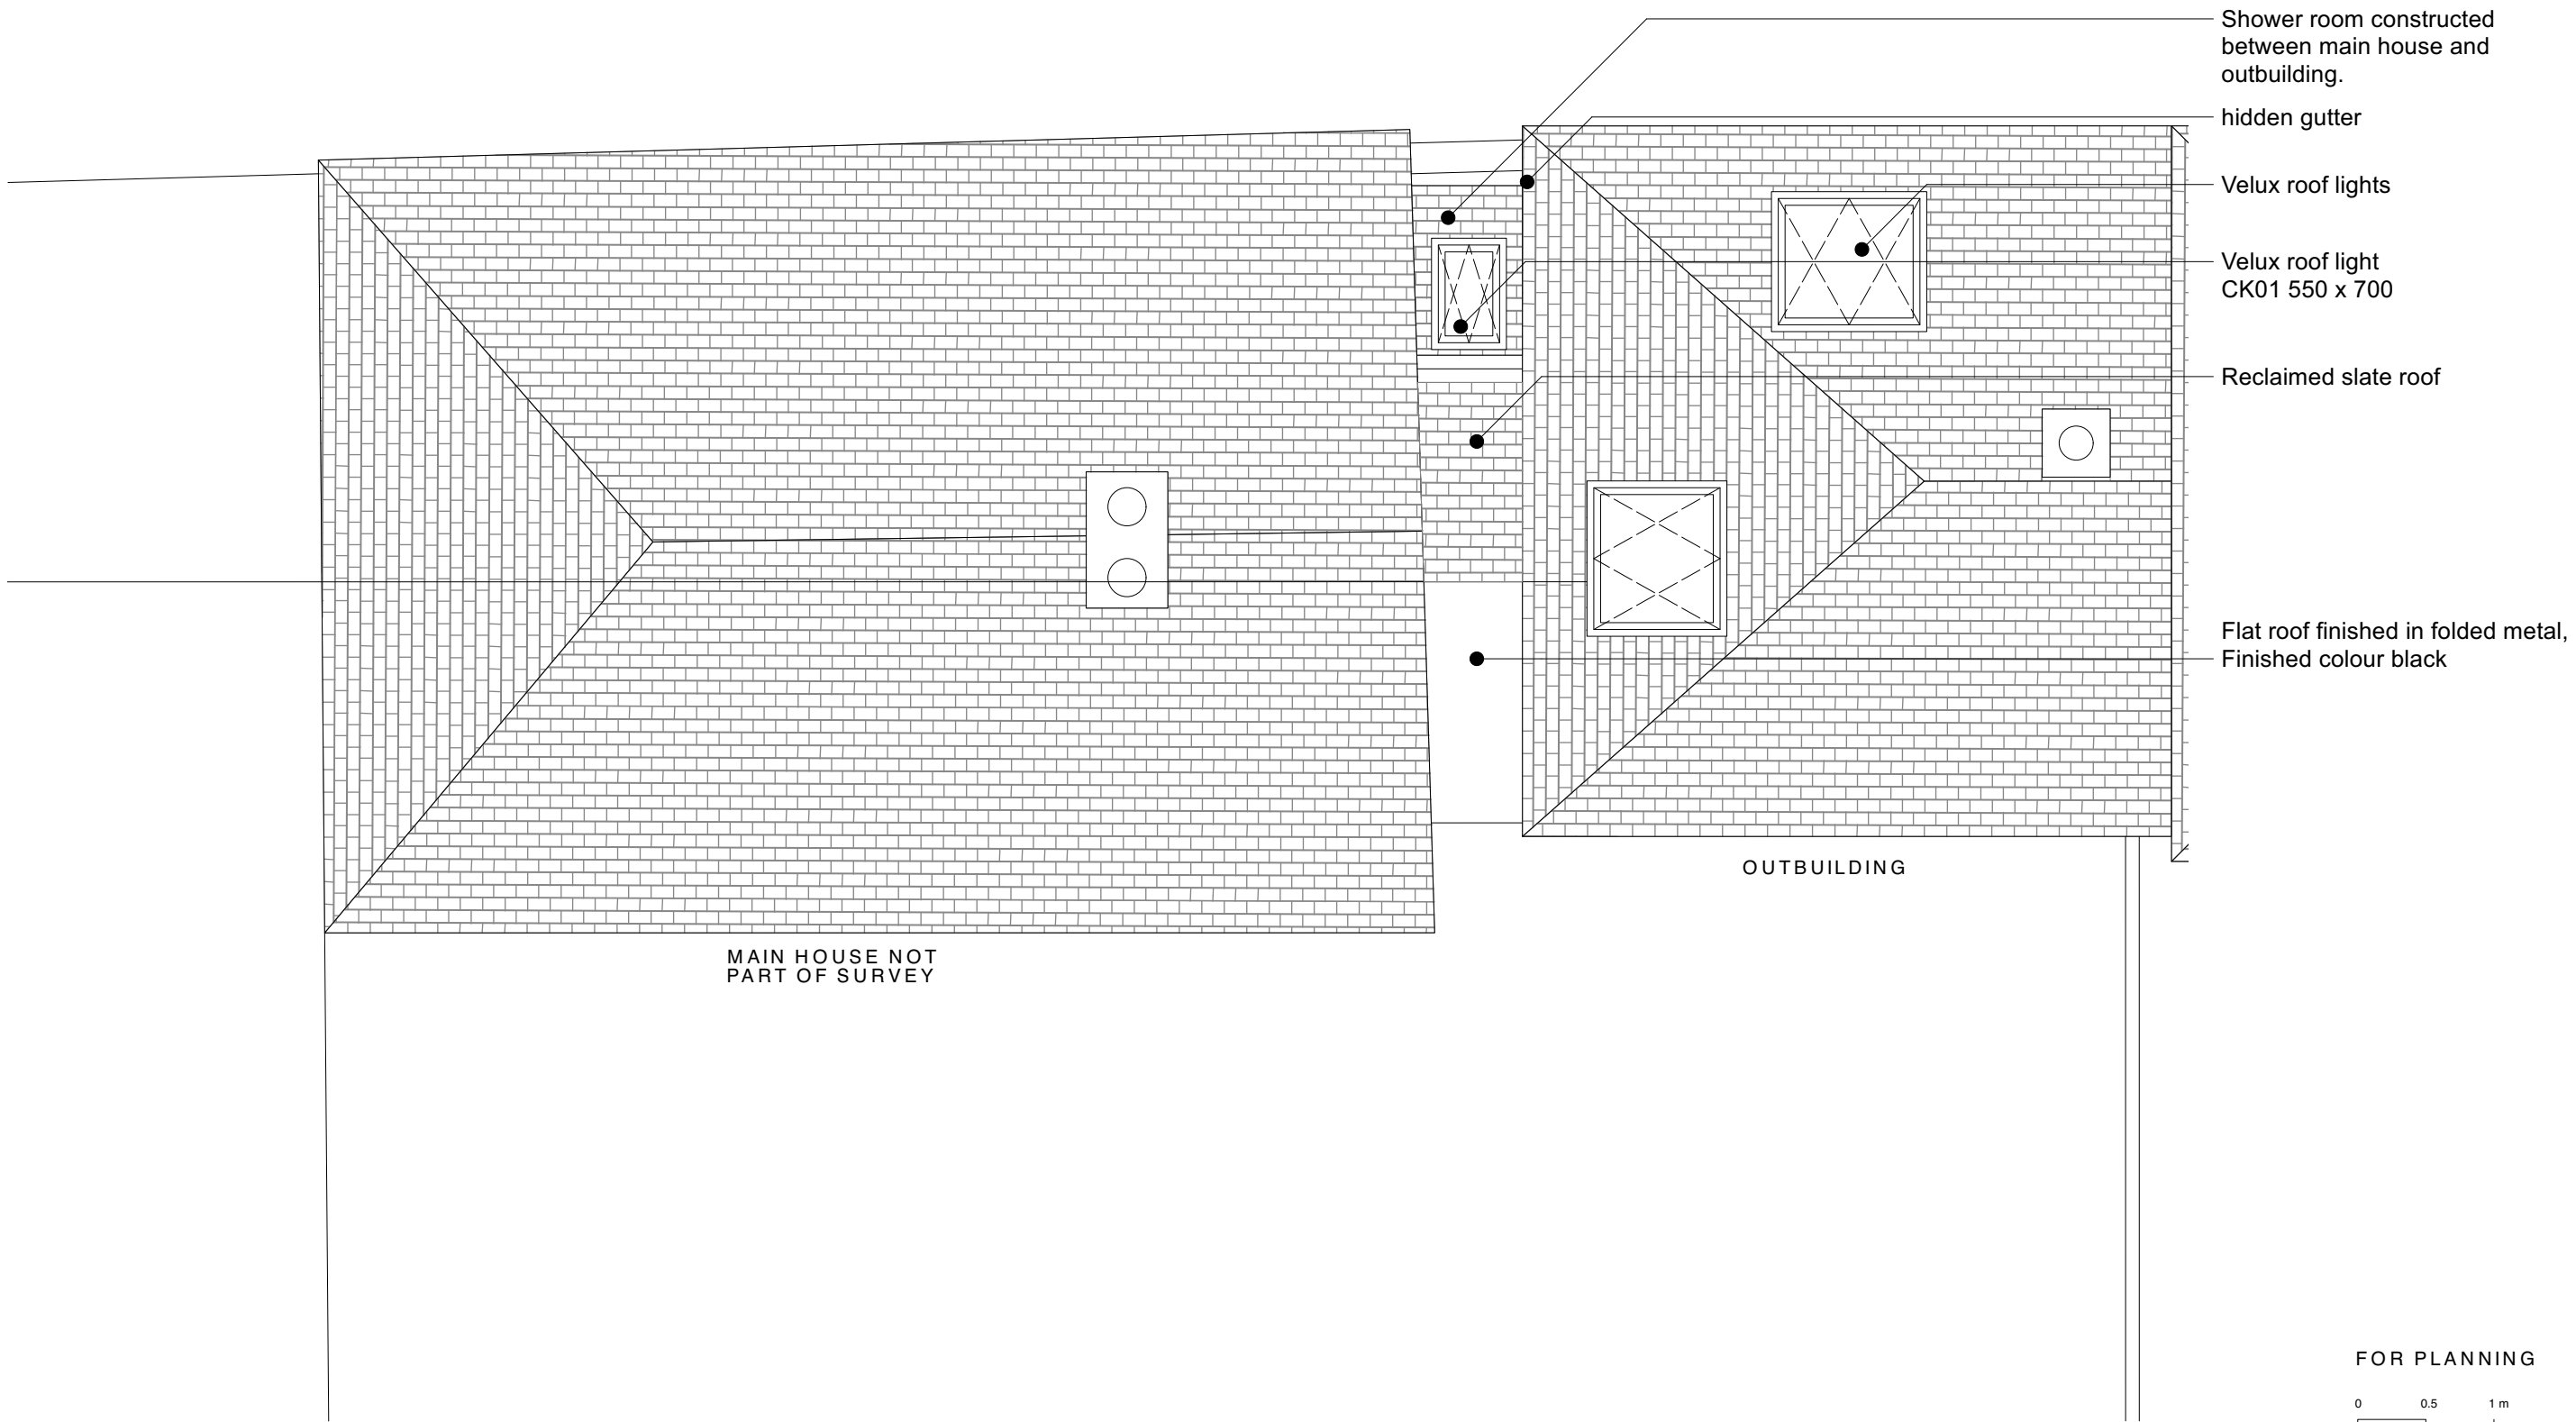

FOR PLANNING

0 0.5 1 m



EDITIONAL
STUDIO

Drawing

Proposed
Roof Plan

Project

111 Slade Lane

Contact

post@editionalstudio.com

Scale

1:50 @ A3

Date

18.04.23

Drawing No.

056_L12_04_B

Notes



© Editional Studio Ltd. All rights as per the Copyright and Patents Design Act 1988 have been asserted.

All dimensions to be checked on site.

Existing wall

New wall

Insulation

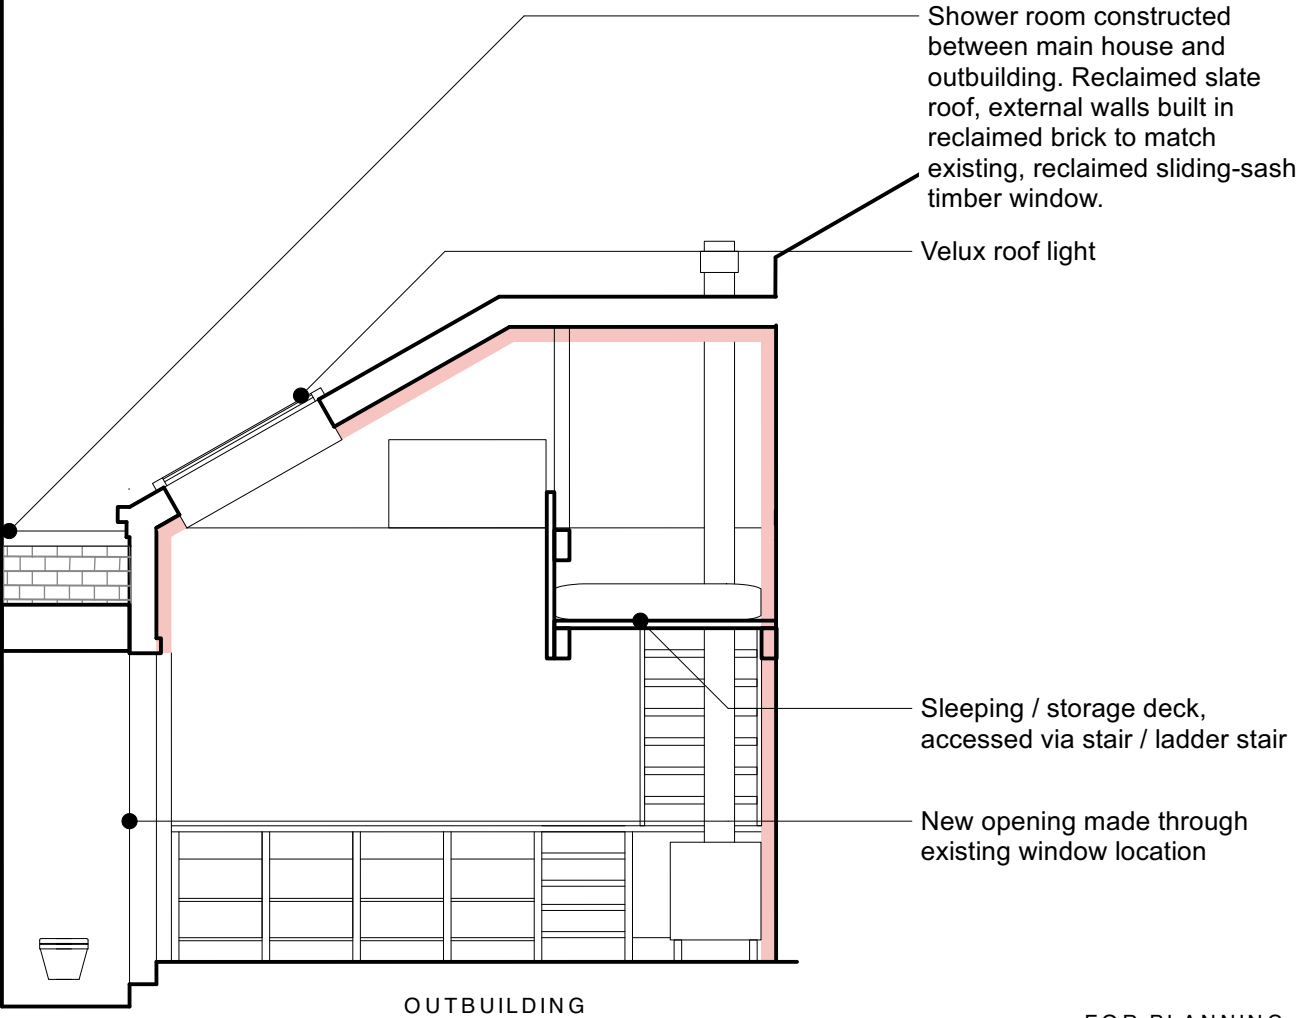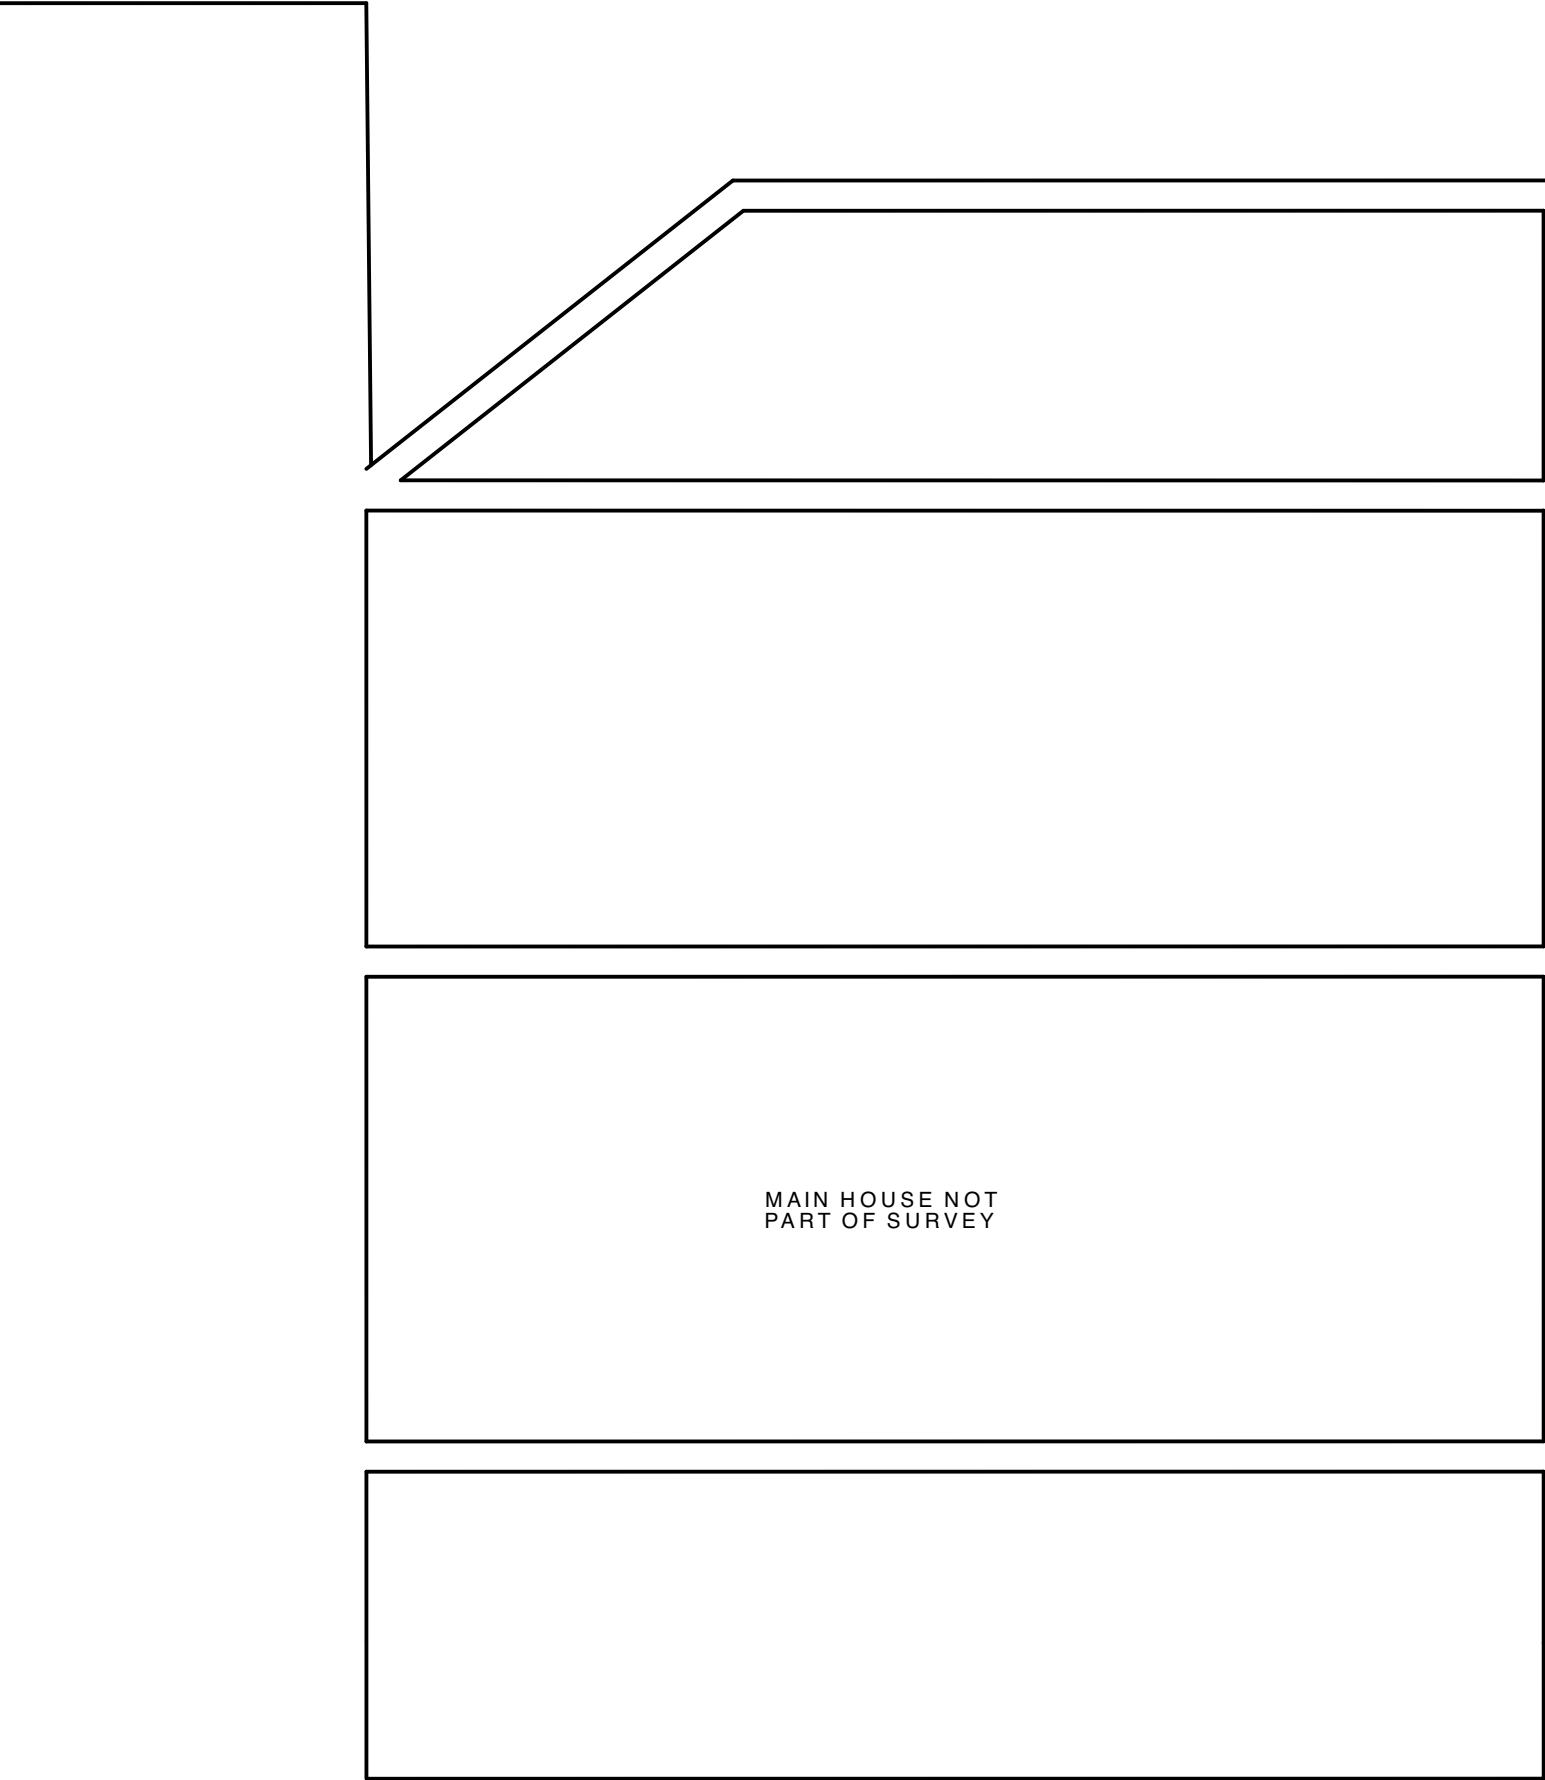

FOR PLANNING

0 0.5 1 m

EDITIONAL
STUDIO


Drawing
Proposed
Section
Project
111 Slade Lane
Contact
post@editionalstudio.com

Scale
1:50 @ A3

Date
18.04.23


Drawing No.
058_L14_01_B


- Existing wall
- New wall
- Insulation

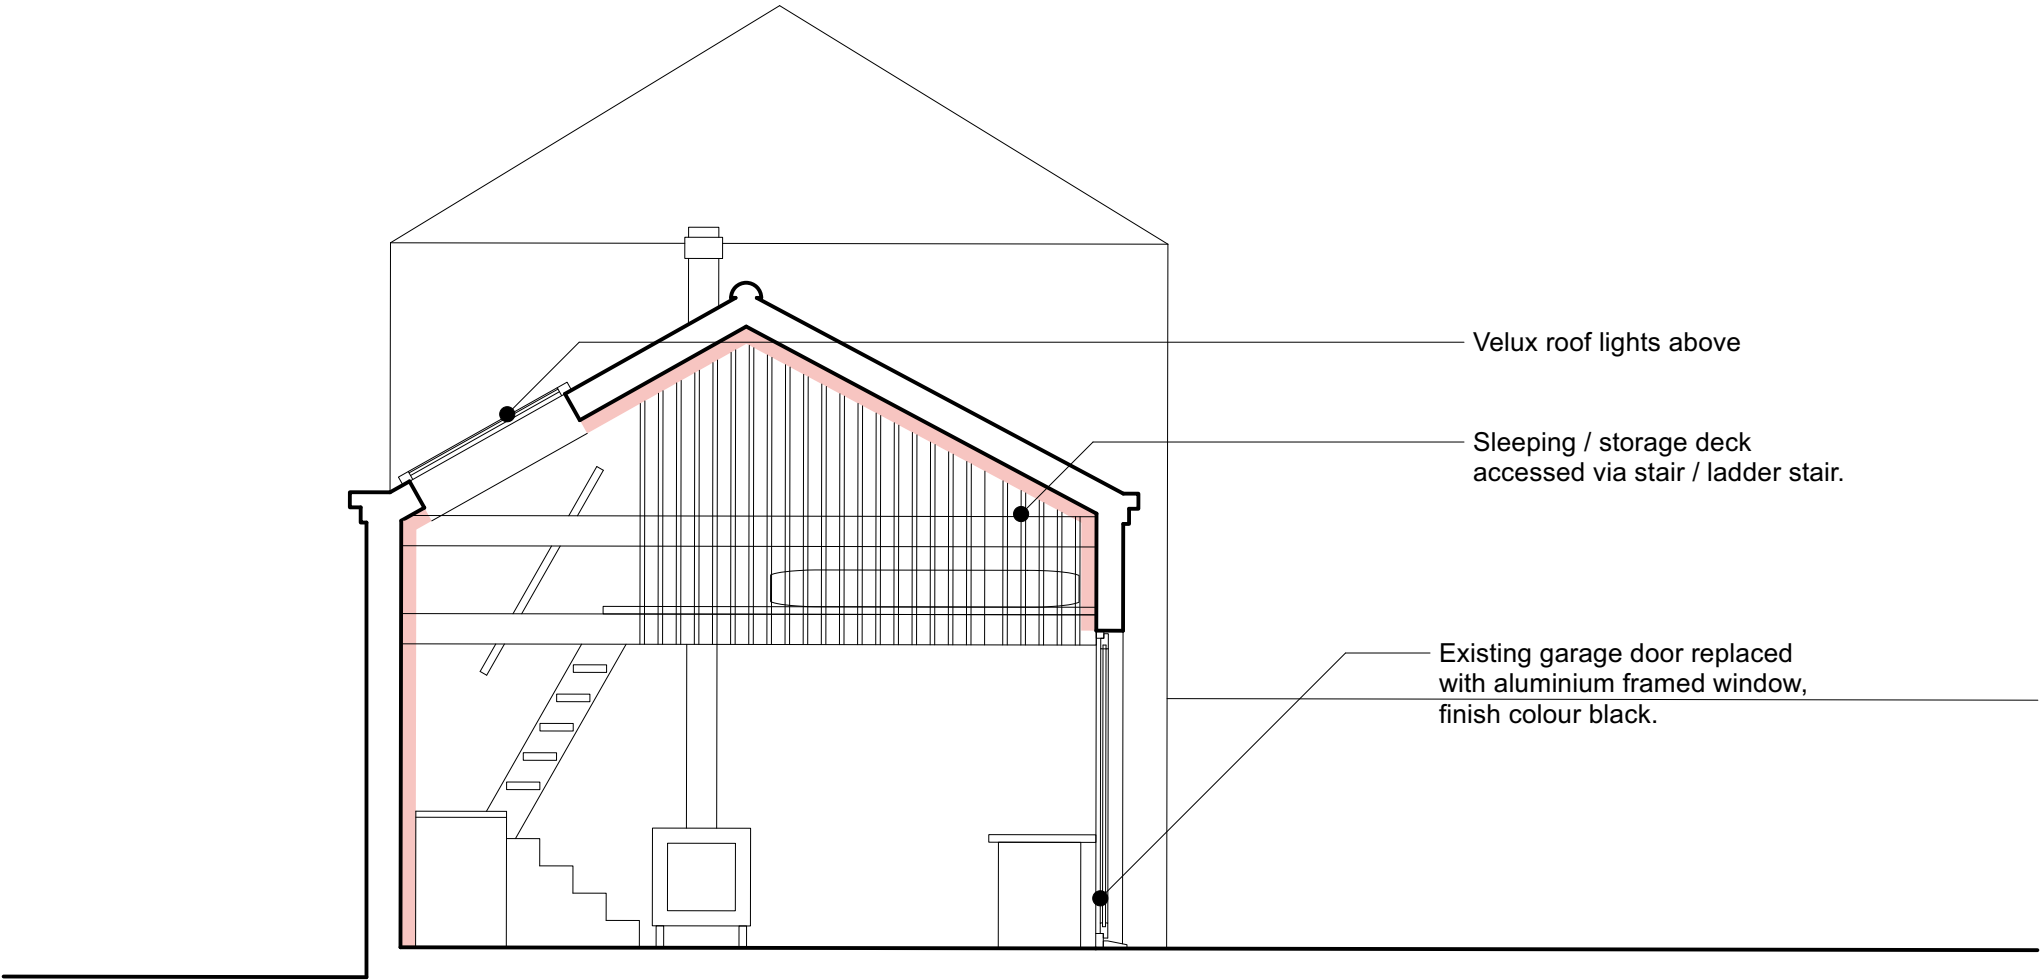


OUTBUILDING


FOR PLANNING

 

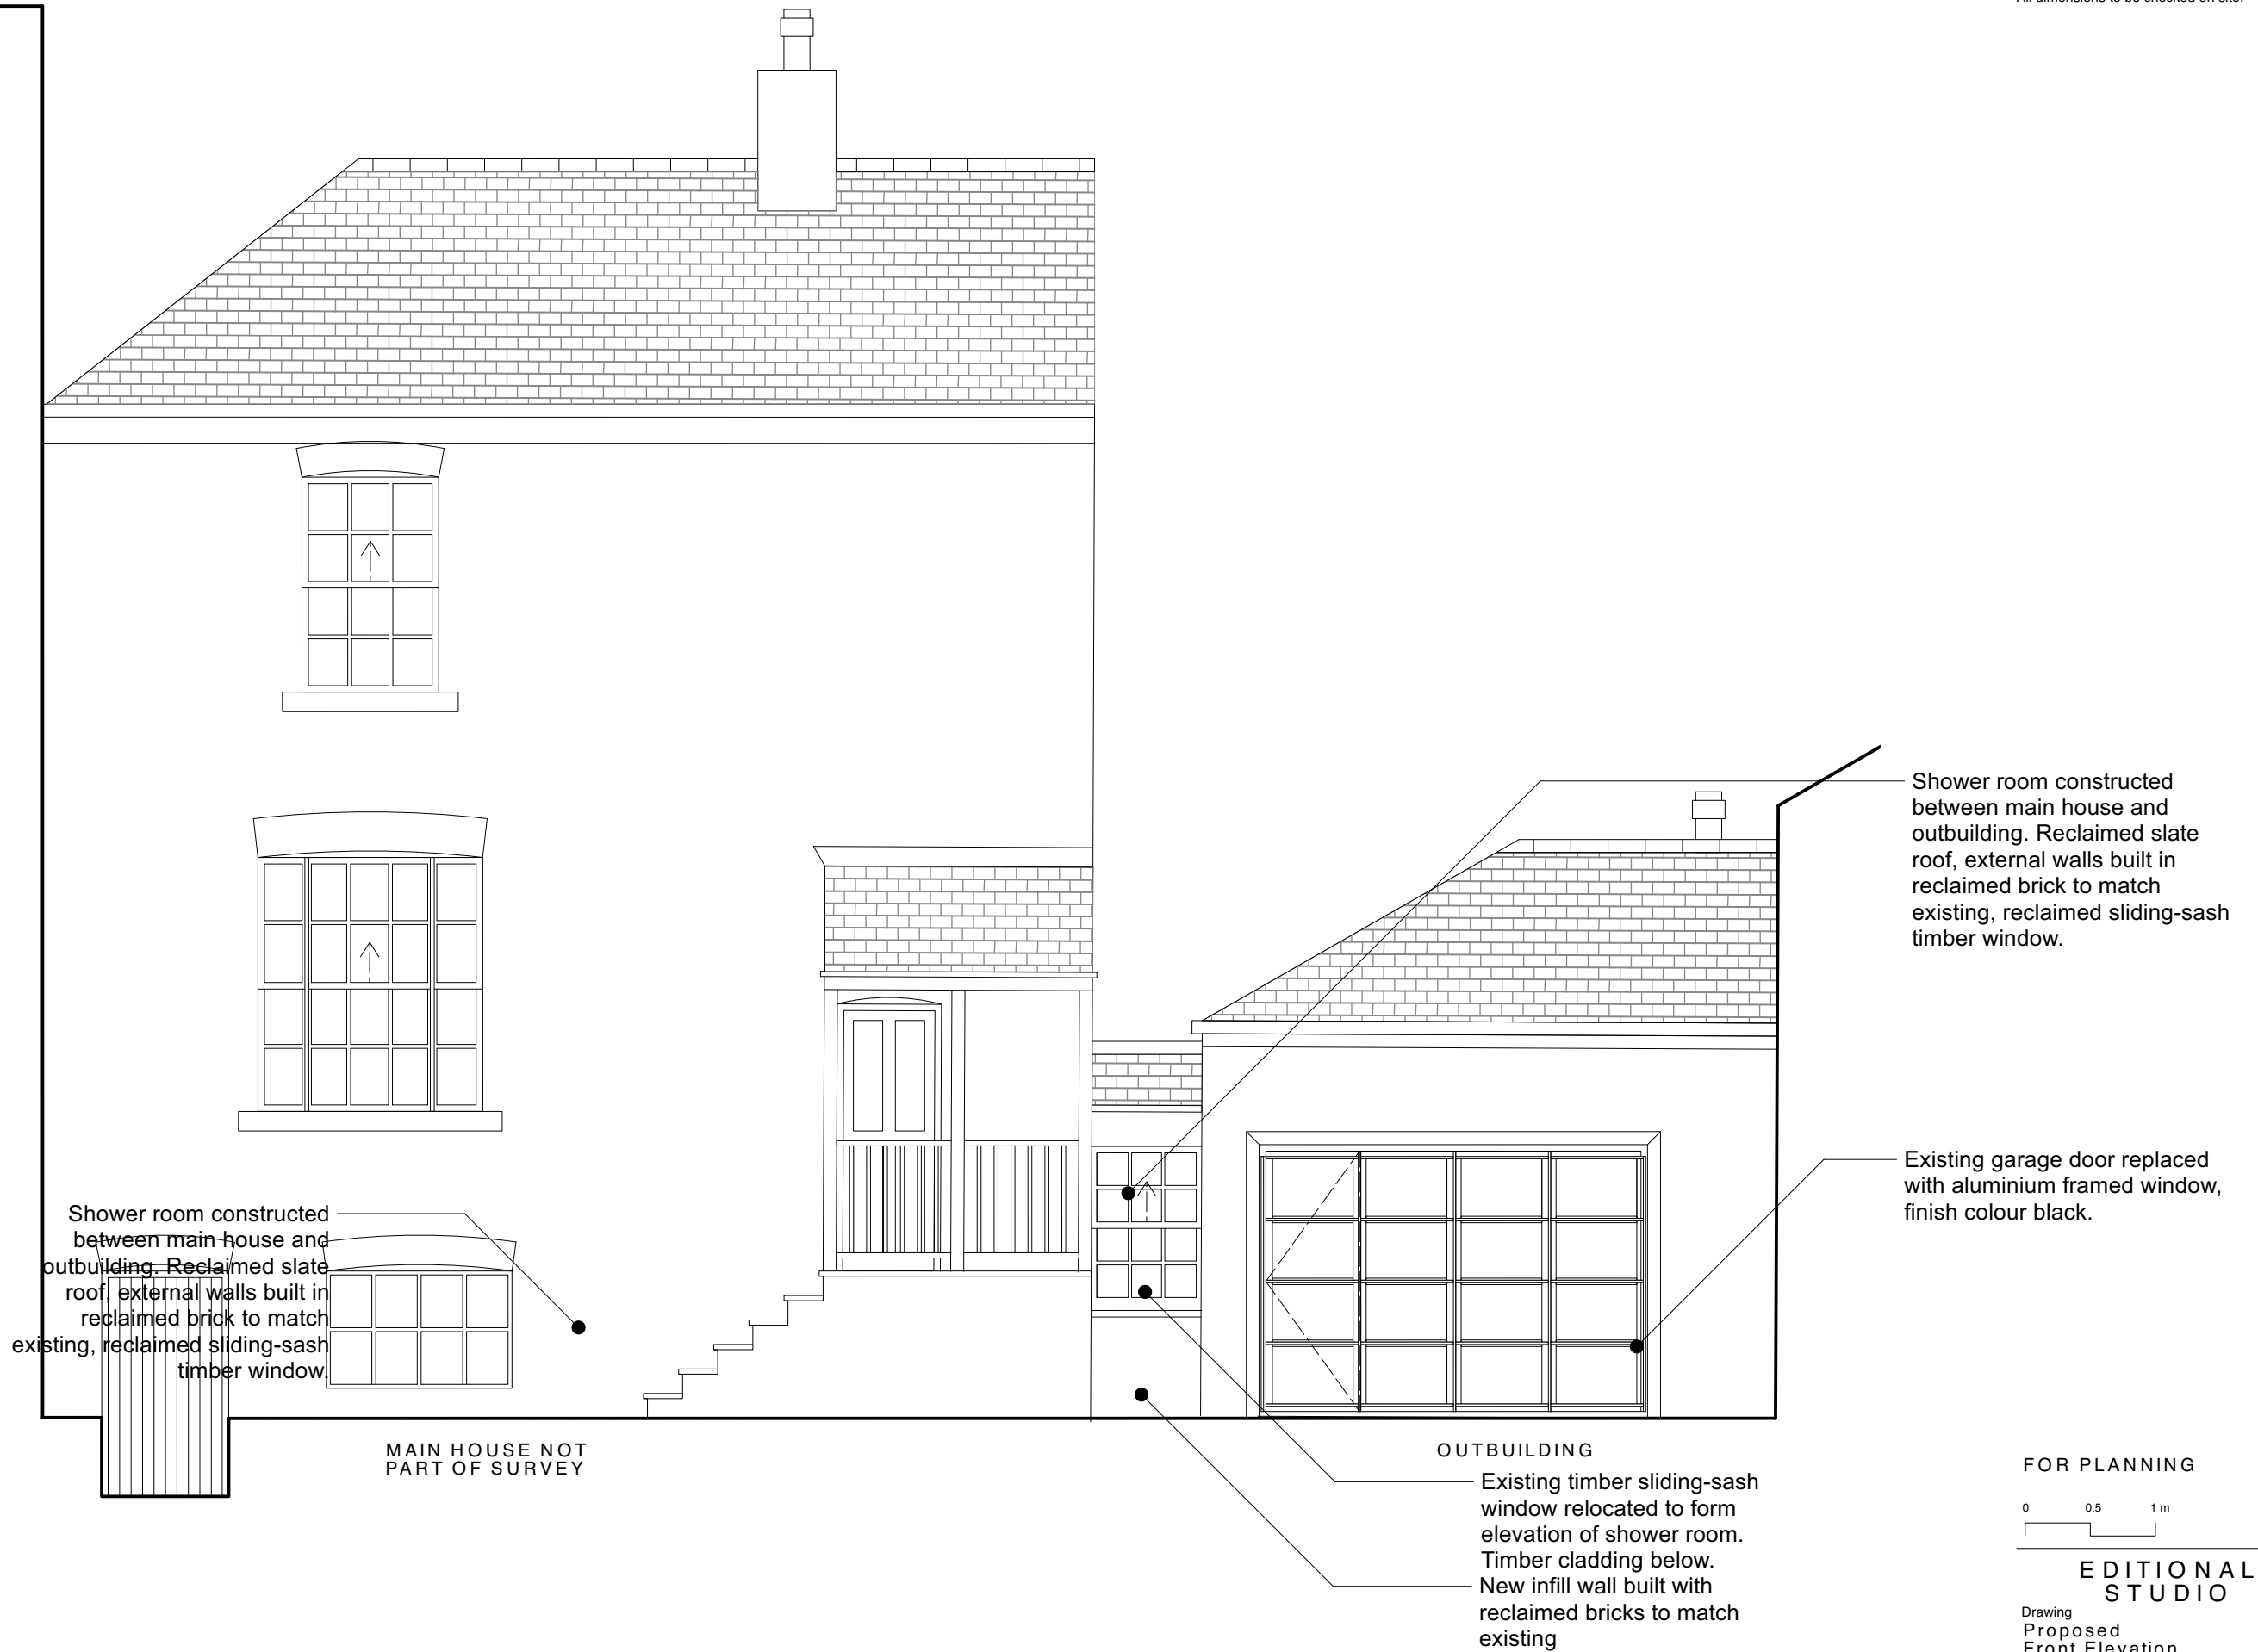

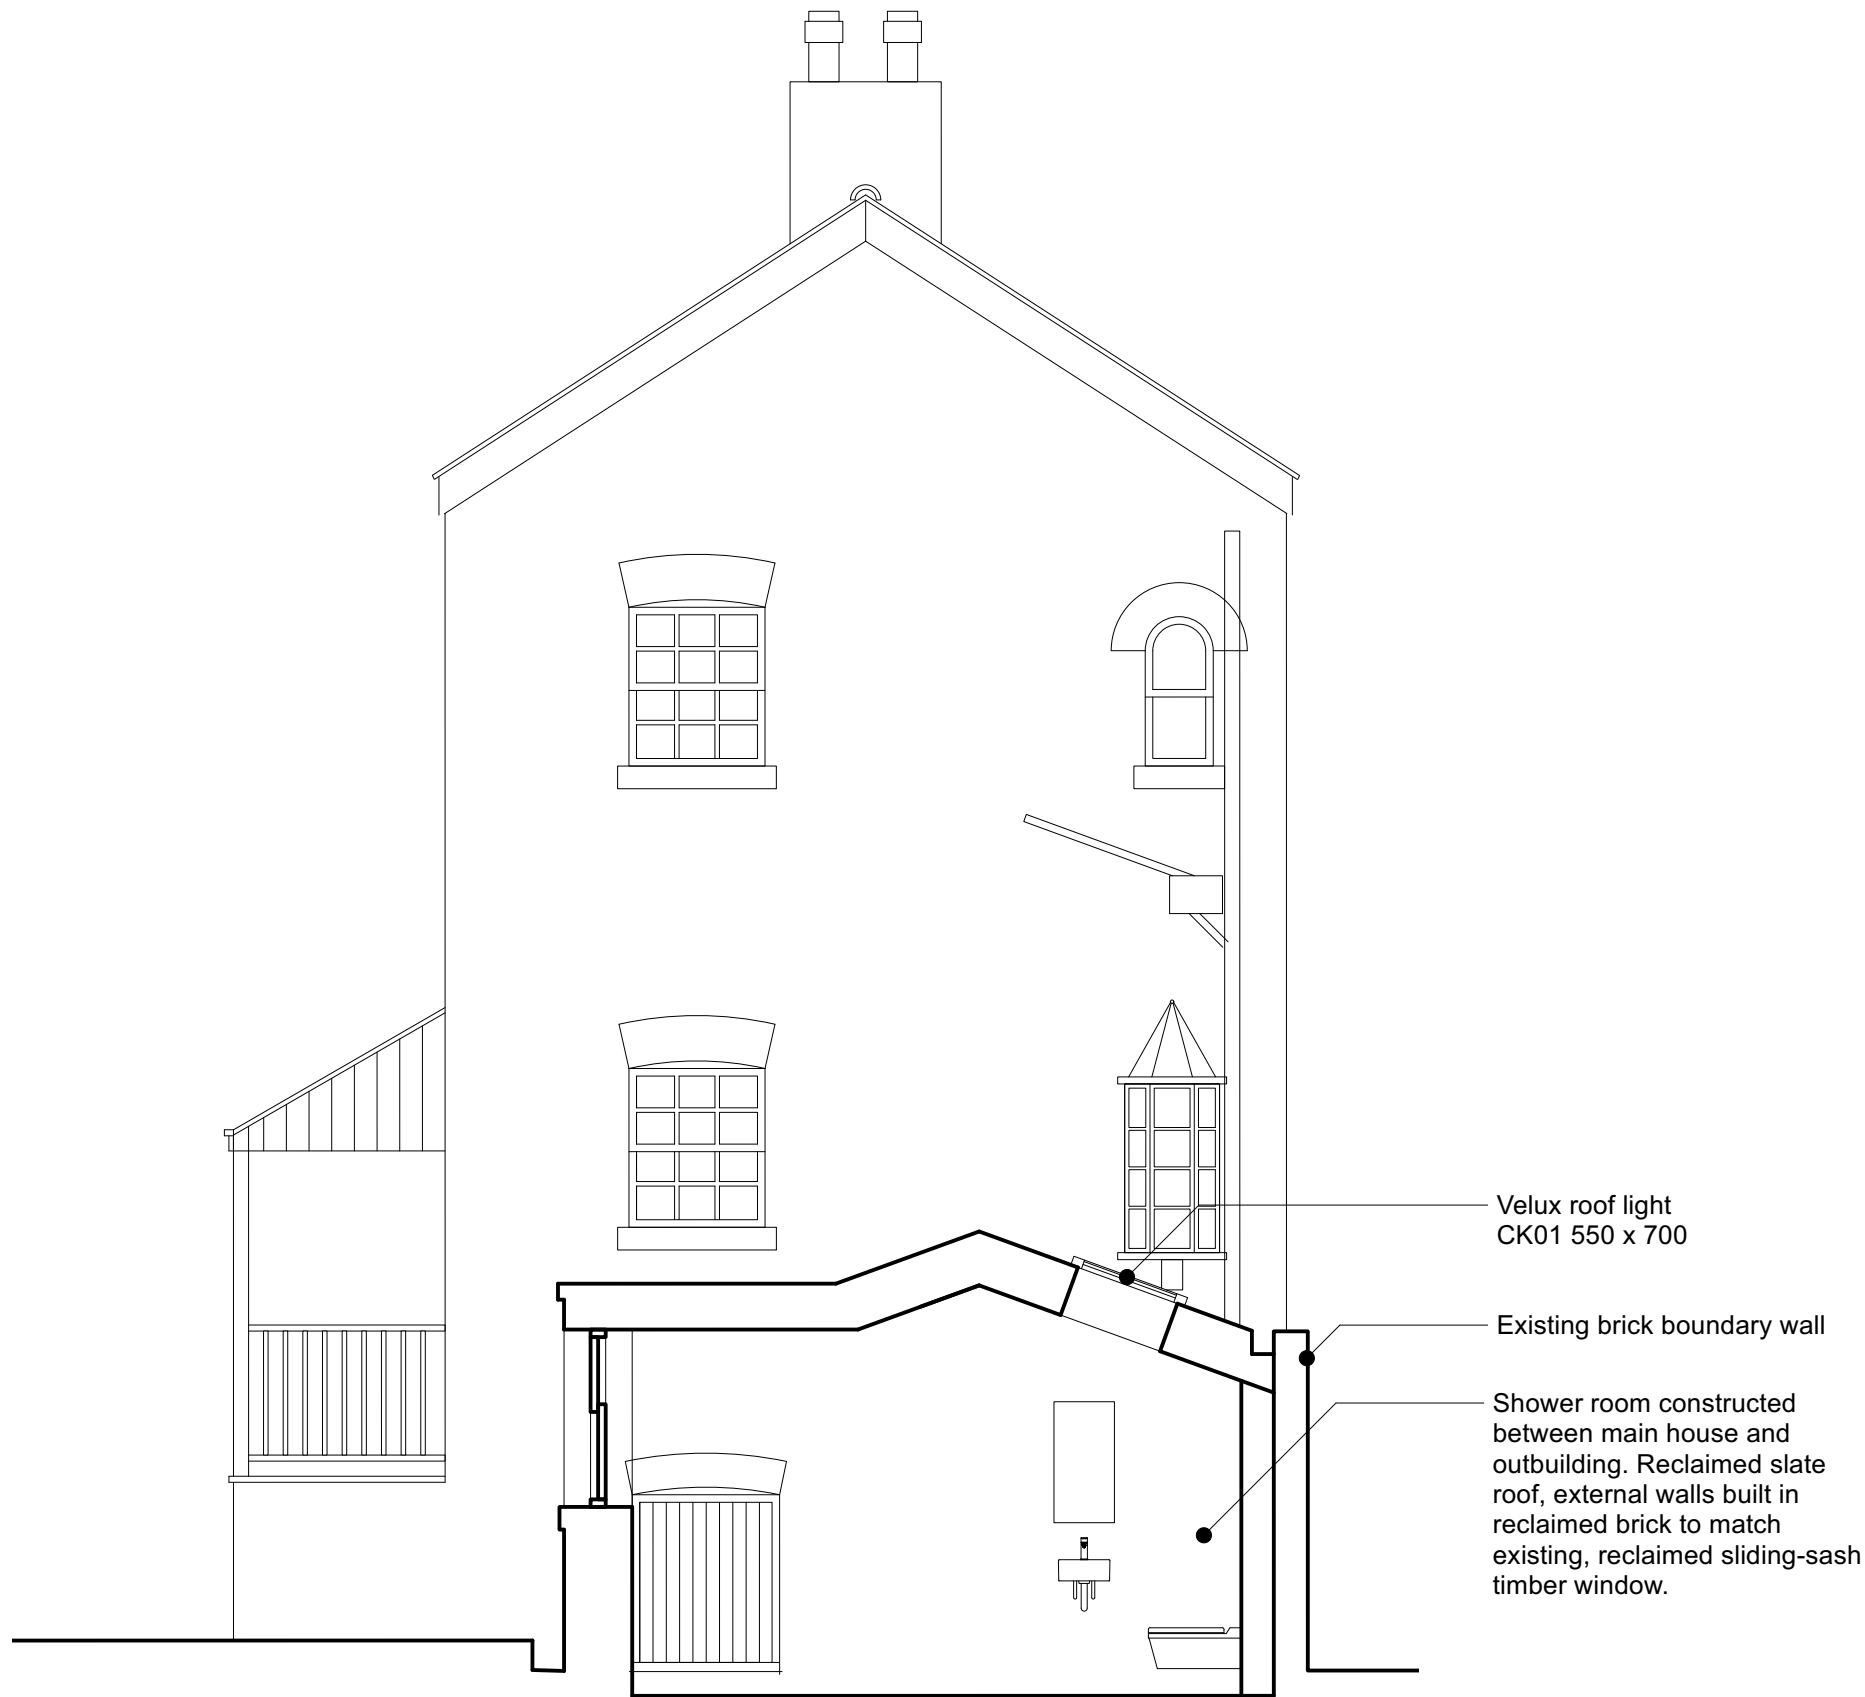

FOR PLANNING

 

EDITORIAL
STUDIO

Drawing
Proposed House
Side Elevation
Project
111 Slade Lane
Contact

post@editorialstudio.com
Scale 1:50 @ A3 Date 18.04.23 Drawing No. 058_L15_02_B

