


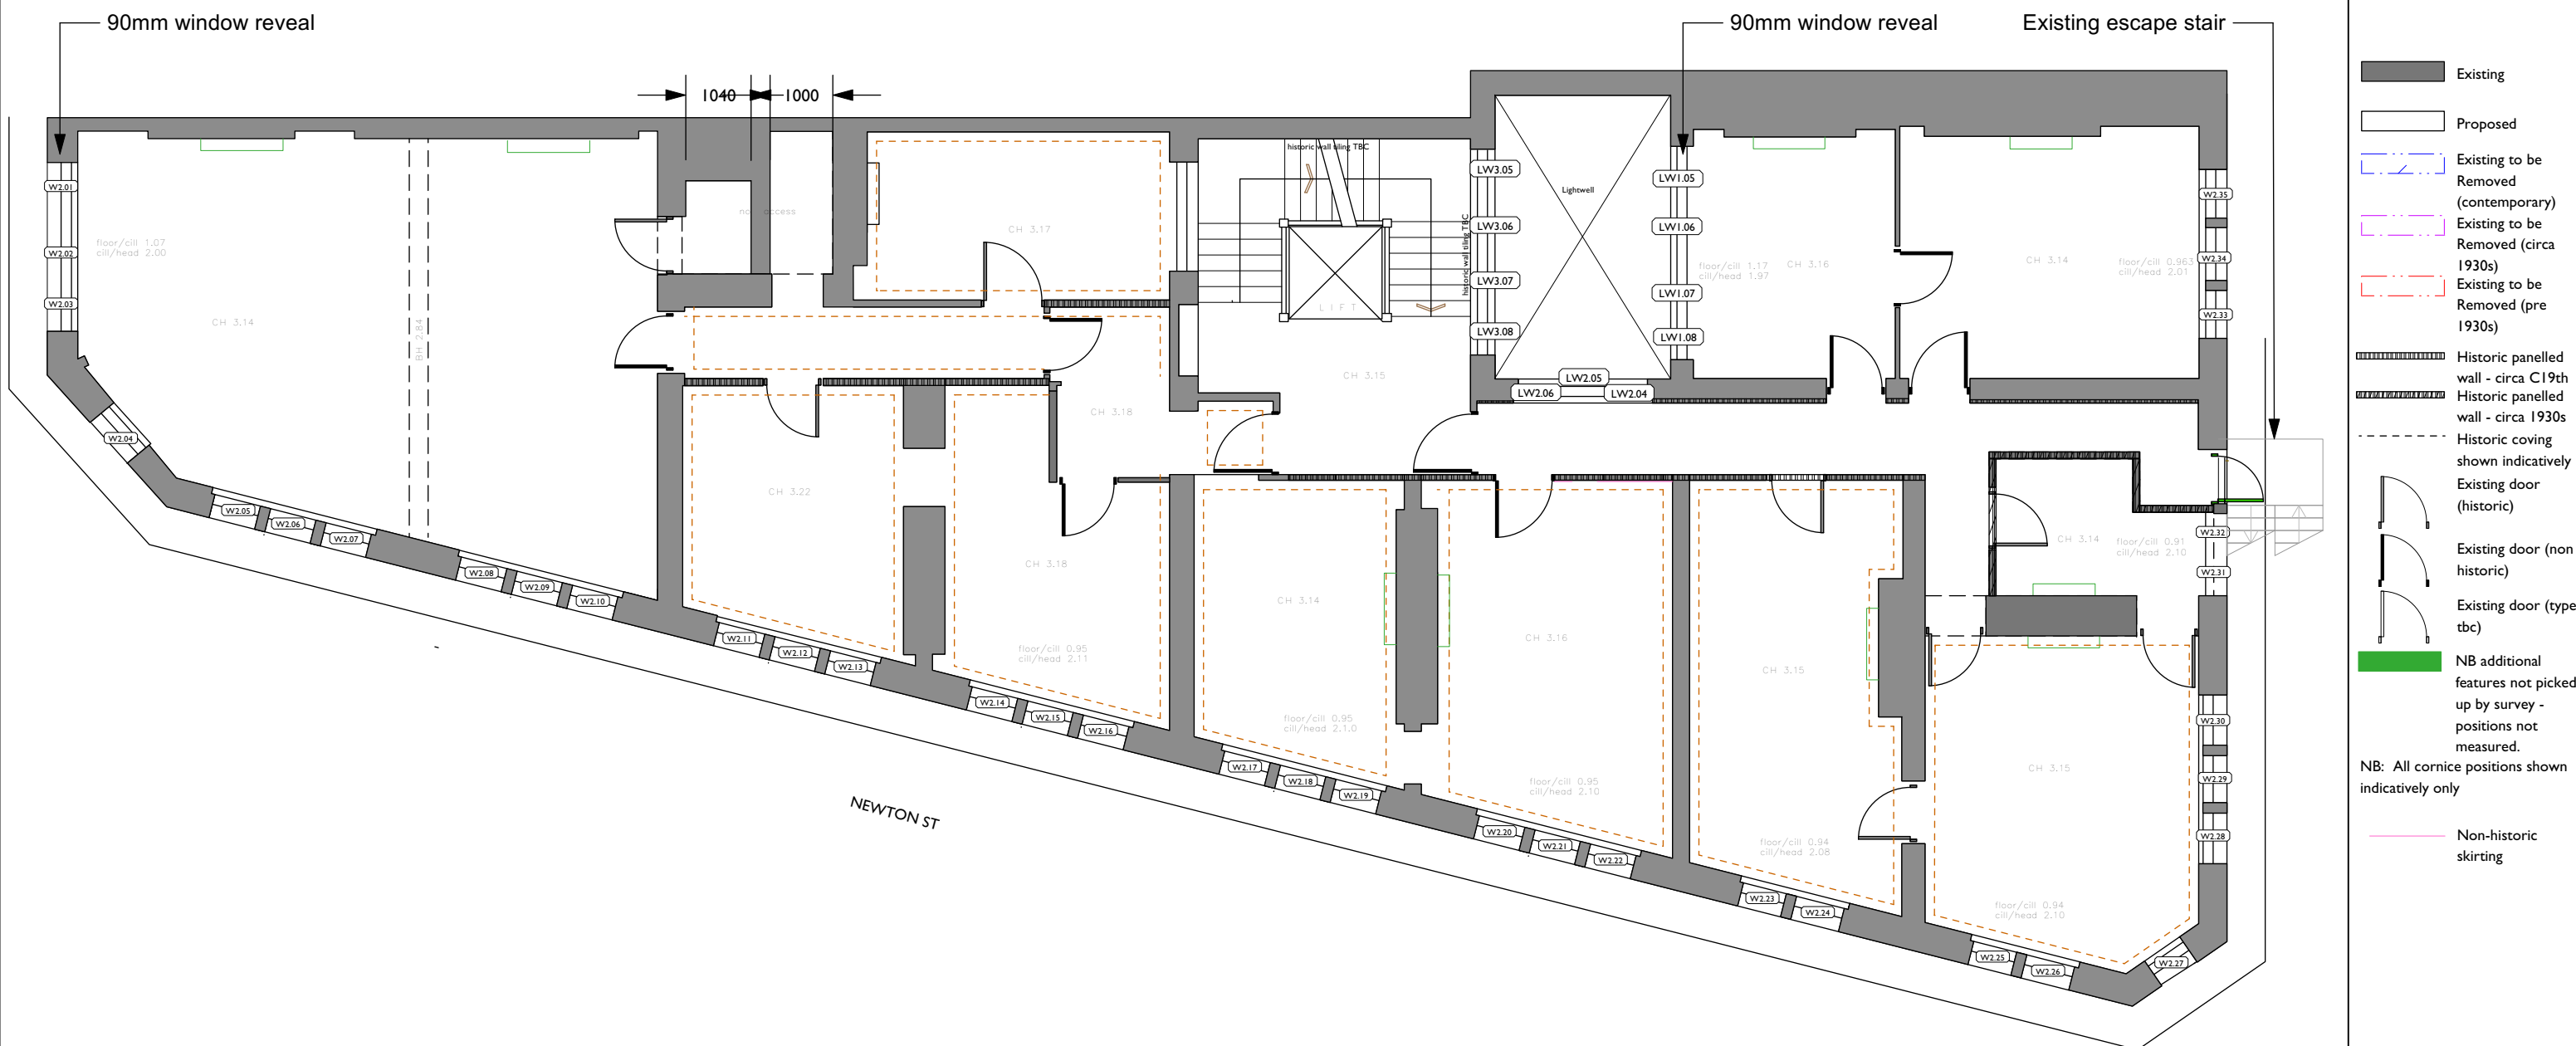

A NYI	Drawing updated following additional survey	RG
Rev	Note	DRN CH

St Margarets, Manchester
For Eastern Green Ltd

2nd Floor Plan

scheme	1907
dwg no.	E(130)
revision	A
scale	1:100 @ A3
date first drawn	Sept 2020
drawn	HKVV

SK sketch E existing P proposed T tender C construction FI final issue

www.ateliermb.co.uk
t 0161 236 0051
e architect@ateliermb.co.uk