



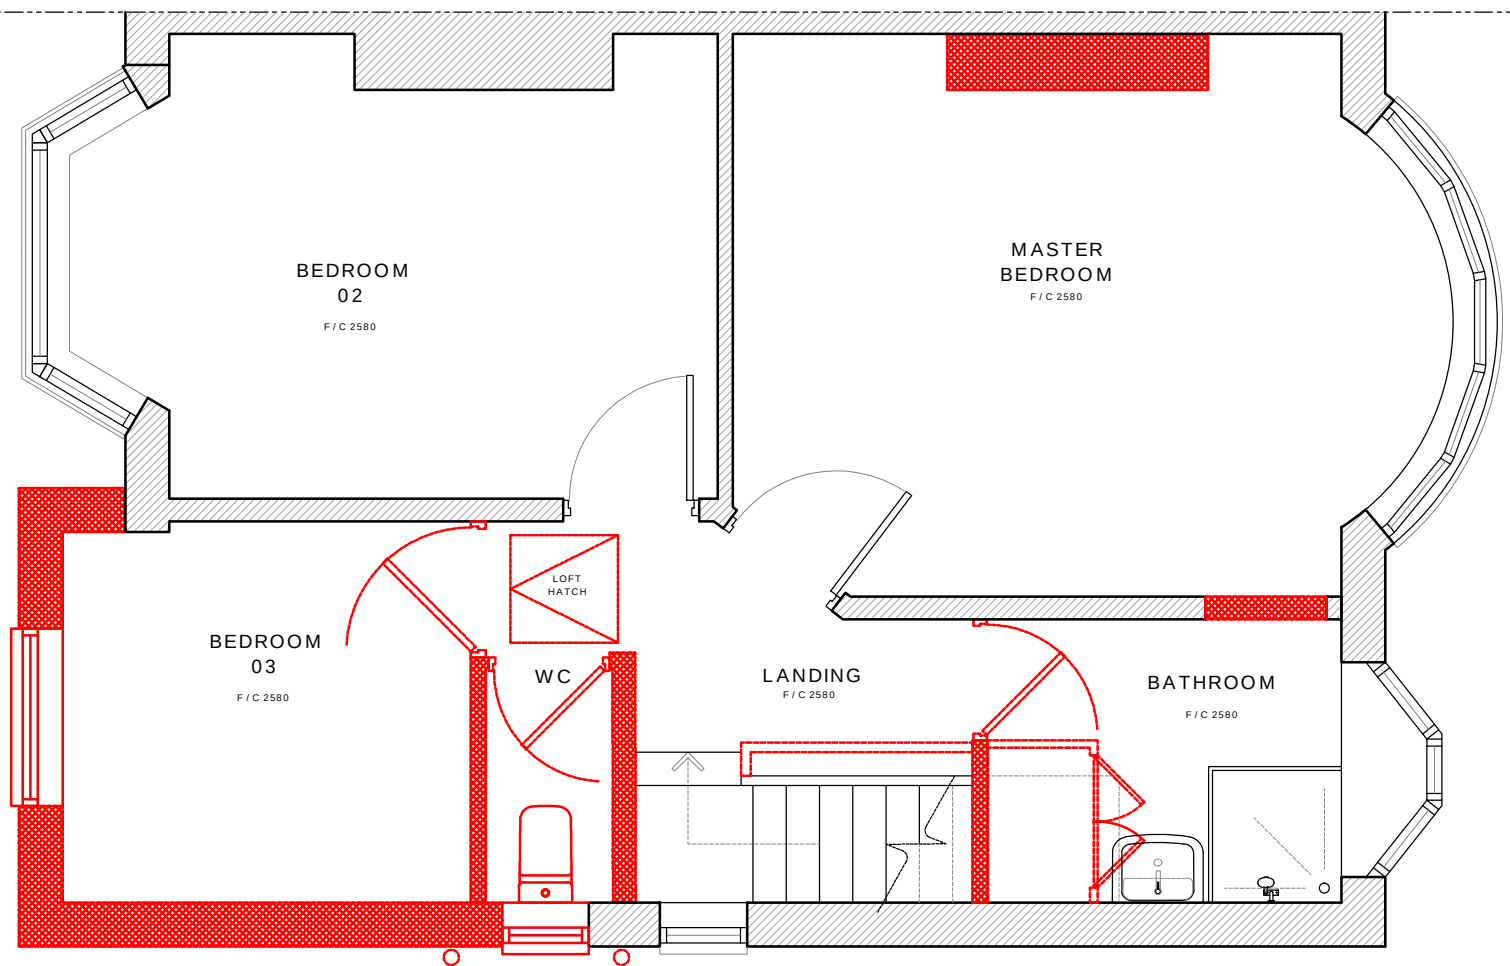


EXISTING FIRST FLOOR

 

NOTES

1. Do not scale this drawing except for planning purposes
2. Drawing to be used for the status indicated only
3. All dimensions and setting out shall be checked and confirmed and any discrepancies to be reported to the Designer prior to commencement of any work
4. All work and materials to be in accordance with current statutory legislation, relevant codes of practice and British Standards
5. Drawing to be read in accordance with relevant consultants and sub-contractors drawings and specifications
6. This drawing is the property of the Designer and is not to be used in whole or in part without written consent

no. revision date

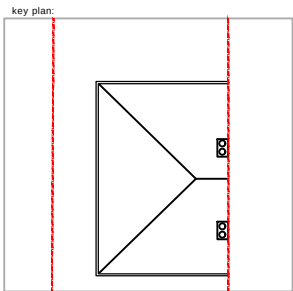

Project:

Title:

Rear + side extension
Client:
29 Shrewsbury Road
M33 3TW

Existing First Floor Plan
drawing status:
Planning

Scale: 1:50 Sheet: A3 Date: February 2023 Drawing no: 145 (08) 003 Rev: -



+ Architects
+ Interiors
+ Planning

CROSS STREET ARCHITECTS
(E) stephen@crossstreetarchitects.co.uk
(M) (44)7913633424