




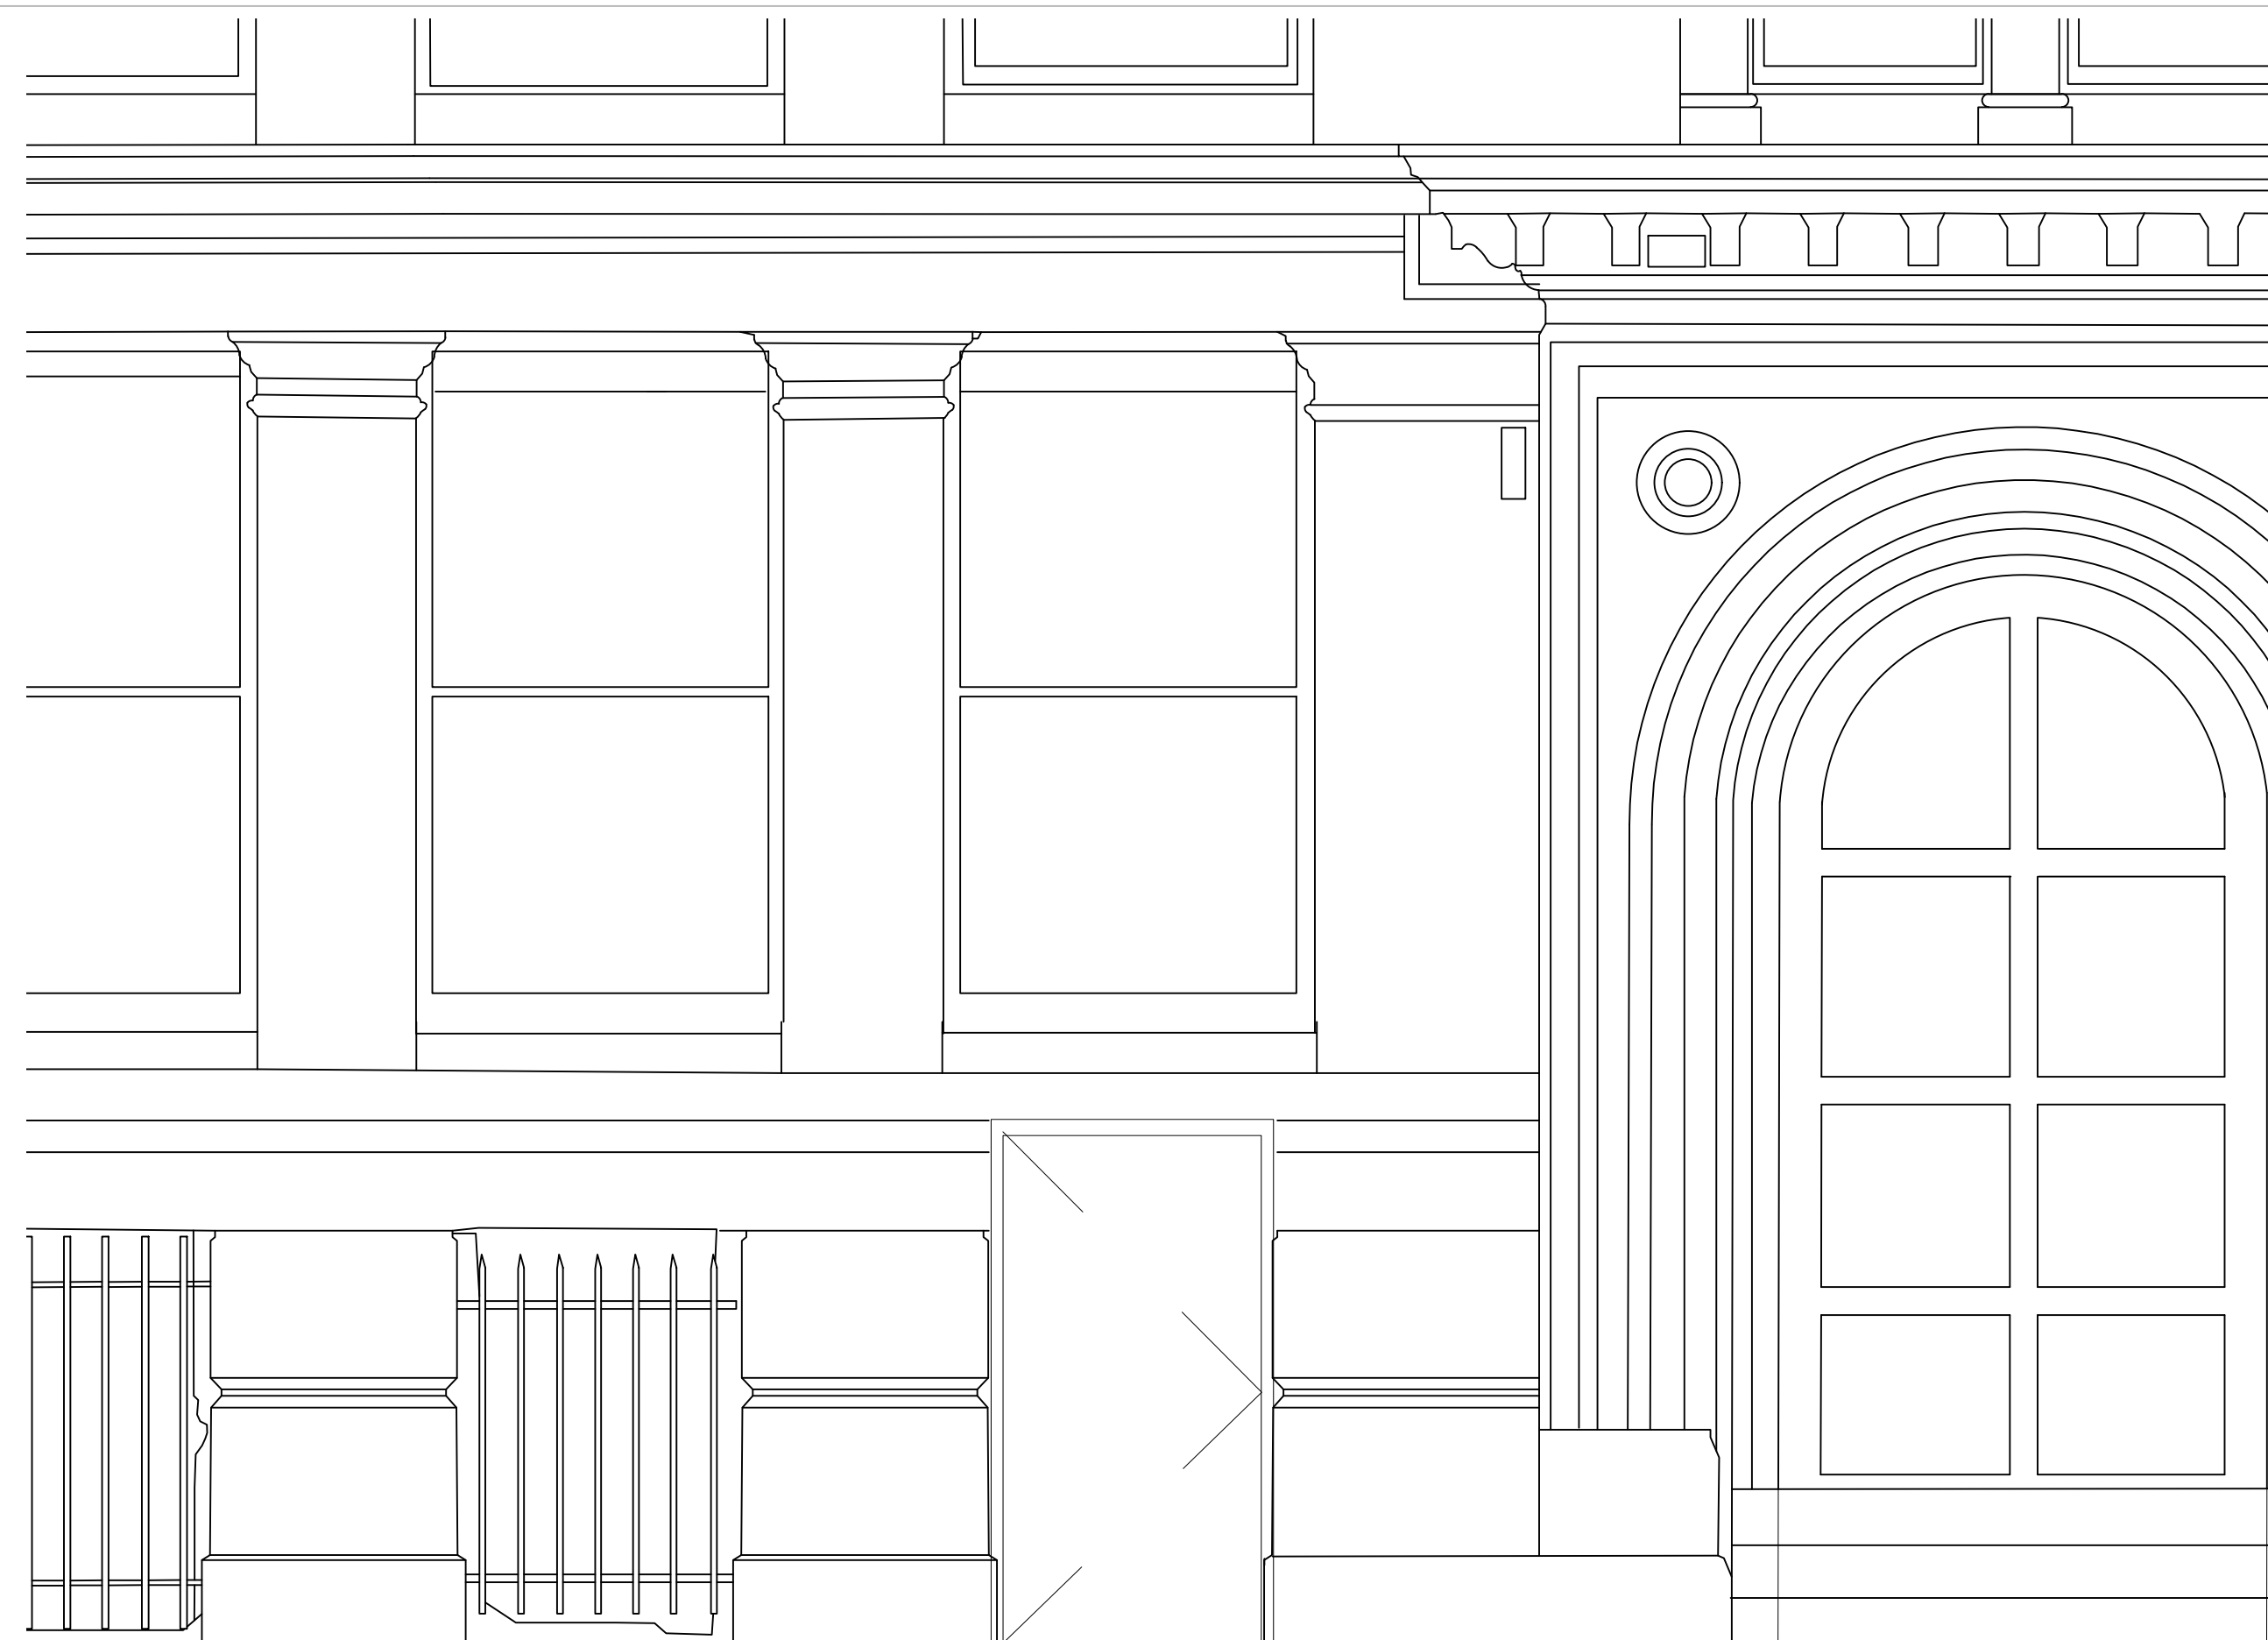

Elevation - Proposed Disabled Access from Charlotte Street

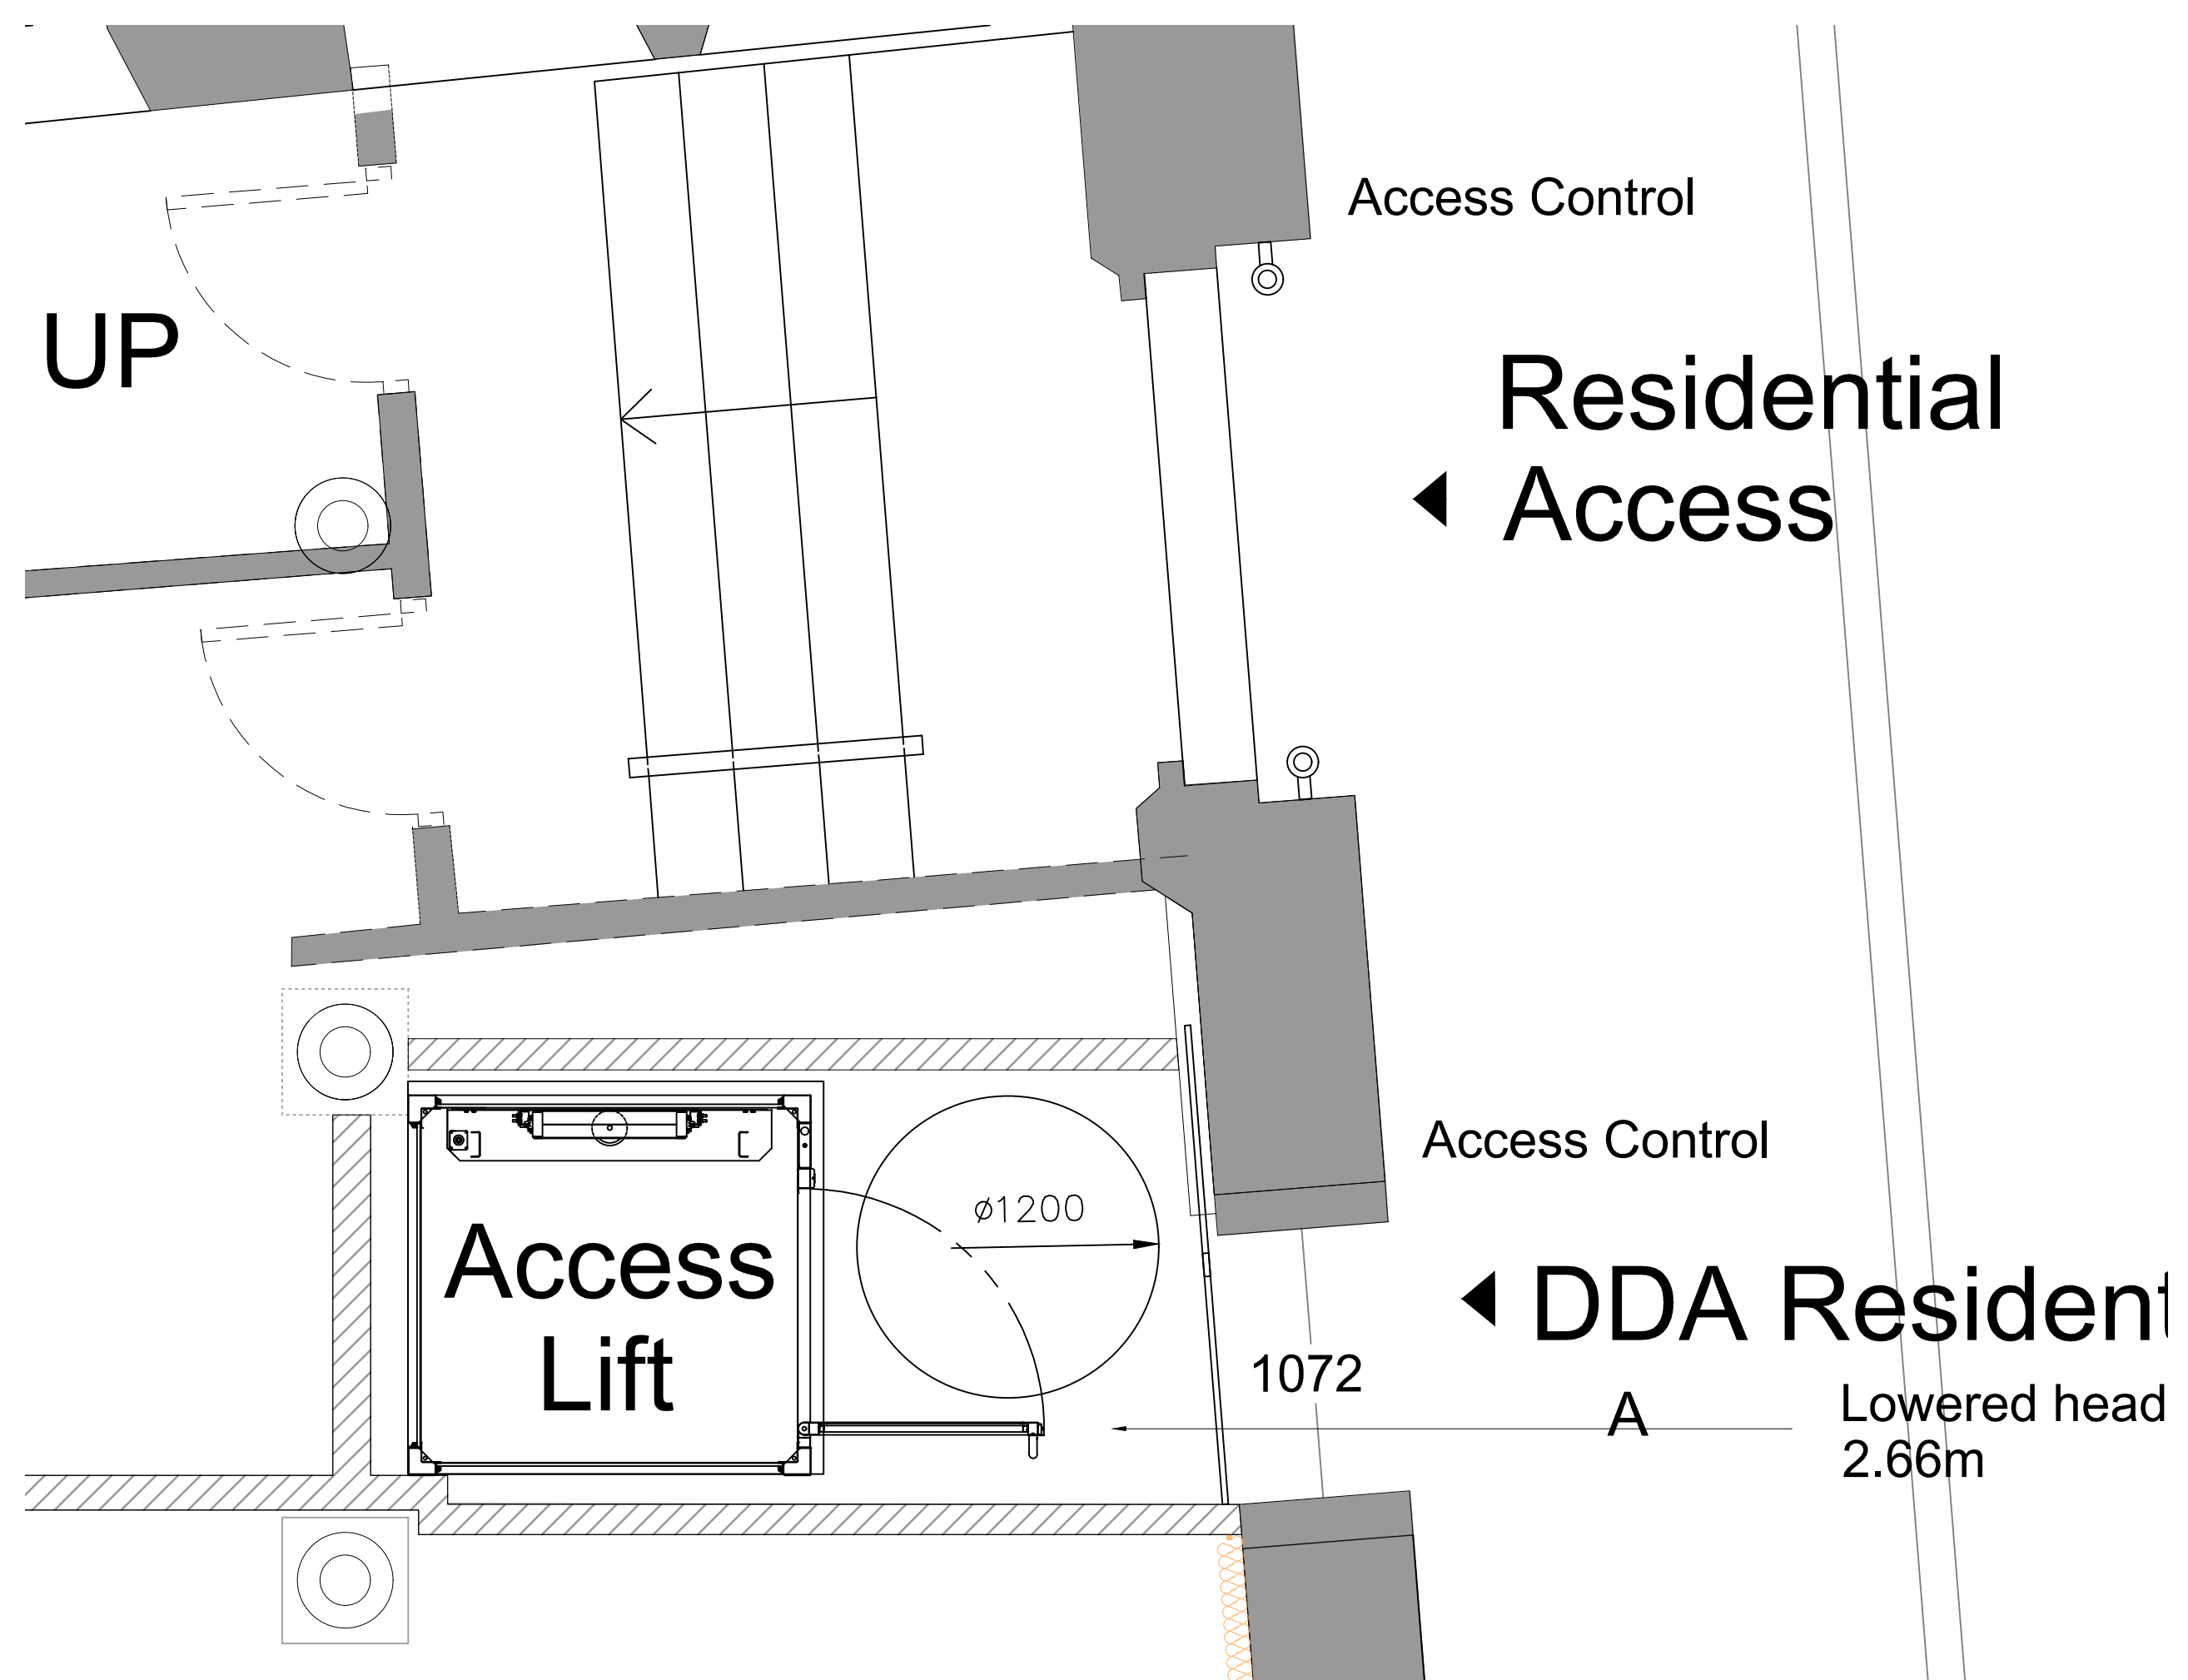

Plan - Proposed Disabled Access from Charlotte Street

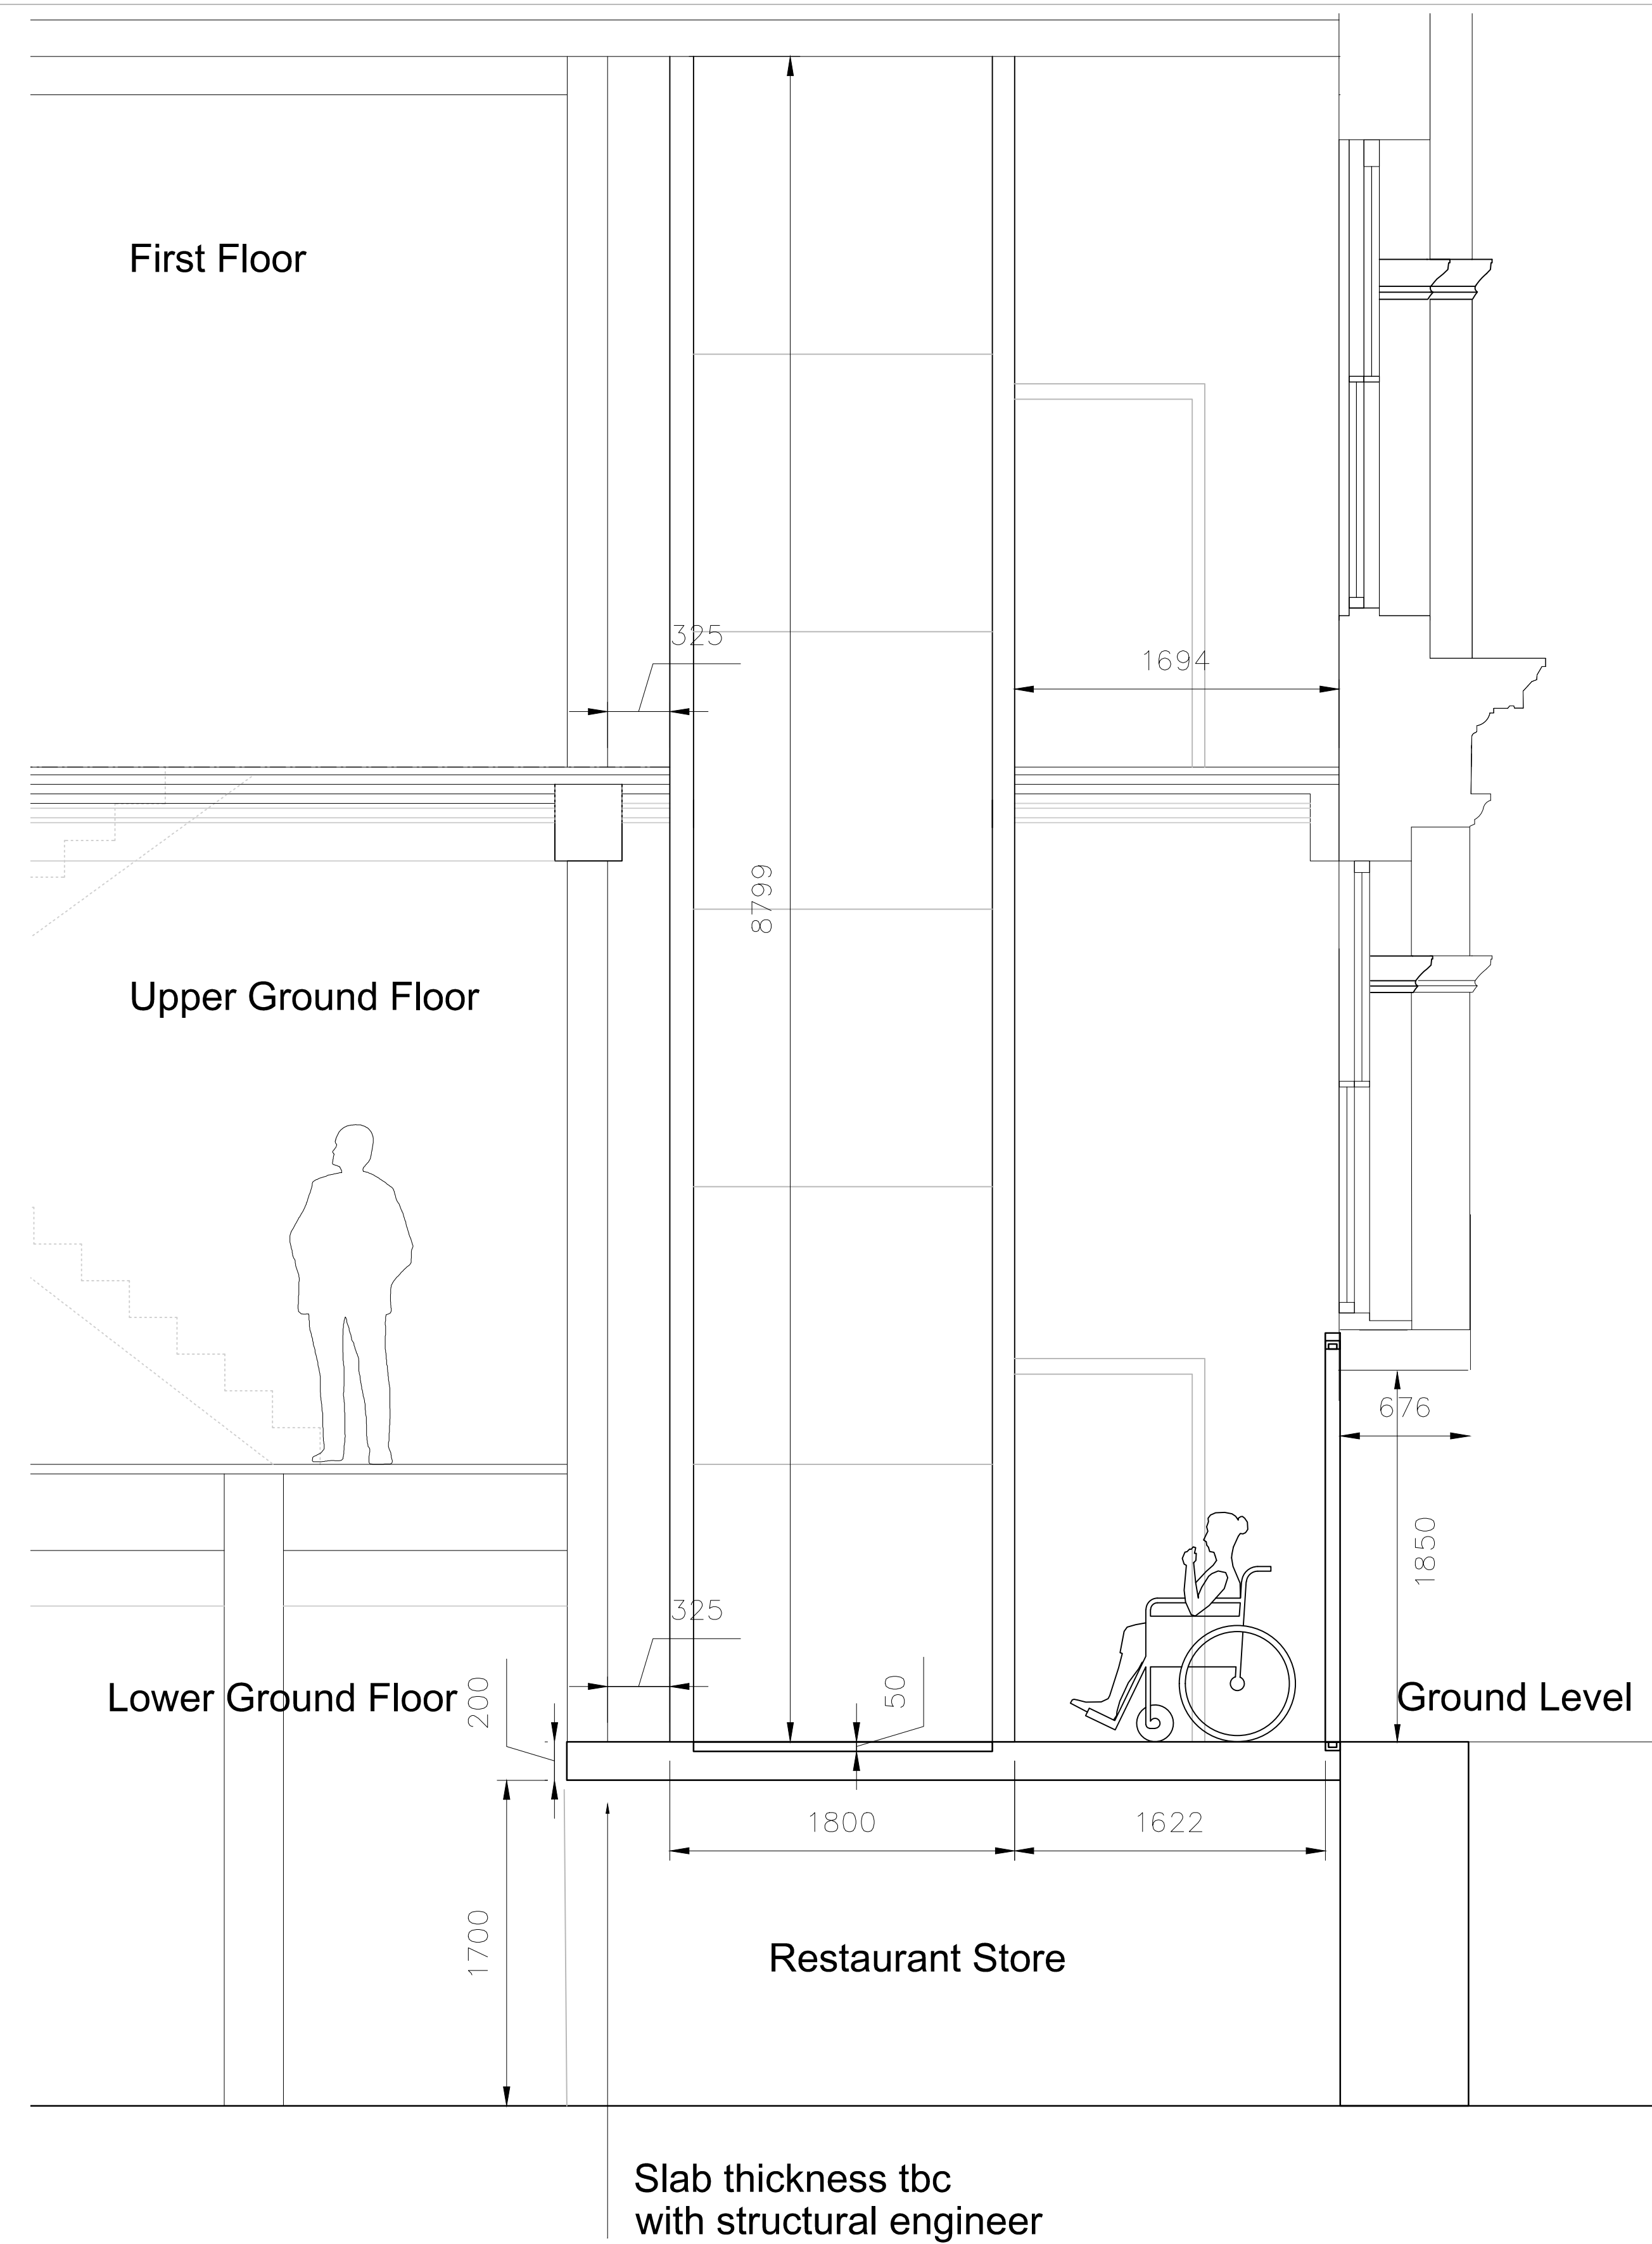

Section A - Proposed Disabled Access from Charlotte Street

(Please also refer to Drawing 014 - First floor plan)

the spacestudioTM architects & designers	the drawings and designs shown on this certificate of approval are the work of the architect and shall not be copied or altered without the architect's written consent. This drawing is issued on the understanding that the client has accepted the design and that the architect shall not be responsible for any errors or omissions made by the client from this drawing, and the architect shall not be responsible for any errors or omissions made by the client from this drawing, and the architect shall not be responsible for any errors or omissions made by the client from this drawing.																
	revisions <table><tr><td>A -</td><td>1</td><td>Minor changes to layout</td><td>19-12-2022</td></tr><tr><td>B -</td><td>2</td><td>Section Detail Added</td><td>20-12-2022</td></tr><tr><td>B -</td><td></td><td>Minor changes to layout</td><td>20-12-2022</td></tr><tr><td>C -</td><td></td><td>Adjusted height of ODA Entrance</td><td>28-04-2023</td></tr></table>	A -	1	Minor changes to layout	19-12-2022	B -	2	Section Detail Added	20-12-2022	B -		Minor changes to layout	20-12-2022	C -		Adjusted height of ODA Entrance	28-04-2023
	A -	1	Minor changes to layout	19-12-2022													
	B -	2	Section Detail Added	20-12-2022													
	B -		Minor changes to layout	20-12-2022													
C -		Adjusted height of ODA Entrance	28-04-2023														
project and code Fraser House 36 Charlotte Street, Manchester M1 4FD 2022-1008M																	
drawing title Disabled Access Drawing																	
PLANNING ISSUE drawing number revision 2022-1008M - 019 C scale 1:25 @ A1 date 28.04.2023 drawn / checked CQ / KS																	

Plot Plan
The Landmarks
Development Area,
119-120 Langford Way
B12 9TP
Tel: 0121 222 4444
Fax: 0121 222 4455
www.spacestudio.co.uk