

Notes


© Editional Studio Ltd. All rights as per the Copyright and Patents Design Act 1988 have been asserted.

All dimensions to be checked on site.


KEY

New Wall

New Insulation

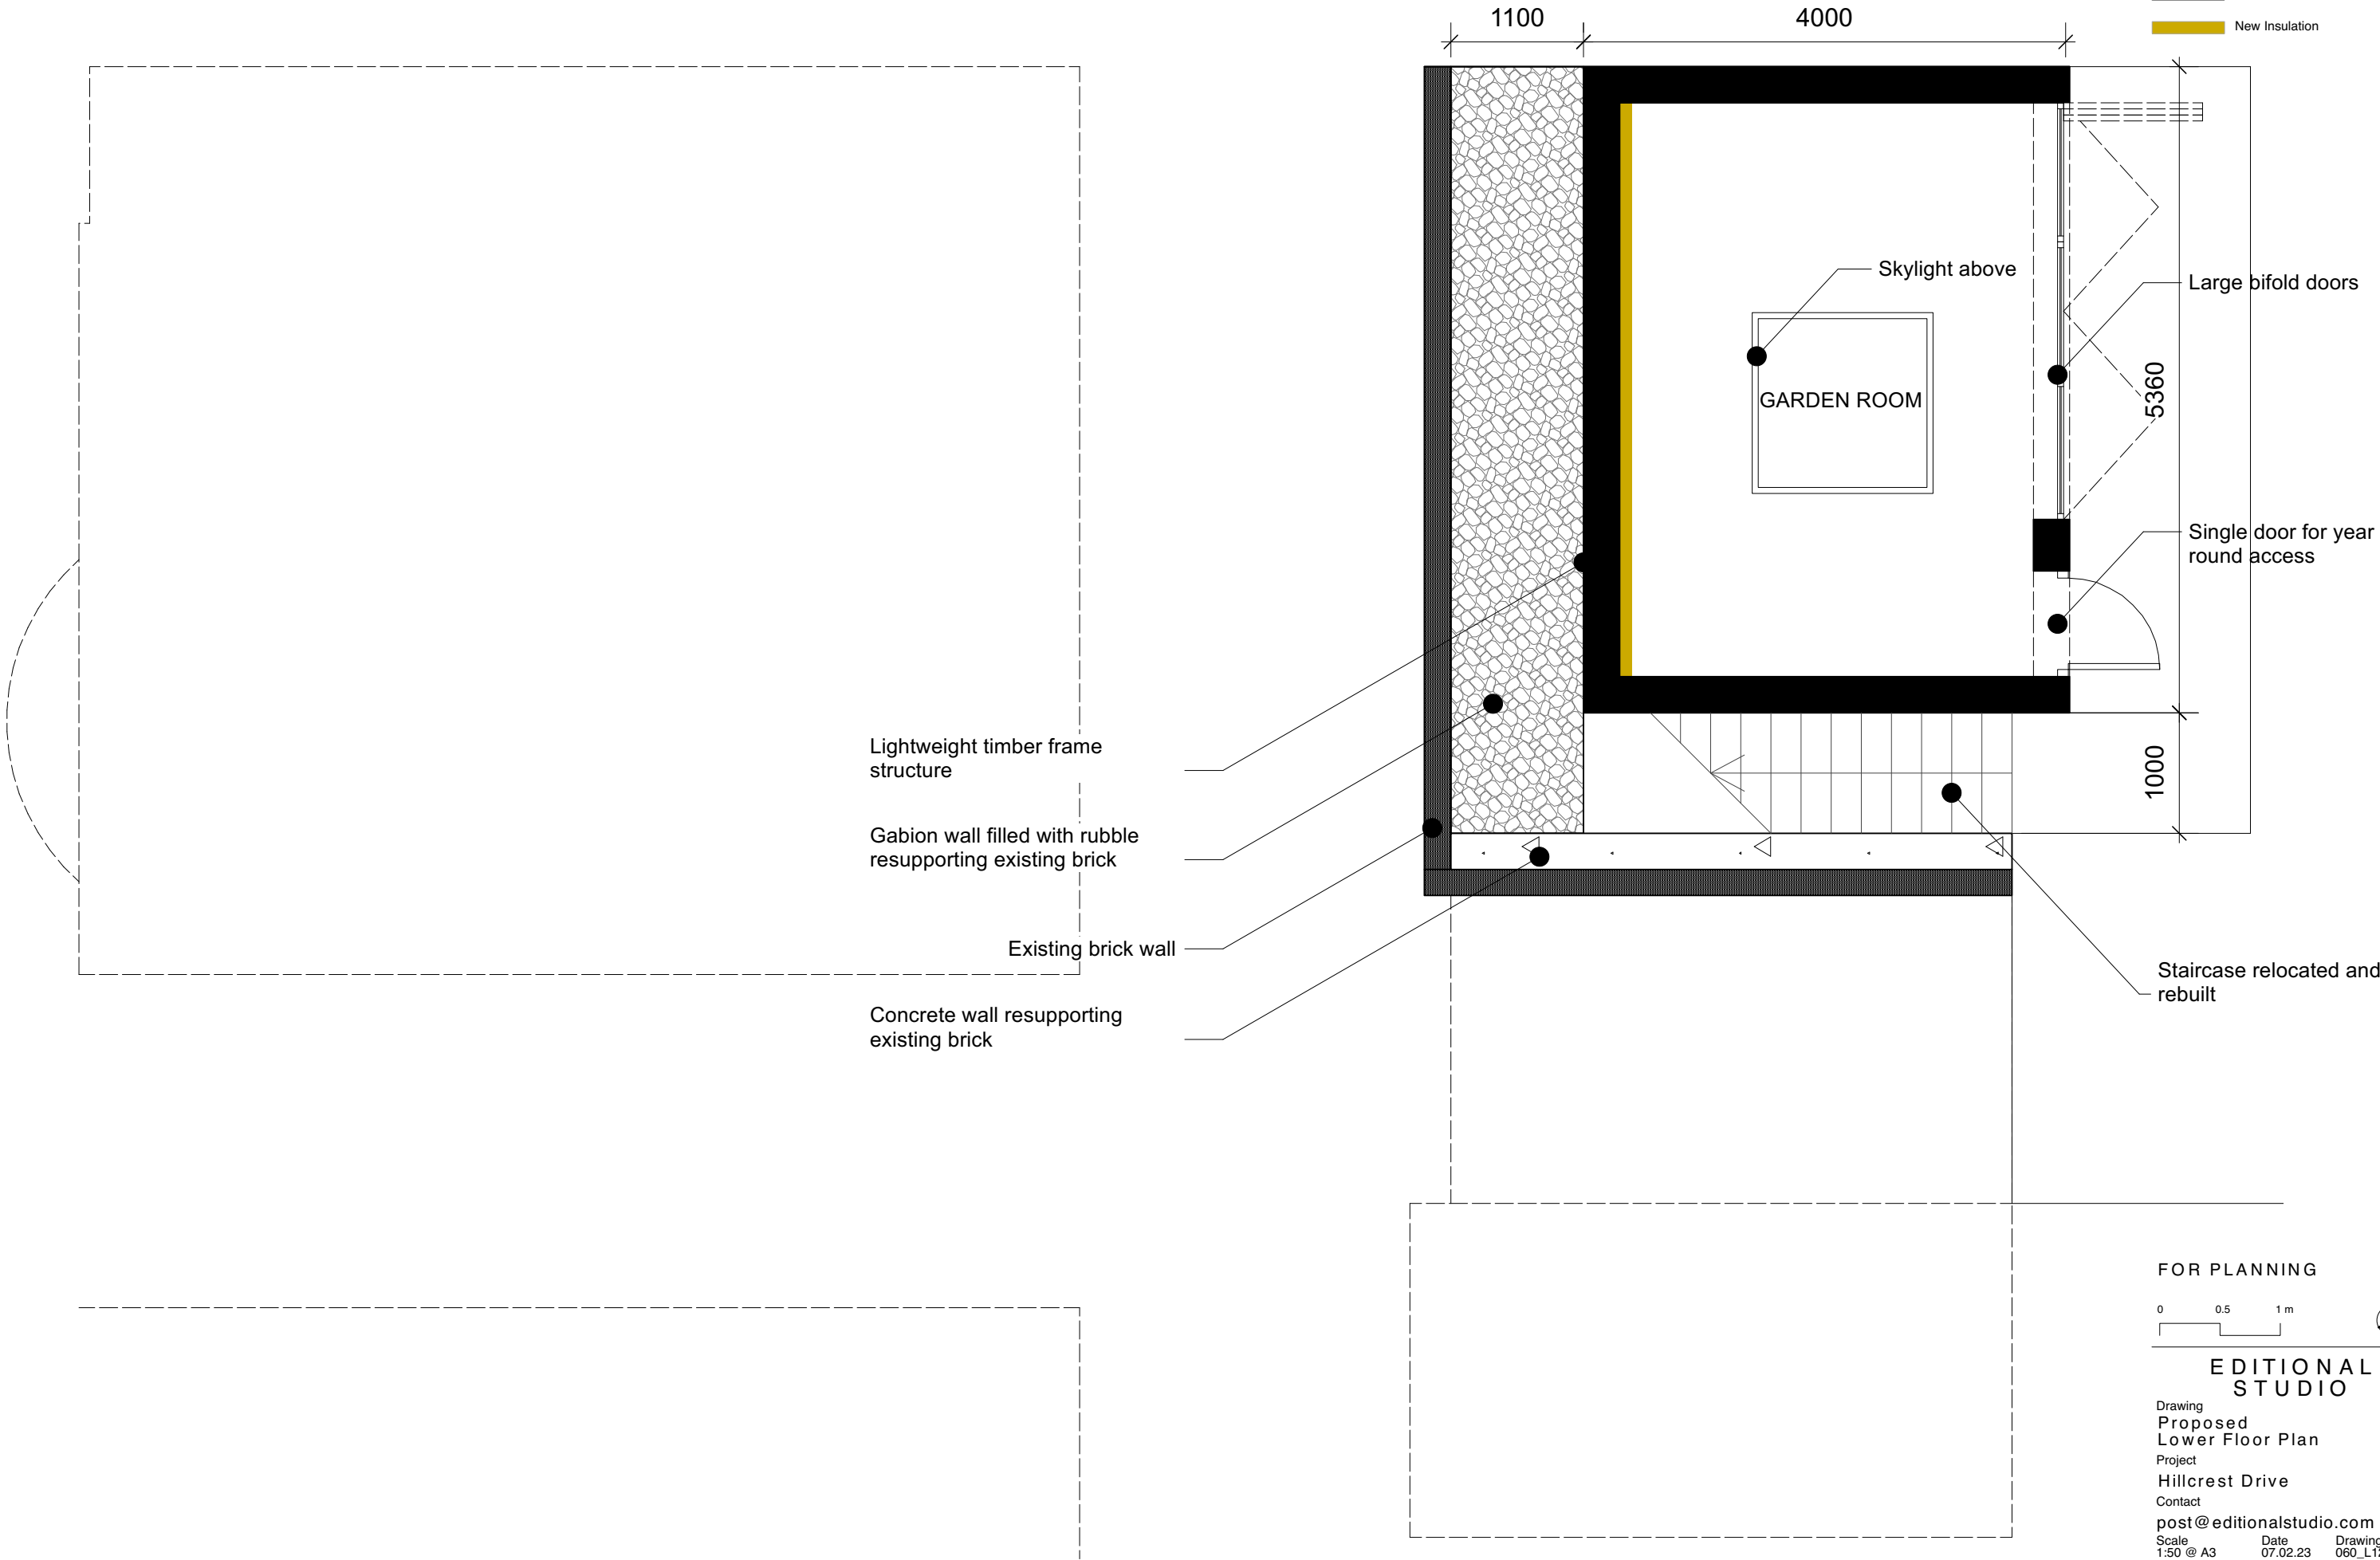

All dimensions to be checked on site.

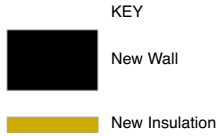

Window dimensions are to the
structural opening sizes.
Dimensions are for quotation
purposes only - not for
manufacturer. To be checked
on site.

Planter built on decking

Garden room below
terrace


Chain link fence round
perimeter of decking
and forming external
finish to garden room to
allow vines / growing
space

Roof light to be flush
with terrace

Steps rebuilt to support
foundations to existing
garage structure

Revisions		
19.04.23	*	Planning Submission
12.05.23	A	Planning Revisions
20.06.23	B	Planning Revisions


FOR PLANNING

 


EDITIONAL
STUDIO

Drawing
Proposed
Ground Floor Plan
Project
Hillcrest Drive
Contact

post@editionalstudio.com
Scale 1:50 @ A3 Date 20.06.23 Drawing No. 060_L12_01_B

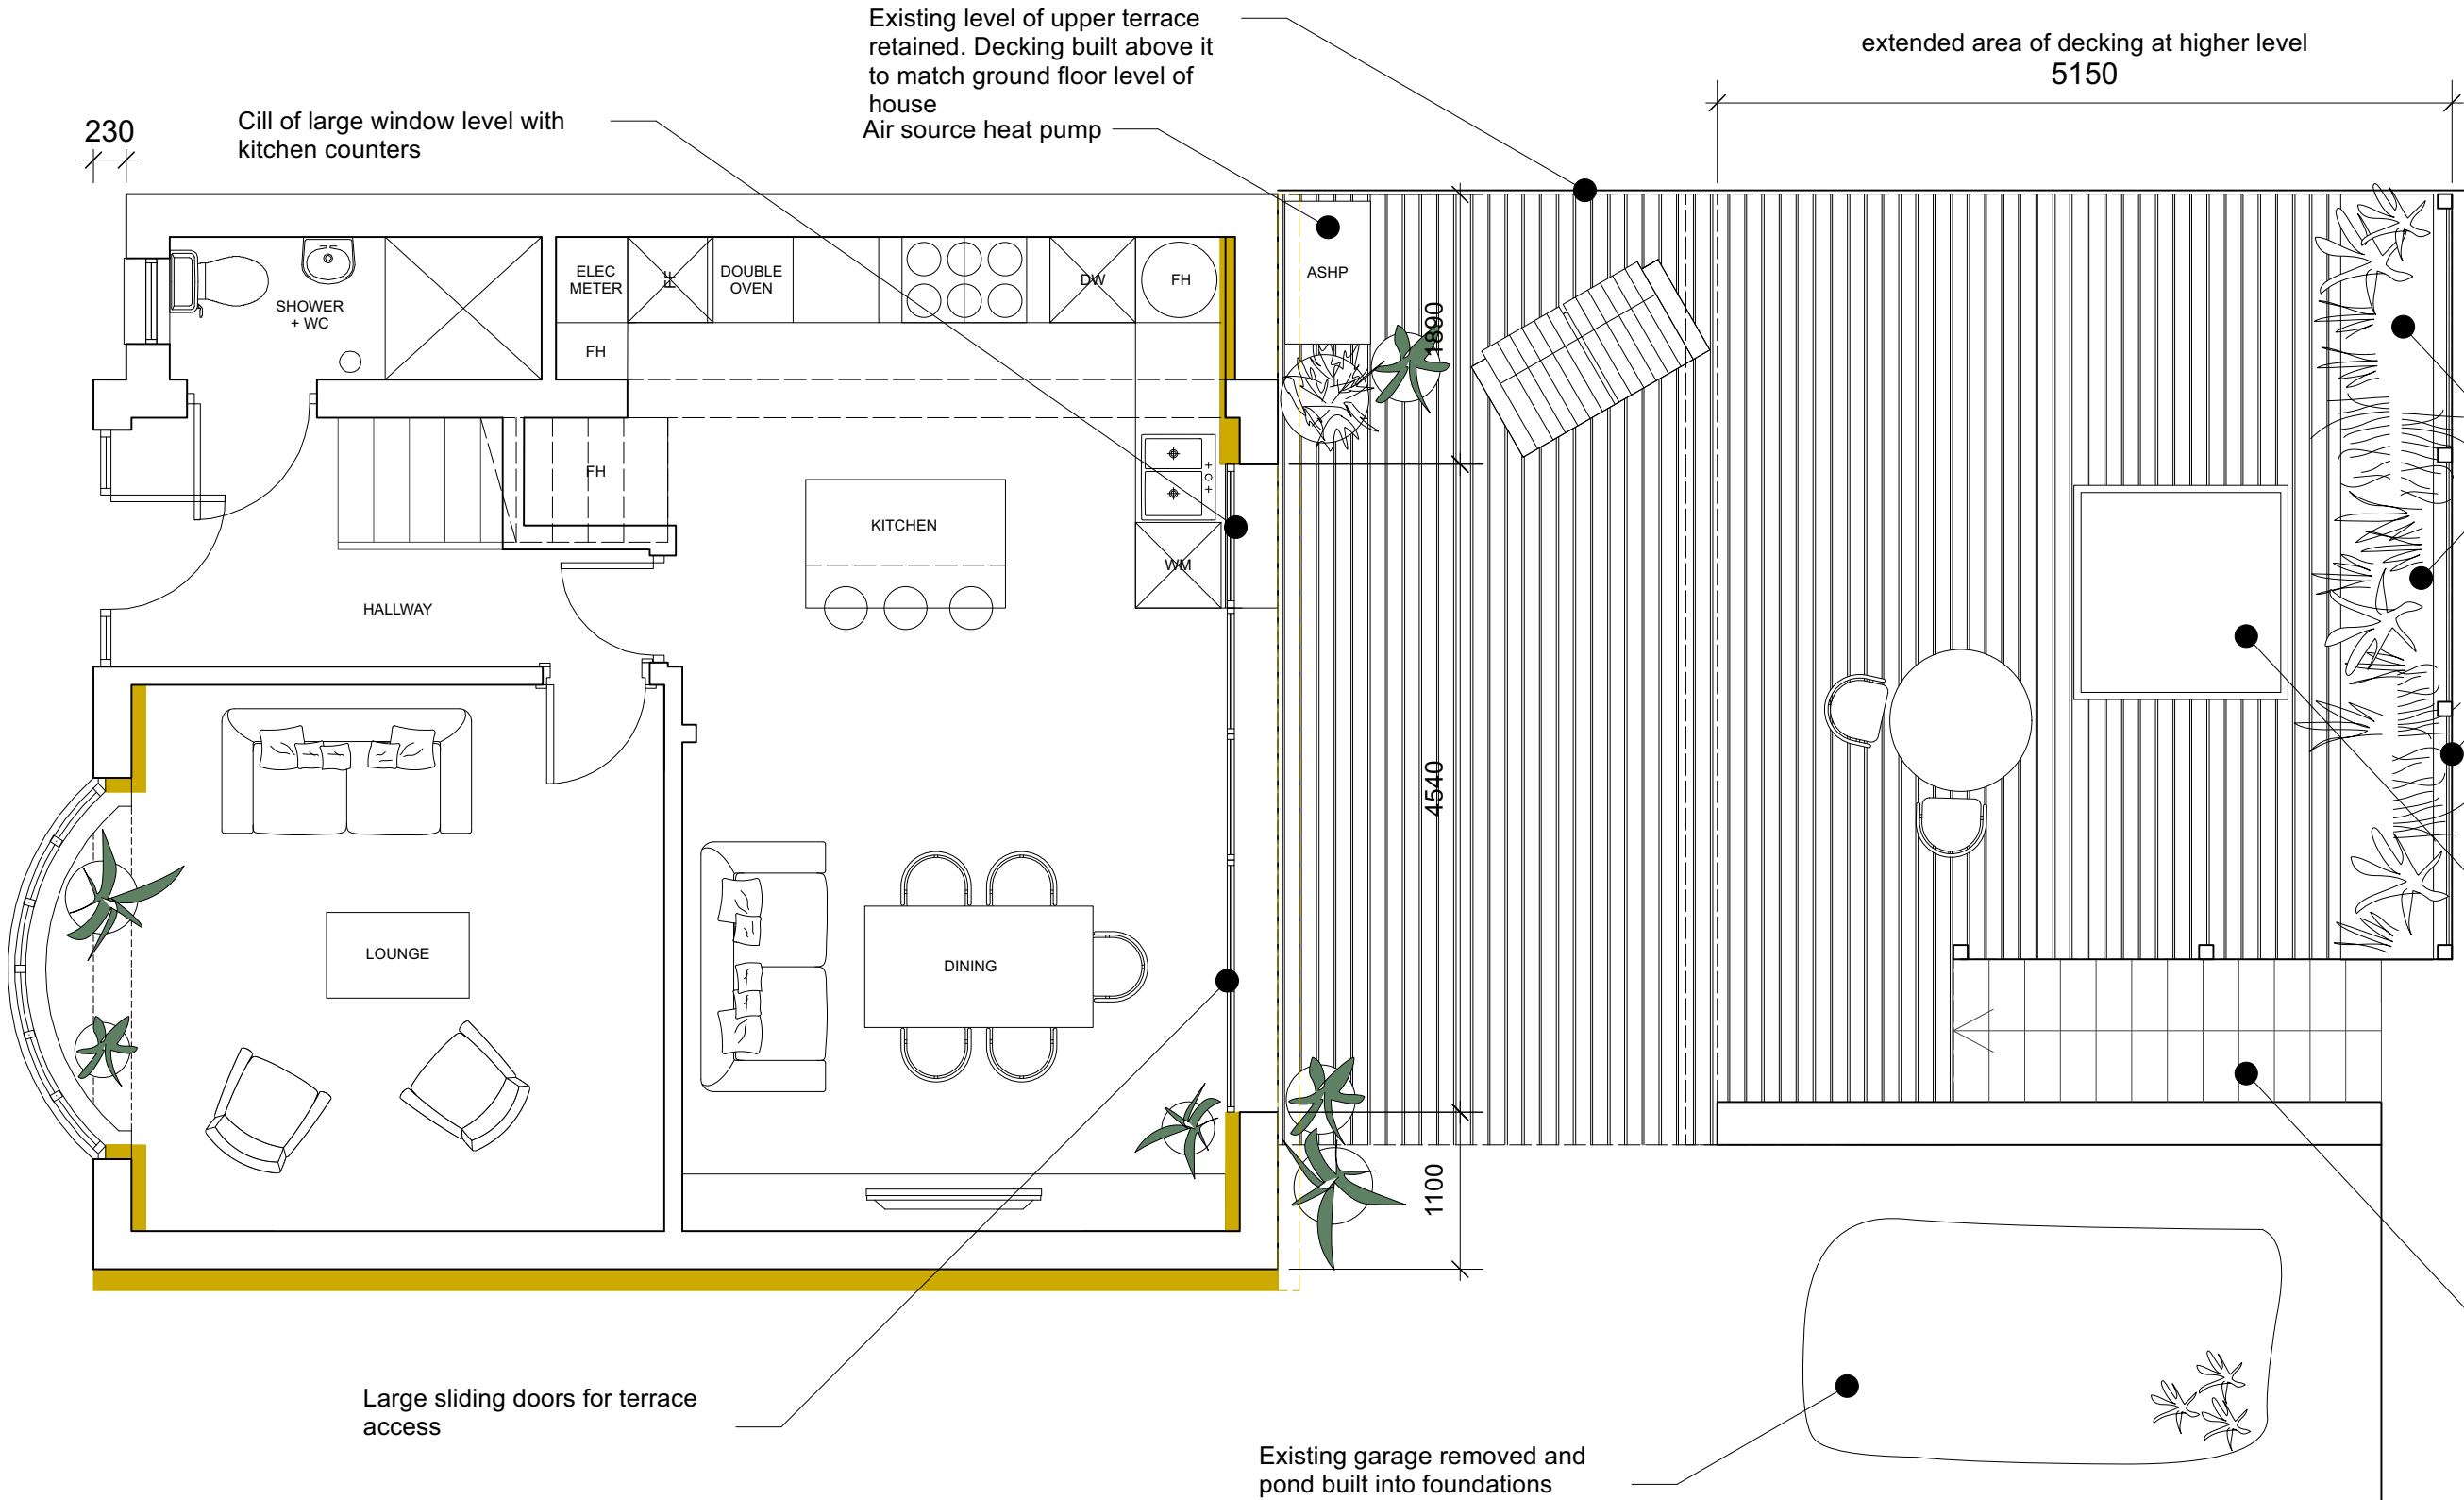

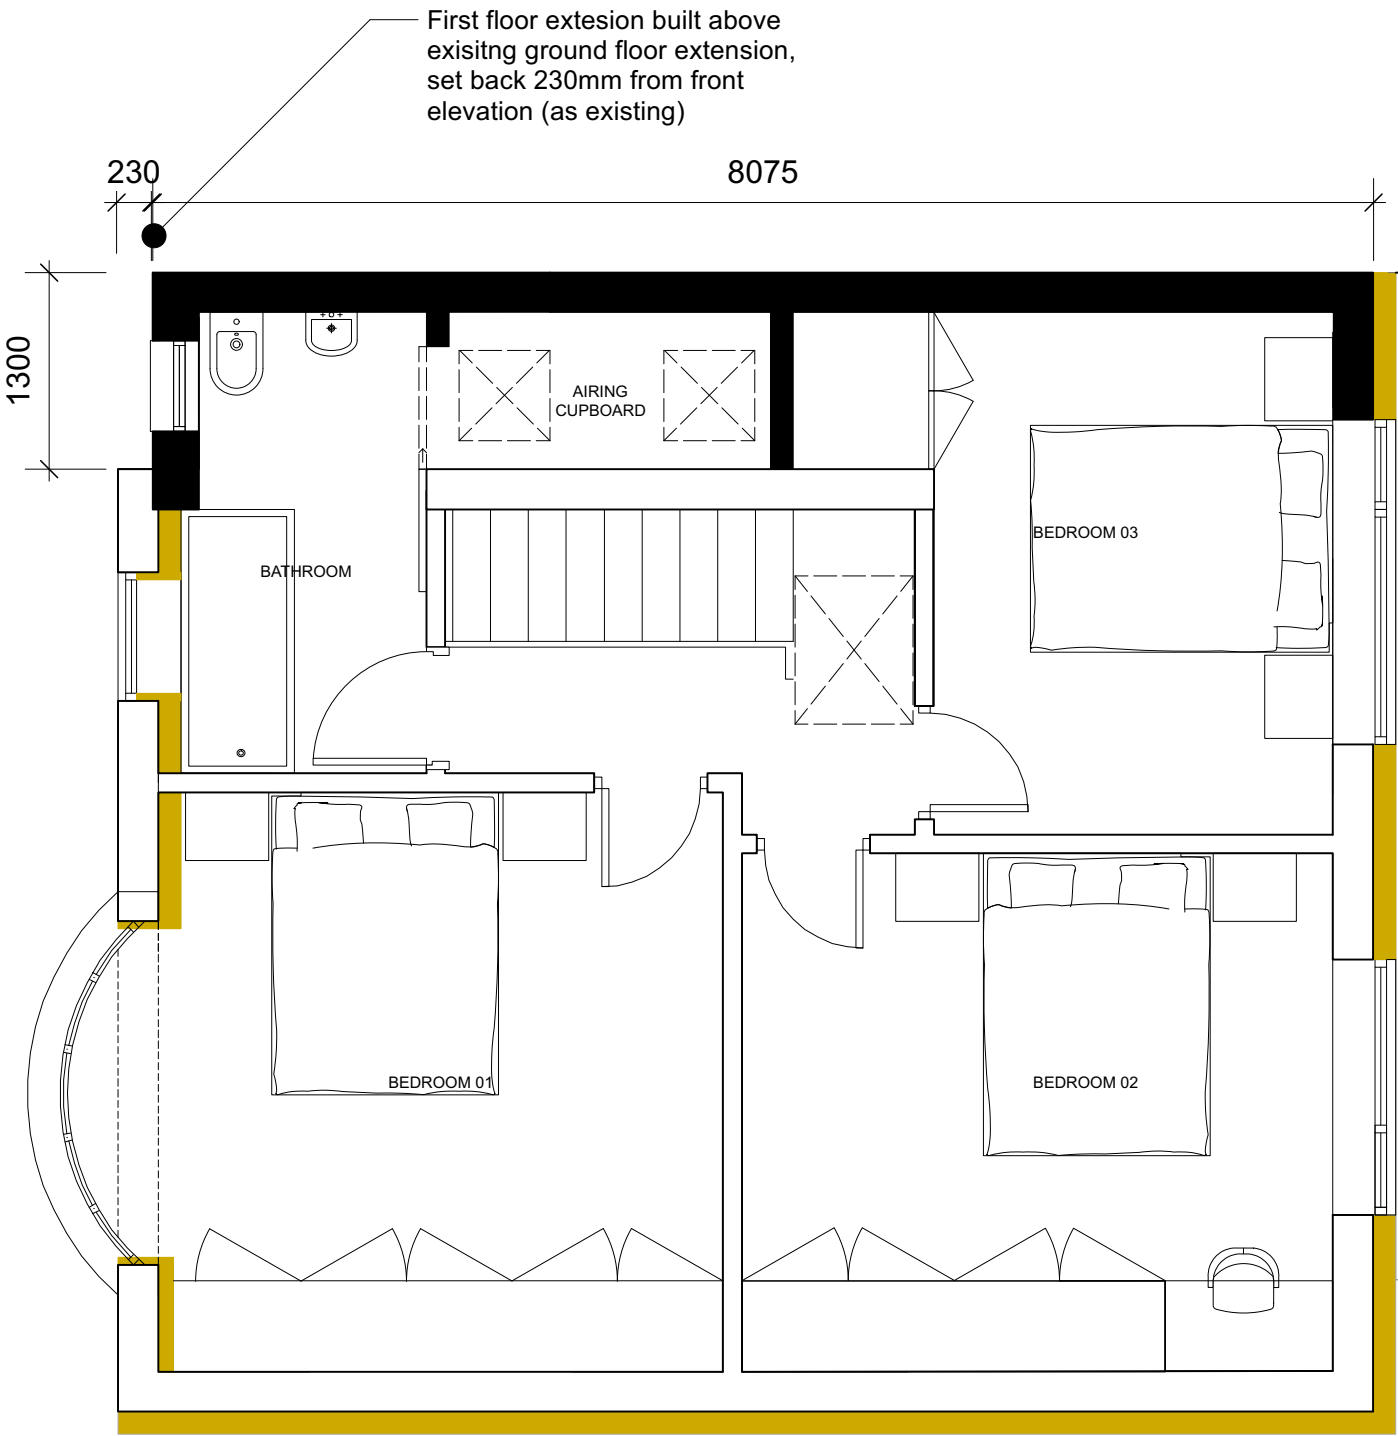

Notes

© Editional Studio Ltd. All rights as per the Copyright and Patents Design Act 1988 have been asserted.

All dimensions to be checked on site.

KEY


New Wall

New Insulation

Window dimensions are to the structural opening sizes. Dimensions are for quotation purposes only - not for manufacturer. To be checked on site.

Revisions			
19.04.23	*		Planning Submission
12.05.23	A		Planning Revisions
	B		Planning Revisions
20.06.23	C		Planning Revisions

FOR PLANNING

 


EDITIONAL
STUDIO

Drawing
Proposed
First Floor Plan
Project
Hillcrest Drive
Contact
post@editionalstudio.com

Scale
1:50 @ A3

Date
20.06.23

Drawing No.
060_L12_02_C

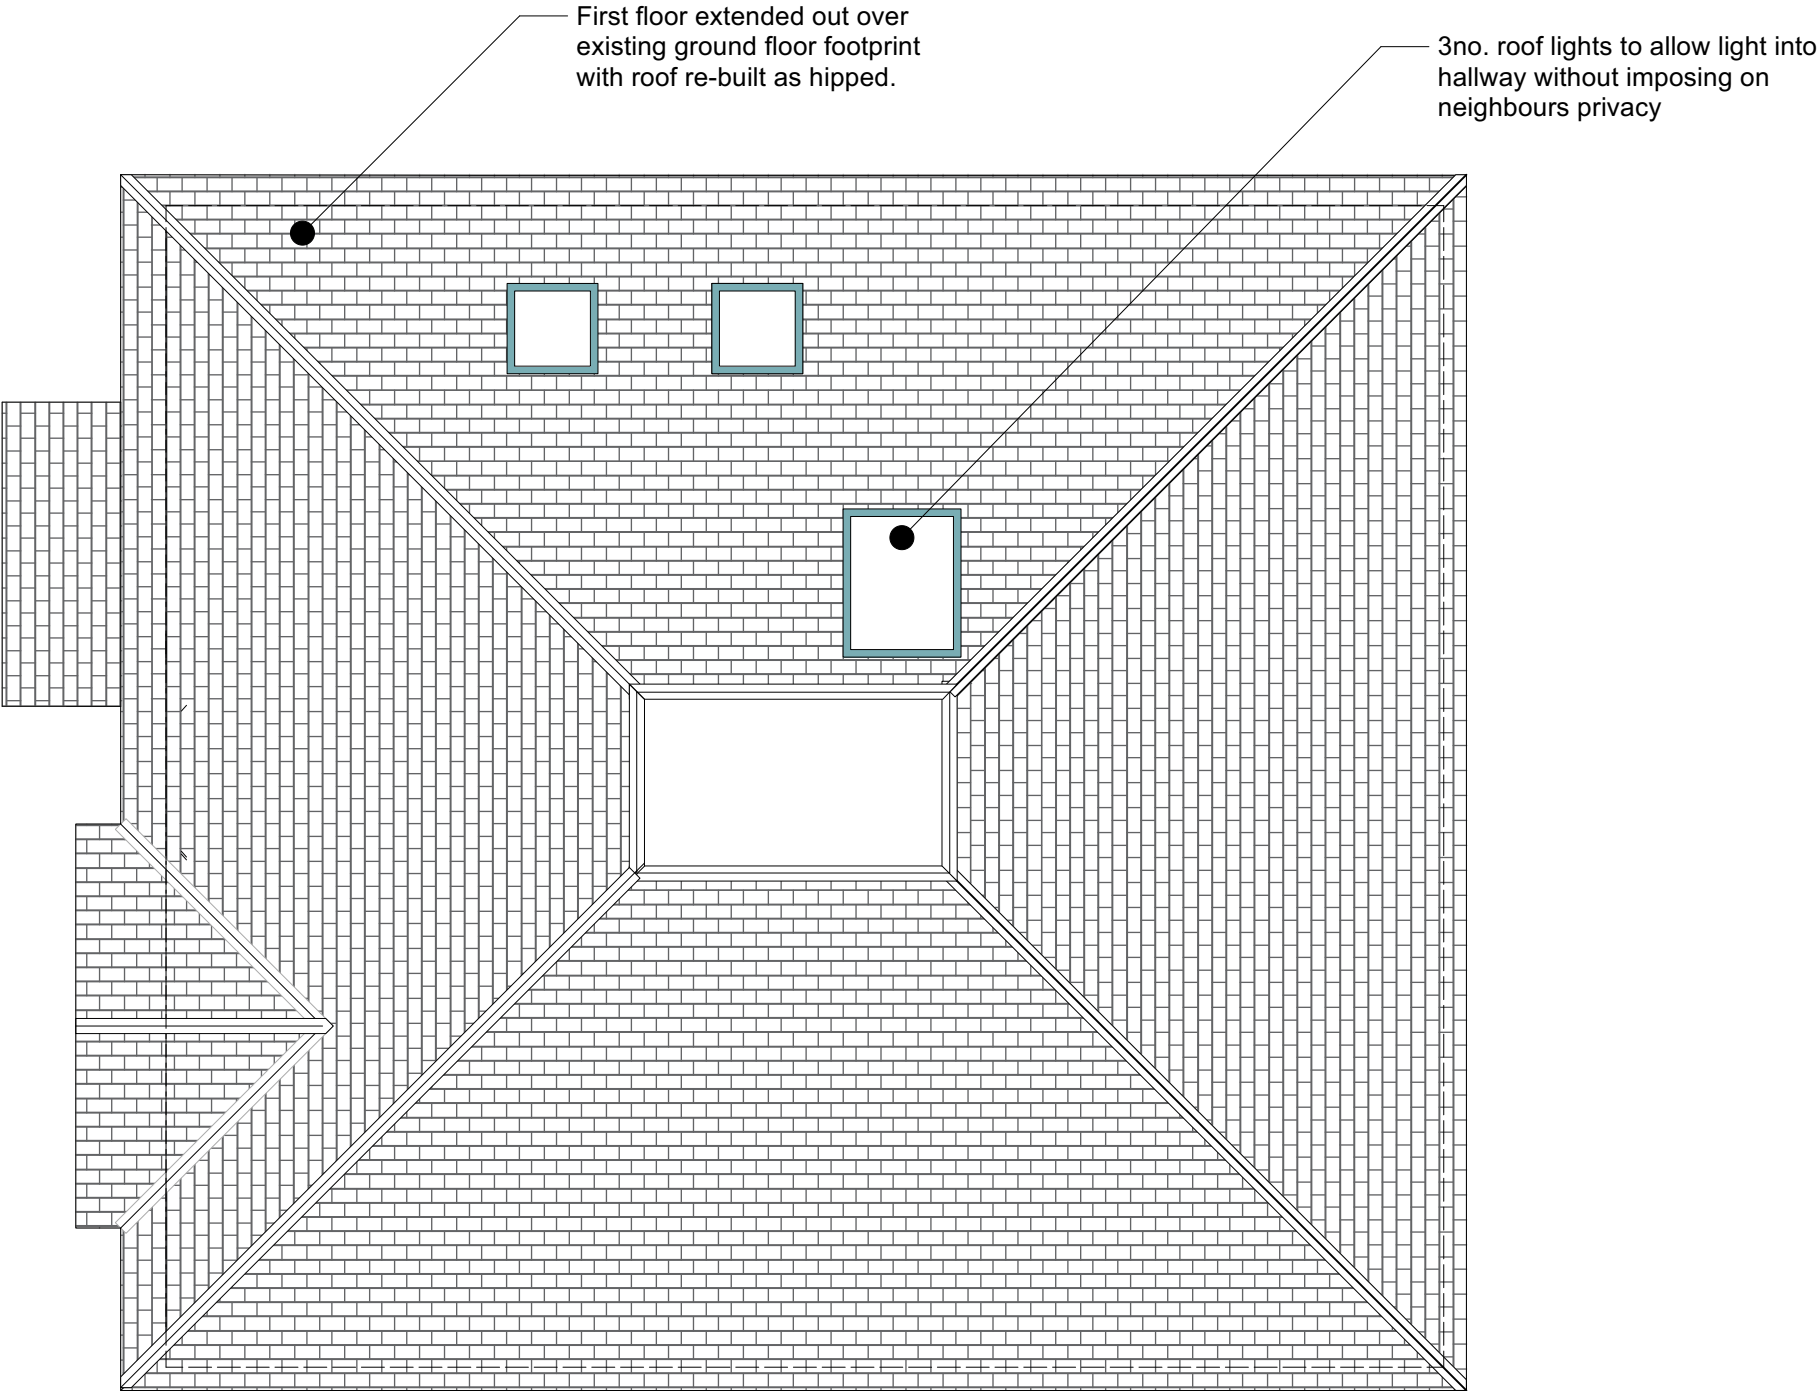

Notes

© Editional Studio Ltd. All rights as per the Copyright and Patents Design Act 1988 have been asserted.

All dimensions to be checked on site.

KEY

- New Wall
- New Insulation

Revisions			
19.04.23	*		Planning Submission
12.05.23	A		Planning Revisions
	B		Planning Revisions
20.06.23	C		Planning Revisions

FOR PLANNING

0 0.5 1 m

North arrow pointing towards the top right.

Window dimensions are to the structural opening sizes. Dimensions are for quotation purposes only - not for manufacturer. To be checked on site.

First floor extended out over existing ground floor footprint, built off of existing walls, set back 230mm from front elevation.

Bricks to match existing

Existing slates retained, eaves extended to cover external wall insulation


Ground and first floor externally insulated with 150mm wood fibre insulation and finished in lime render, coloured terracotta red to match existing brickwork.

Existing Upvc windows replaced with aluminium frames finished in white to match the street frontage



Revisions			
19.04.23	*		Planning Submission
12.05.23	A		Planning Revisions
	B		Planning Revisions
20.06.23	C		Planning Revisions

FOR PLANNING

 


EDITORIAL
STUDIO

Drawing
Proposed
Front Elevation
Project
Hillcrest Drive
Contact


post@editorialstudio.com
Scale 1:50 @ A3 Date 20.06.23 Drawing No. 060_L15_01_C


Window dimensions are to the structural opening sizes. Dimensions are for quotation purposes only - not for manufacturer. To be checked on site.

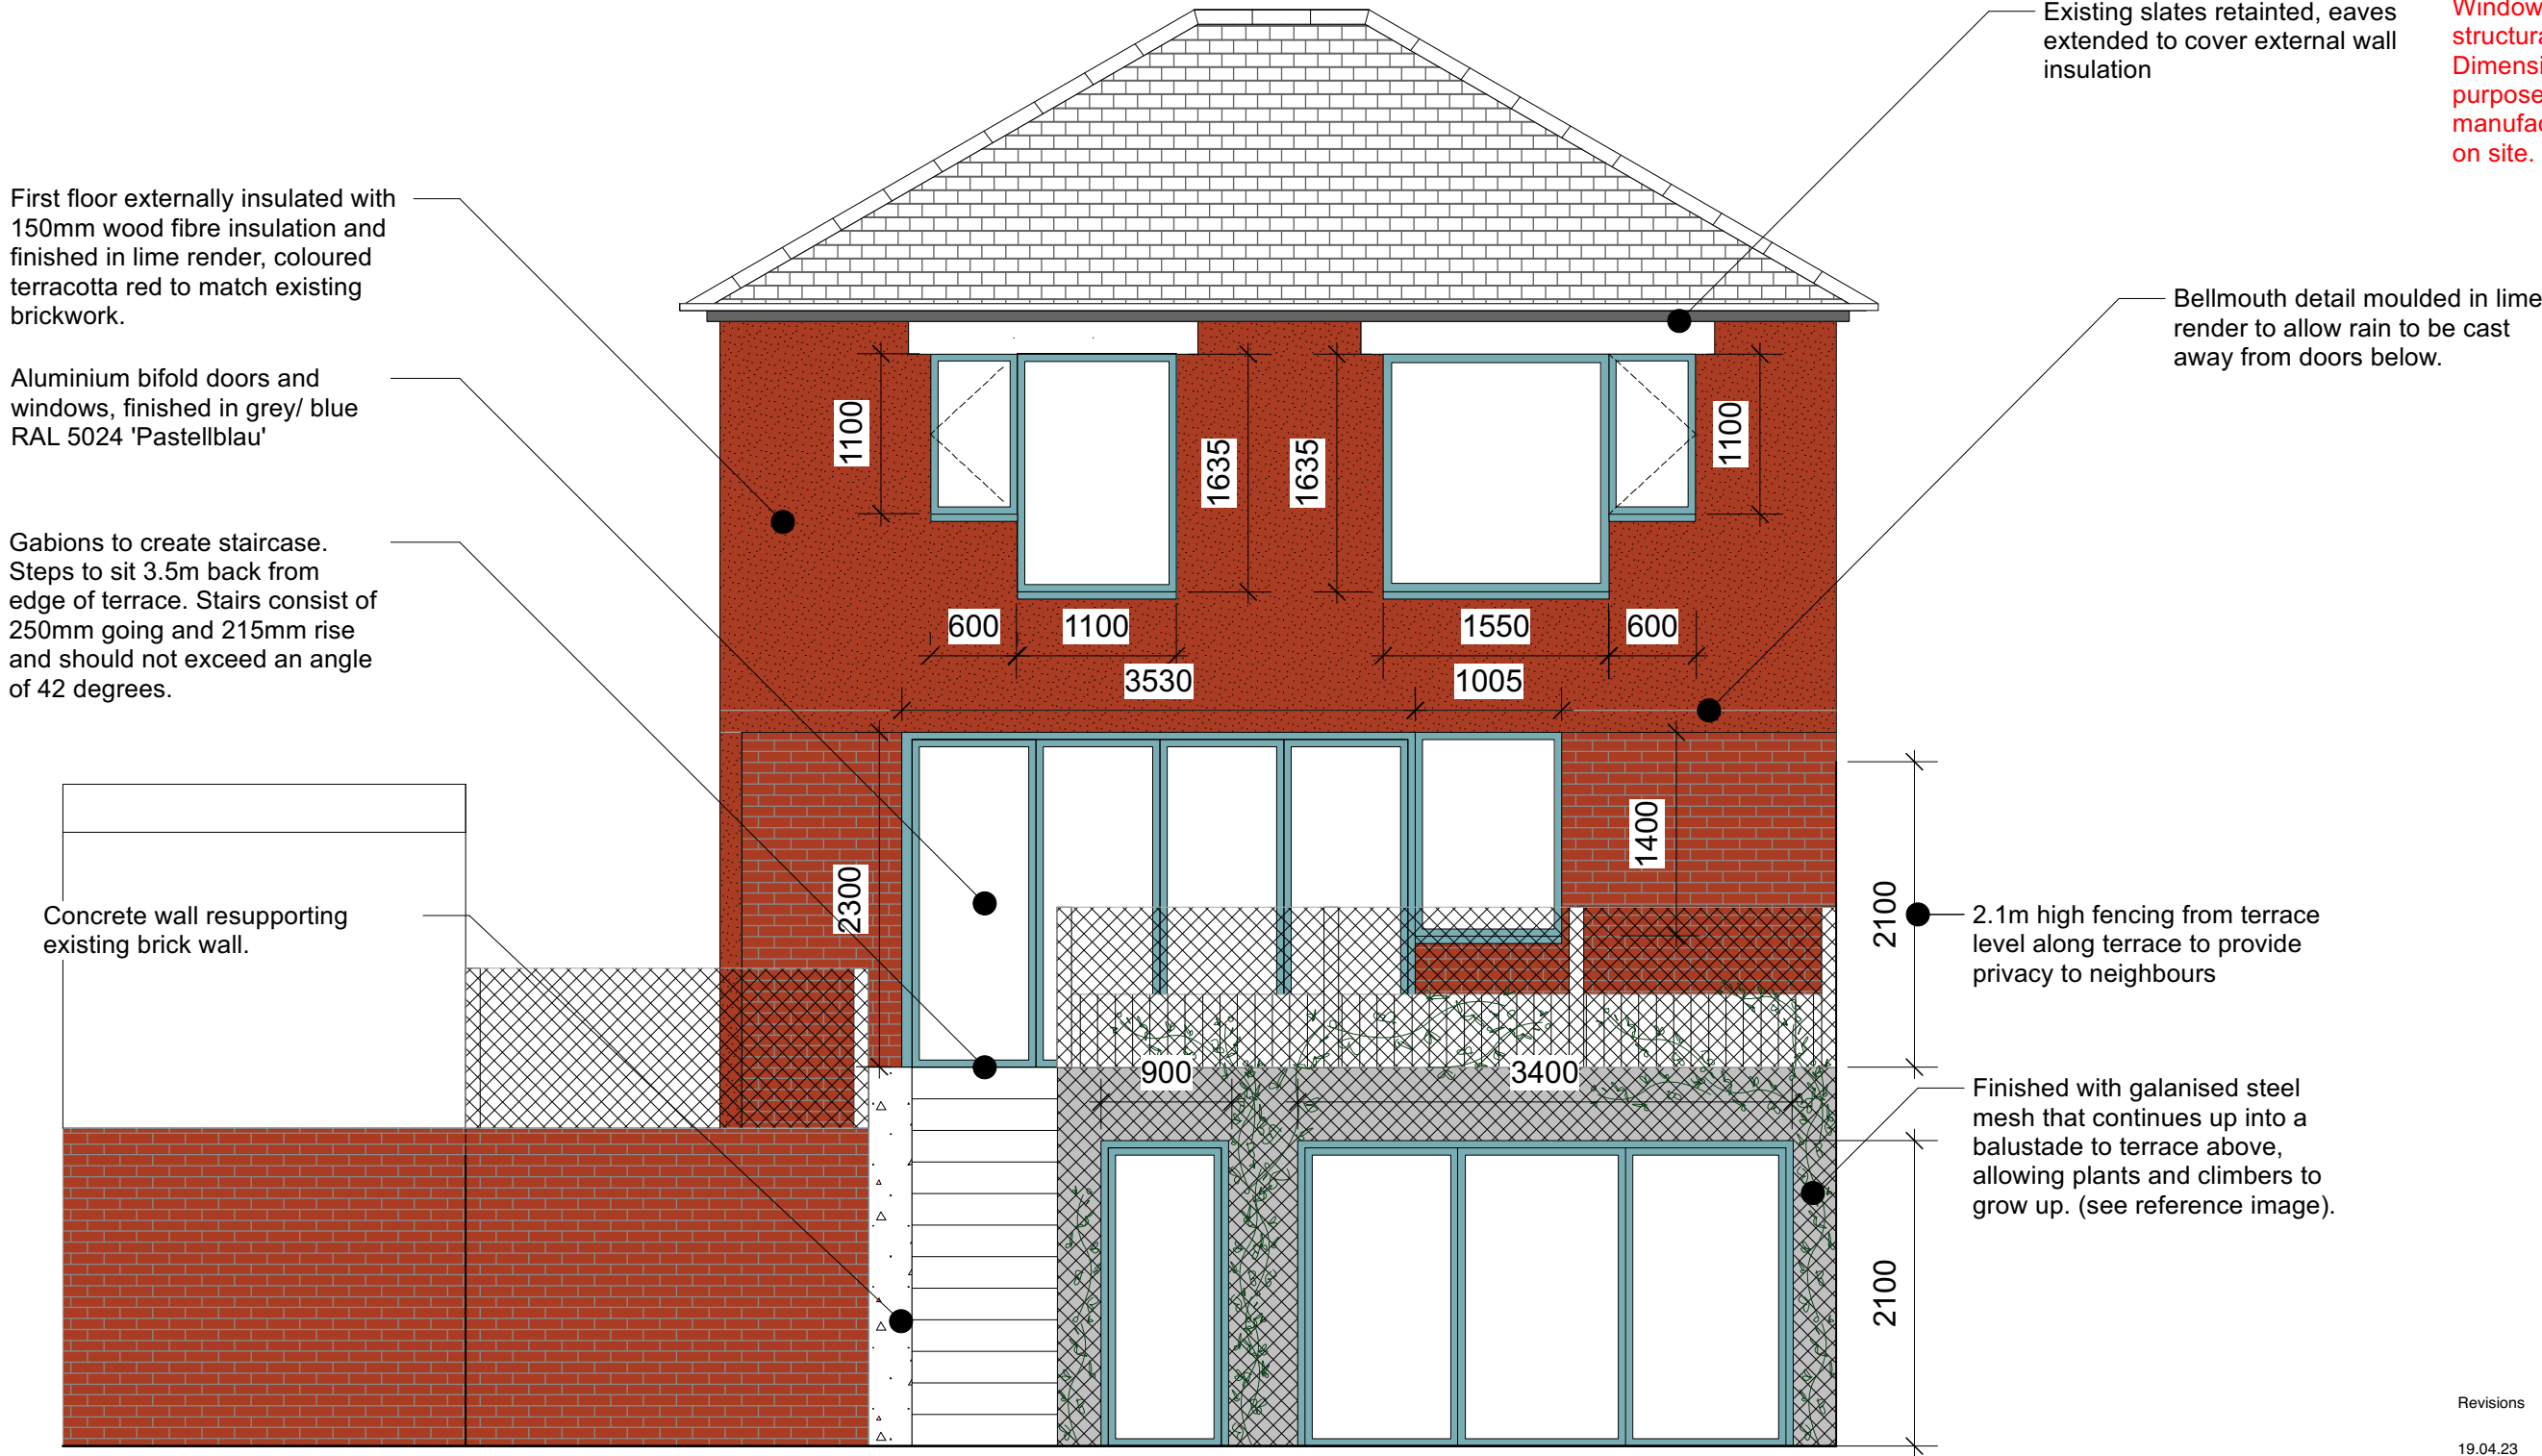

Revisions		
19.04.23	*	Planning Submission
12.05.23	A	Planning Revisions
08.06.23	B	Planning Revisions
20.06.23	C	Planning Revisions

FOR PLANNING

 

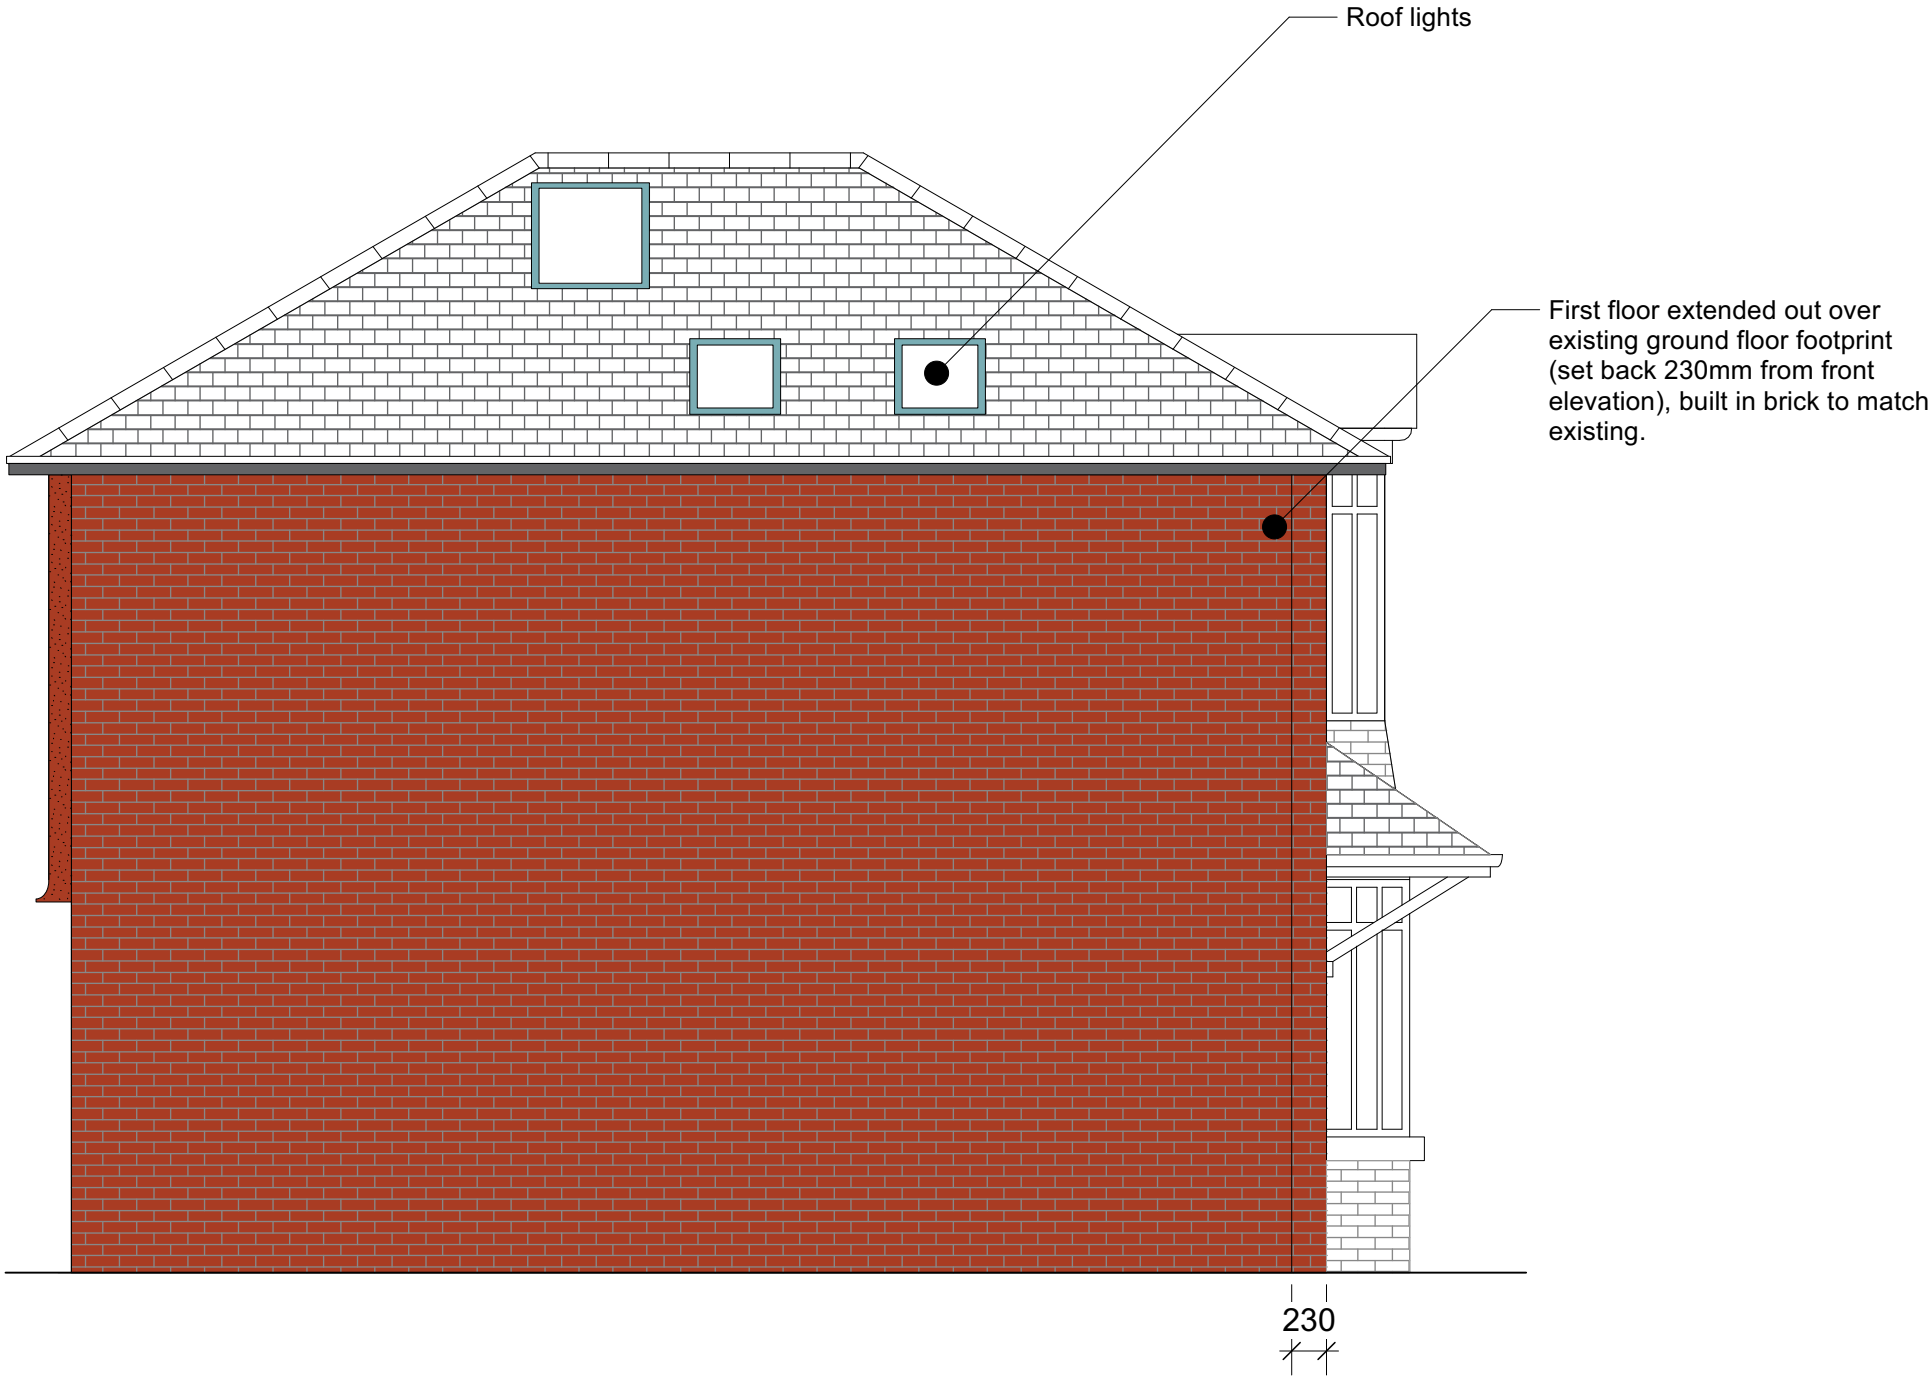

Notes


© Editonal Studio Ltd. All rights as per the Copywrite and petents Design Act 1988 have been asserted.

All dimensions to be checked on site.

Window dimensions are to the structural opening sizes. Dimensions are for quotation purposes only - not for manufacturer. To be checked on site.

Revisions			
19.04.23	*		Planning Submission
12.05.23	A		Planning Revisions
	B		Planning Revisions
20.06.23	C		Planning Revisions

FOR PLANNING

 

**EDITONAL
STUDIO**


Drawing
Proposed
Side Elevation
Project
Hillcrest Drive
Contact
post@editonalstudio.com

Scale
1:50 @ A3

Date
20.06.23


Drawing No.
060_L15_04_C


Window dimensions are to the
structural opening sizes.
Dimensions are for quotation
purposes only - not for
manufacturer. To be checked
on site.

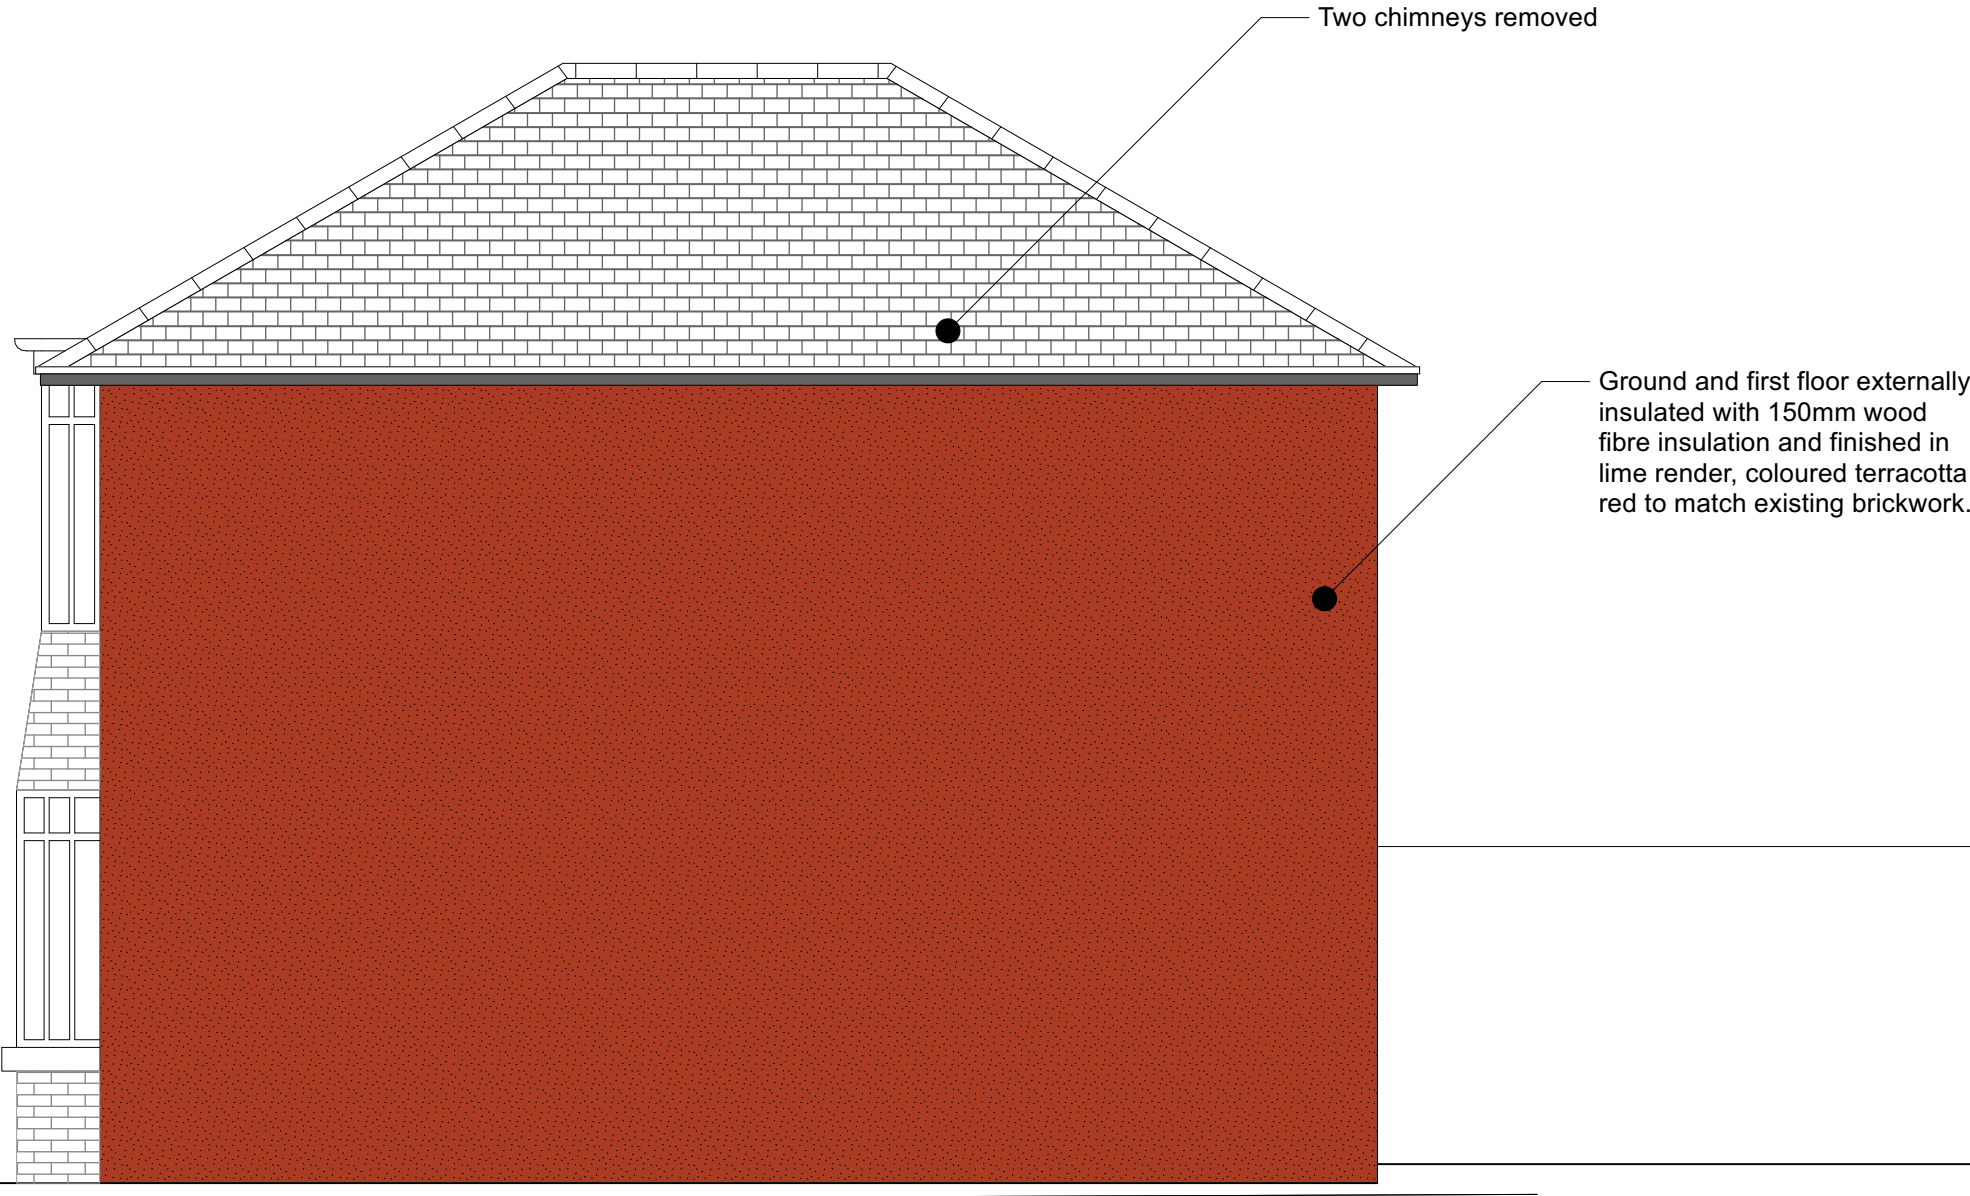

Revisions			
19.04.23	*	Planning Submission	
12.05.23	A	Planning Revisions	
08.06.23	B	Planning Revisions	
20.06.23	C	Planning Revisions	

FOR PLANNING

 

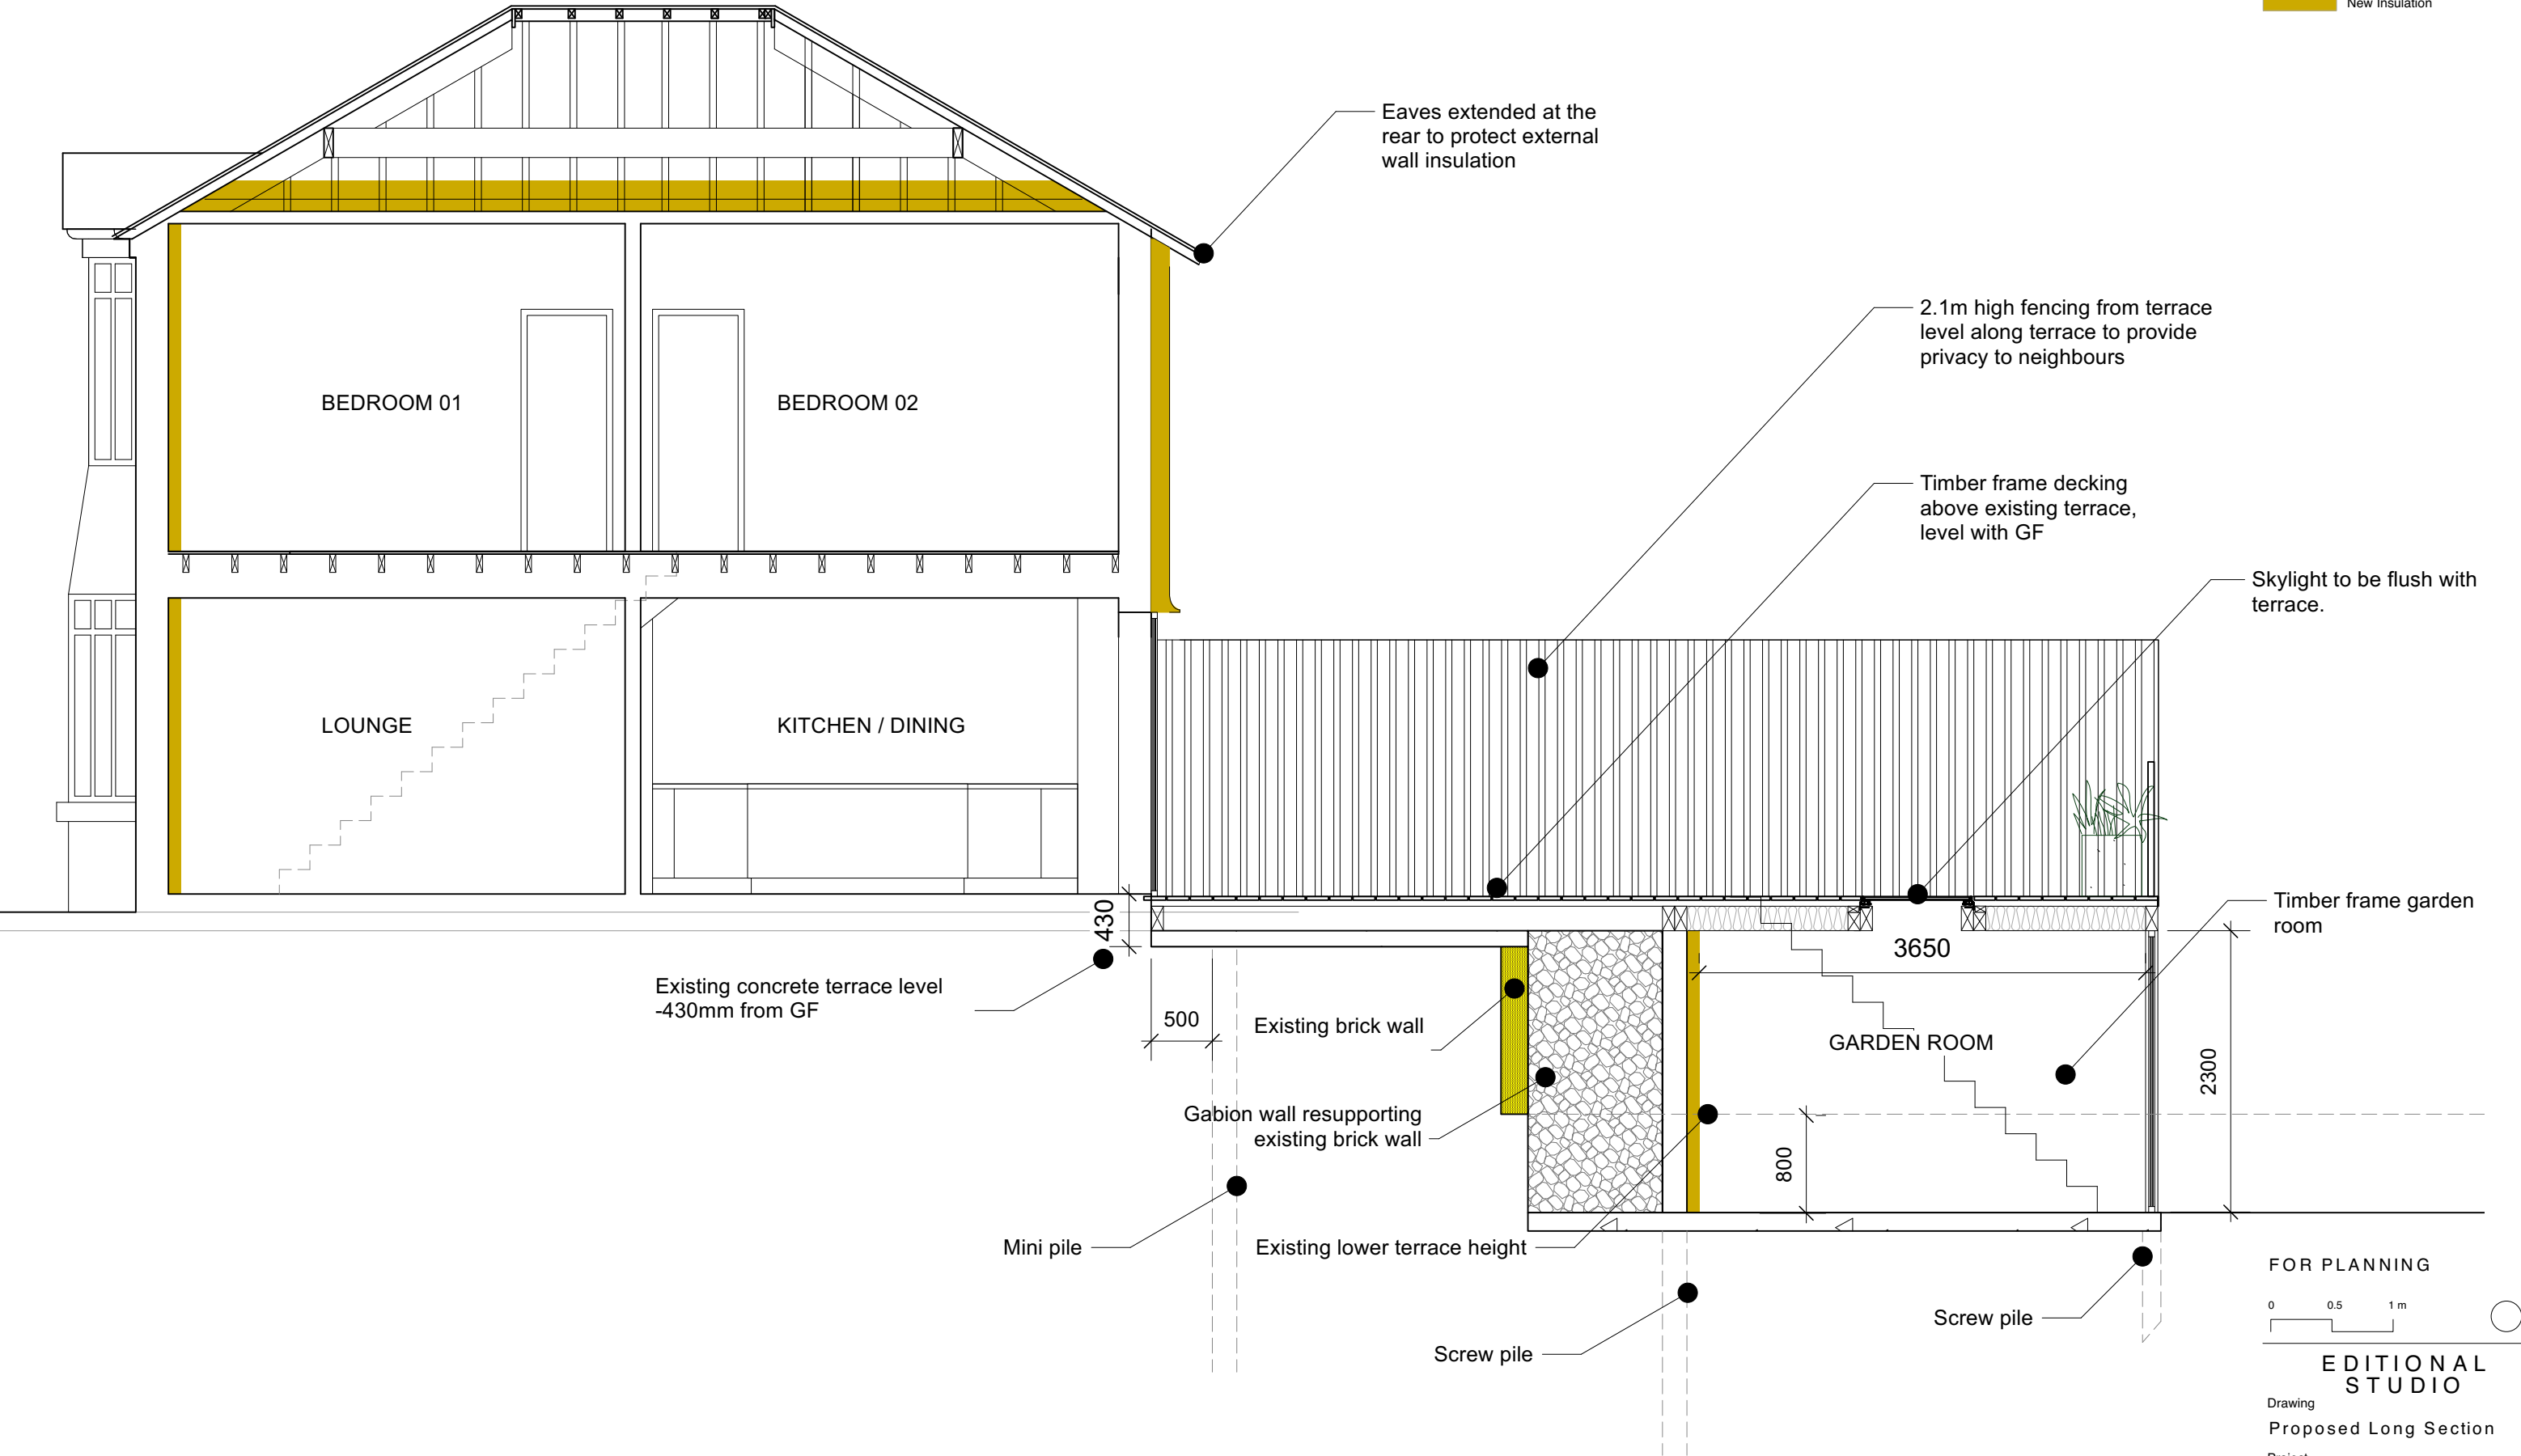



Notes

© Editional Studio Ltd. All rights as per the Copyright and Patents Design Act 1988 have been asserted.

All dimensions to be checked on site.

Revisions			
19.04.23	*	Planning Submission	
20.06.23	A	Planning Revisions	



EDITIONAL
STUDIO

Drawing
External View 01

Project
Hillcrest Drive

Contact
post@editionalstudio.com

Scale 1:50 @ A3	Date 20.06.23	Drawing No. 060_L16_01_A
--------------------	------------------	-----------------------------