


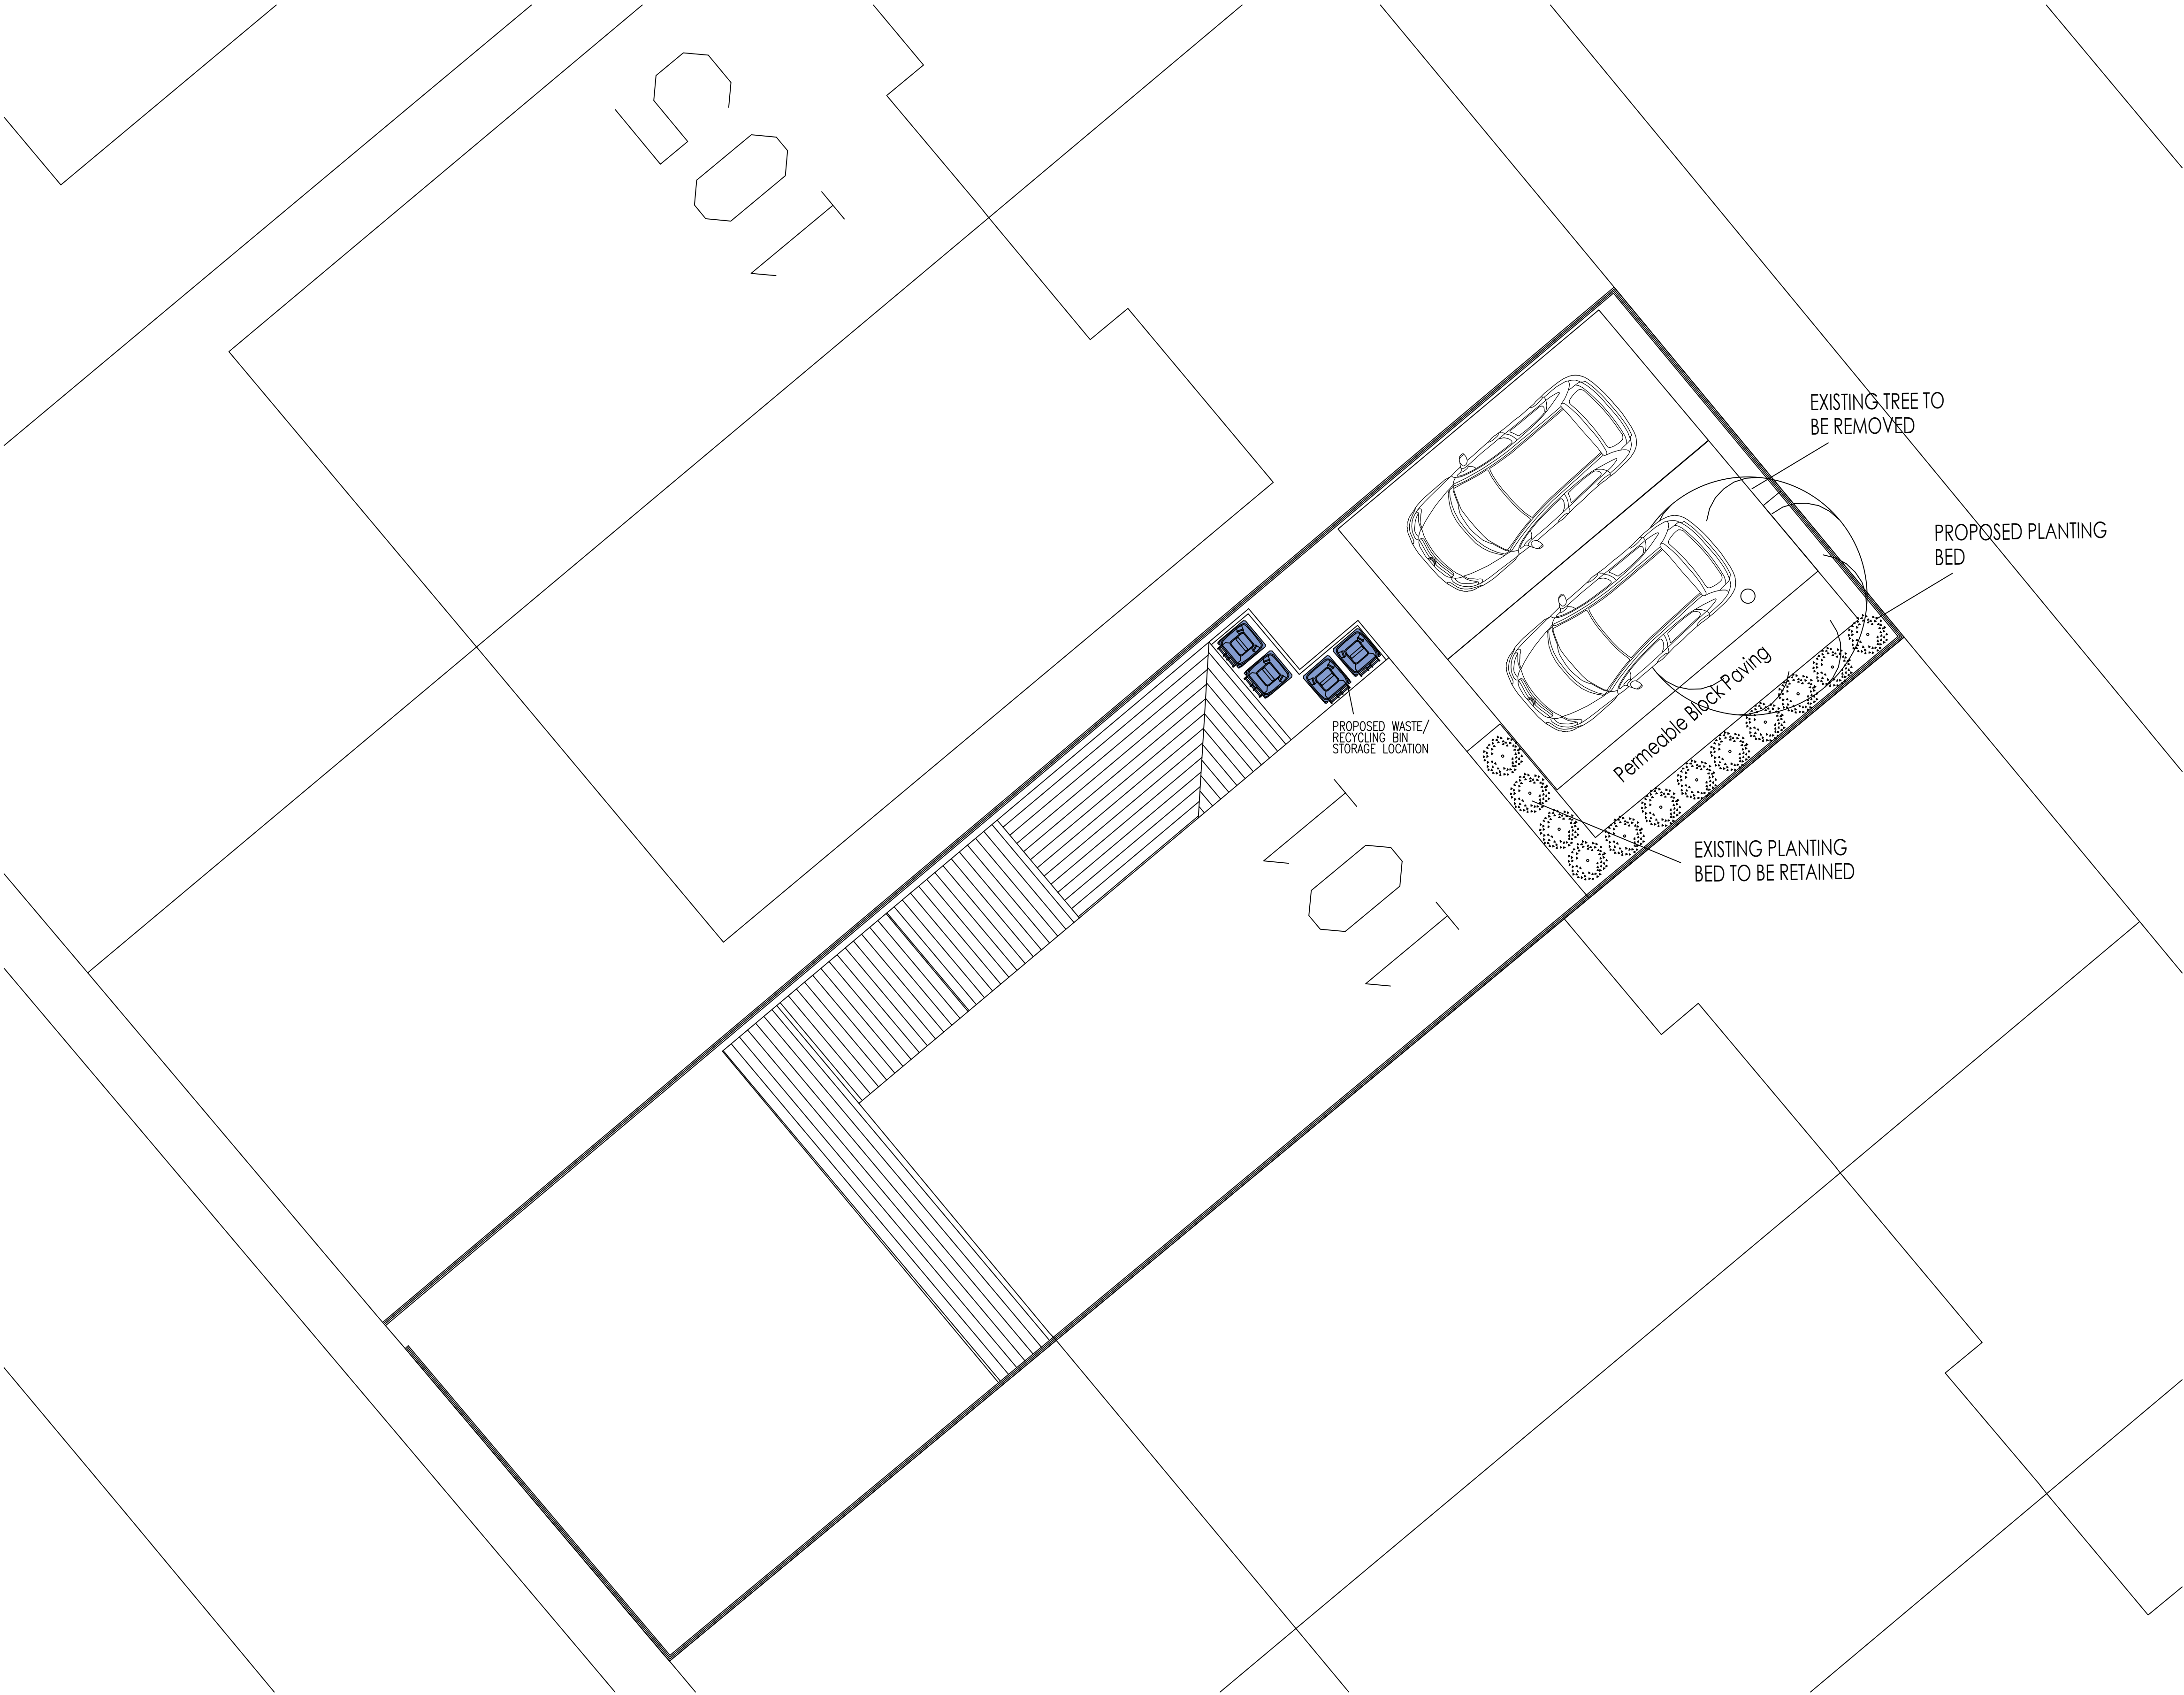

Rev.	Description	By	Date
Project		Drawing Title	
Mrs C Howarth, 101 New Barns Ave, Manchester, M21 7DB		Proposed Layouts	
Drawing No.		Rev.	
Howarth/06			
Drawn by		Scale	Date
J.TD.		1:50@A1	Apr '23

Proposed Site Plan- Bin Store