

Do not scale from this drawing

PLANNING

Do not scale from the drawings. Use figured dimensions only. The contractor is requested to check all dimensions on site prior to work beginning. Any discrepancies within the drawings should be reported prior to commencement of works. It is assumed that all works on this drawing will be carried out by a competent contractor, working where appropriate to an approved method statement.

This drawing is copyright and owned by Whitebox Architecture and is for use on this site only, unless contractually stated otherwise.


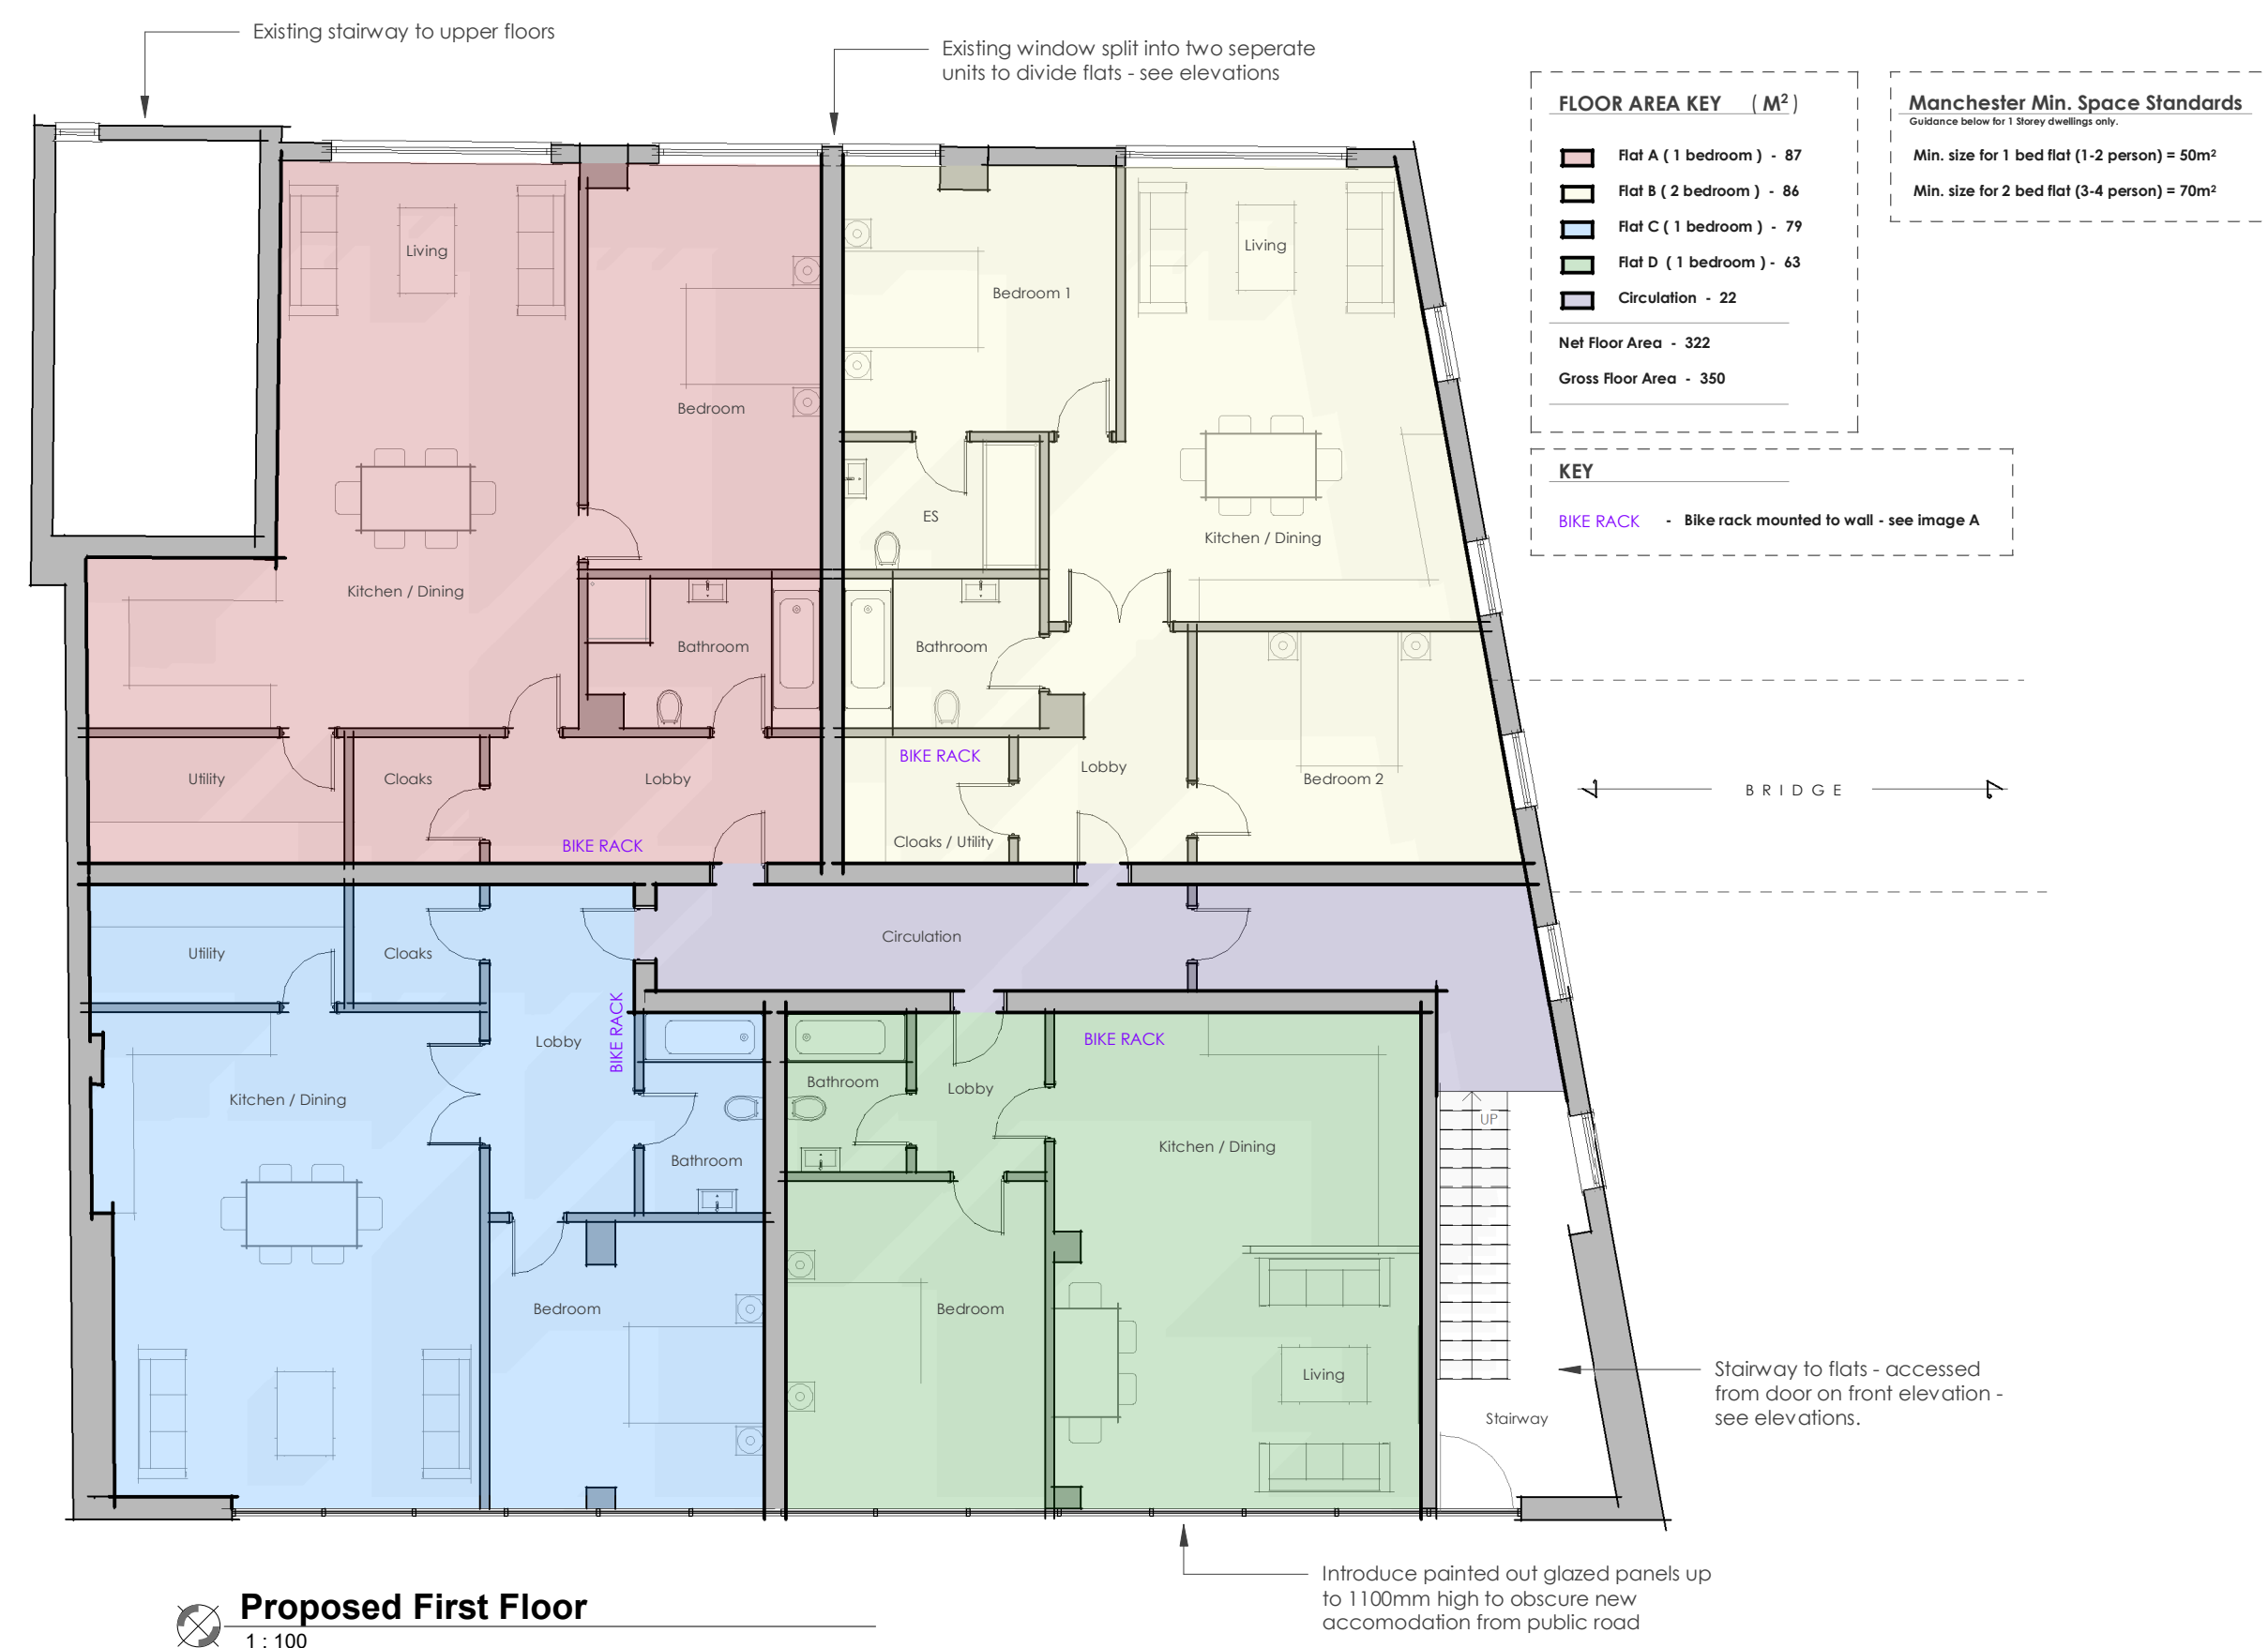
 **Proposed First Floor**
1 : 100 **Proposed Rear Elevation**
1 : 100 **Proposed Side Elevation**
1 : 100

IMAGE A : INTERNAL BIKE RACK

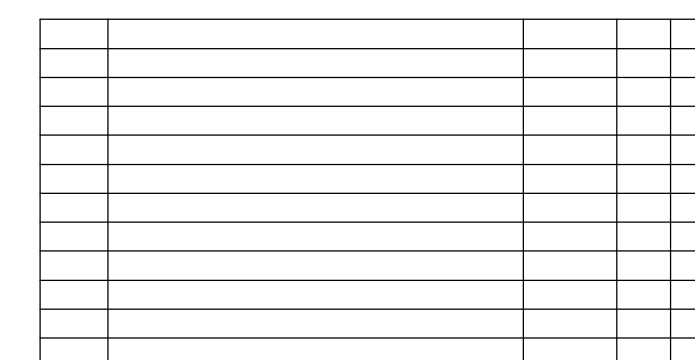

WhiteBox Architecture

RIBA Architects & Interior Designers

studio@whiteboxarchitecture.com//www.whiteboxarchitecture.com

8 Church Hill,
Knutsford,
WA16 6DH

t: +44 1565 754 500

project
Oldham Road, Ancoats

drawing title

Proposed Plan and Elevations

scale	date	drawn	checked
As indicated@A1	01/24/23	JC	IS
job number	drawing number	revision	

2665 1003

© whitebox architecture

 **Proposed Front Elevation**
1 : 50