


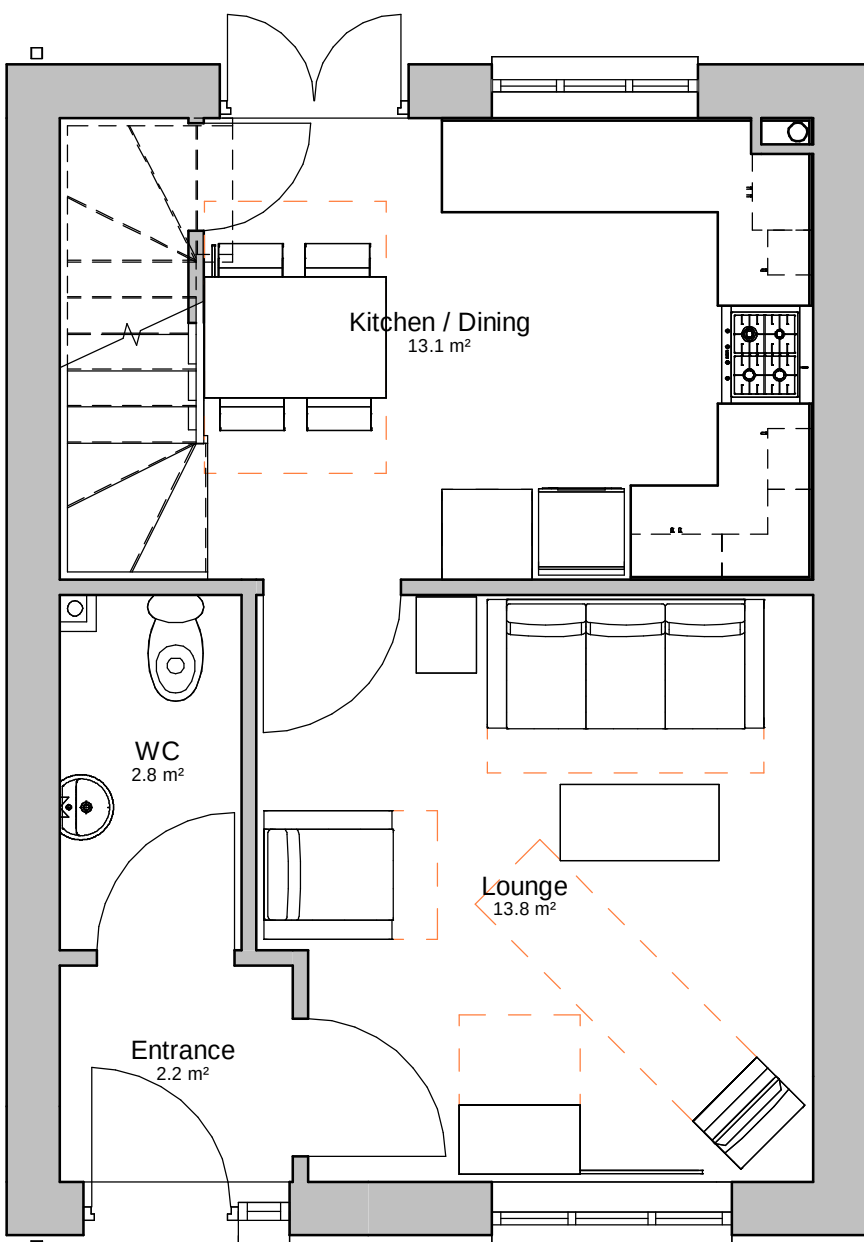


00 Ground Floor Plan (35.0m²)
1 : 50




Front Elevation
1 : 50



Rear Elevation
1 : 50

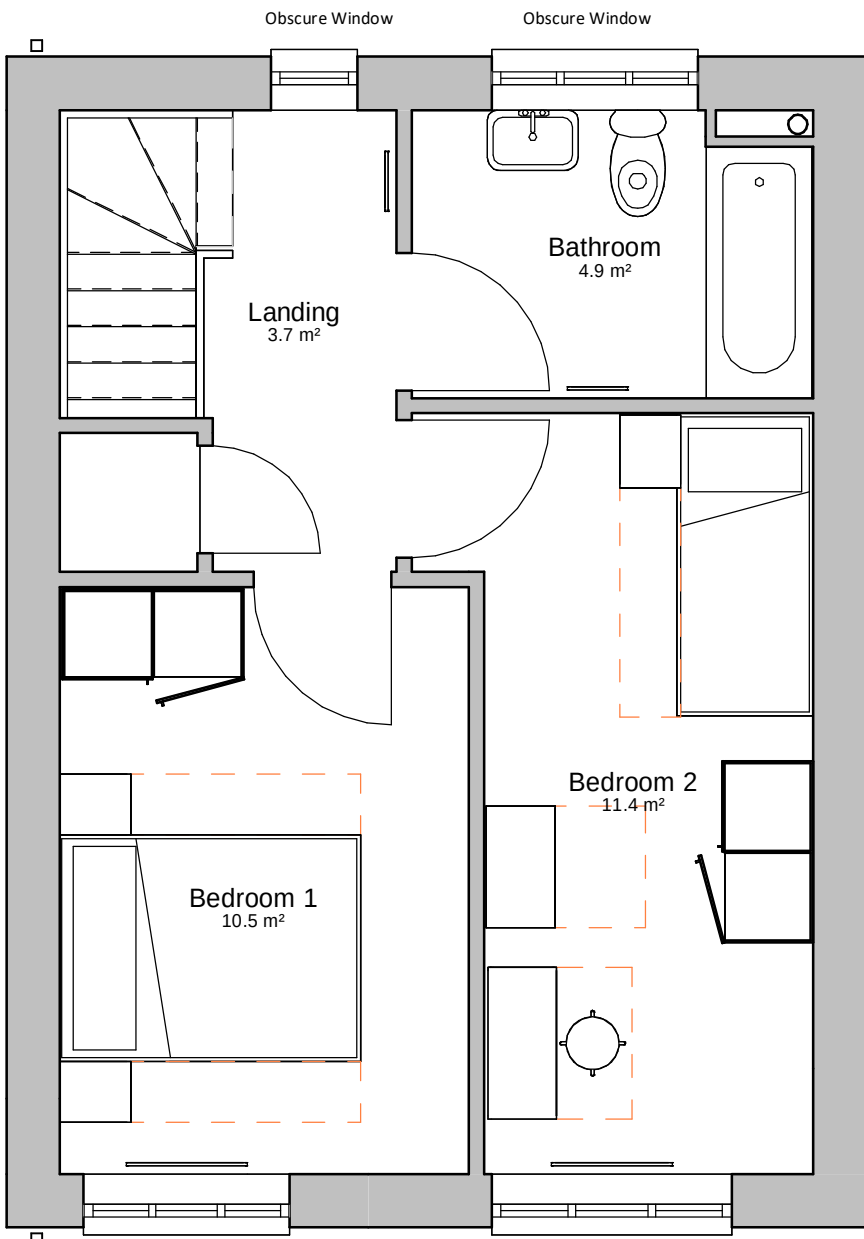

01 First Floor Plan (35.0m²)
1 : 50

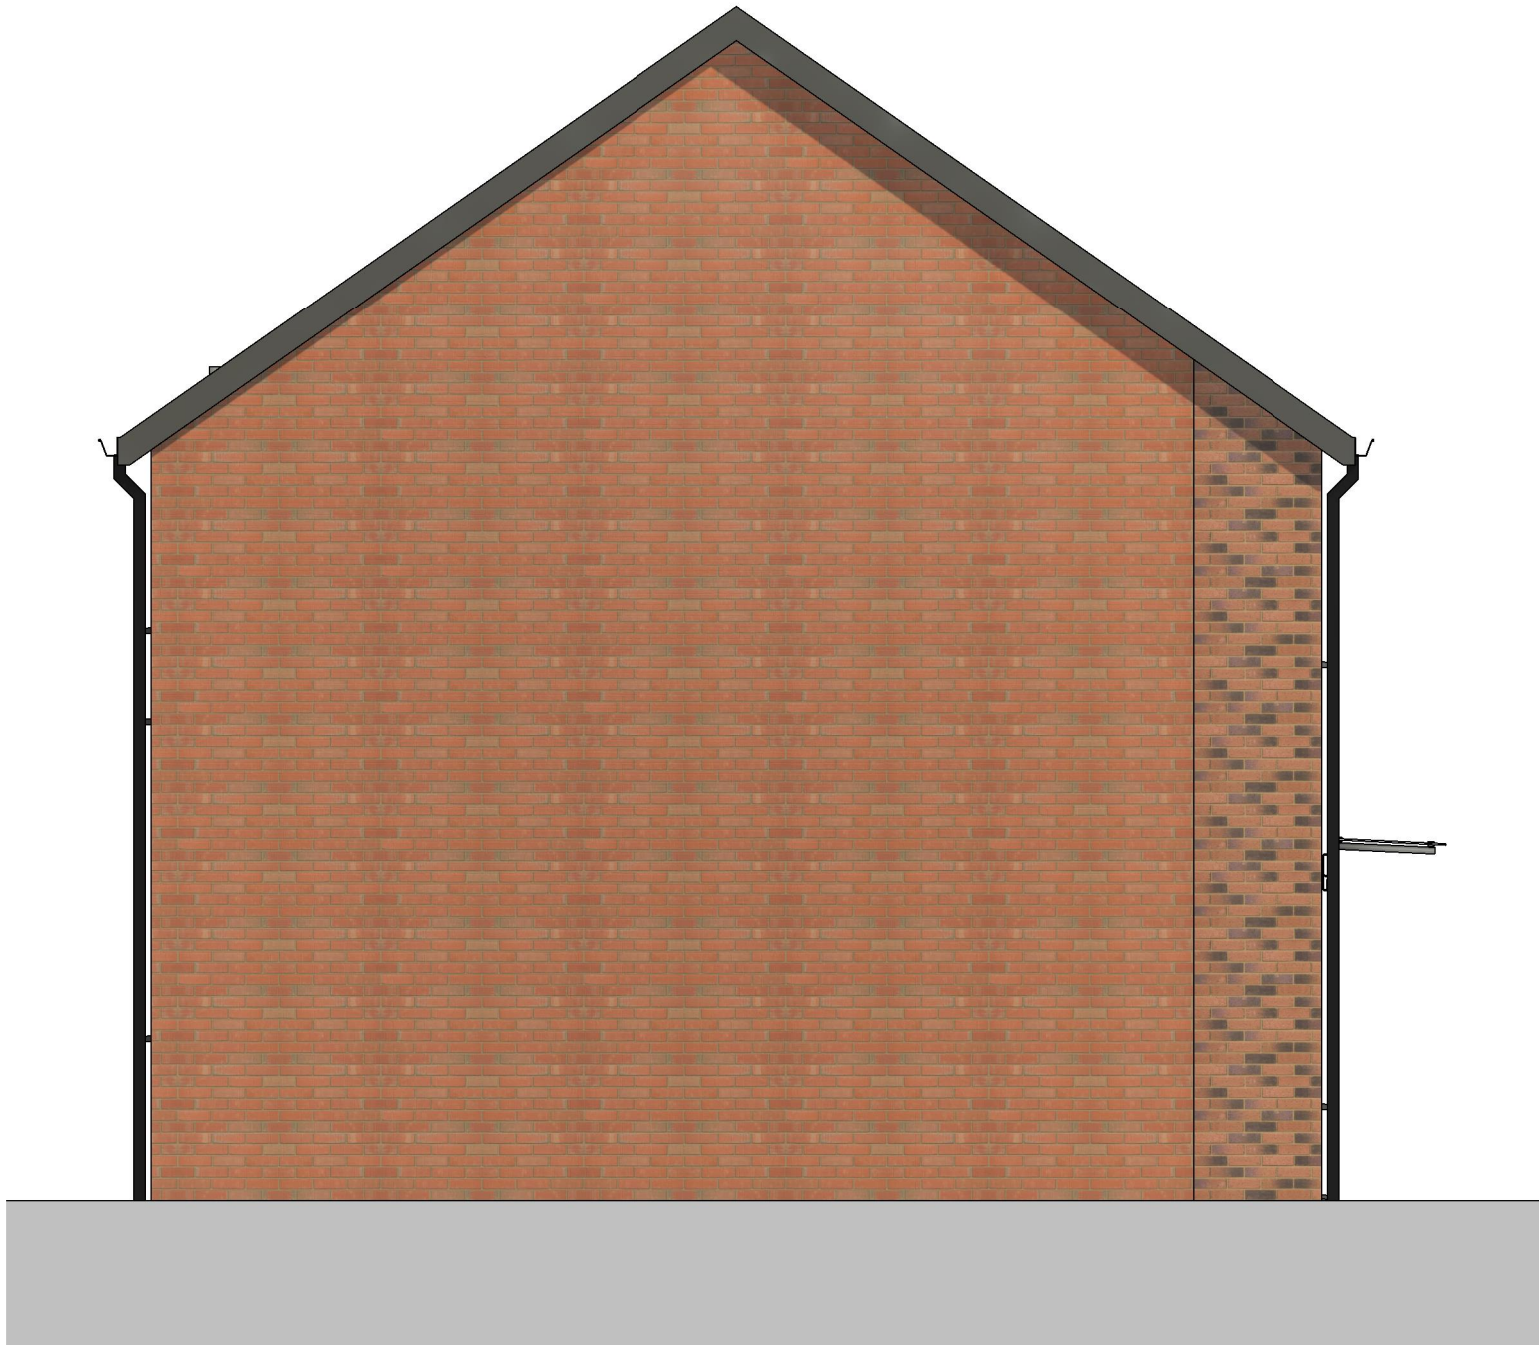

Gable 2 Elevation
1 : 50

Rev	Date	Int	Description
-----	------	-----	-------------



Client:
Southway Housing Trust
Project:
Cross Lane

Description:
2B3P House

Purpose of Issue:

Planning

Drawn By:	Checked By:	Date:	Scale @ A1:
KD	MA	25/06/21	1 : 50
Job No:	Status Code:	Drawing No:	Rev:
3809	S0	120	

File Identifier:
CL-BTP-02-ZZ-DR-A-3809_120