


'welsh blue' slate with roof lights

uPVC gutters and fascia's & soffits

uPVC doors and window frames


facing brick to match street scene, cavity construction

level access threshold

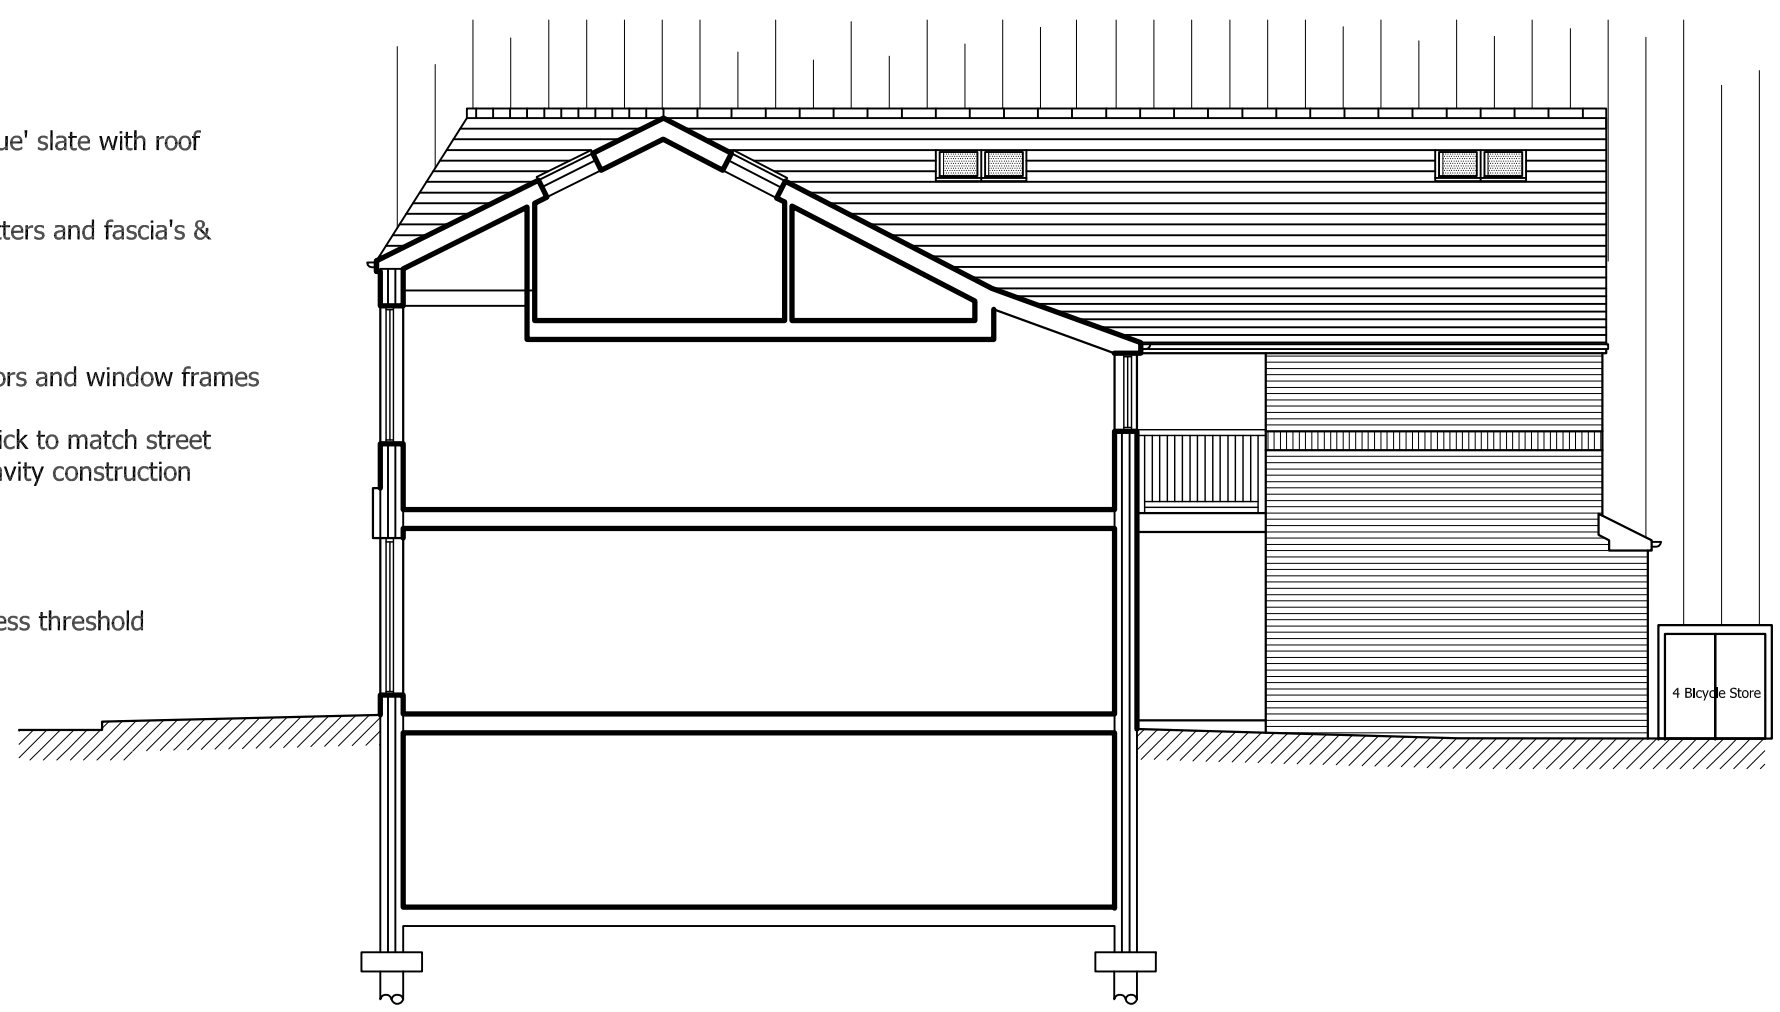

WEST ELEV / SECTION

uPVC doors and window frames

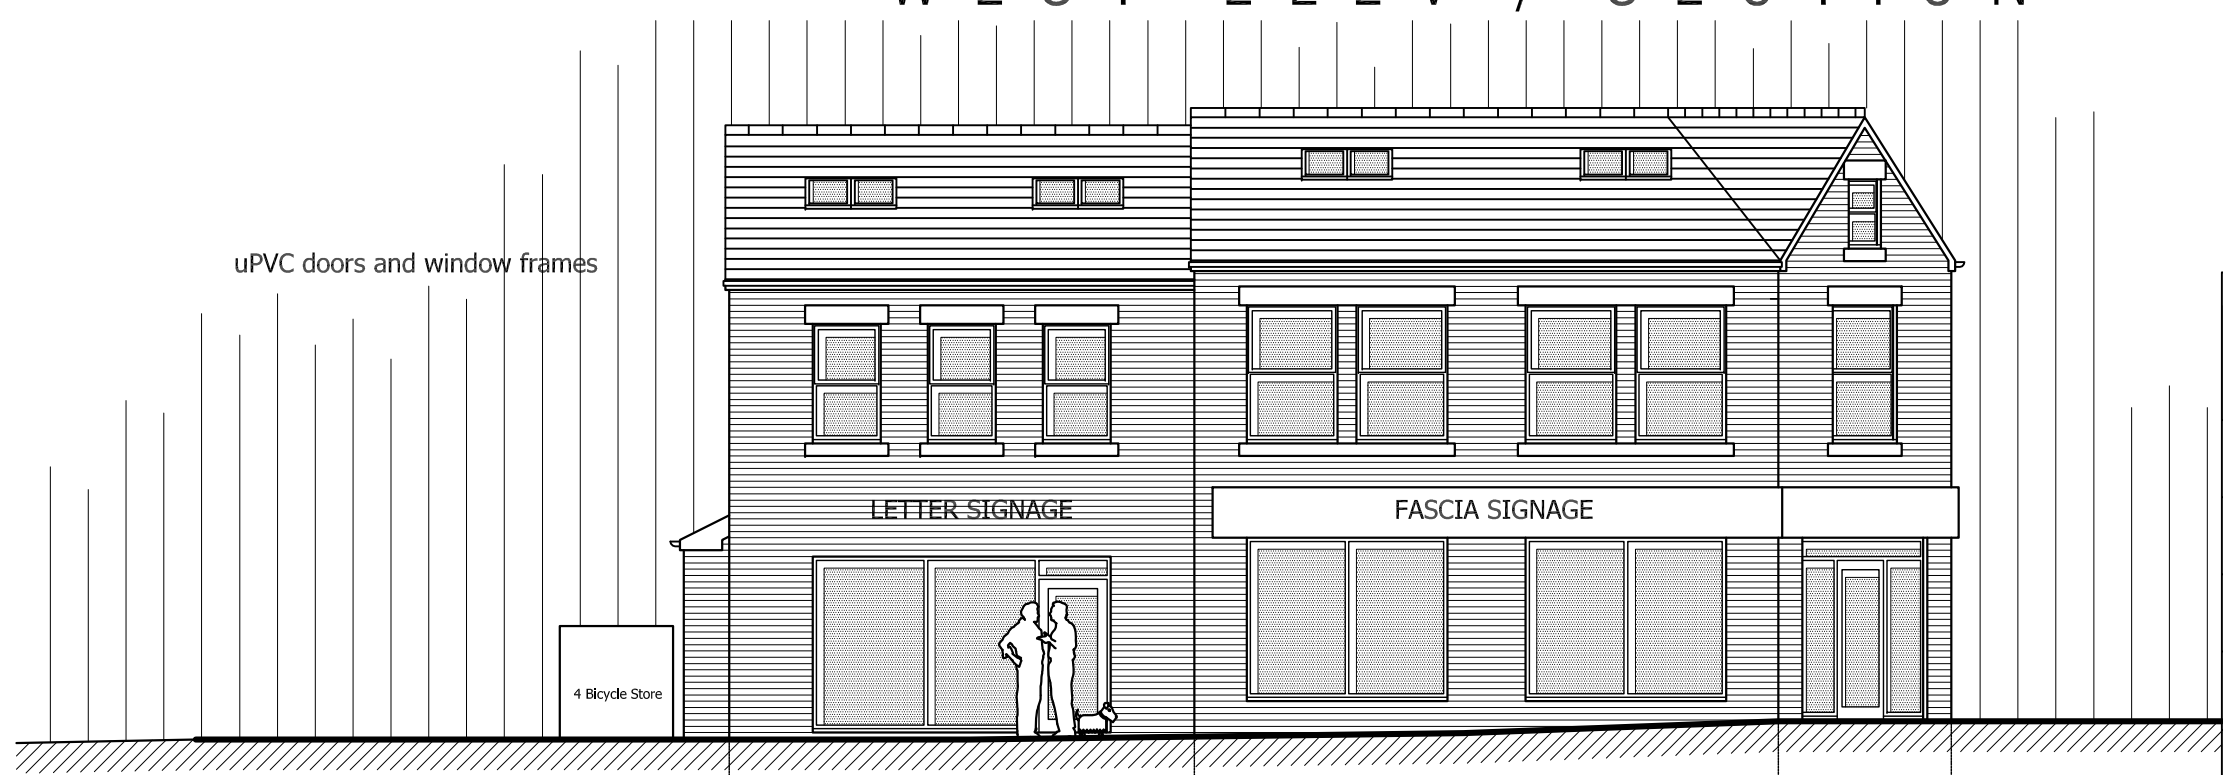

EAST ELEVATION

Project 92-96 OLD CHURCH STREET MANCHESTER		
Drawing Title PROPOSED ELEVATIONS		
Drawing No. 106		
Drawn: ZU	Status: Planning	Date 31.03.2023
Scale @ A3		1:100

XHAN Consulting
129 Centurion House
Deansgate M3 3WR
T: 7400012759

