

Notes


This drawing is the property of The Intelligent Design Centre Ltd and copyright is reserved by them. This drawing is not to be copied or disclosed by or to any unauthorised persons without the prior written consent of The Intelligent Design Centre Ltd.

Do not scale from this drawing.


All dimensions are to be checked on site prior to construction, manufacture of any components and ordering of materials and equipment.

Any discrepancies are to be reported to the architect for clarification.

All materials and workmanship to be in accordance with the current British Standards and codes of practice.

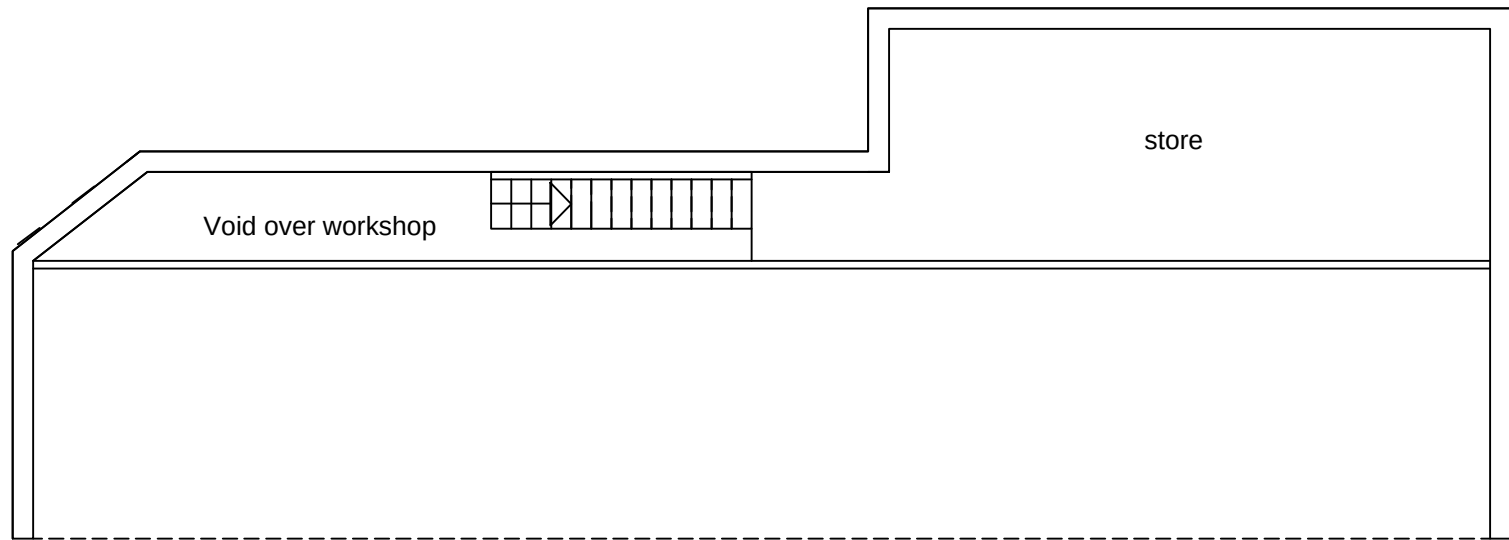

Existing Mezzanine Plan

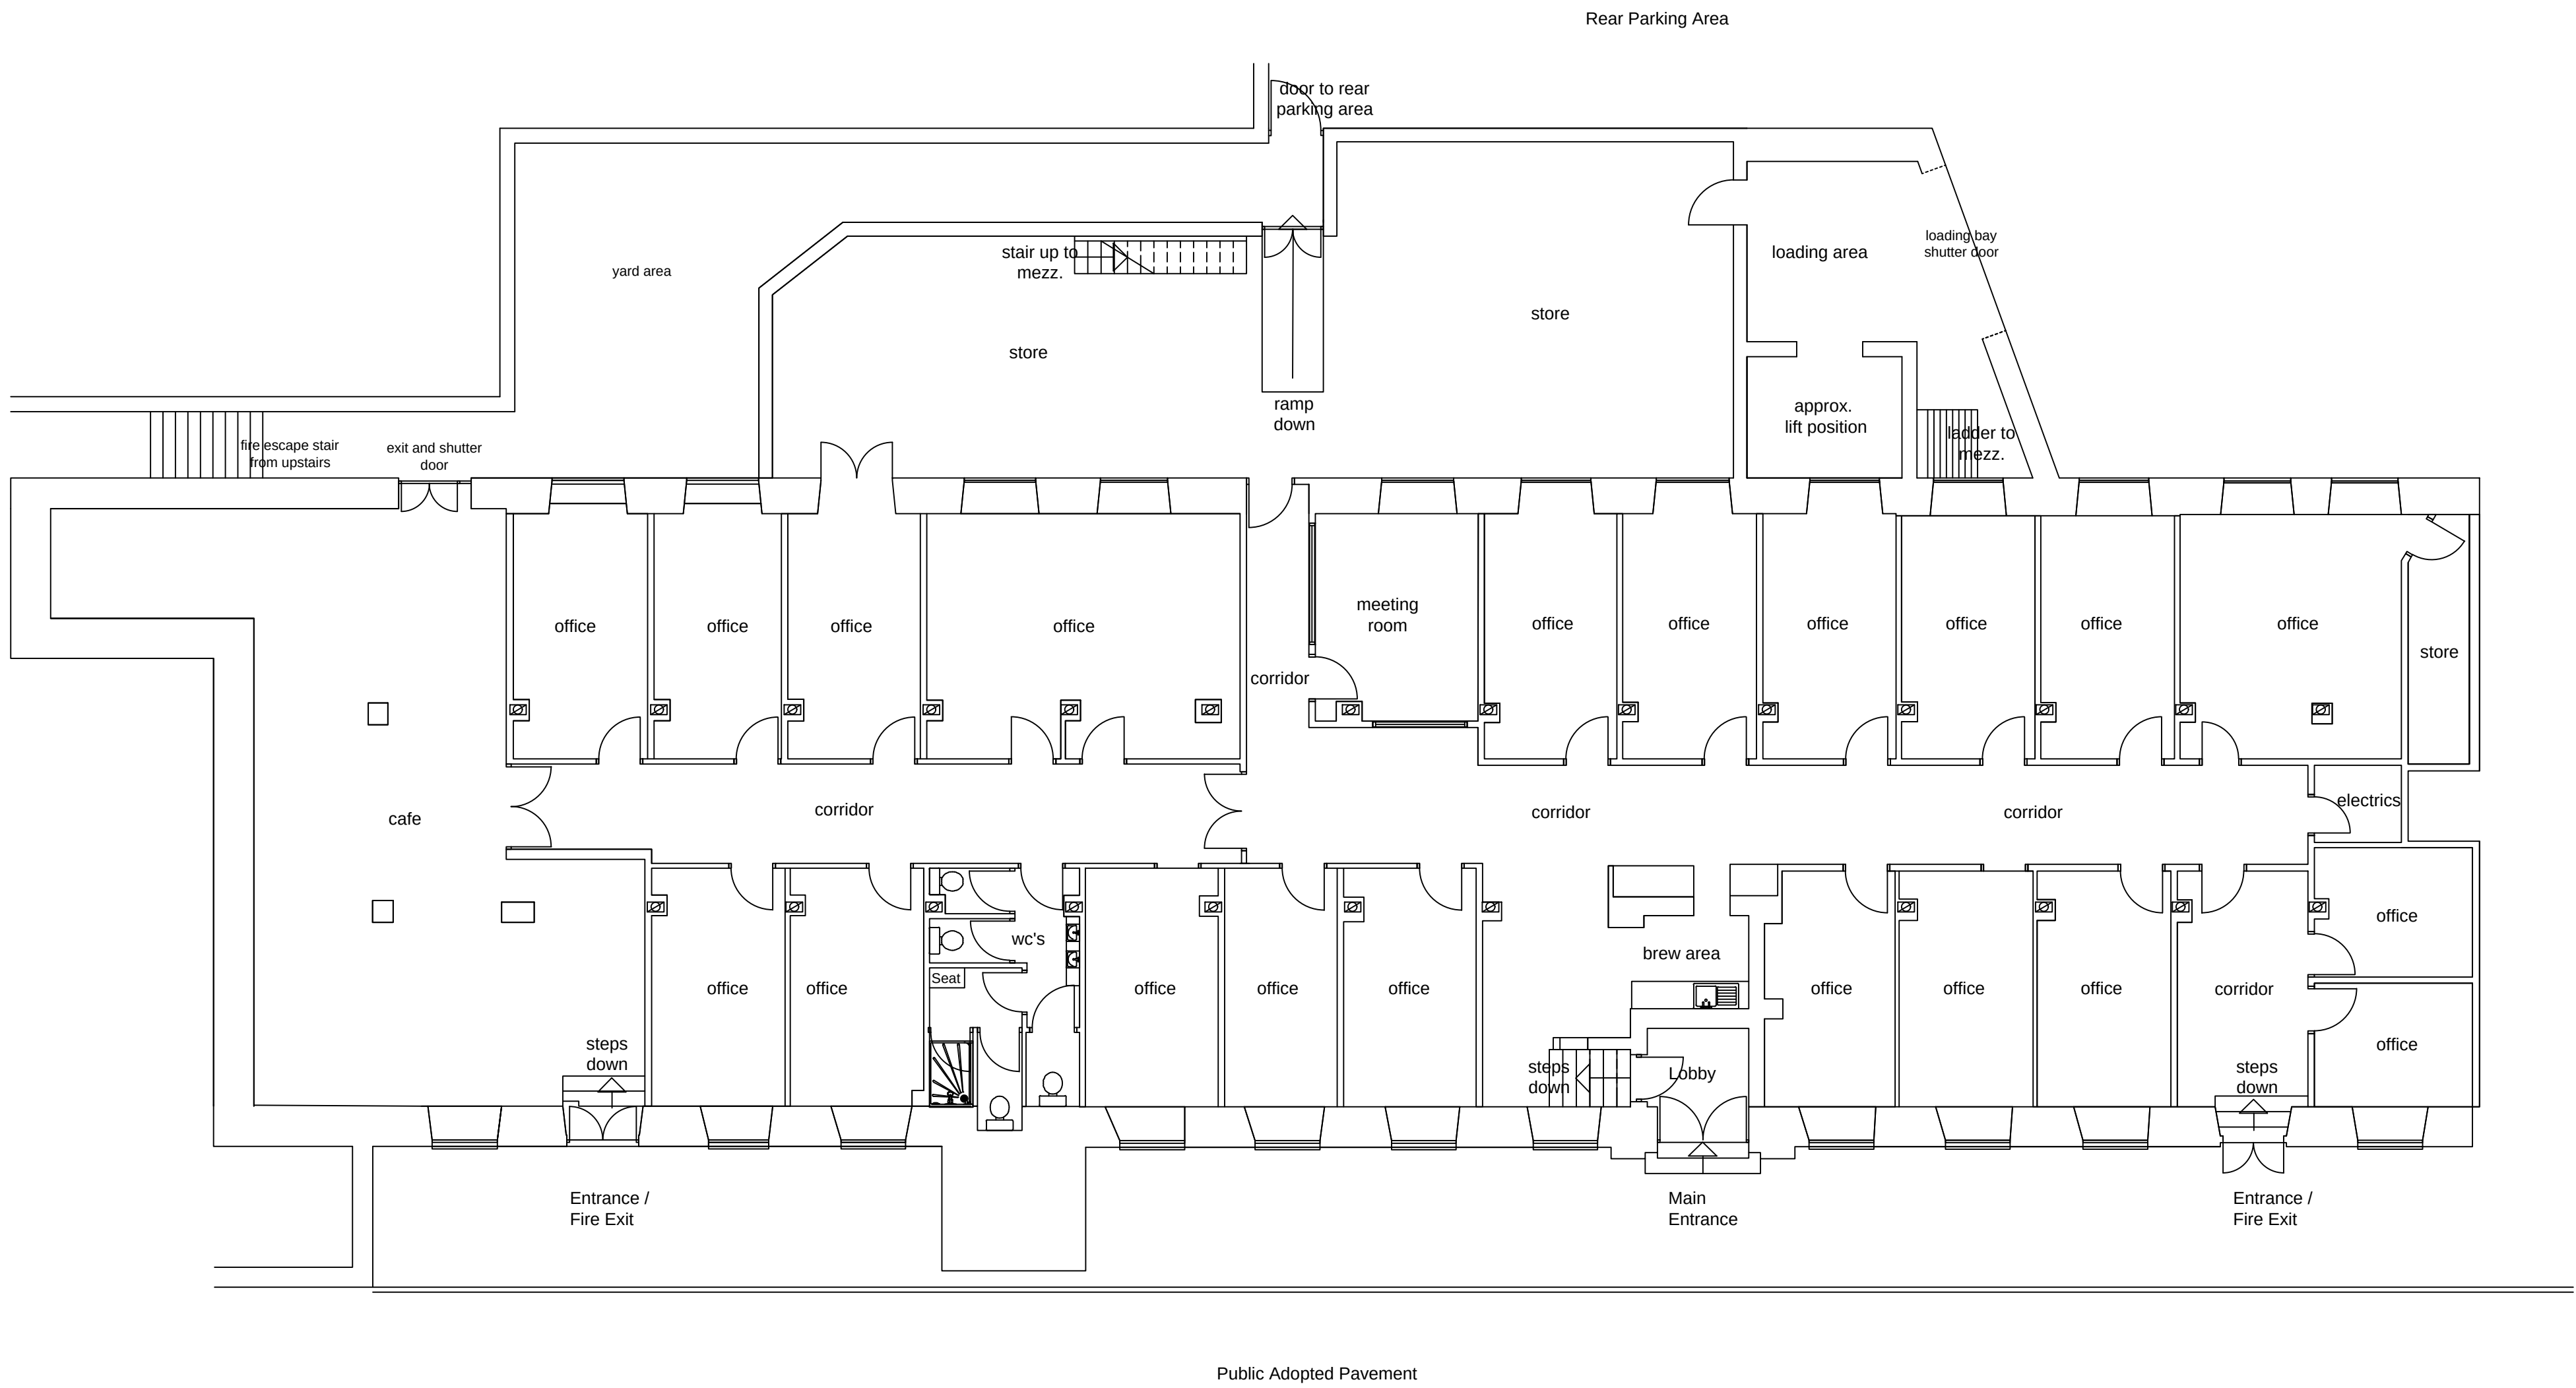

Existing Lower Ground Floor Plan

Rev	Date	Drawn by	Comments
Client			
Mr S Baig			
Project			
Proposed Change of Use to LGF			
Chester St Mill, 8 Chester St, Manchester			
Drawing			
Existing Lower Ground Floor Plan			
Date	Drawn by	Scales	
December 2022	L.E	1:100 @ A1	
Job No - Dwg No - Rev			
22101-01			



The Intelligent Design Centre

Creative thinking in architecture, engineering and the built environment

5-11 Eagle Street
Accrington
Lancashire
BB5 1L.N

T 01254 232007
F 01254 392193
E info@emil-idc.co.uk
W intelligentdesigncentre.co.uk