


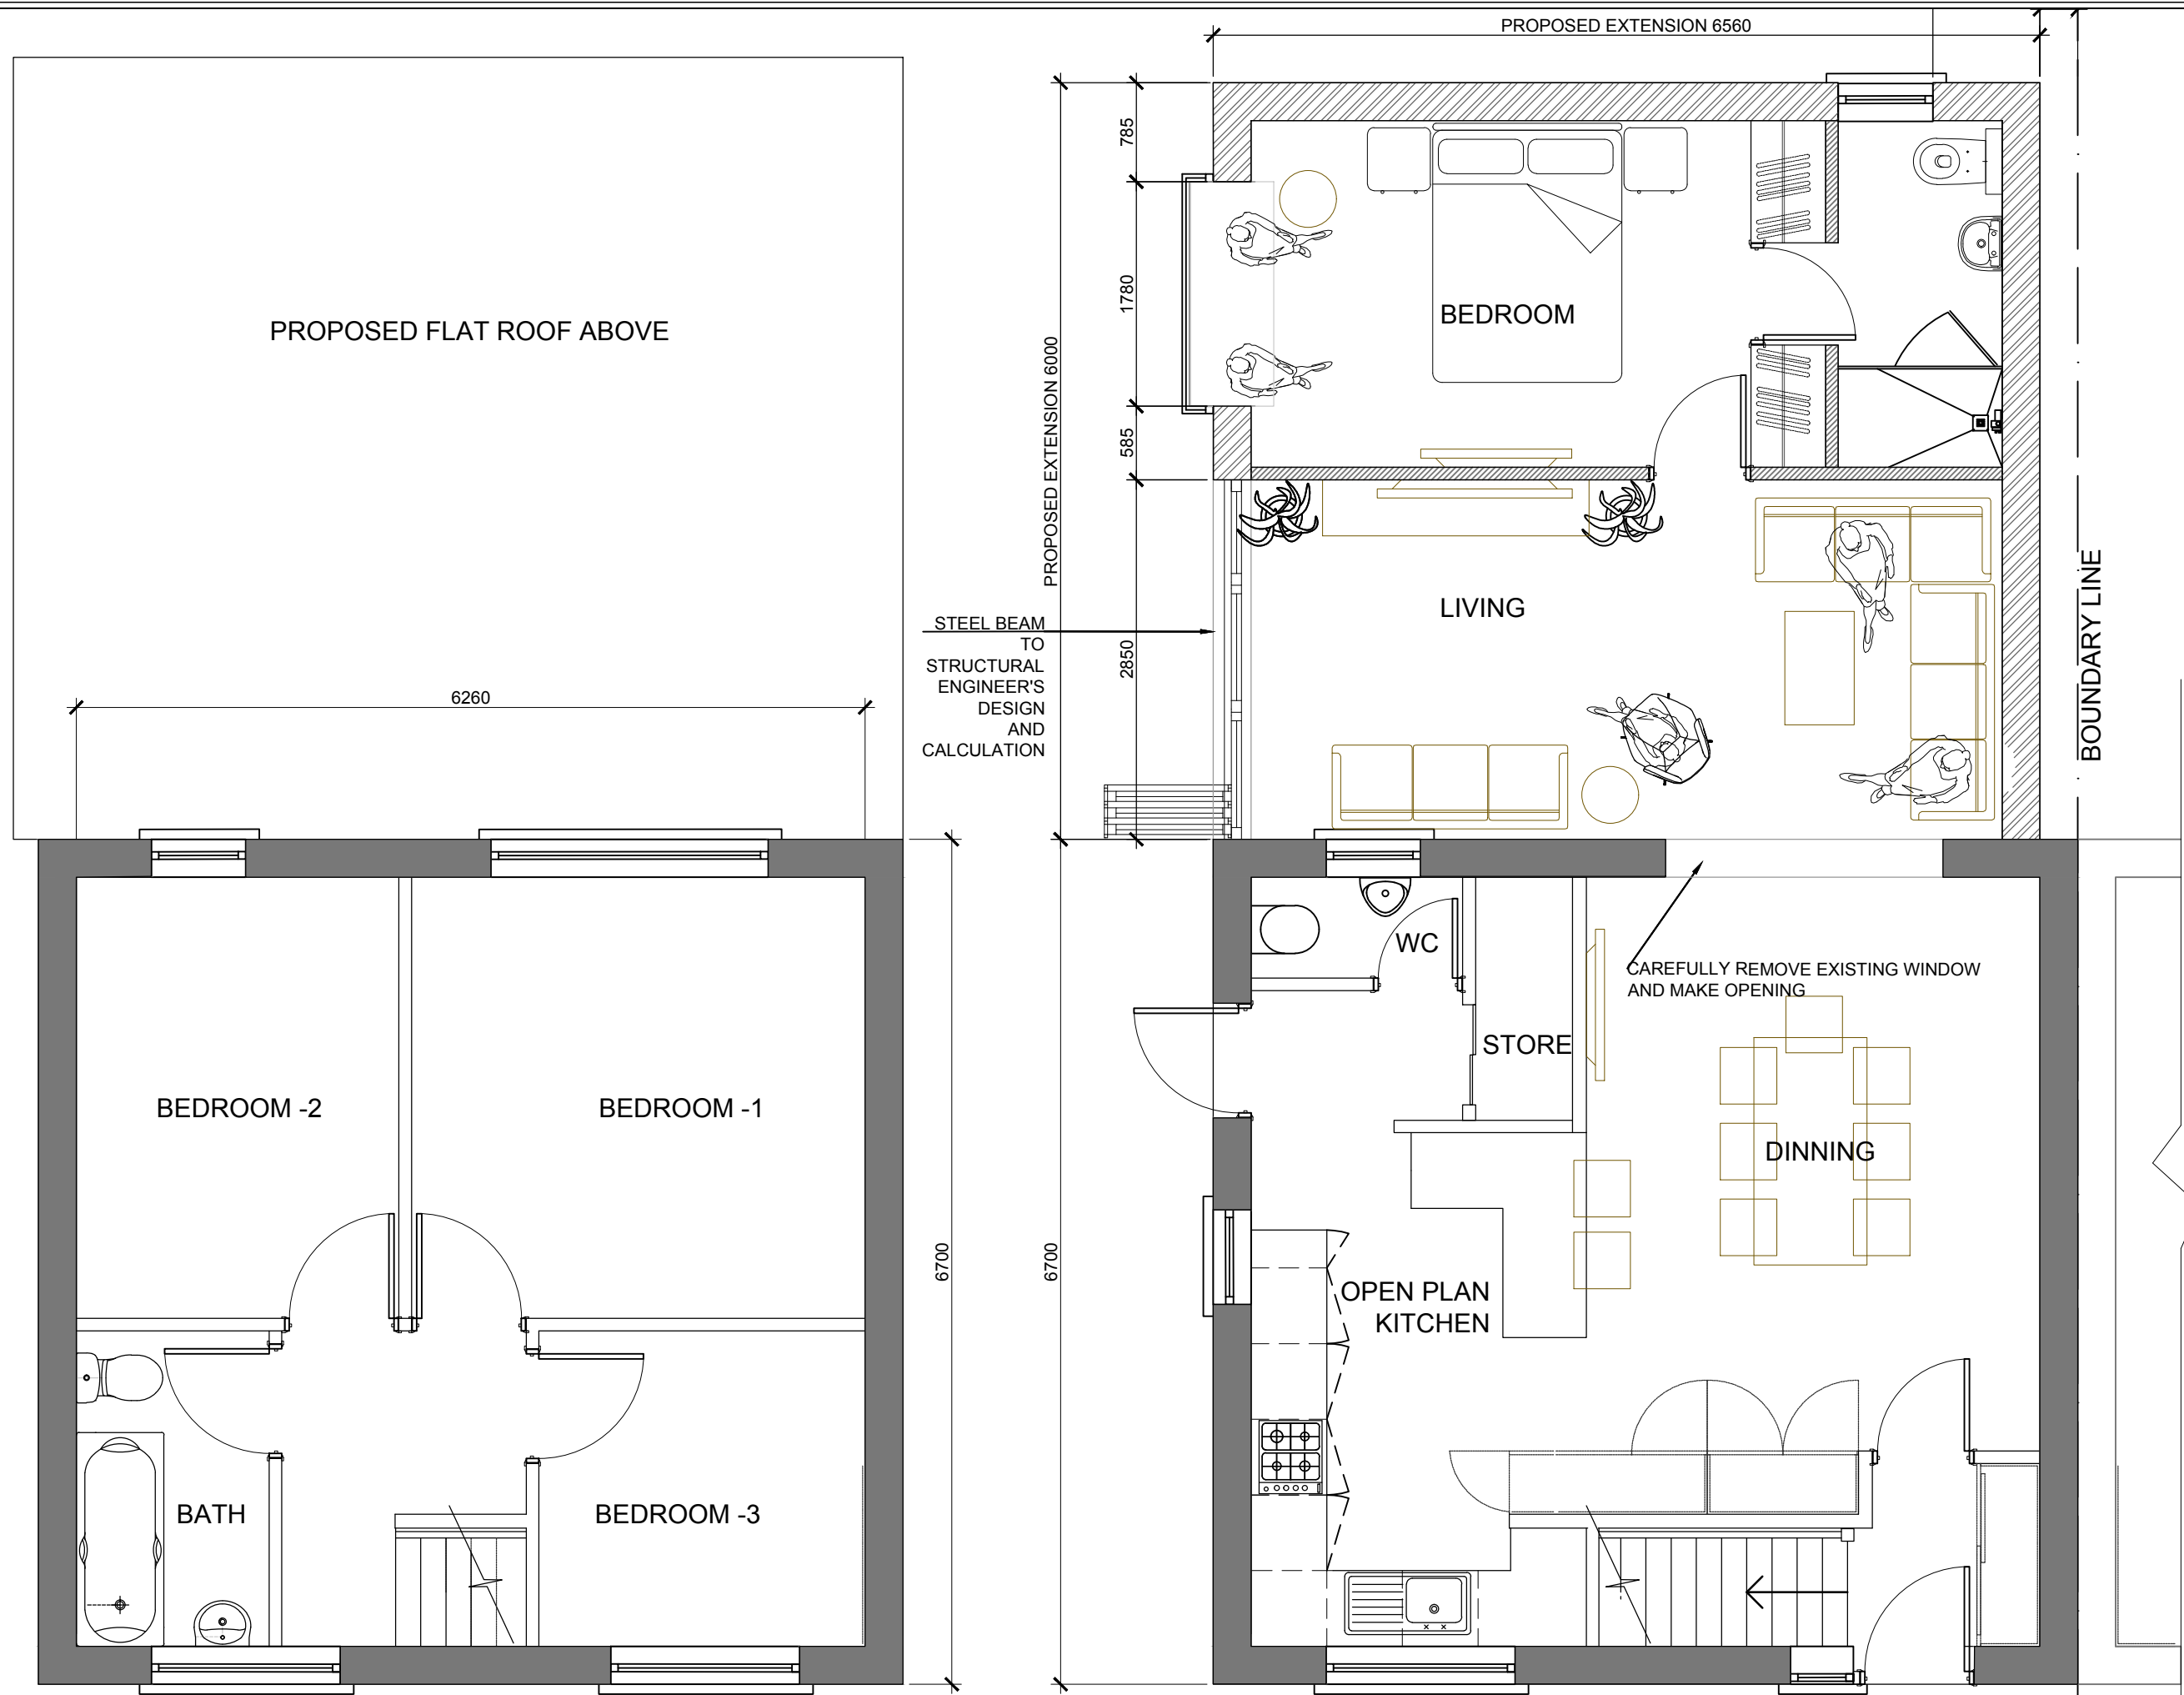

General Notes

The Contractor is to check all dimensions on site and report any discrepancies to the Contract Administrator. This drawing is to be read in conjunction with all other standard documentation. Dimensions are not to be scaled from this drawing.

PROPOSED PICTURE WINDOW LOOK AND FEEL

PROPOSED BI-FOLD DOOR LOOK AND FEEL

No.	Revision /Issue	Date

Black Elephant

Architecture Interiors Planning
Email: rubeenk@yahoo.com
Mobile: 07767935960

Project Name and Address :

12 Ennerdale Avenue, M21 7NR
Manchester

Client : Sylwia Pagorska

Title :

SINGLE STOREY REAR EXTENSION

Project No : M-13_16	Drawn by : AG
Date : 01/07/2023	Drawing No: PL-001
Scale : 1:50@A3	Proposed Floor Plans