


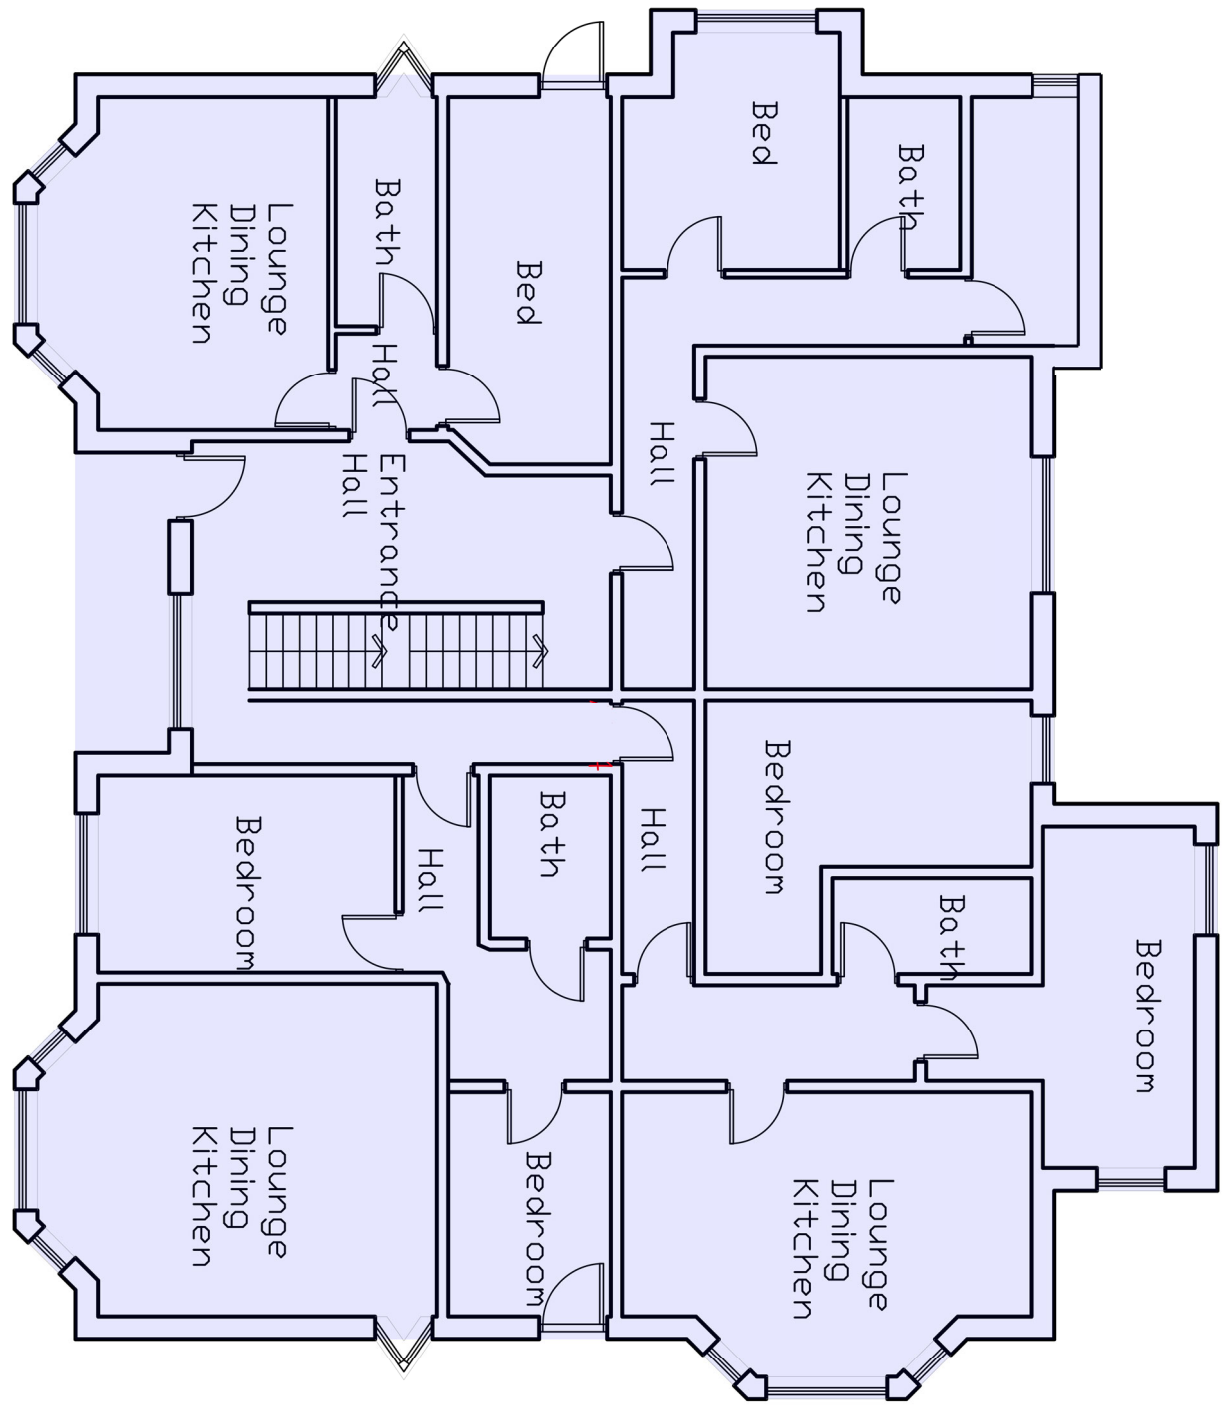

edmunds architects ltd
www.edmundsarchitects.com

Do not scale from this drawing
This drawing is the copyright of edmunds architect ltd
All dimensions to be checked on site by contractor
Contractor to report any dimensional discrepancies,
errors or omissions prior to works commencing on site

Notes
Existing building currently being converted
as approved planning application
12561/P30PA/2019

Rev.	Date	Drawn	Description
P2	18.05.2023	AE	Issued for Planning

Project
WOODLANDS ROAD
Client
AIRSHACK PROJECTS 359
Scale
1:100 @ A3
Status
FOR PLANNING
Drawing no. / Title
0079_al(05)040_P2

edmunds architects

EXISTING GROUND FLOOR PLAN
(359-361 WILBRAHAM ROAD)