





SITE LOCATION PLAN 1:1250

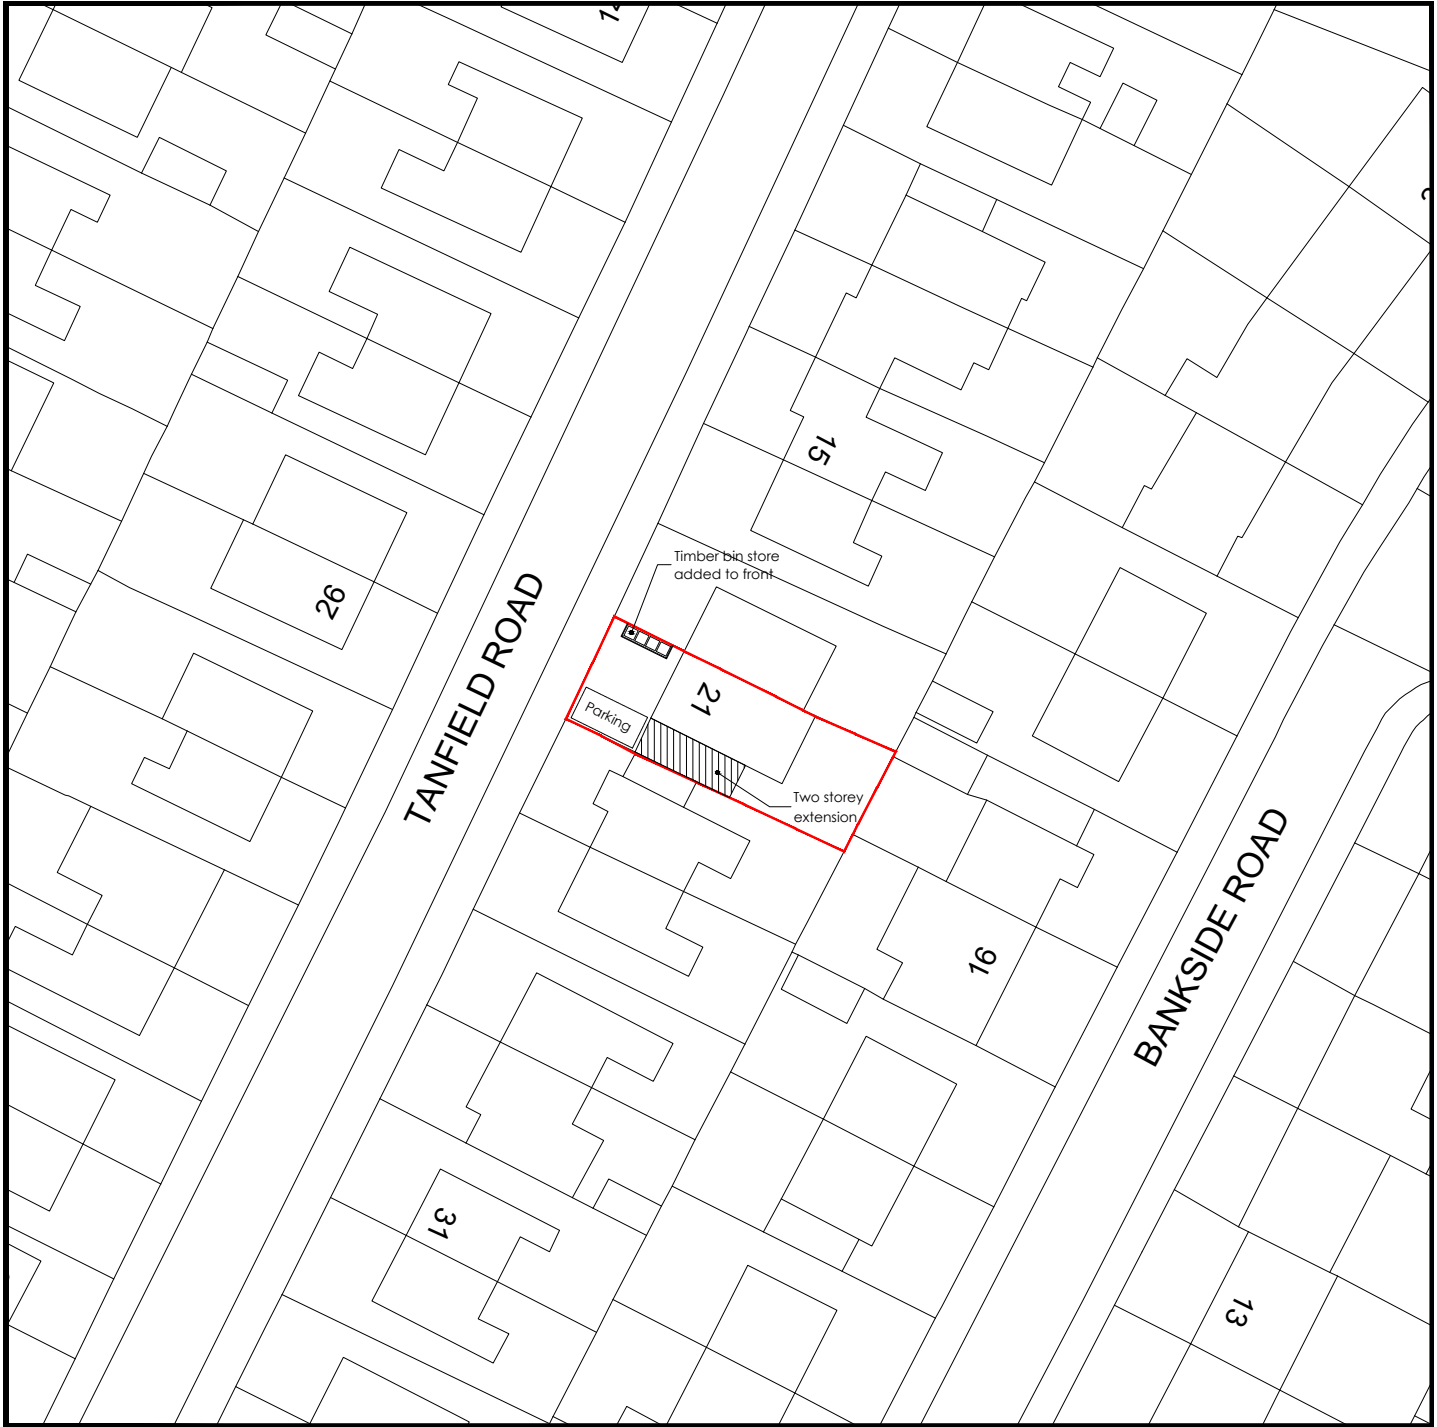

BLOCK PLAN 1:500

NOTES

This drawing to be read in accordance with the specification/Bills of Quantities and related drawings.
No Dimensions to be scaled from this drawing. All stated dimensions to be verified on site and the designer notified of any discrepancies.

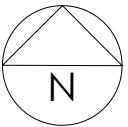

FOR PLANNING

Project

21 TANFIELD ROAD
DIDSBURY
MANCHESTER
M20 5GE

Title

SITE LOCATION & BLOCK PLAN


Scale	Date
RTD @ A3	FEBRUARY 2023
Drawn	Checked
SB	-
Drawing Number	Revision
7024_PL01	-

SMASHBOX

97 Alderley Road | Wilmslow | Cheshire | SK9 1PT
ARCHITECTURE DESIGN PLANNING
T. 01625 466 557 E. hello@smashboxarchitecture.com
www.smashboxarchitecture.com

NOTES

This drawing to be read in accordance with the specification/Bills of Quantities and related drawings.
No Dimensions to be scaled from this drawing. All stated dimensions to be verified on site and the designer notified of any discrepancies.

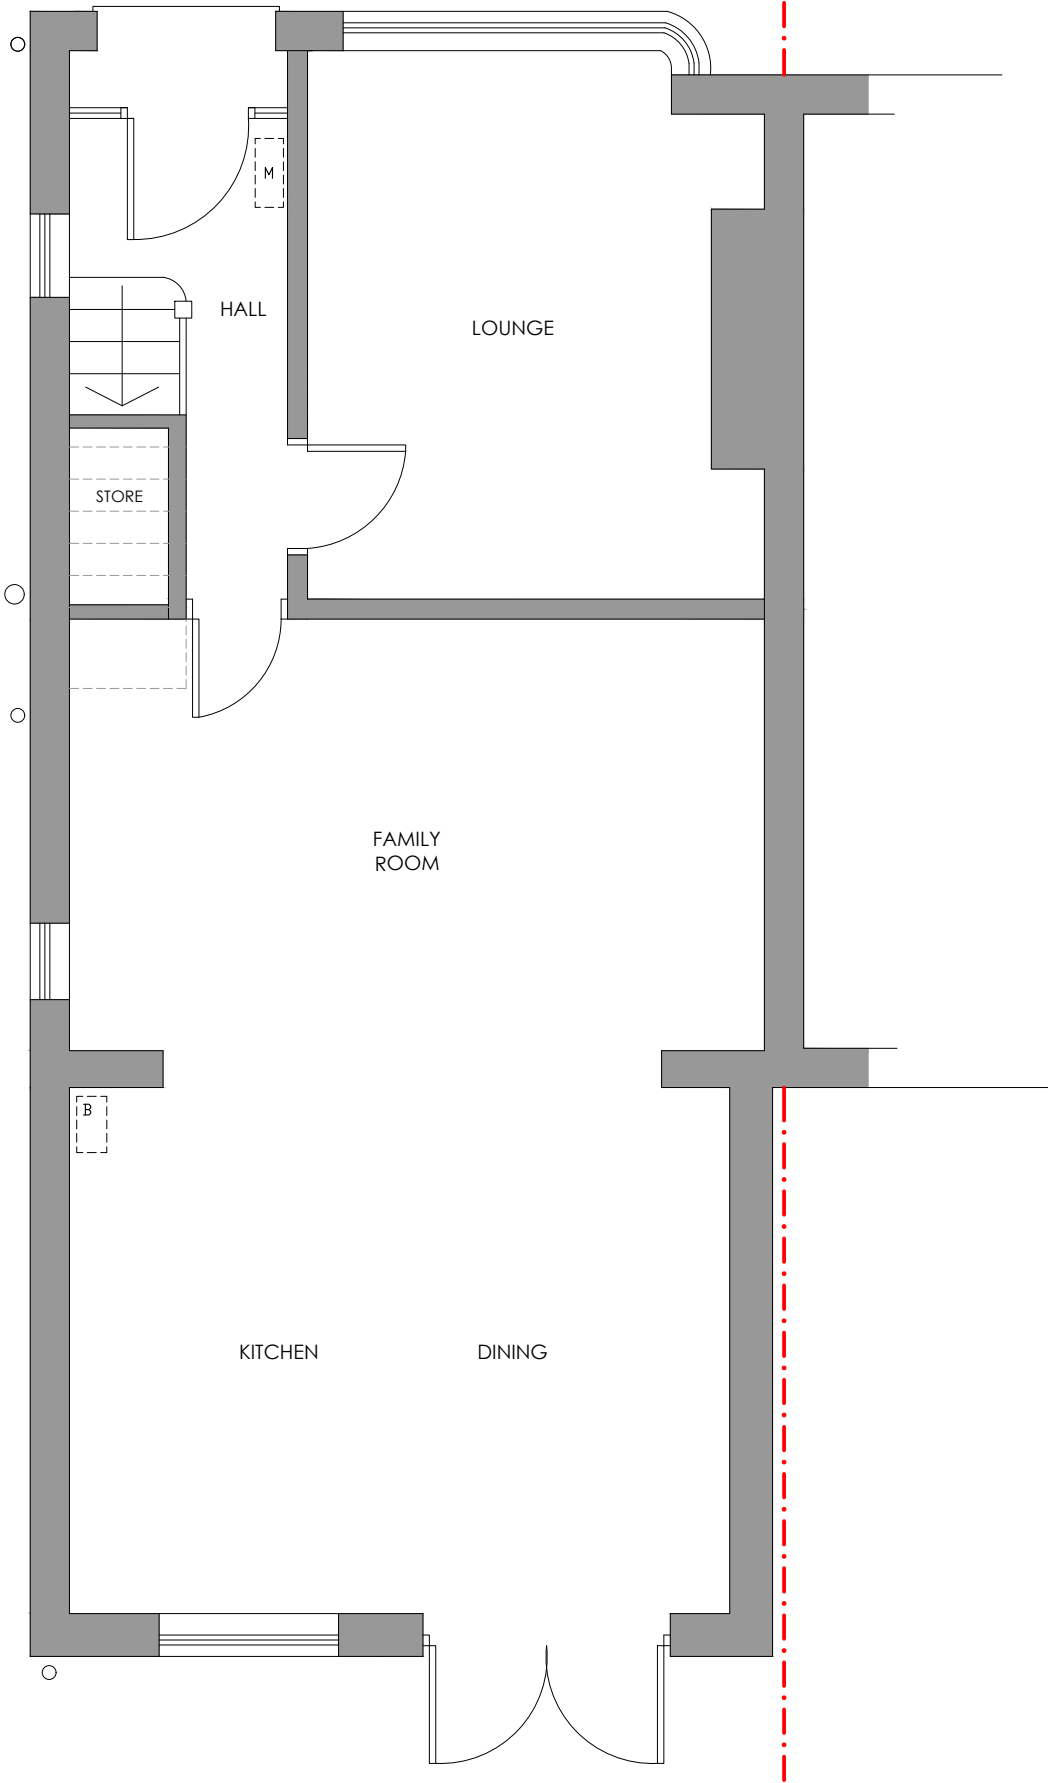

FOR PLANNING

Project
21 TANFIELD ROAD
DIDSBURY
MANCHESTER
M20 5GE

Title
EXISTING GROUND FLOOR PLAN


Scale 1:50 @ A3	Date FEBRUARY 2023
Drawn SB	Checked -
Drawing Number 7024_PL02	Revision -

SMASHBOX

97 Alderley Road | Wilmslow | Cheshire | SK9 1PT
ARCHITECTURE DESIGN PLANNING
T. 01625 466 557 E. hello@smashboxarchitecture.com
www.smashboxarchitecture.com

NOTES

This drawing to be read in accordance with the specification/Bills of Quantities and related drawings.
No Dimensions to be scaled from this drawing. All stated dimensions to be verified on site and the designer notified of any discrepancies.

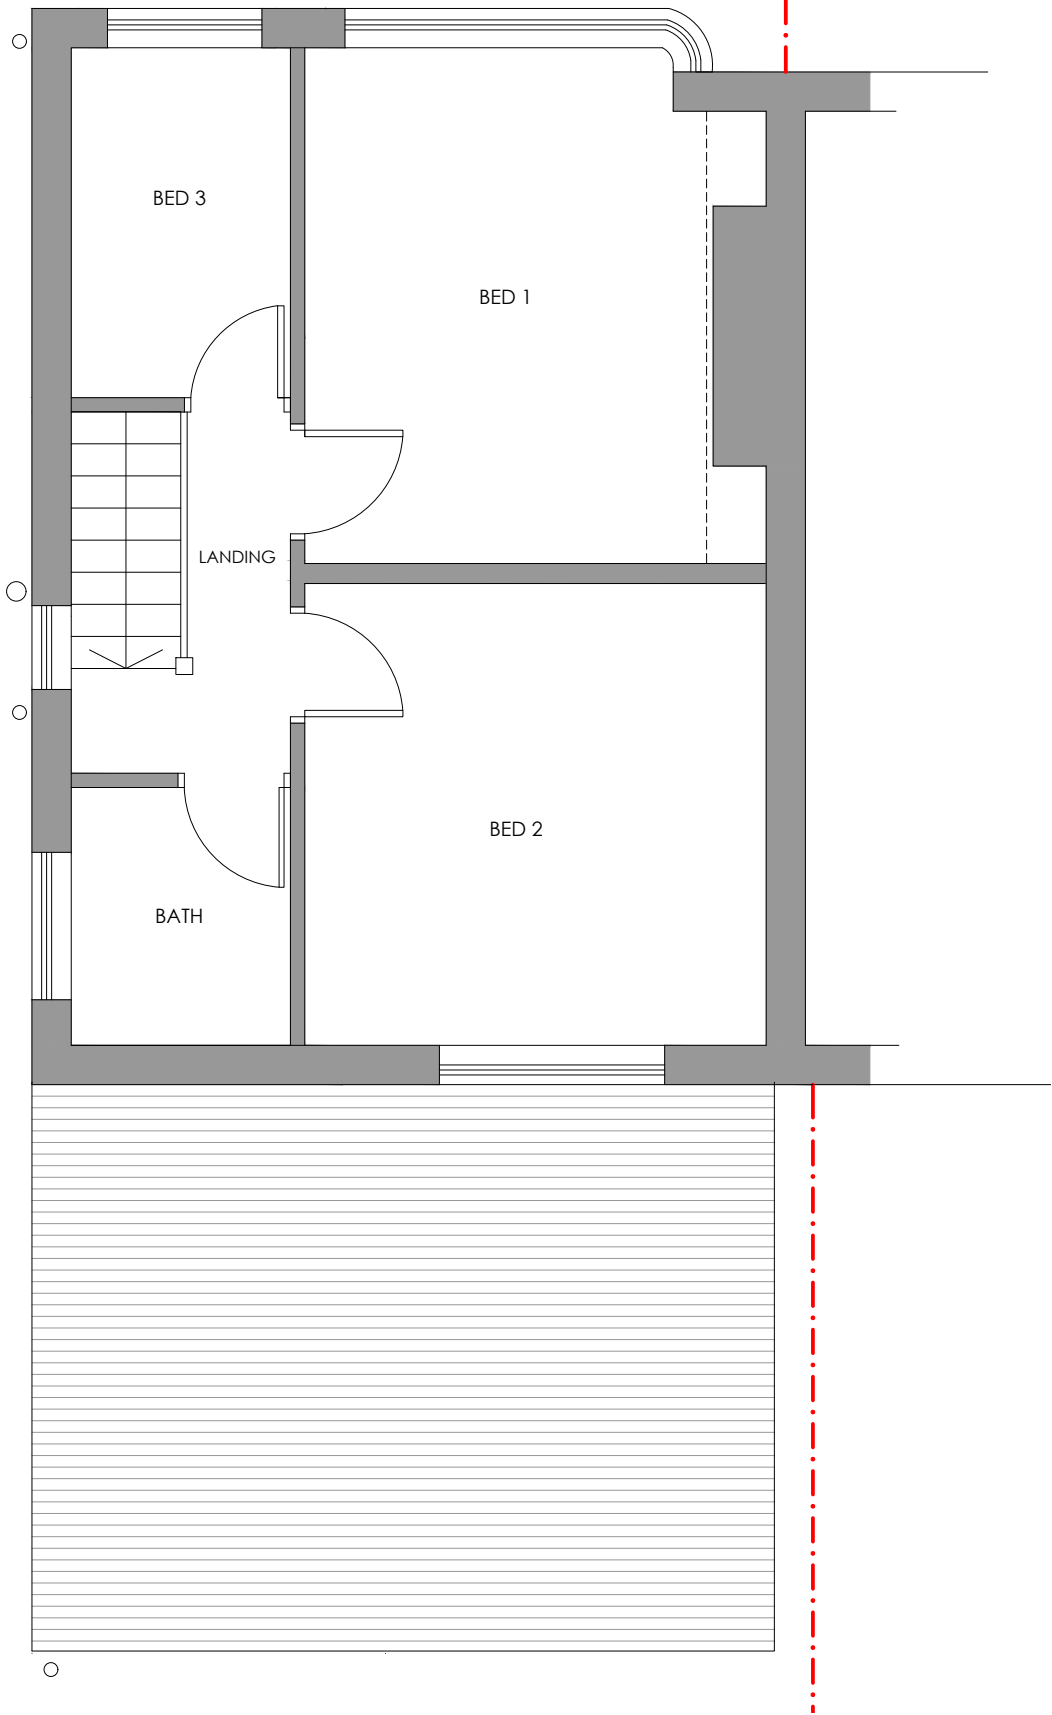

FOR PLANNING

Project
21 TANFIELD ROAD
DIDSBURY
MANCHESTER
M20 5GE

Title
EXISTING FIRST FLOOR PLAN

Scale 1:50 @ A3	Date FEBRUARY 2023
Drawn SB	Checked -
Drawing Number 7024_PL03	Revision -

NOTES

This drawing to be read in accordance with the specification/Bills of Quantities and related drawings.
No Dimensions to be scaled from this drawing. All stated dimensions to be verified on site and the designer notified of any discrepancies.



EXISTING REAR ELEVATION



EXISTING SIDE ELEVATION (EAST)



PROPOSED SIDE ELEVATION (SOUTH WEST)

FOR PLANNING


Project
21 TANFIELD ROAD
DIDSBURY
MANCHESTER
M20 5GE

Title
EXISTING ELEVATIONS

Scale 1:100 @ A3	Date FEBRUARY 2023
Drawn SB	Checked -
Drawing Number 7024_PL04	Revision -

SMASHBOX

97 Alderley Road | Wilmslow | Cheshire | SK9 1PT
ARCHITECTURE DESIGN PLANNING
T. 01625 466 557 E. hello@smashboxarchitecture.com
www.smashboxarchitecture.com

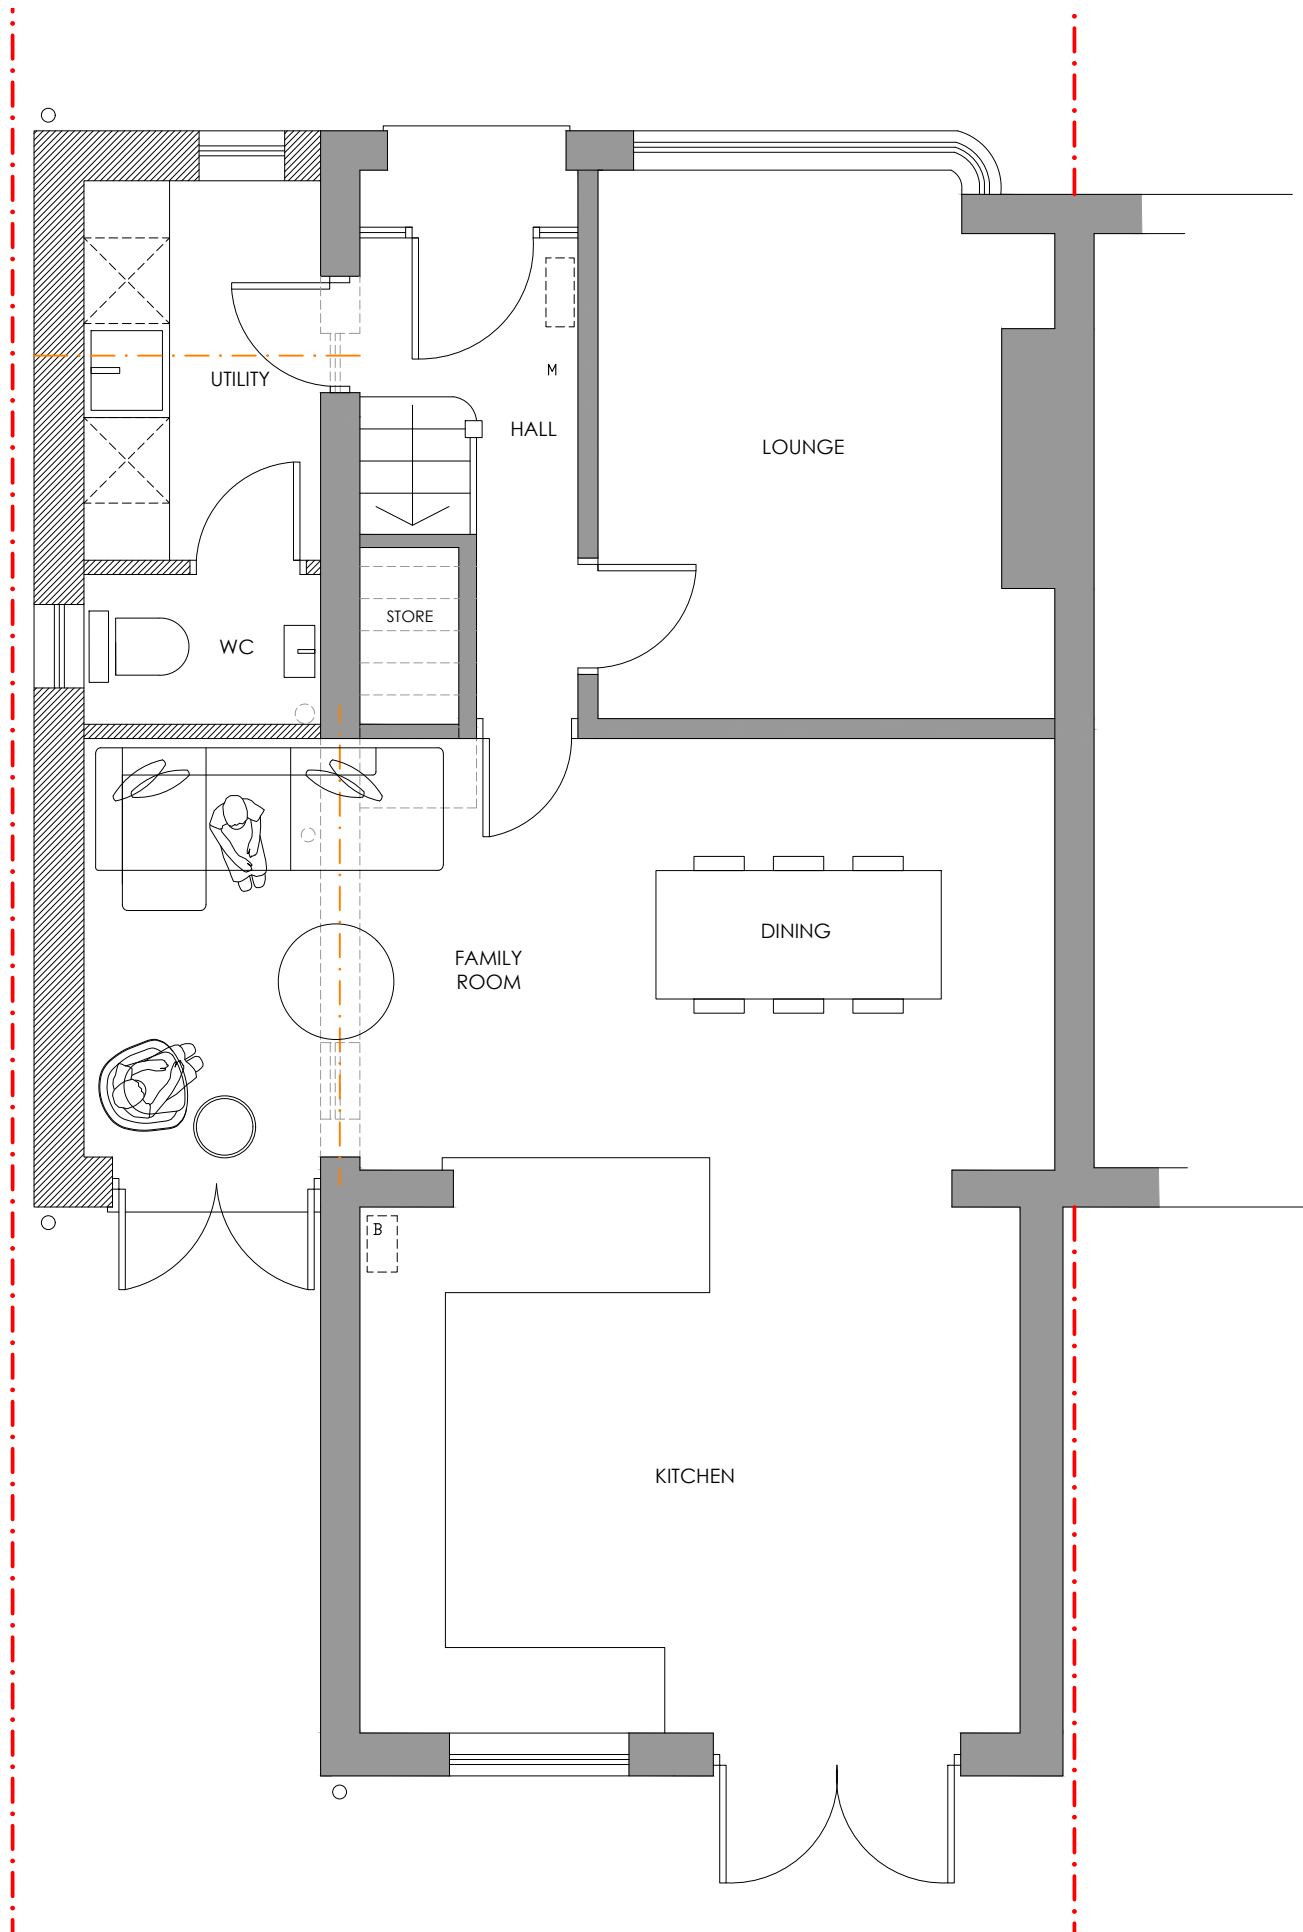

NOTES

This drawing to be read in accordance with the specification/Bills of Quantities and related drawings.
No Dimensions to be scaled from this drawing. All stated dimensions to be verified on site and the designer notified of any discrepancies.

FOR PLANNING

Project
21 TANFIELD ROAD
DIDSBURY
MANCHESTER
M20 5GE

Title
PROPOSED FLOOR PLAN


Scale 1:50 @ A3	Date FEBRUARY 2023
Drawn SB	Checked -
Drawing Number 7024_PL05	Revision A

SMASHBOX

97 Alderley Road | Wilmslow | Cheshire | SK9 1PT
ARCHITECTURE DESIGN PLANNING
T. 01625 466 557 E. hello@smashboxarchitecture.com
www.smashboxarchitecture.com

NOTES

This drawing to be read in accordance with the specification/Bills of Quantities and related drawings.
No Dimensions to be scaled from this drawing. All stated dimensions to be verified on site and the designer notified of any discrepancies.

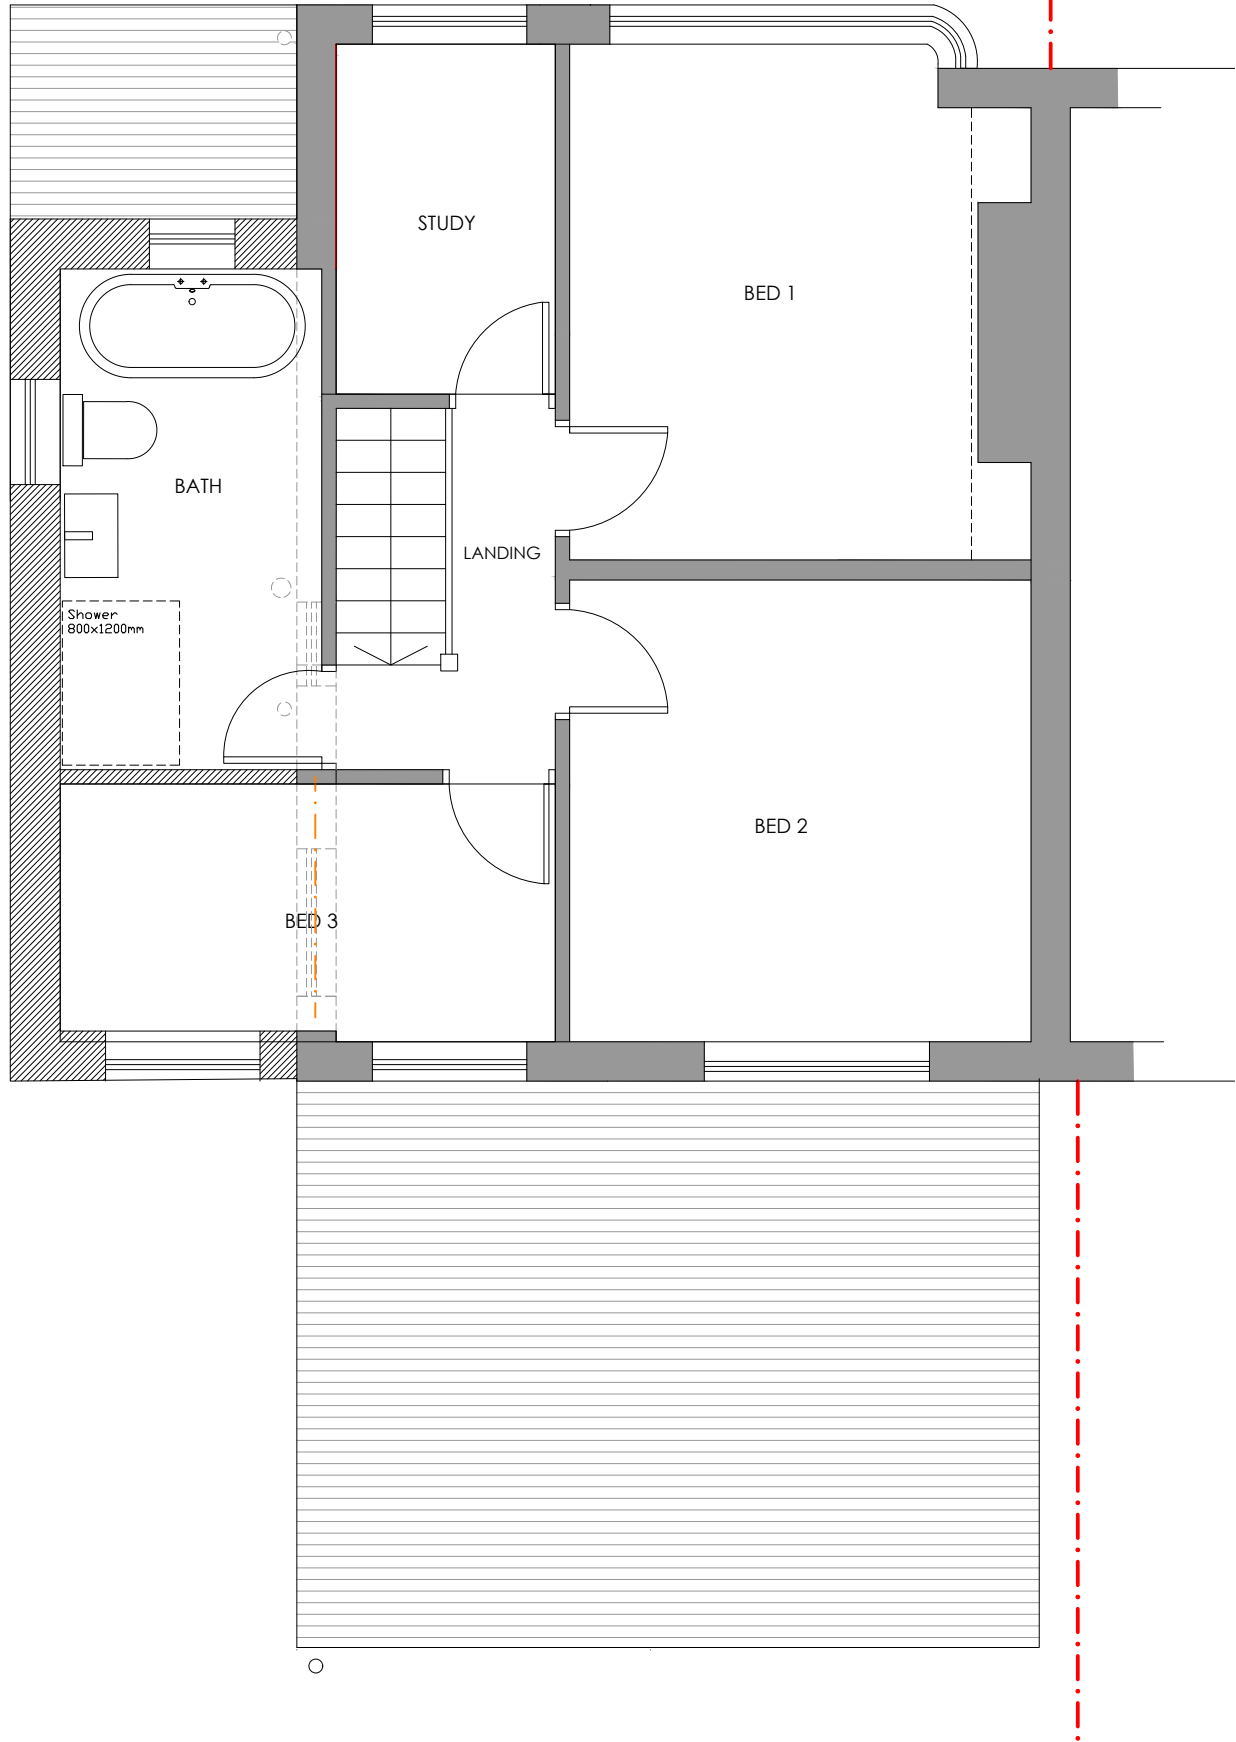

FOR PLANNING

Project
21 TANFIELD ROAD
DIDSBURY
MANCHESTER
M20 5GE

Title
PROPOSED FIRST FLOOR PLAN


Scale 1:50 @ A3	Date FEBRUARY 2023
Drawn SB	Checked -
Drawing Number 7024_PL06	Revision A

SMASHBOX

97 Alderley Road | Wilmslow | Cheshire | SK9 1PT
ARCHITECTURE DESIGN PLANNING
T. 01625 466 557 E. hello@smashboxarchitecture.com
www.smashboxarchitecture.com

NOTES

This drawing to be read in accordance with the specification/Bills of Quantities and related drawings.
No Dimensions to be scaled from this drawing. All stated dimensions to be verified on site and the designer notified of any discrepancies.

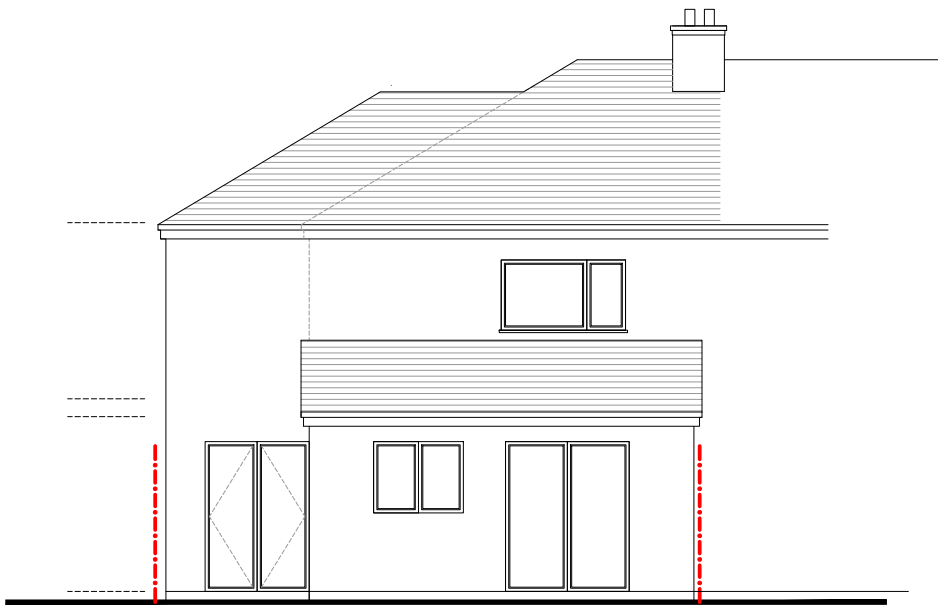

PROPOSED rear elevation



PROPOSED side elevation



PROPOSED front elevation

FOR PLANNING

Project
21 TANFIELD ROAD
DIDSBURY
MANCHESTER
M20 5GE

Title
PROPOSED ELEVATIONS

Scale 1:100 @ A3	Date FEBRUARY 2023
Drawn SB	Checked -
Drawing Number 7024_PL07	Revision A

SMASHBOX

97 Alderley Road | Wilmslow | Cheshire | SK9 1PT
ARCHITECTURE DESIGN PLANNING
T. 01625 466 557 E. hello@smashboxarchitecture.com
www.smashboxarchitecture.com