


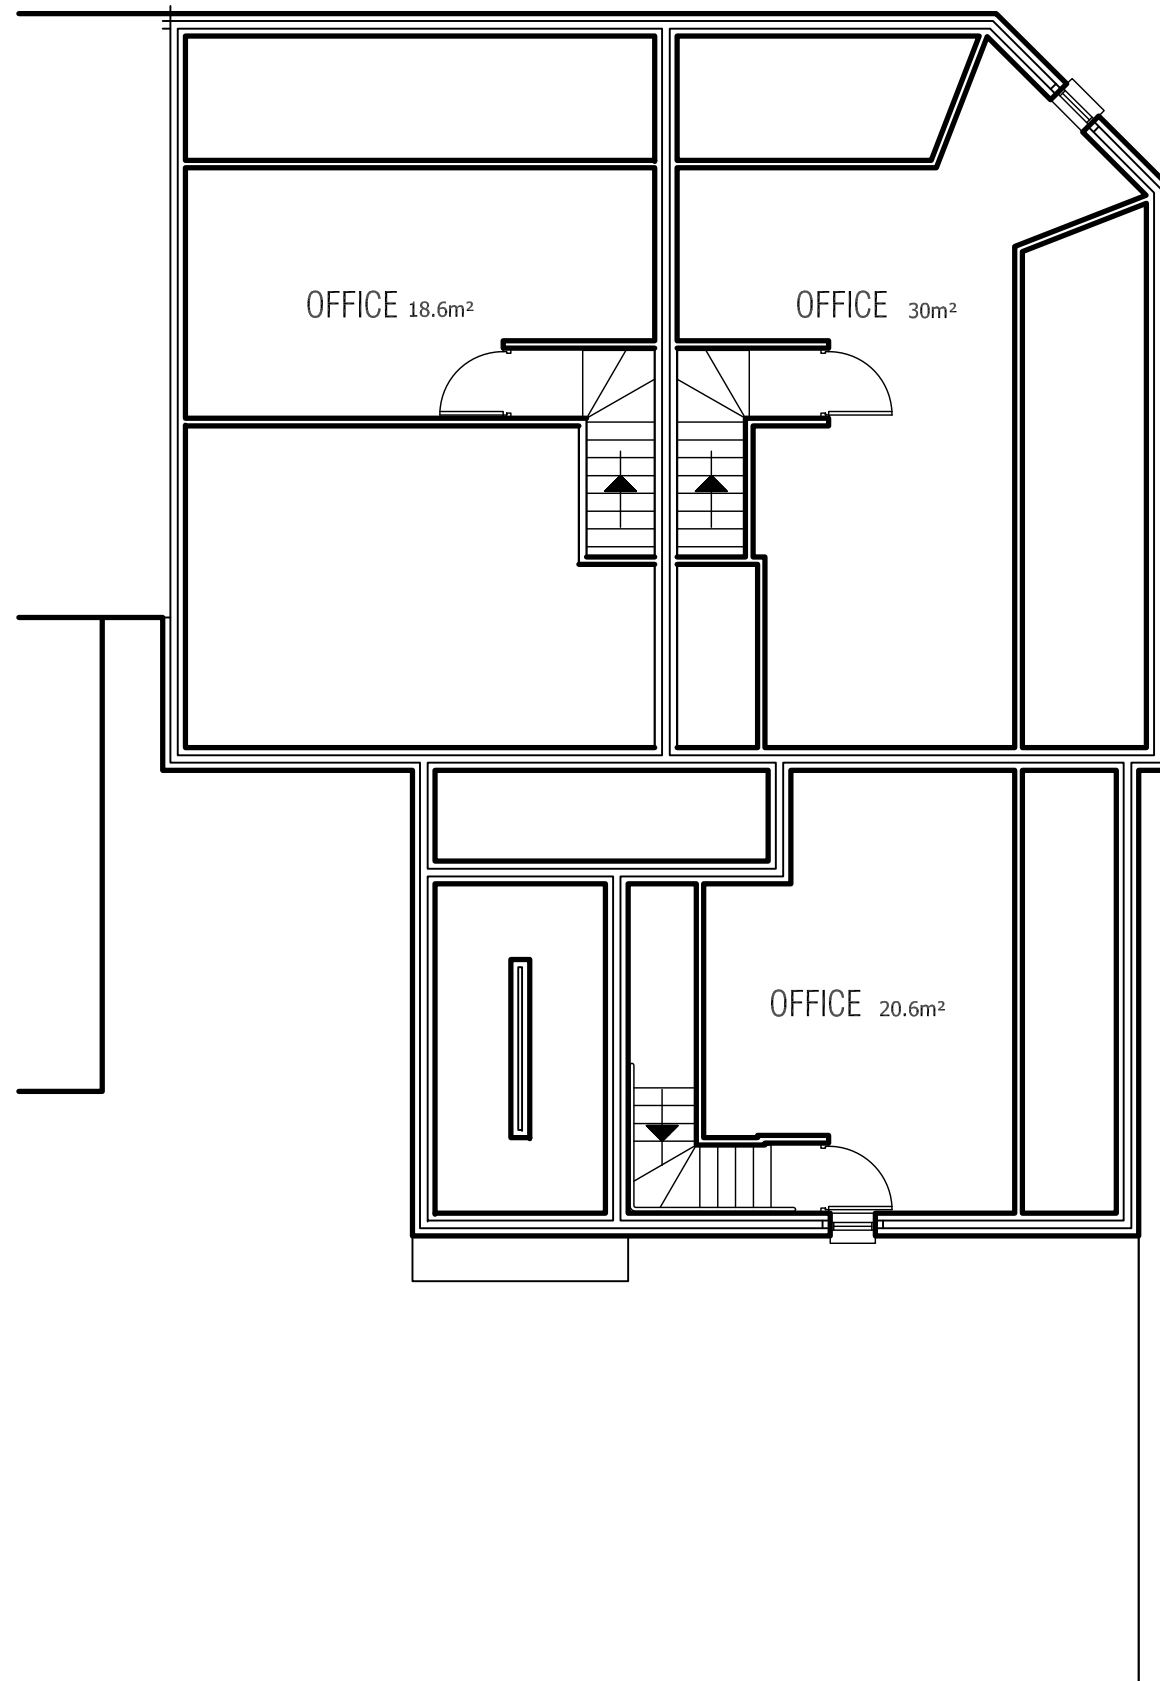

SECOND FLOOR PLAN

Project 92-96 OLD CHURCH STREET MANCHESTER		
Drawing Title PROPOSED SECOND FLOOR PLAN		
Drawing No. 104		
Drawn: ZU	Status: Planning	Date 31.03.2023
Scale @ A3	 1:100	
XHAN Consulting 129 Centurion House Deansgate M3 3WR T: 7400012759		

