



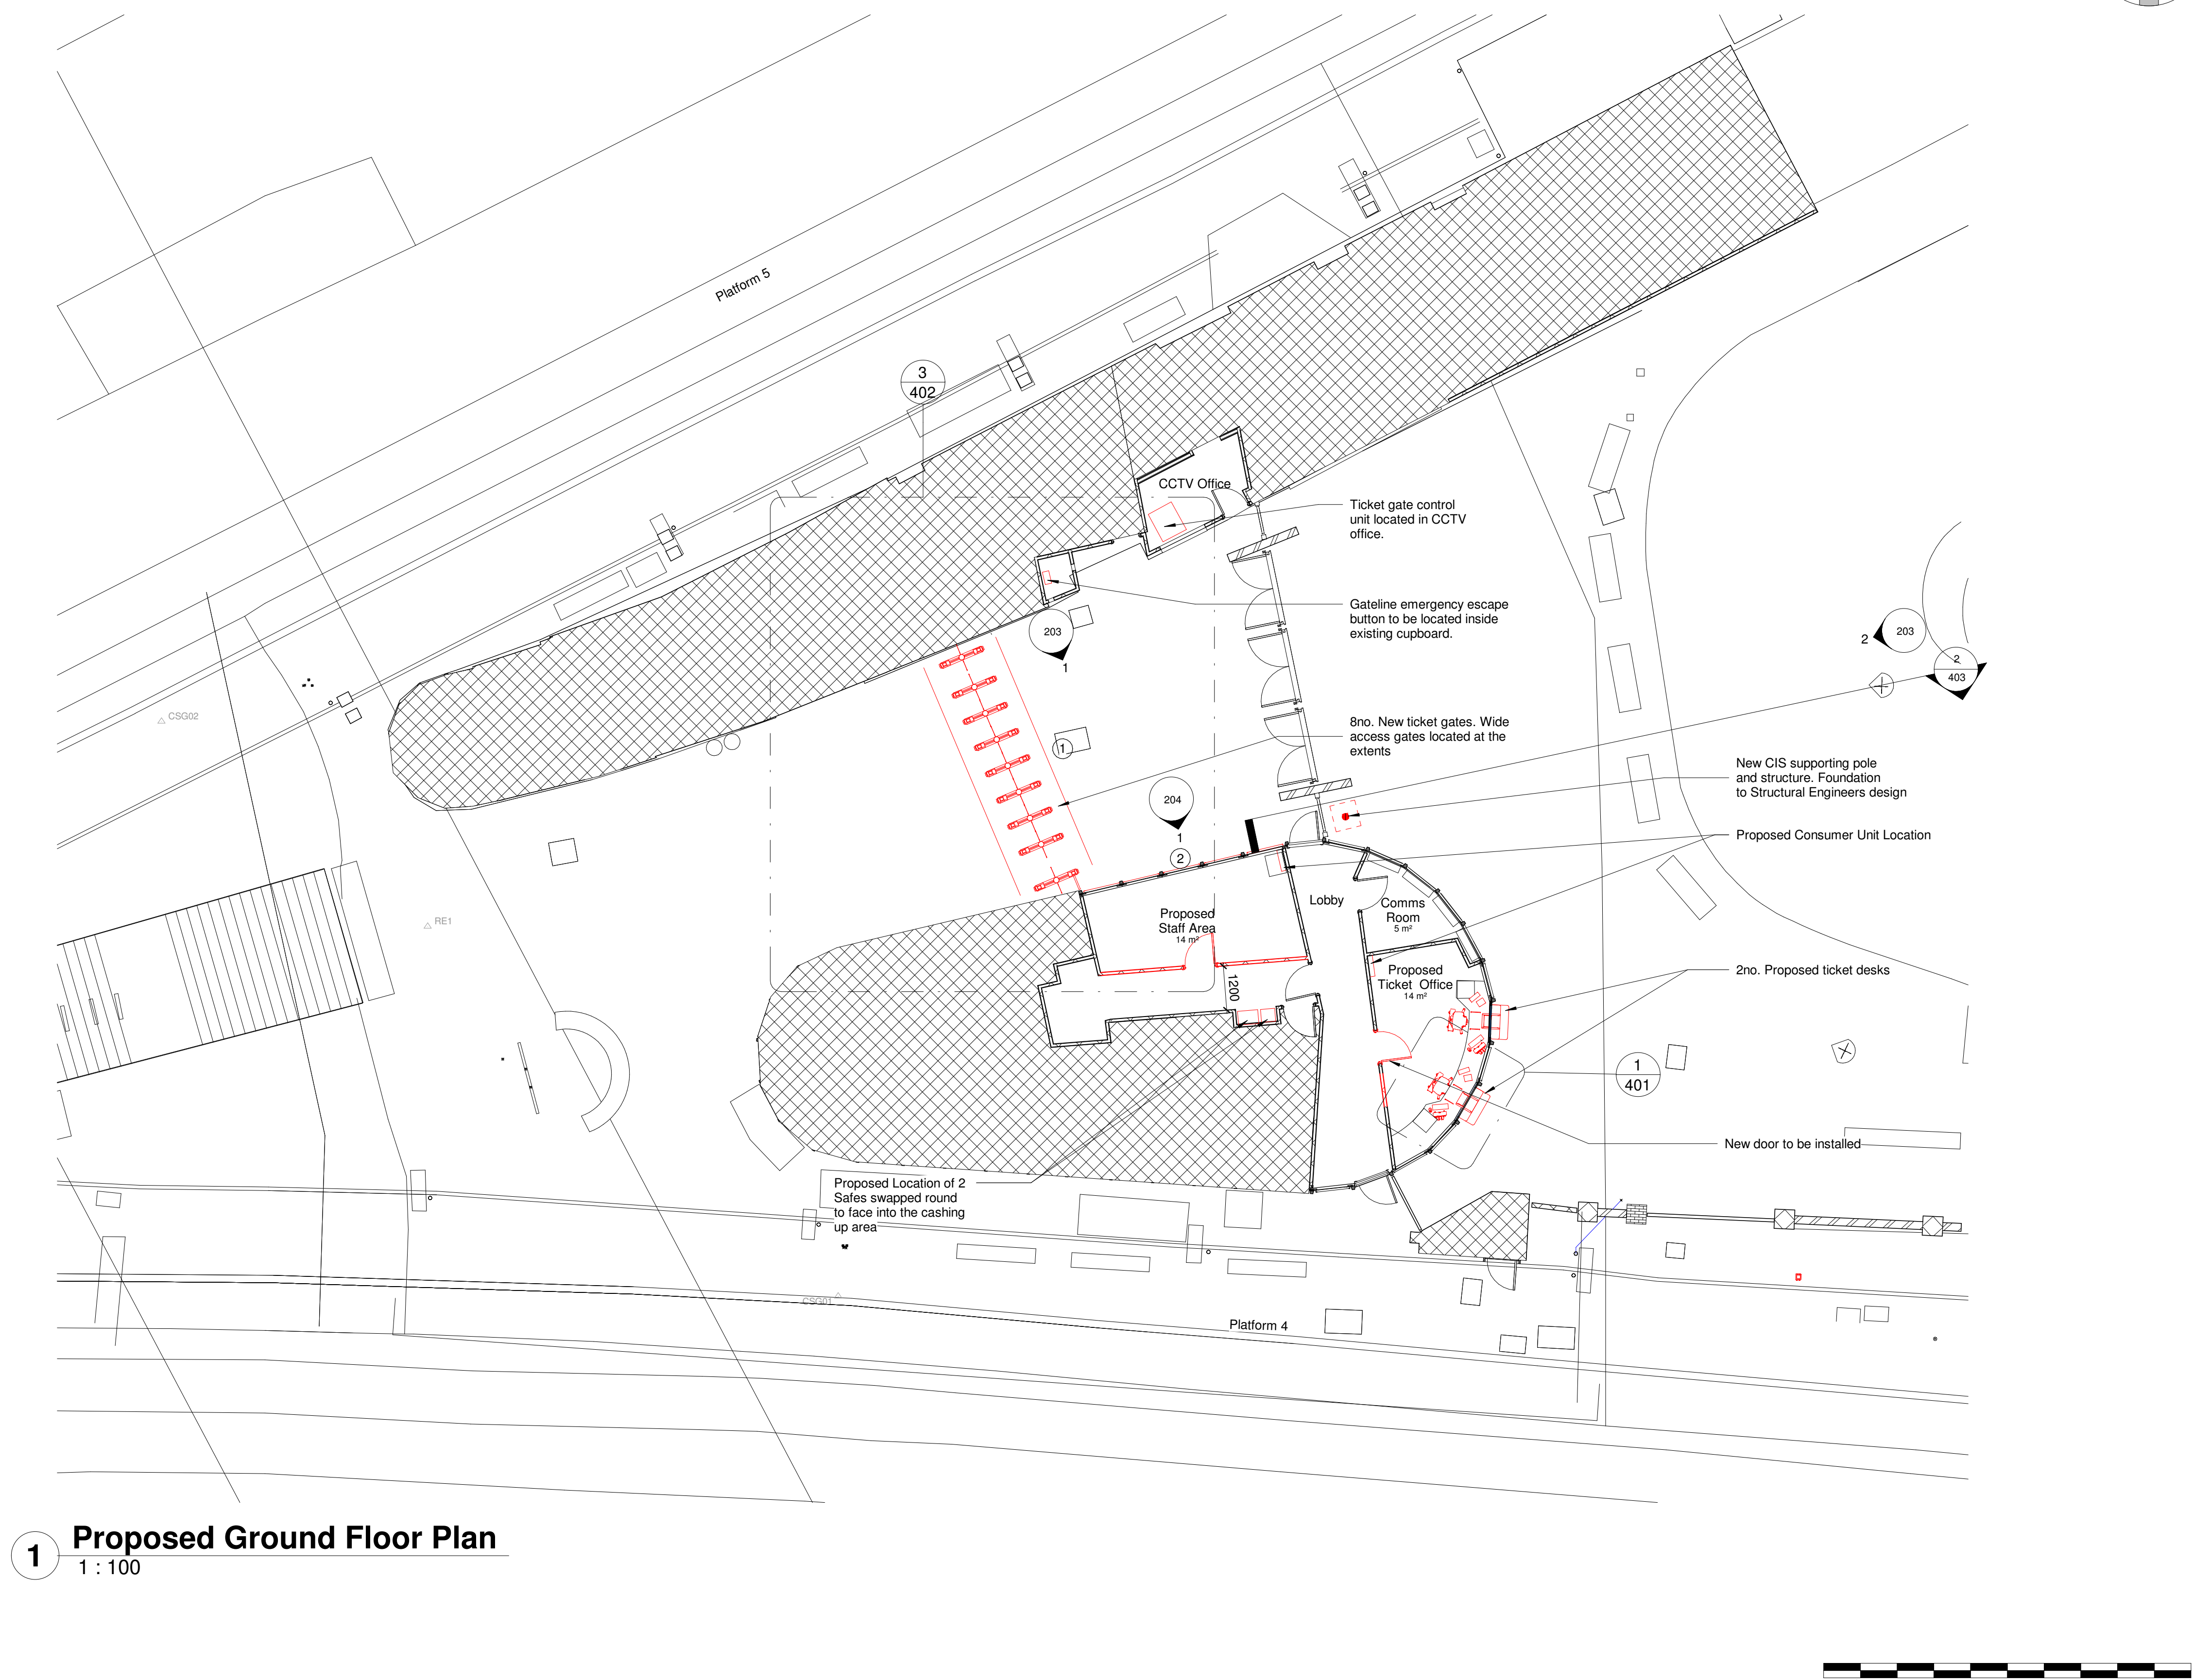

1 Proposed Ground Floor Plan
1 : 100

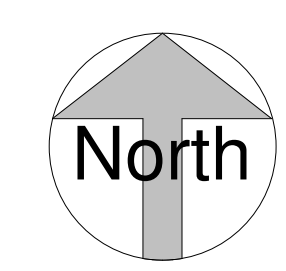

©
DO NOT SCALE. Use figured dimensions only. Contractor is to check all dimensions before commencement of works. This drawing is copyright. This data to be used as a ref file only - not as live data. This drawing must only be used for the purpose for which it is supplied.

NOTES:

Spotlight specification:
Thorn 'Contrast 2' floodlight

- Key:
- Area out of scope
 - Existing Infrastructure
 - Proposed Infrastructure
 - Demolished Infrastructure
 - Modified Infrastructure

No	Date	Description of Revision	Drawn	Chk'd	Appr
P06	31/07/2023	Heritage application - Updates	GB	TP	GS
P05	28/07/2023	Submission for Heritage application	GB	TP	GS
P04	20/07/2023	Submission for Heritage Pre-application	GB	TP	GS
P03	15/06/2023	Submission following DfM Comments	GB	TP	GS
P02	28/03/2023	Submission following Base Map change	GB	TP	GS
P01	17/03/2023	Submission following ISO Comments	GB	TP	GS

SEED Architects
Parsonage Chambers
3 Parsonage
Manchester
M3 2HW
• Tel: 0161 832 5750 • E: office@seedarchitects.co.uk •

status
PAGE 2 ES-4



job title
**Manchester Oxford Road
Congestion Relief**

ELR: COL
mileage: 189m 29ch

drawing title
Proposed Ground Floor Plan

author GB	date 28/07/2023	drawn by GB	date 17/02/2022
checker TP	date 17/02/2022	approver GS	date 17/02/2022
scale As Shown	paper size A1	Suitability: S1	Rev. P06

Drawing Number:
175726-STR-XX-XXXX-DRG-EAR-000103