




Ex. Front Elevation
1 : 50

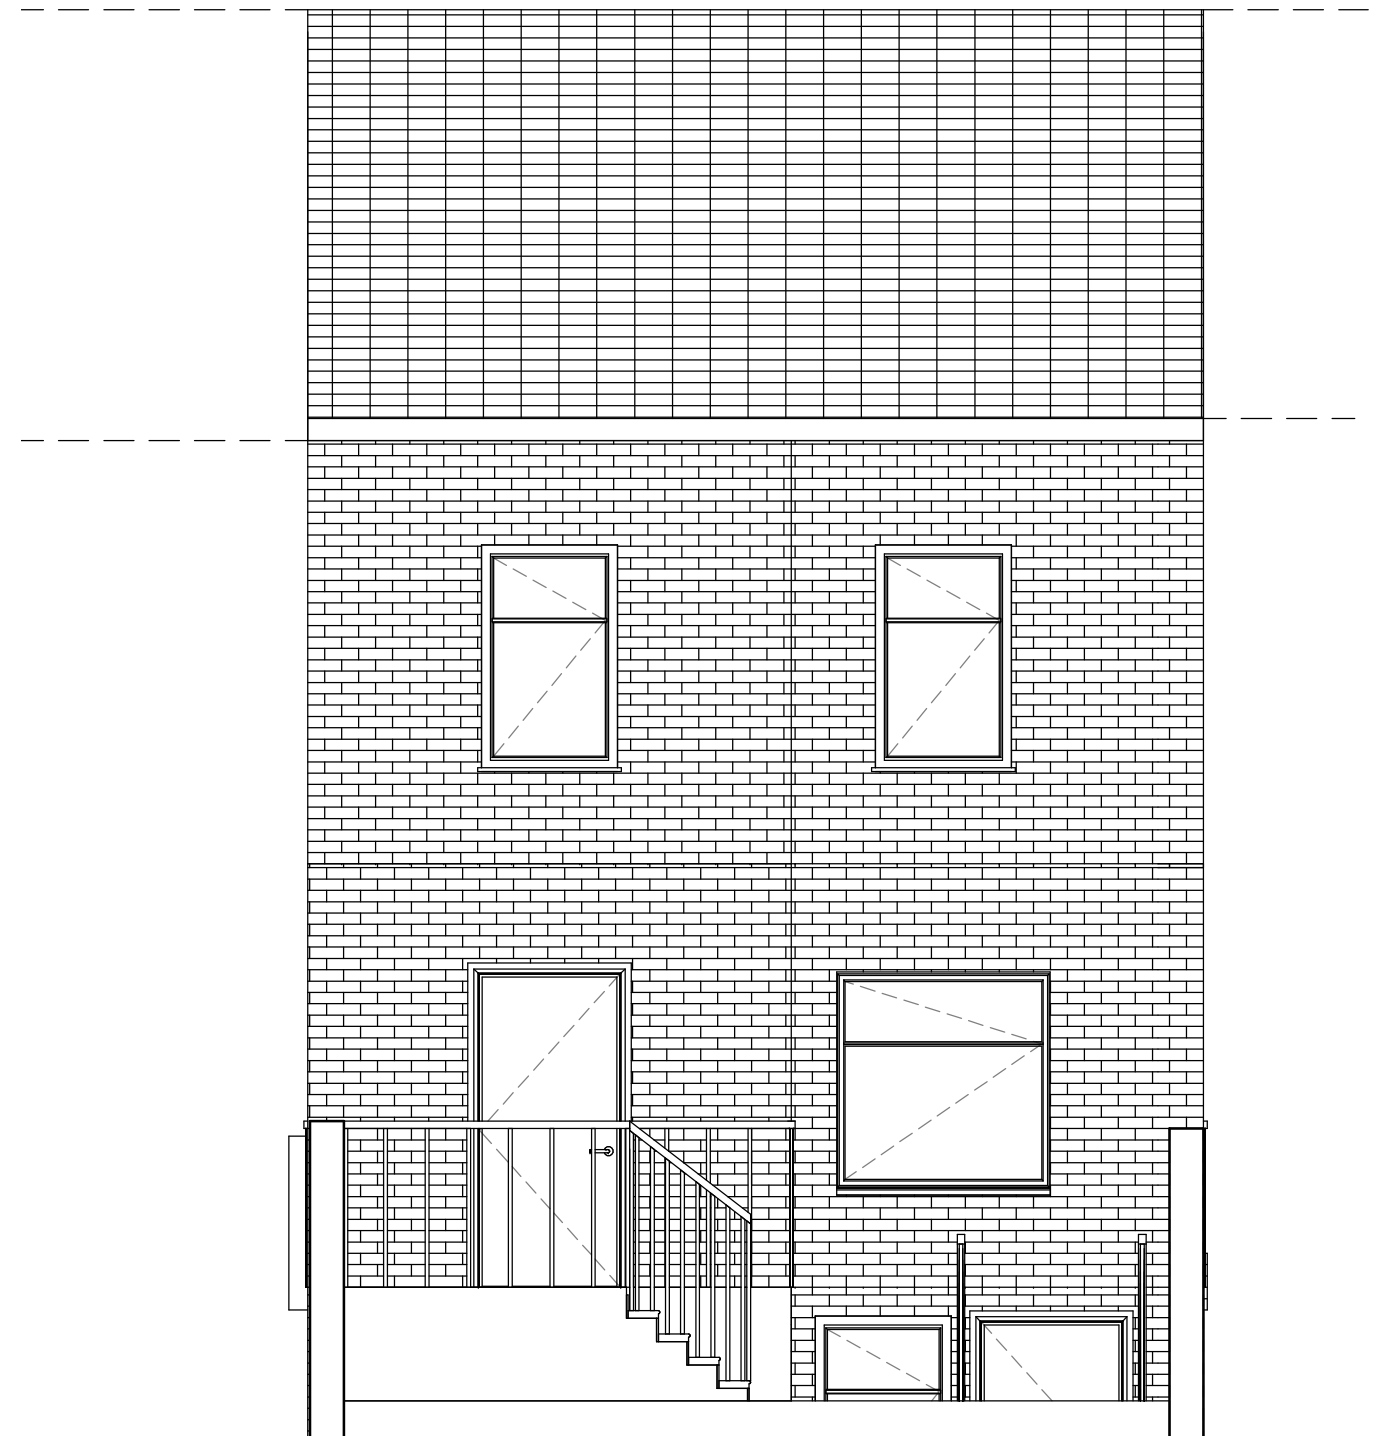

Ex. Back elevation
1 : 50

	No.	Description	Date	 9 Stocks Street, Manchester, M8 8GW cta.design@hotmail.com M: +447414534365 STATUS PURPOSE OF ISSUE Planning	PROJECT		CLIENT	
					1019 Rochdale Rd.		Mr. Nasser	
					SHEET	Date 21/06/2023	Project number 019	Scale (@ A3) 1 : 50
						Drawn by Author	DRAWING NUMBER	
						Checked by Checker	A103	