


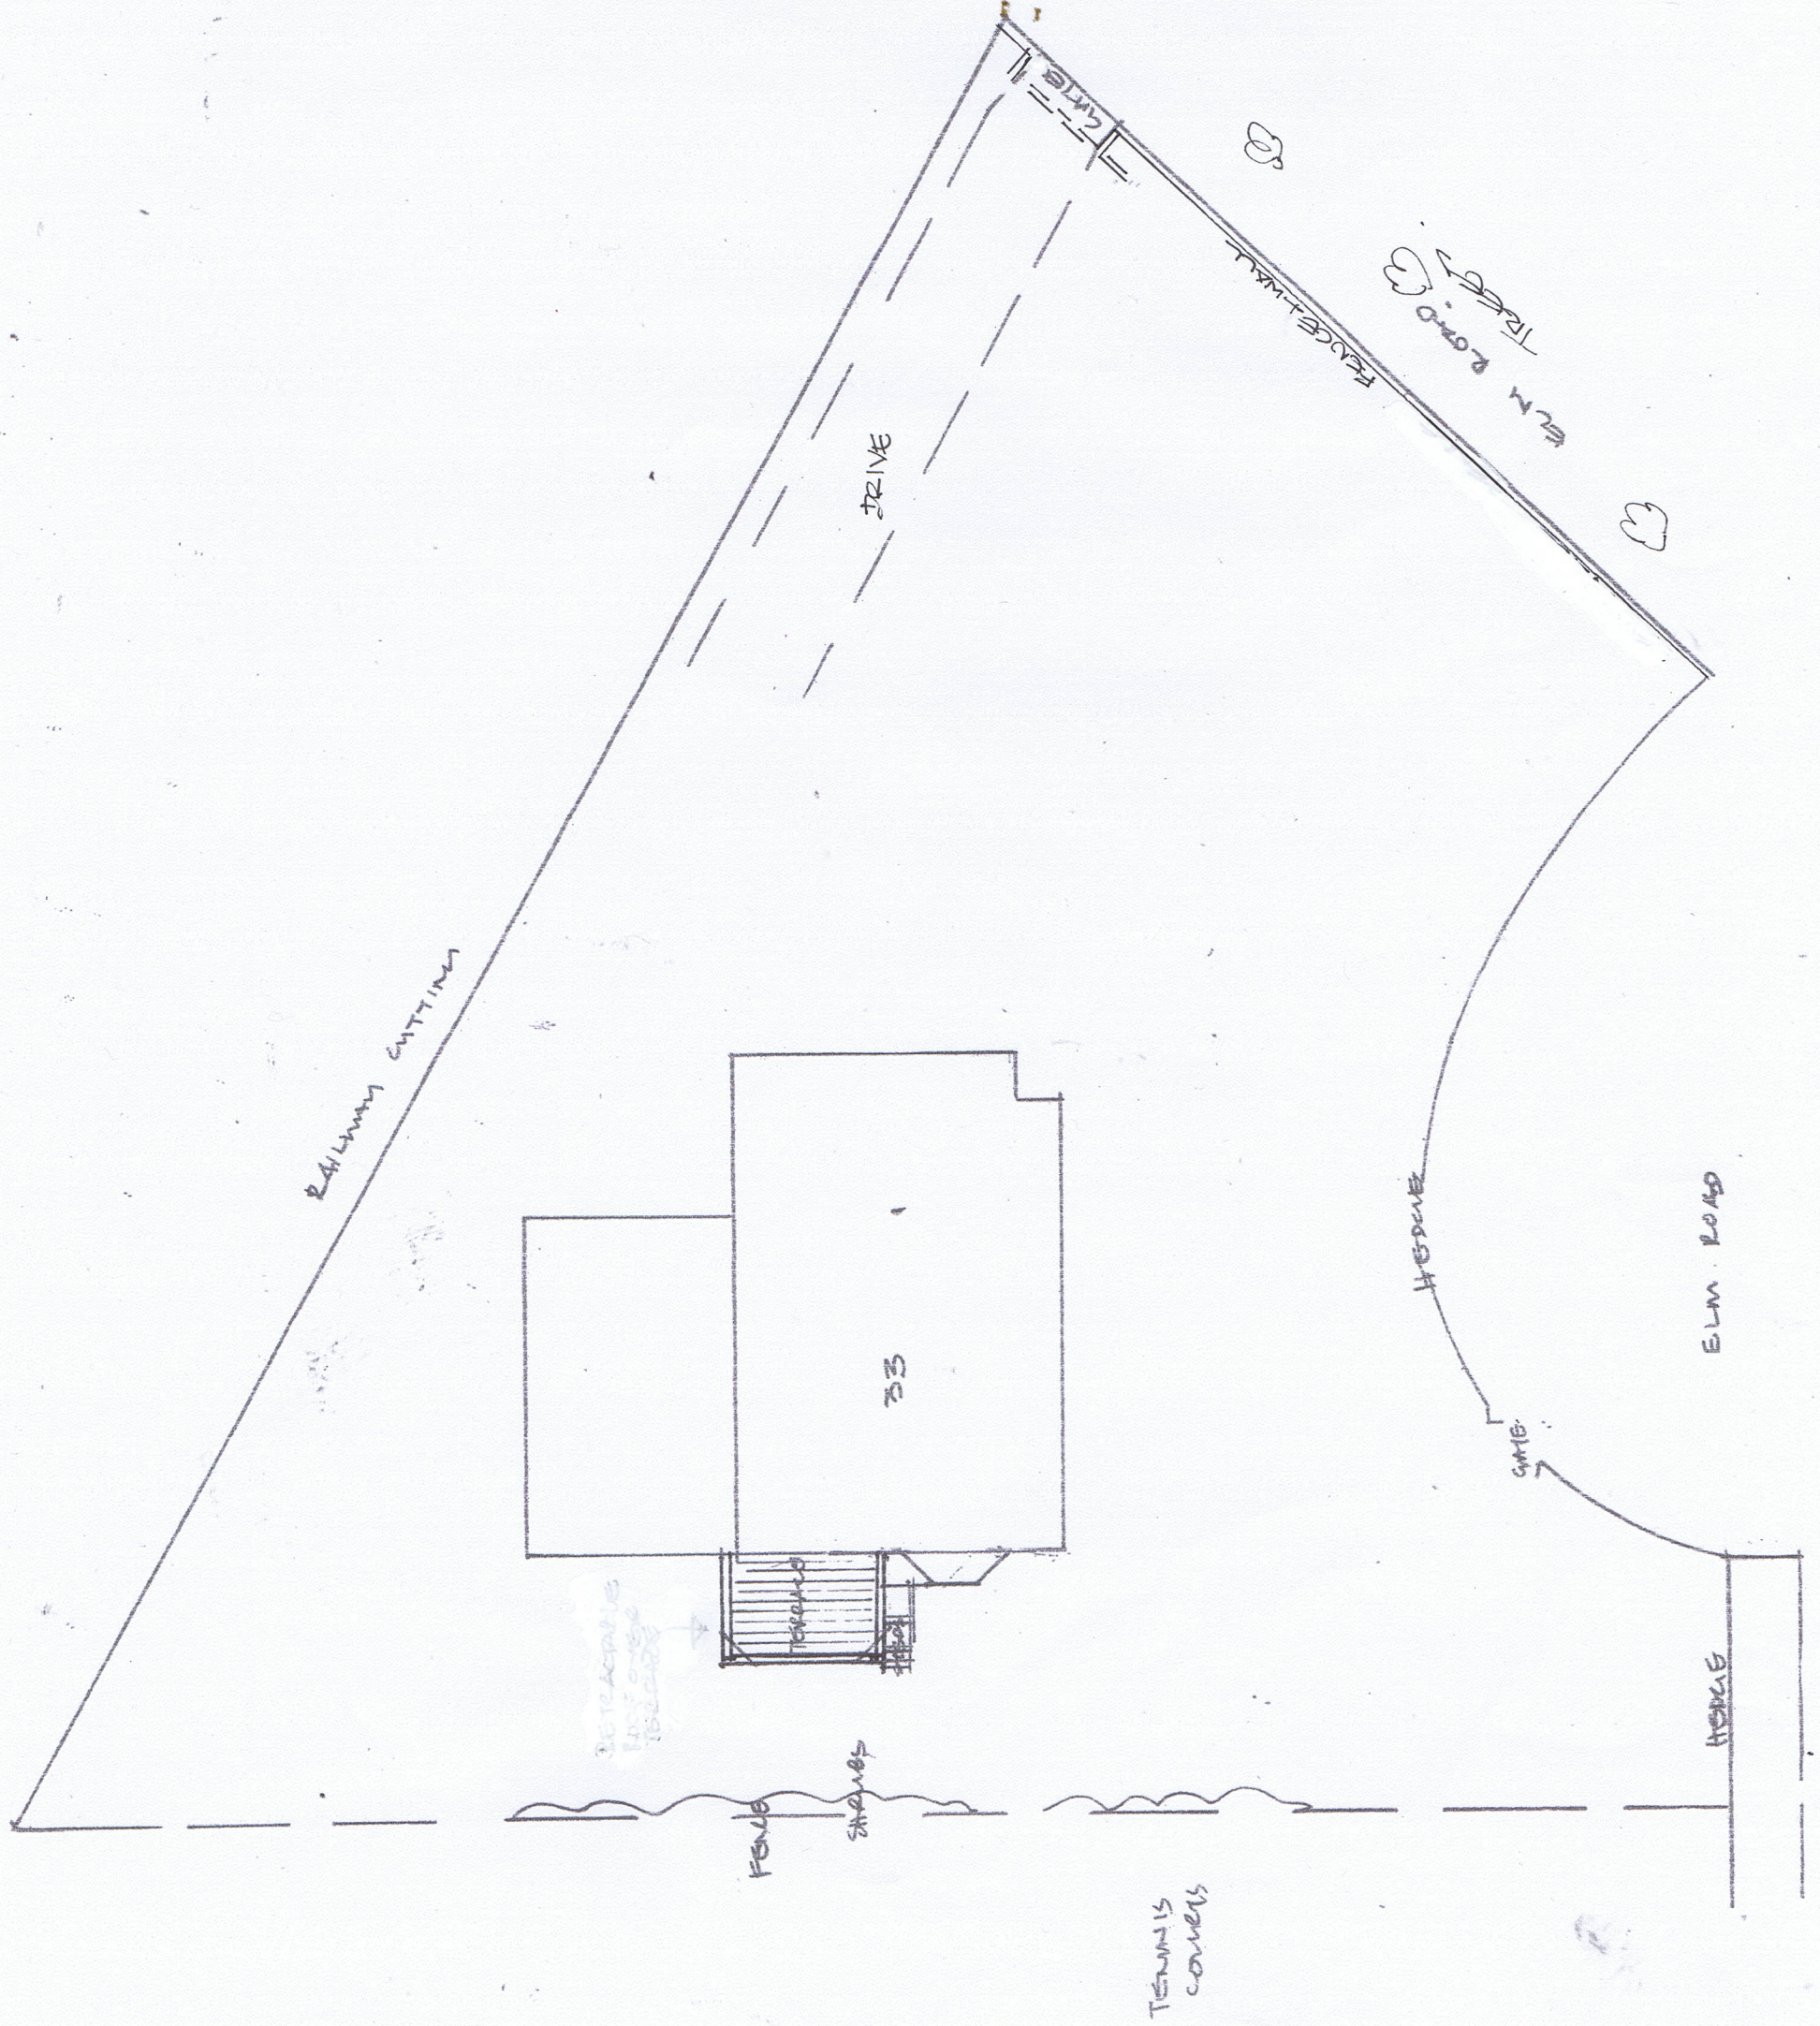

Proposed alterations at 33 Elm Road Didsbury

M20 6XD

Proposed Site Plan EXISTING

Scale 1:200 @A3

Drwg No PA042015/06