




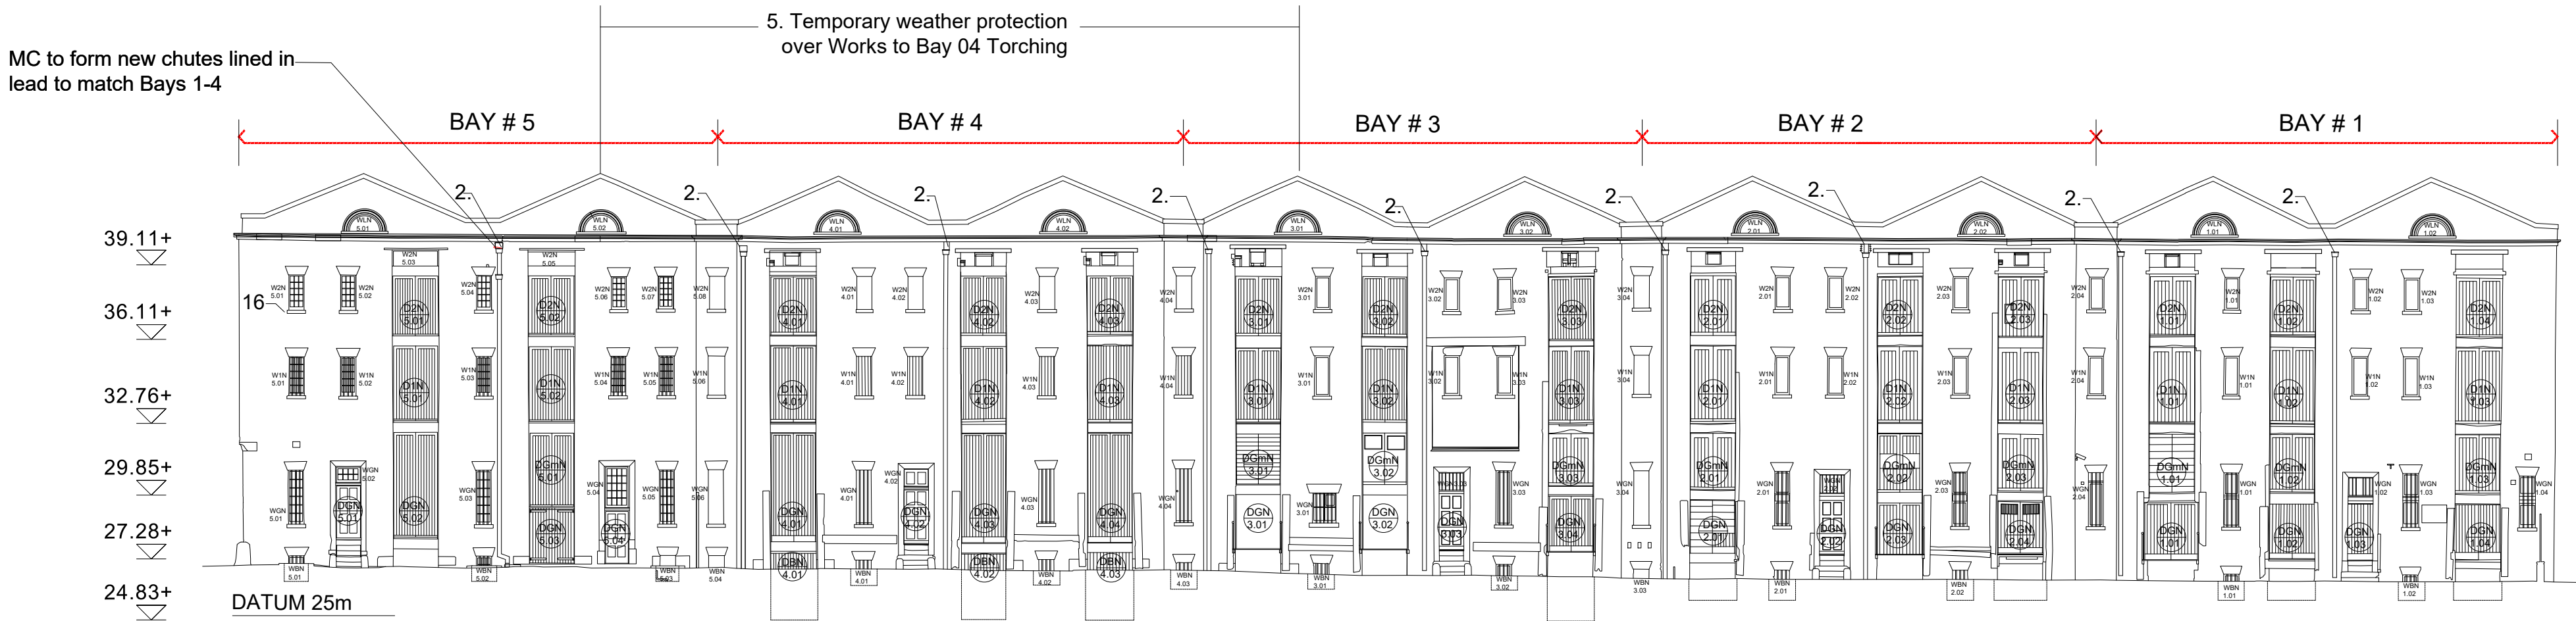


NORTH ELEVATION

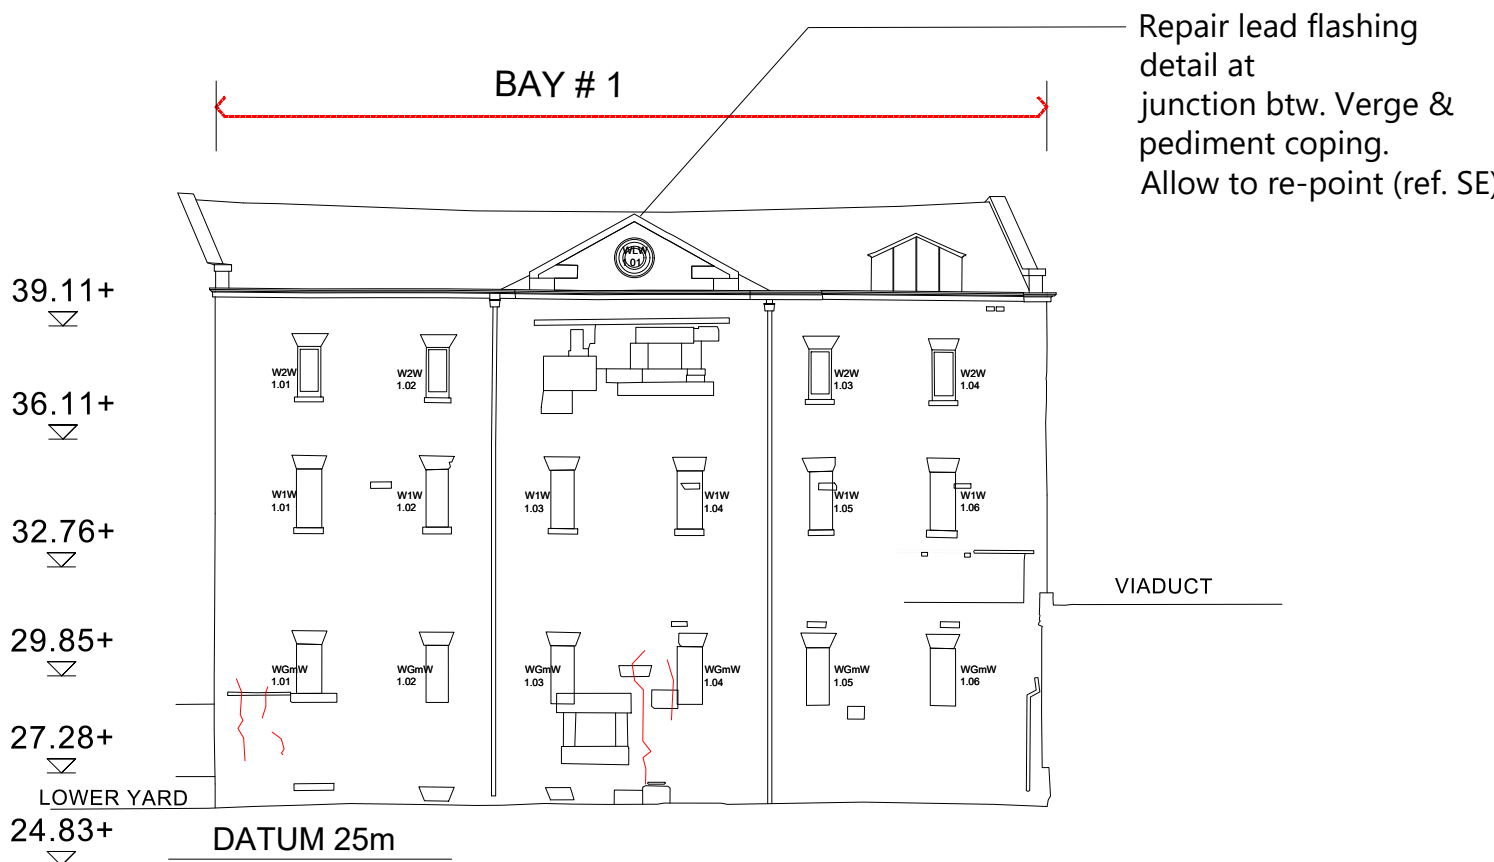

WEST ELEVATION.

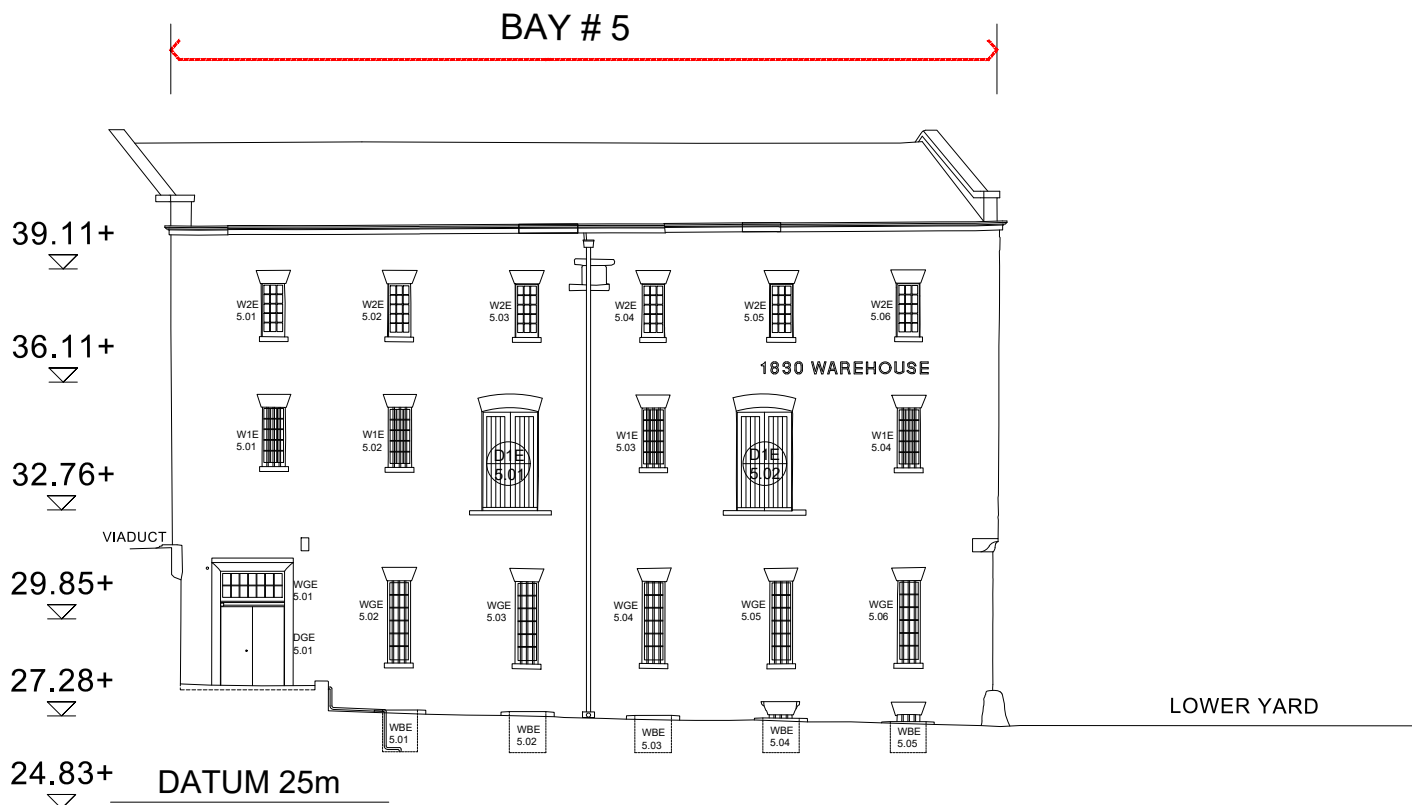


EAST ELEVATION

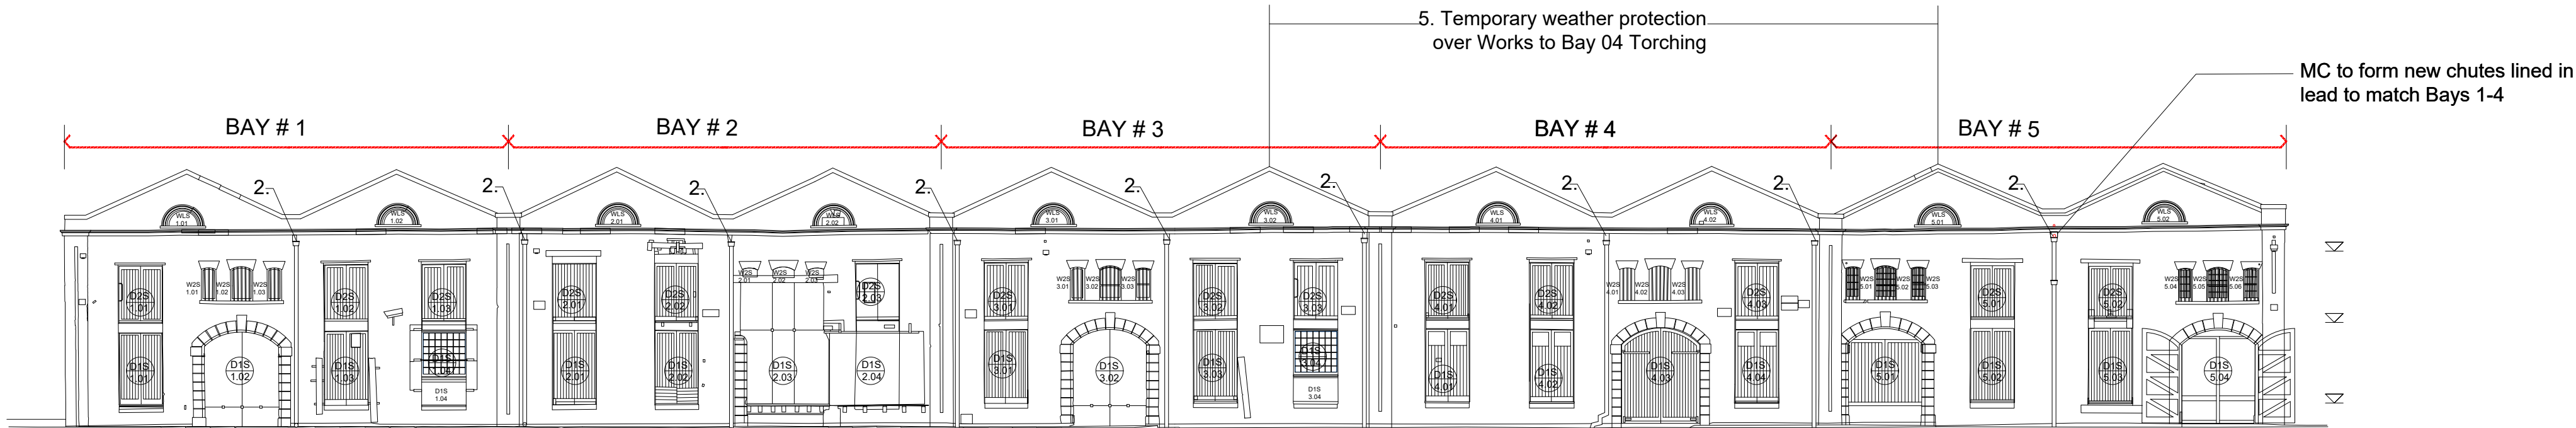

SOUTH ELEVATION

PROPOSED WORKS TO EXISTING BUILDING: EXTERNAL ELEVATION 1:400 @ A3 1:200 @ A1

 

SCHEDULE OF WORKS

WORKS TO VALLEY GUTTERS:

Ref. SDA Drwg Nos. 275/PD/120-122, 320-322

2. Remove leadwork to chute, reprofile to outlet, adapt outlet and install new leadwork in accordance with Lead Sheet Association details.

WORKS TO BAY 4 TORCHING:

Ref. SDA Drwg Nos. 275/PD/130, 330

5. MC to provide temporary external weather protection for the duration of the works.

BASED ON MEASURED SURVEY BY GREEN HATCH, 2018

JOB TITLE Essential Repair 1830 Warehouse, Science & Industry Museum, M3 4FP	JOB NO. 275	DRWG. TITLE Proposed Works to Existing Building: External elevation	STATUS Planning
		DRWG. NO. 275/ PD / 721 (A1 ORIGINAL FORMAT)	REV: SCALE: 1:400@A3 1:200@A1
Studiosdownie	TEL: +44 (0) 20 7299 7766 info@studiosdownie.com	All dimensions to be checked on site by the Contractor and confirmed with the Architect prior to construction. Do not scale off this drawing.	Drawn by: DATE: JP 16/02/23
ARCHITECTS LLP			