

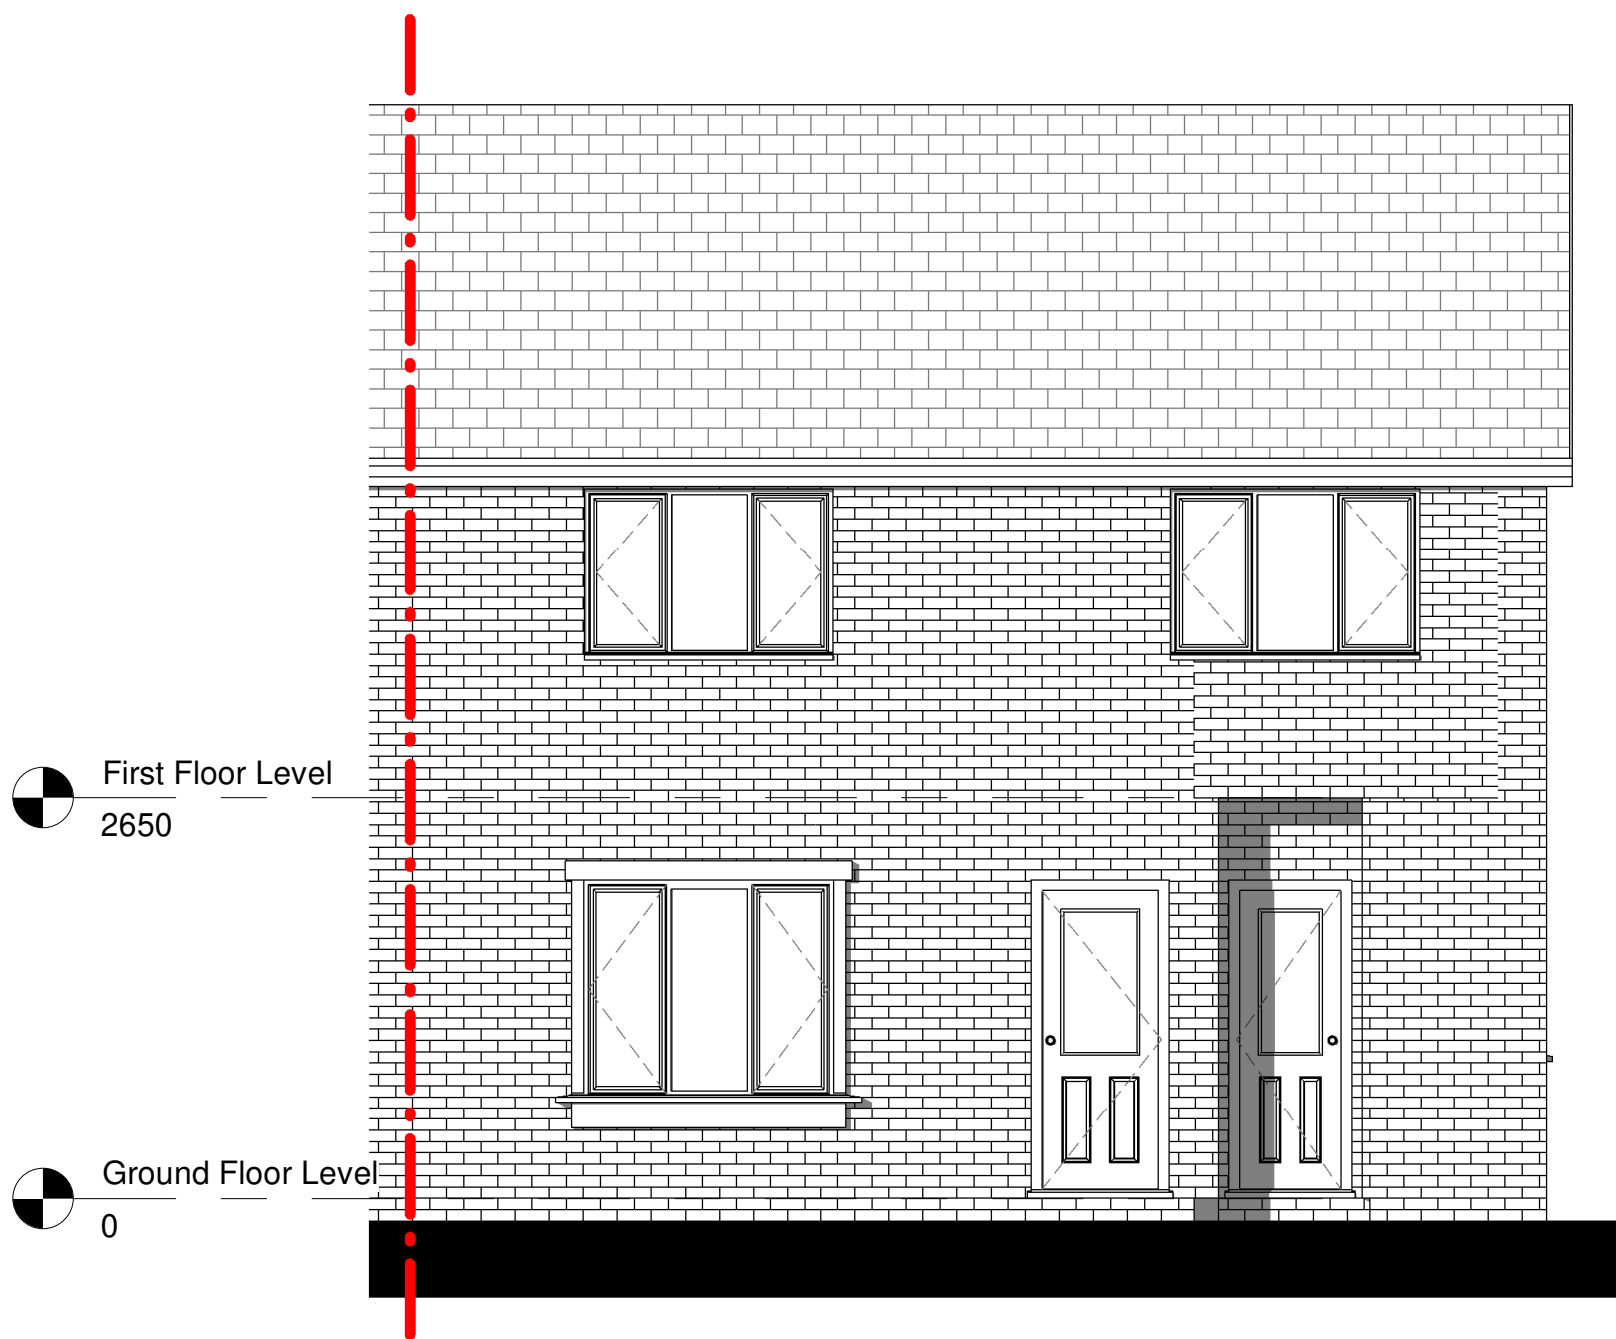



PLANNING

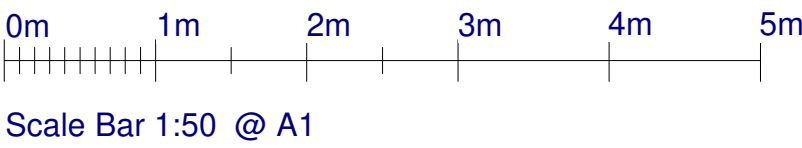


Existing Front Elevation
Scale 1 : 50

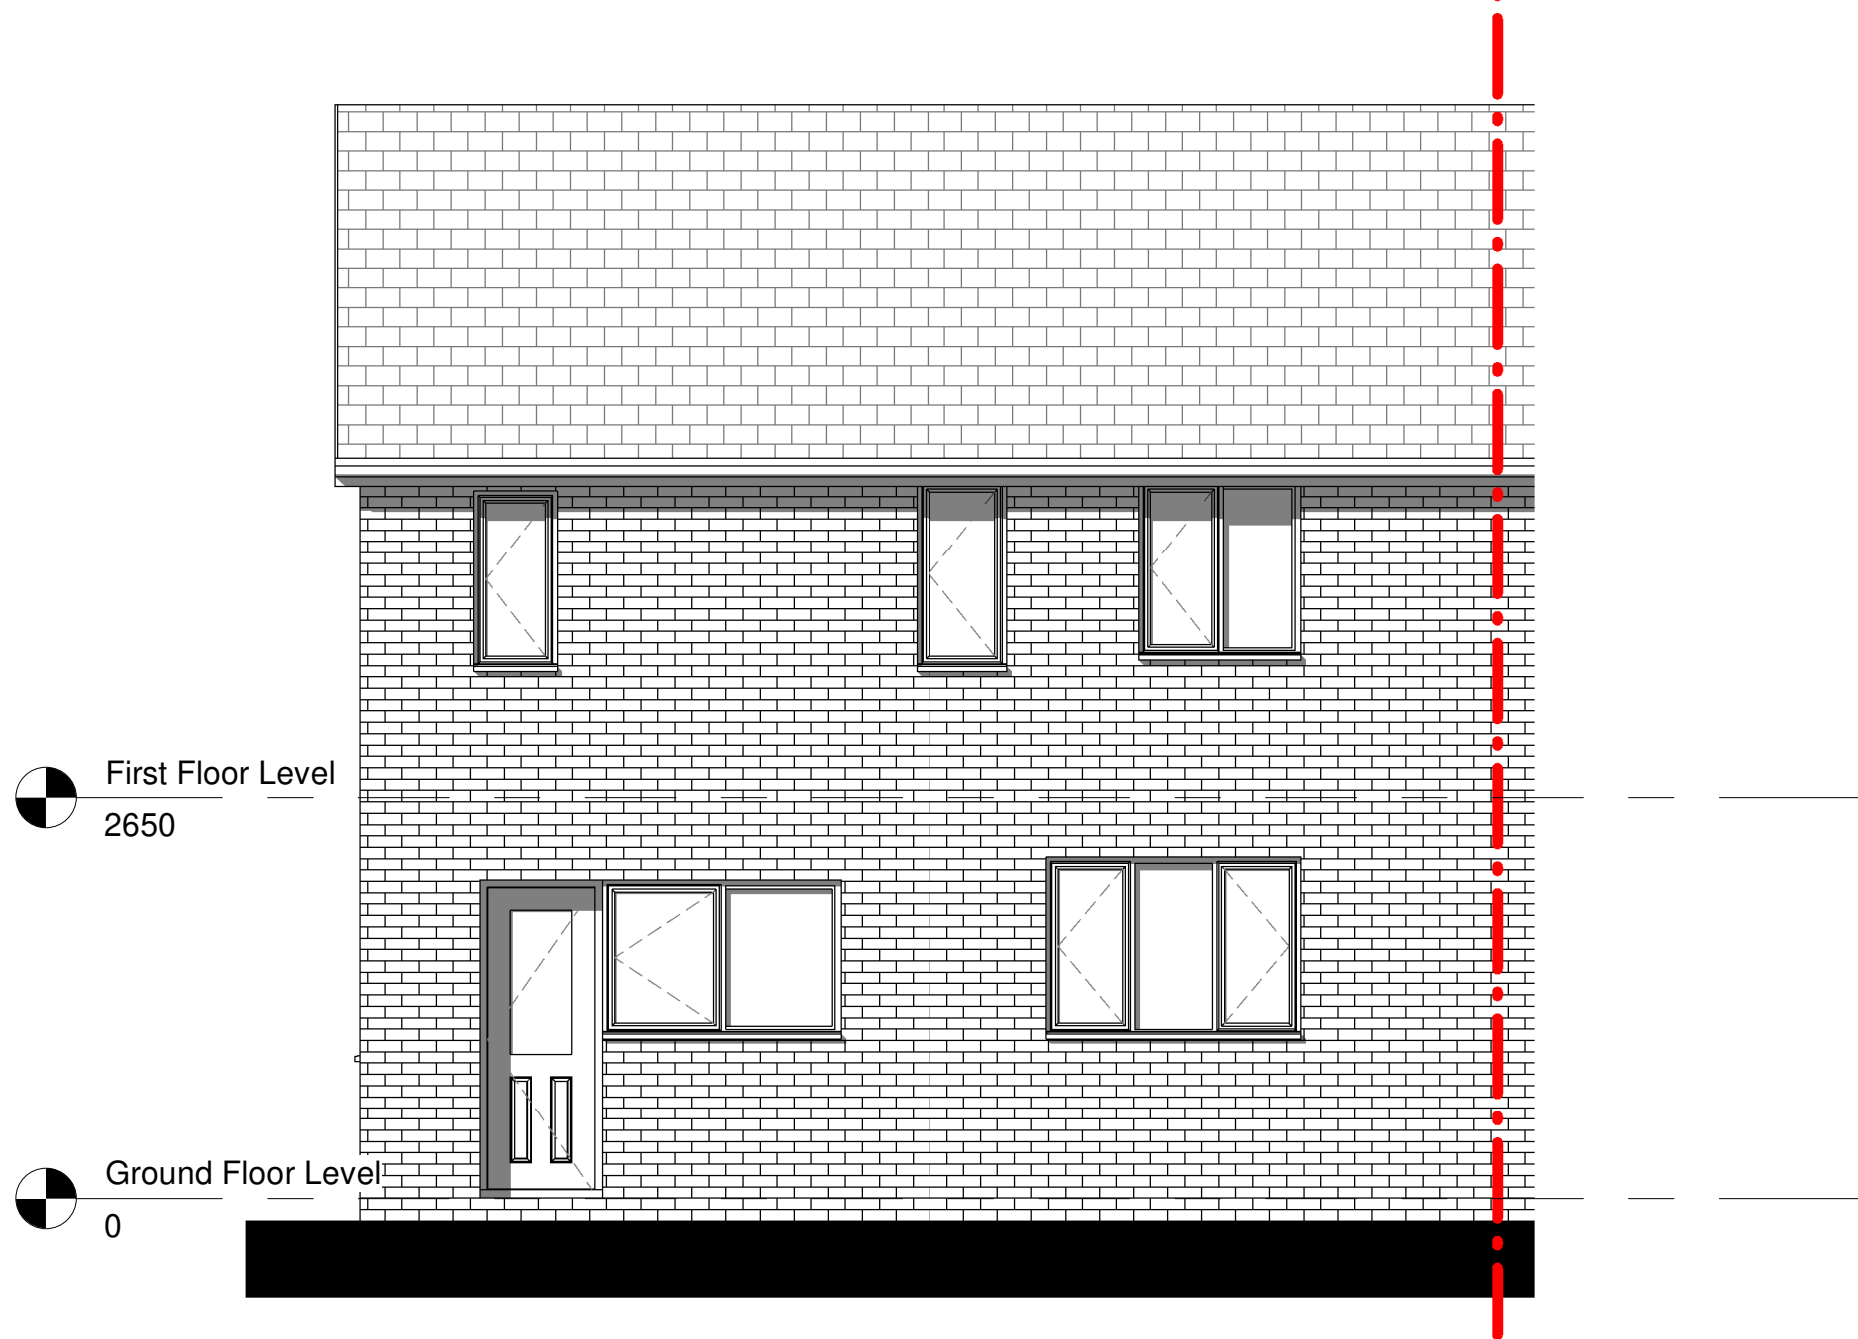


Existing Rear Elevation
Scale 1 : 50

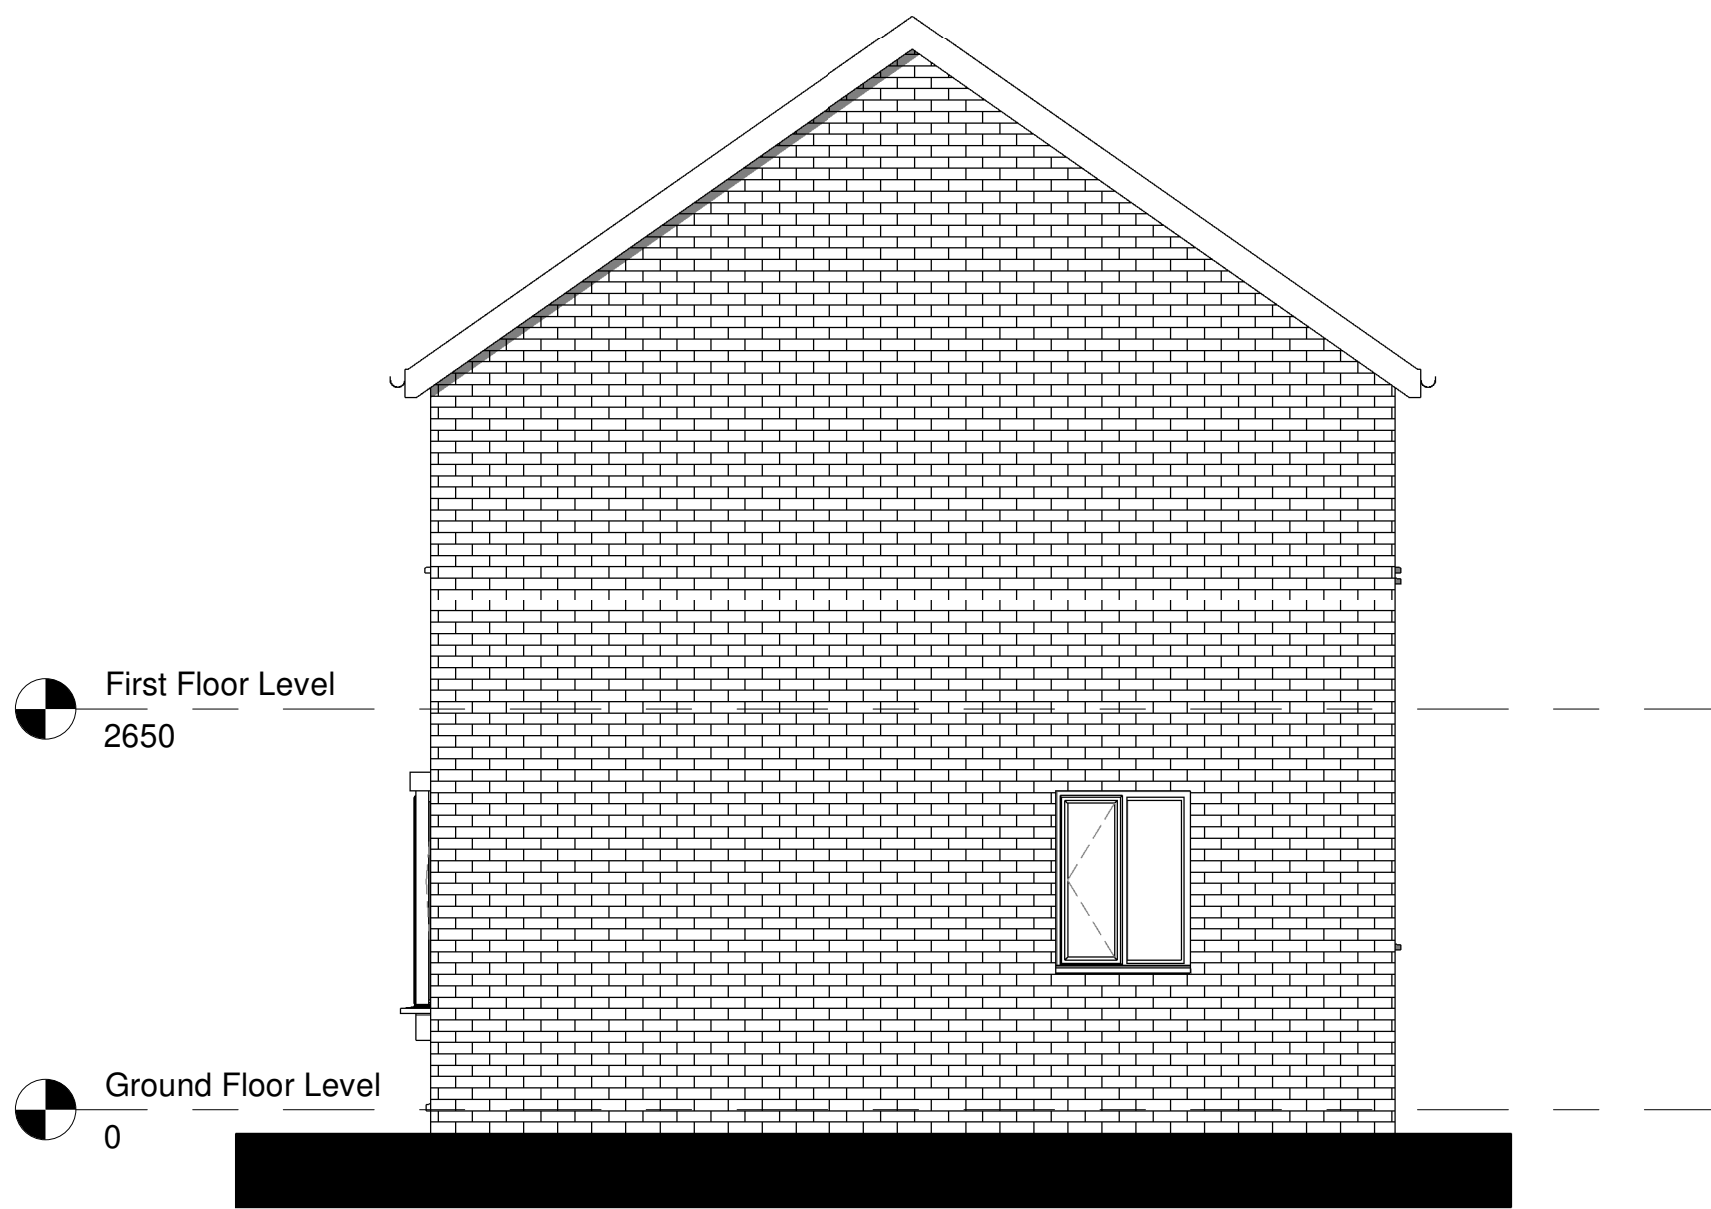

Existing Side Elevation
Scale 1 : 50

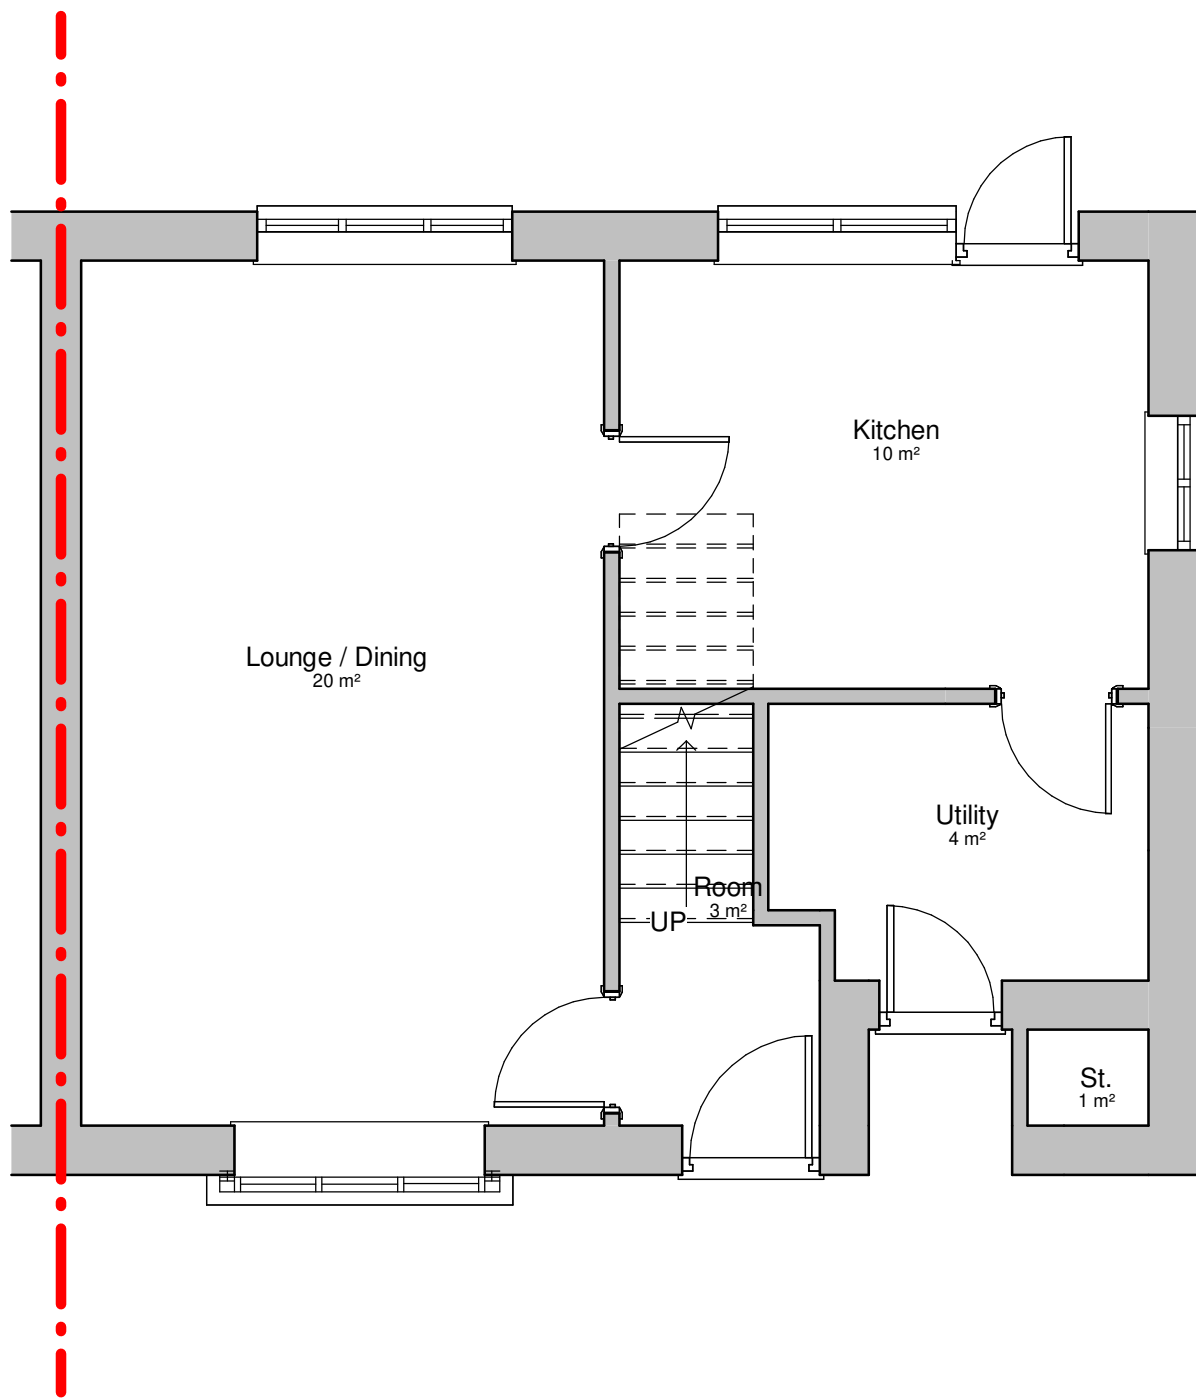

Existing Ground Floor Plan
Scale 1 : 50

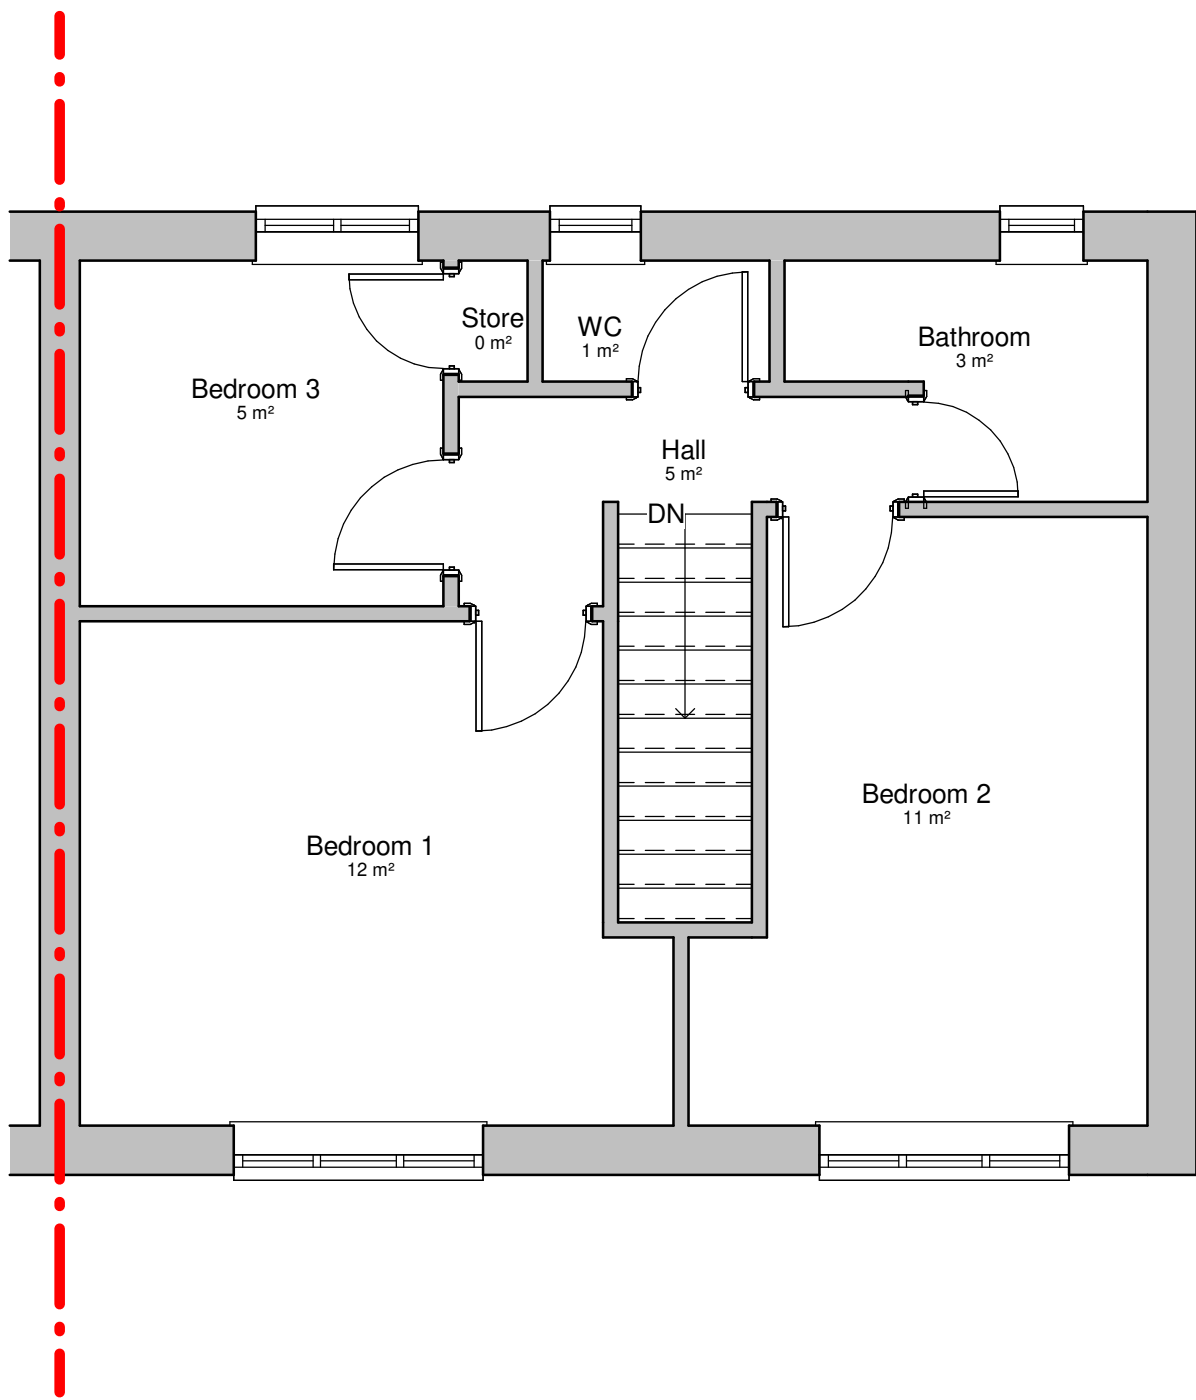

Existing First Floor Plan
Scale 1 : 50

Rev	Description	by	Chk by	Date
Project:	Residential Extension 74 Riverdale Road, Blackley			
Title:	Existing Plans & Elevations			
Client:	Mr & Mrs Rupia			
Drawn By:	TM	Checked By:	TM	on May 2023
Original Size:	A1	Project Number:	TMA-1075	
Drawing Number:	B1-ZZ-DR-A-0810			REV