


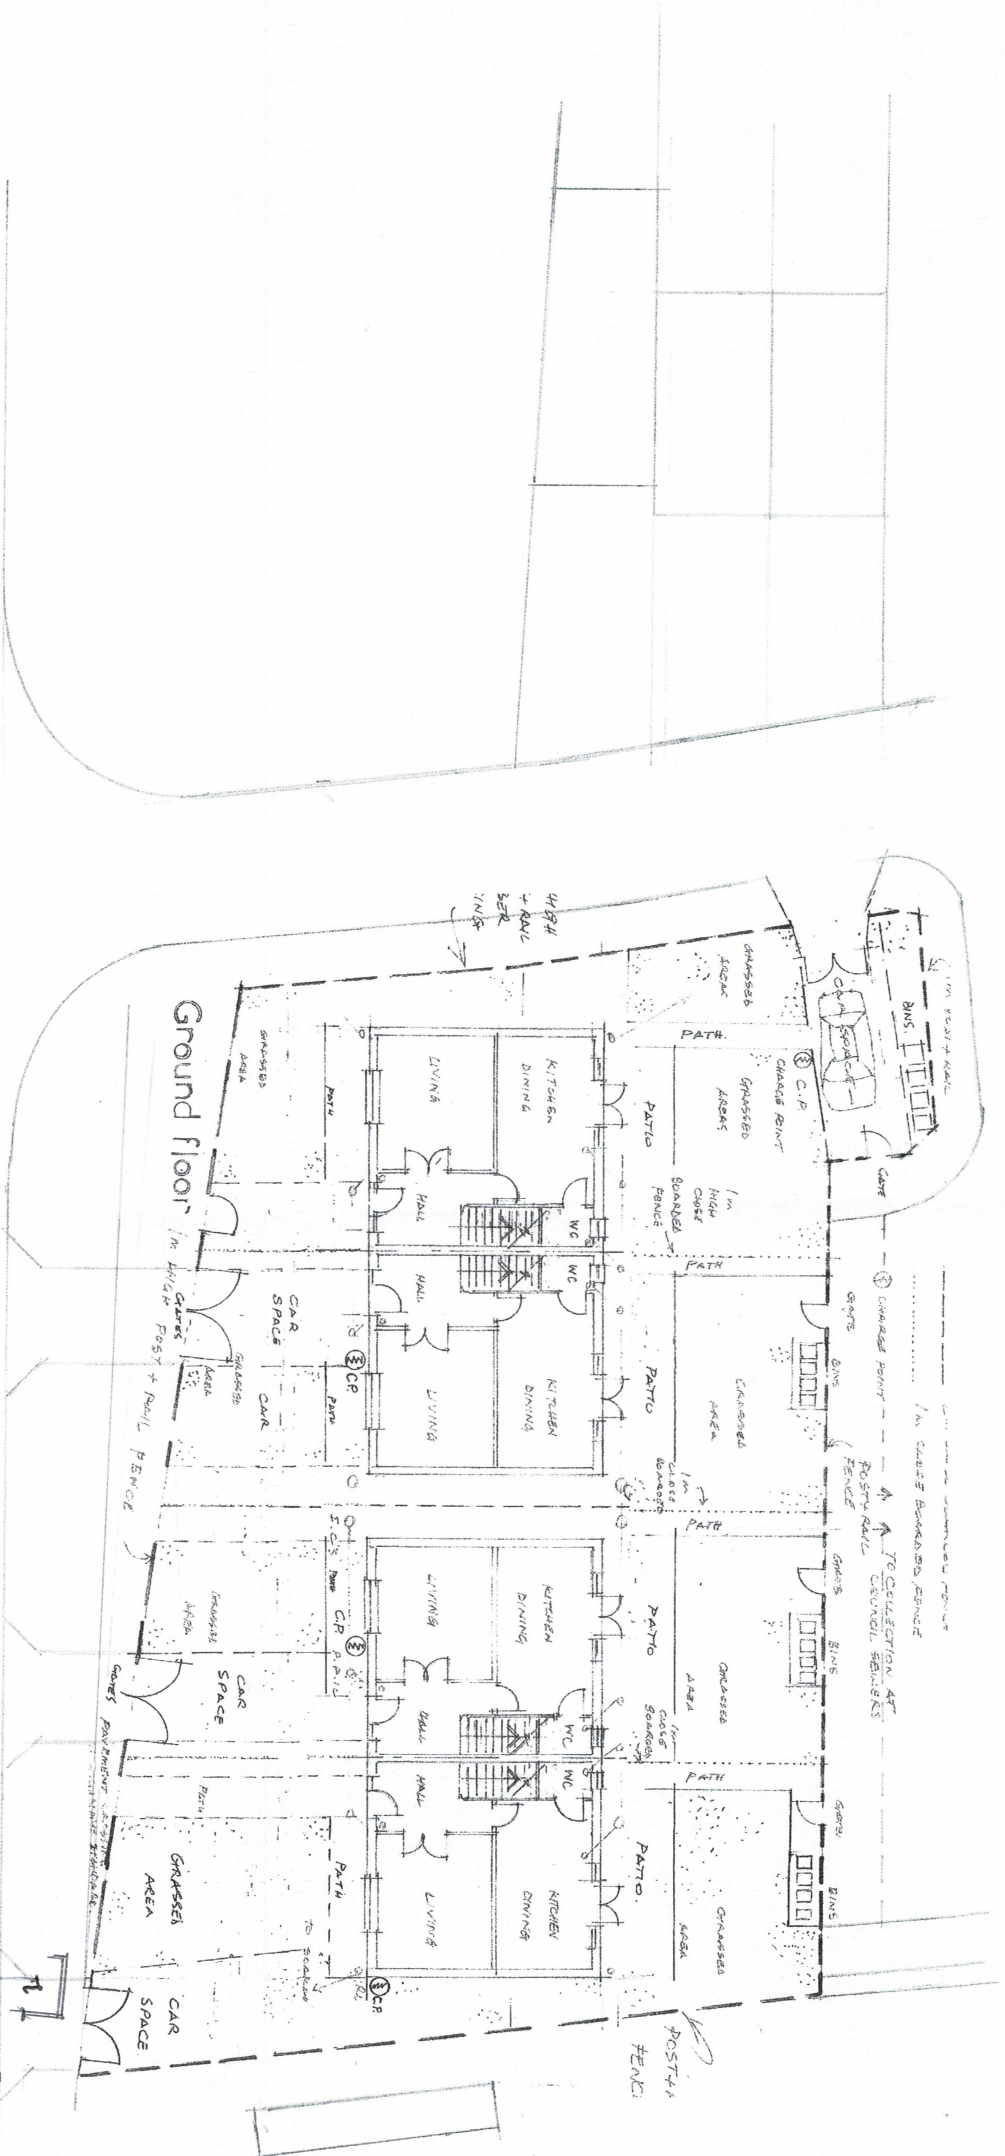

EX BUS STOP

SITE PLAN.
Scale 1:200 P A3