


SITE LOCATION
(Scale 1:50000)

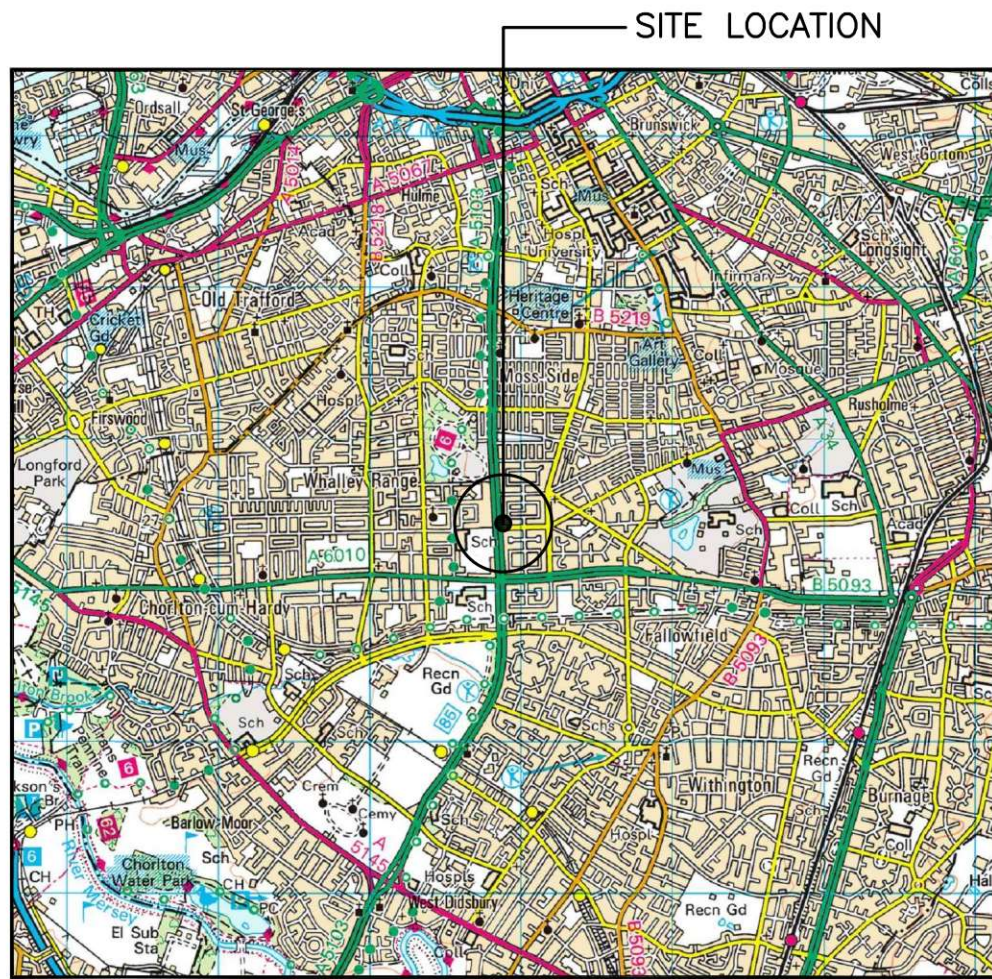


SITE PHOTOGRAPH



394500

394400

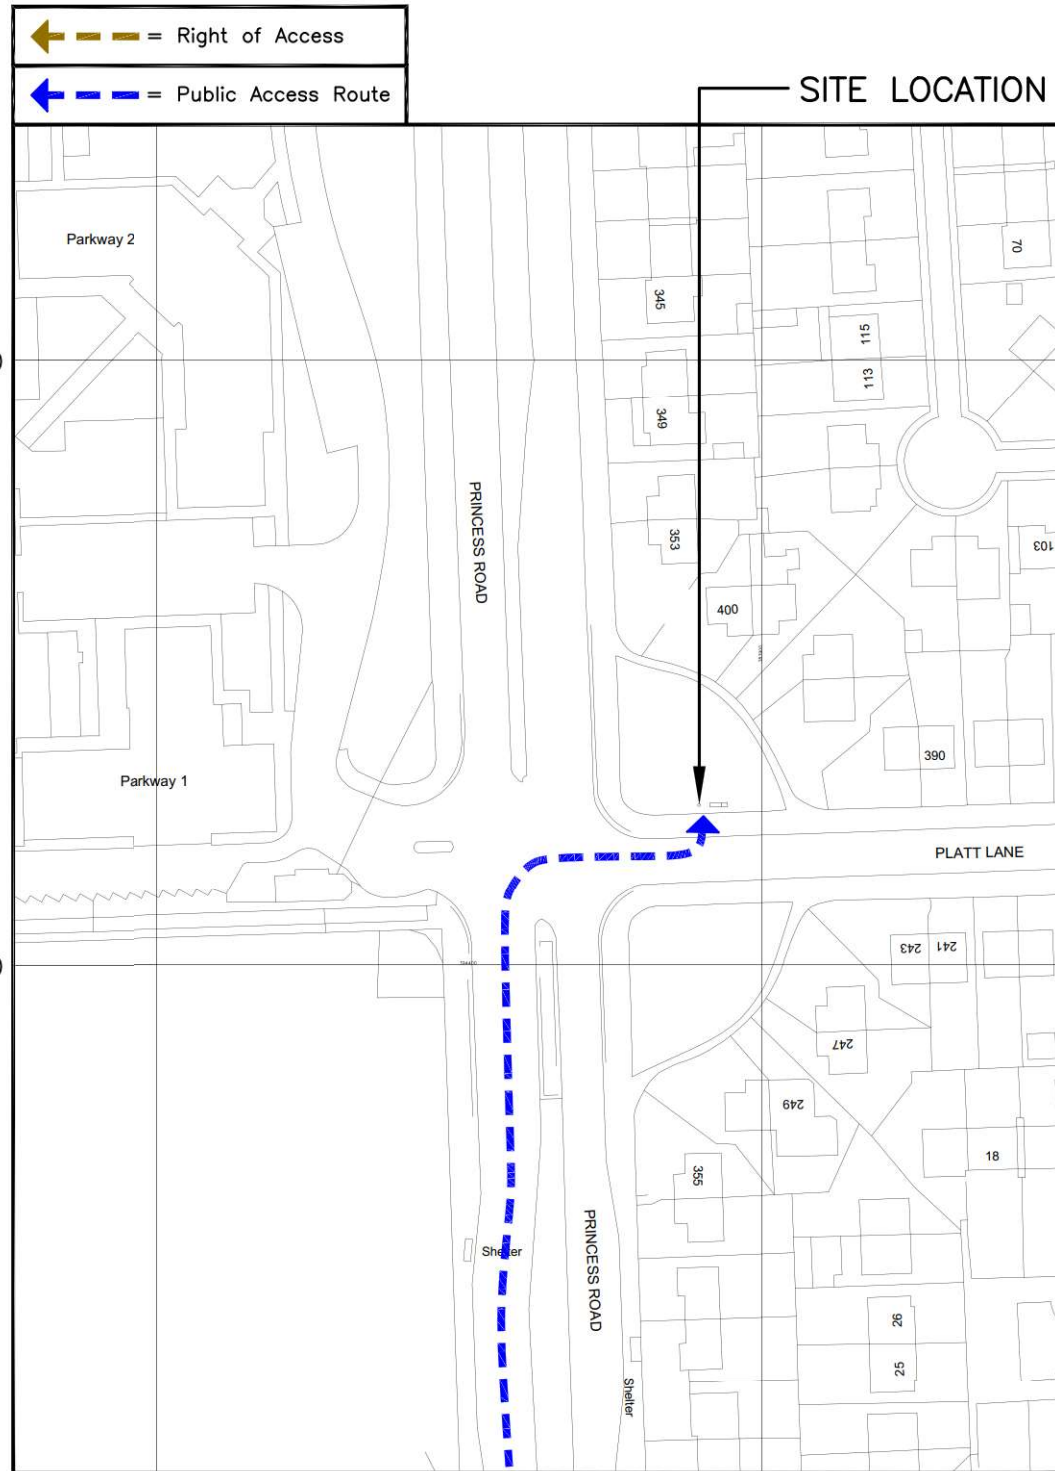

DETAILED SITE LOCATION
(Scale 1:1250)

Based upon Ordnance Survey map extract
with the permission of the Controller of
Her Majesty's Stationery Office.
Crown copyright.
Licence No. 100060010



ALL DIMENSIONS ARE IN mm UNLESS NOTED OTHERWISE

N.G.R | E: 383889 N: 394428

DIRECTIONS TO SITE:
FROM THE M60, JUNCTION 5, HEAD NORTH
ON PRINCESS ROAD/A5103. CONTINUE ON
PRINCESS ROAD FOR 3.5km. TURN RIGHT
ONTO PLATT LANE. SITE IS LOCATED ON
GRASS VERGE ON THE LEFT.


NOTES:

REV	MODIFICATION	BY	CH	DATE
C	Pole & Cabinet Relocated due to Manhole	A.P	E.H	29.06.23
B	NGR Corrected	A.P	E.H	14.10.22
A	Issued for Approval	CS	SHS	06.09.22

CLARKE
telecom
Unit E, Madison Place, Northampton Road,
Manchester, M40 5AG
Tel: 0161 785 4500
Fax: 0161 785 4501
Web: www.clarke-telecom.com

O₂
BEACON 3


Cell Name		Opt.
SW ON PLATT LANE/PRINCESS ROAD		F
Cell ID No		
CORNERSTONE	TEF	VF
302841_00	088848	N/A
Site Address / Contact Details		
PLATT LANE/PRINCESS ROAD FALLOWFIELD MANCHESTER GREATER MANCHESTER M14 7HJ		
Drawing Title: SITE LOCATION MAPS		
Purpose of issue: PLANNING		Dwg Rev:
Drawing Number: 100		C
Surveyed By: SHS	Original Sheet Size: A3	Pack Issue:
Drawn: CS	Date: 06.09.22	Checked: SHS Date: 06.09.22 C

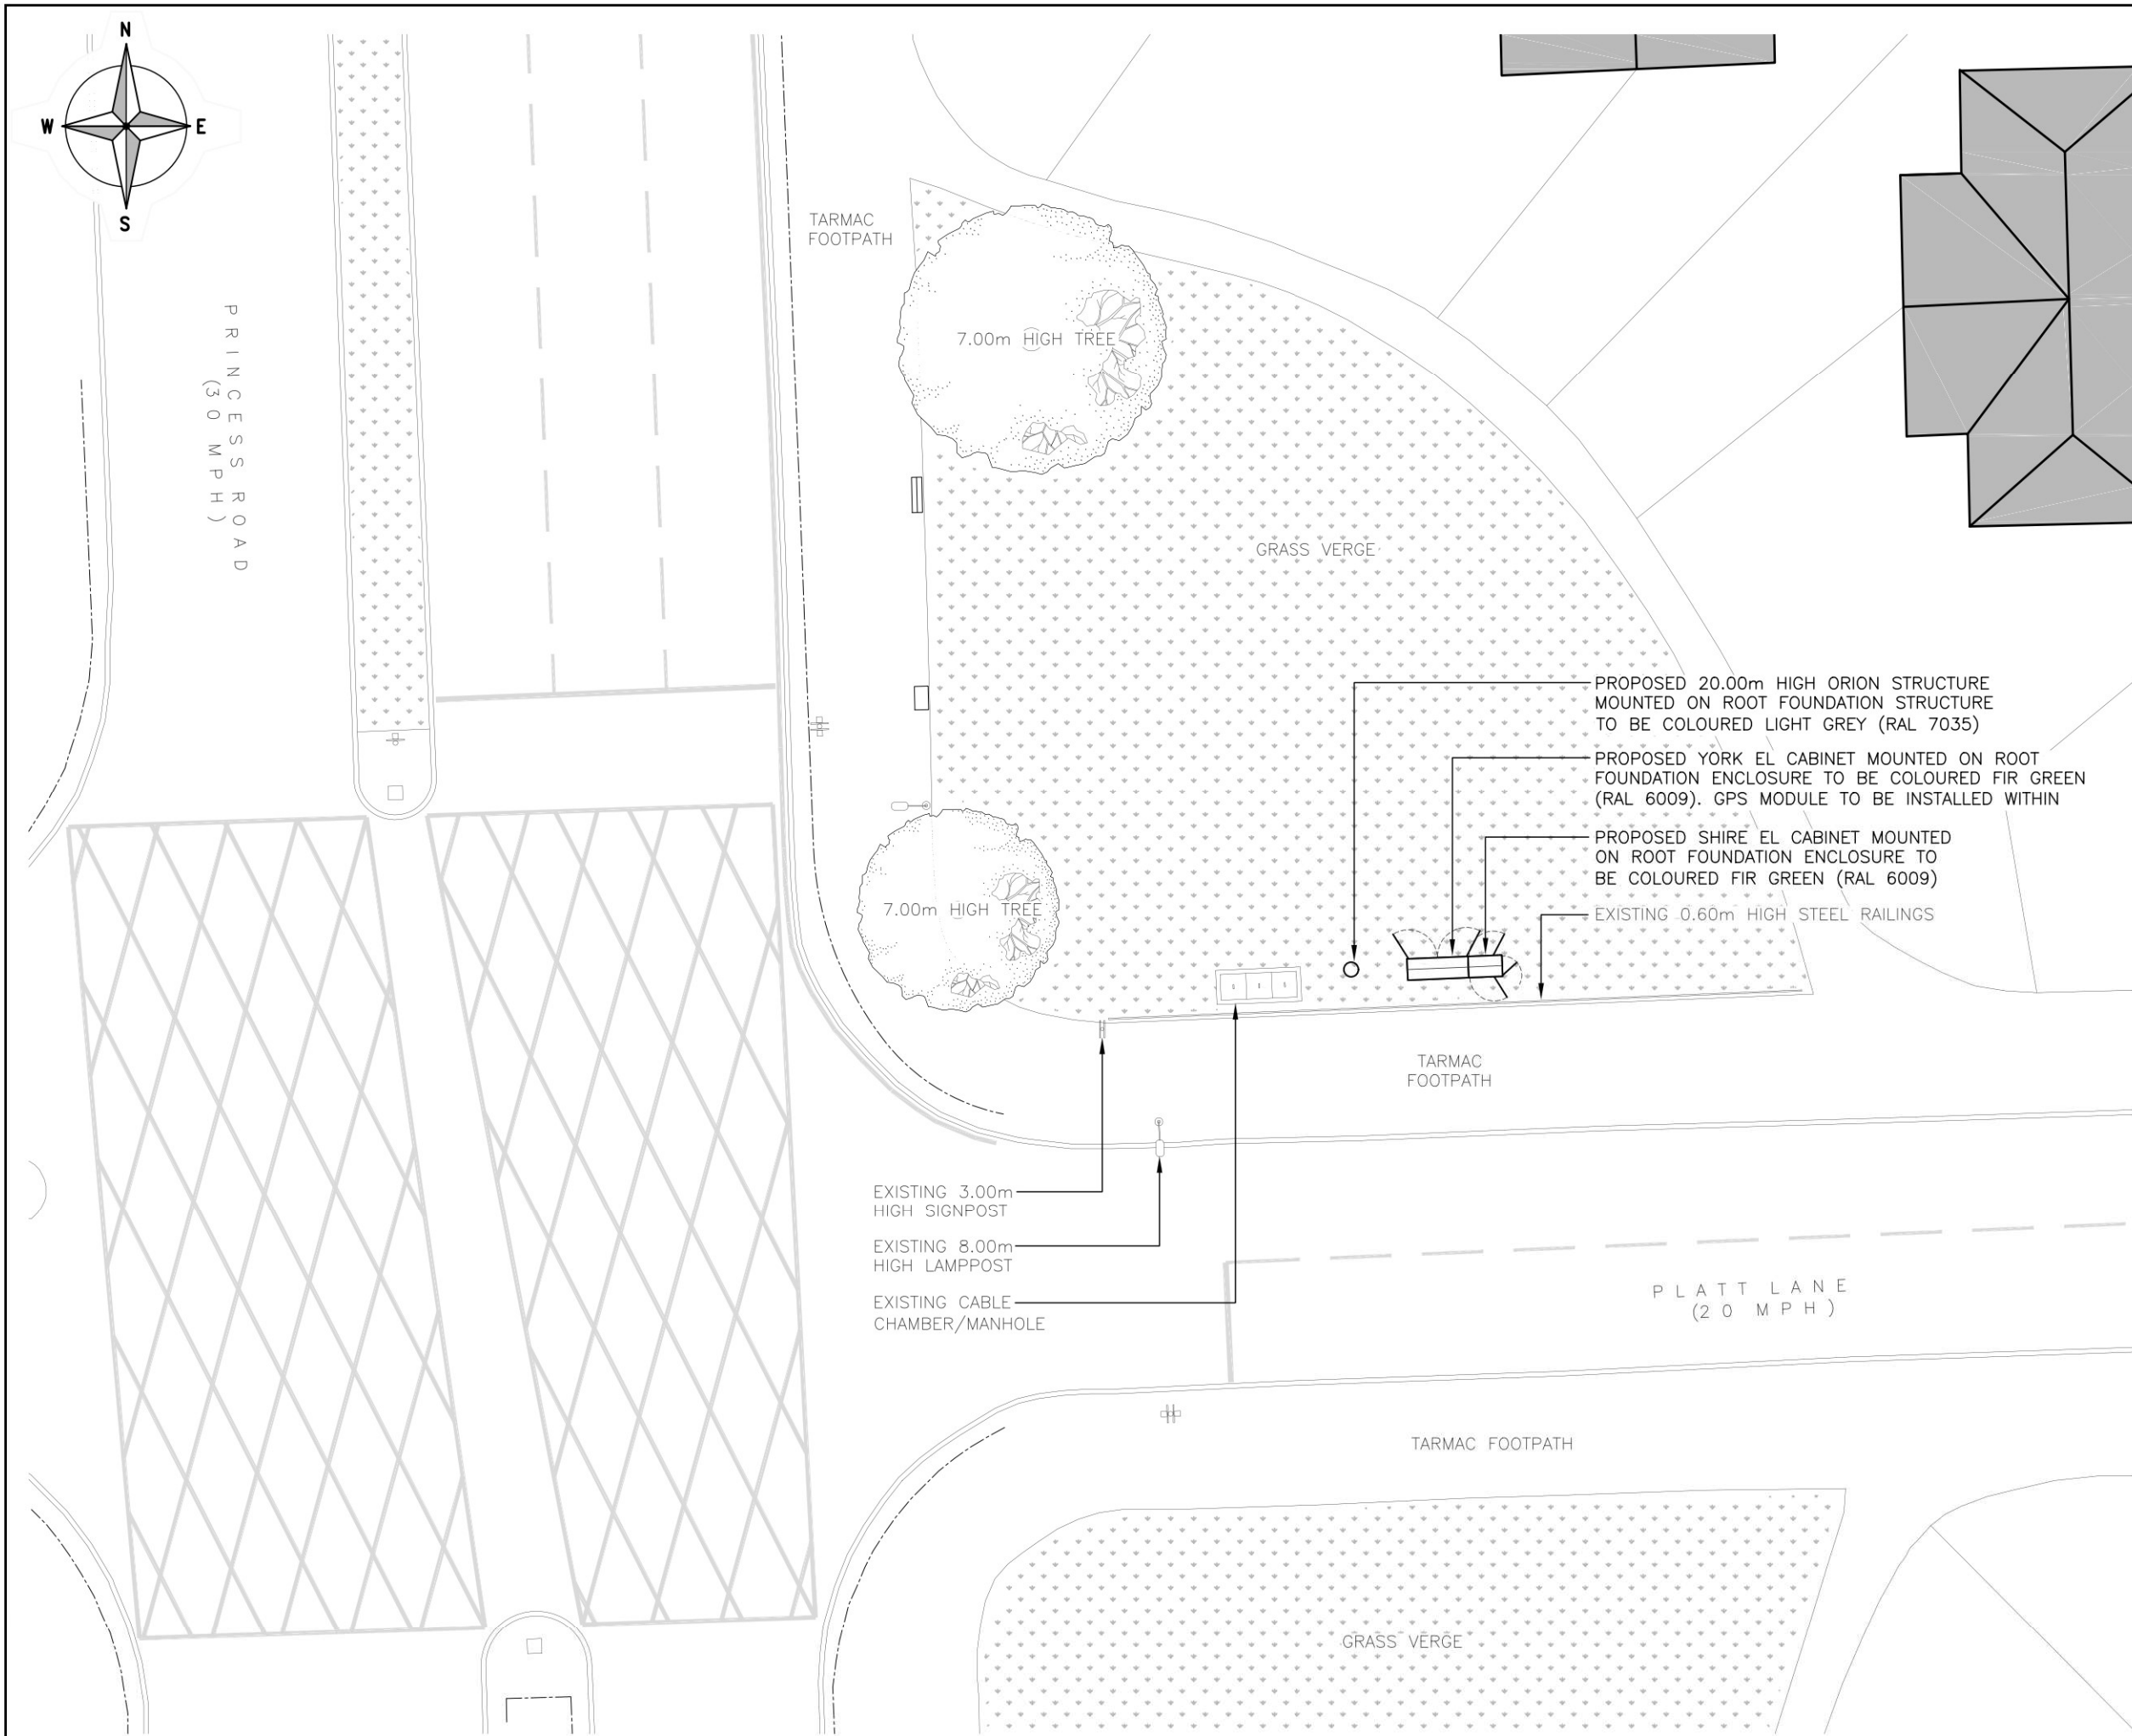

The drawings comply with TEF Standard ICNIRP guidelines.
Designed in accordance with CORNERSTONE document: SDN0008 v5.1

PROPOSED SITE PLAN
(1:200)

ALL DIMENSIONS ARE IN mm UNLESS NOTED OTHERWISE						
N.G.R		E: 383889		N: 394428		
NOTES:						
B	Pole & Cabinet Relocated due to Manhole			A.P	E.H	29.06.23
A	Issued for Approval			CS	SHS	06.09.22
REV	MODIFICATION			BY	CH	DATE
 Unit E, Madison Place, Northampton Road, Manchester, M40 5AG Tel: 0161 785 4500 Fax: 0161 785 4501 Web: www.clarke-telecom.com						
 BEACON 3						
Cell Name					Opt.	
SW ON PLATT LANE/PRINCESS ROAD					F	
Cell ID No						
CORNERSTONE		TEF		VF		
302841_00		088848		N/A		
Site Address / Contact Details						
PLATT LANE/PRINCESS ROAD FALLOWFIELD MANCHESTER GREATER MANCHESTER M14 7HJ						
Drawing Title: PROPOSED SITE PLAN						
Purpose of issue: PLANNING					Dwg Rev:	
Drawing Number: 201					B	
Surveyed By: SHS			Original Sheet Size: A3		Pack Issue:	
Drawn: CS	Date: 06.09.22	Checked: SHS	Date: 06.09.22	C		

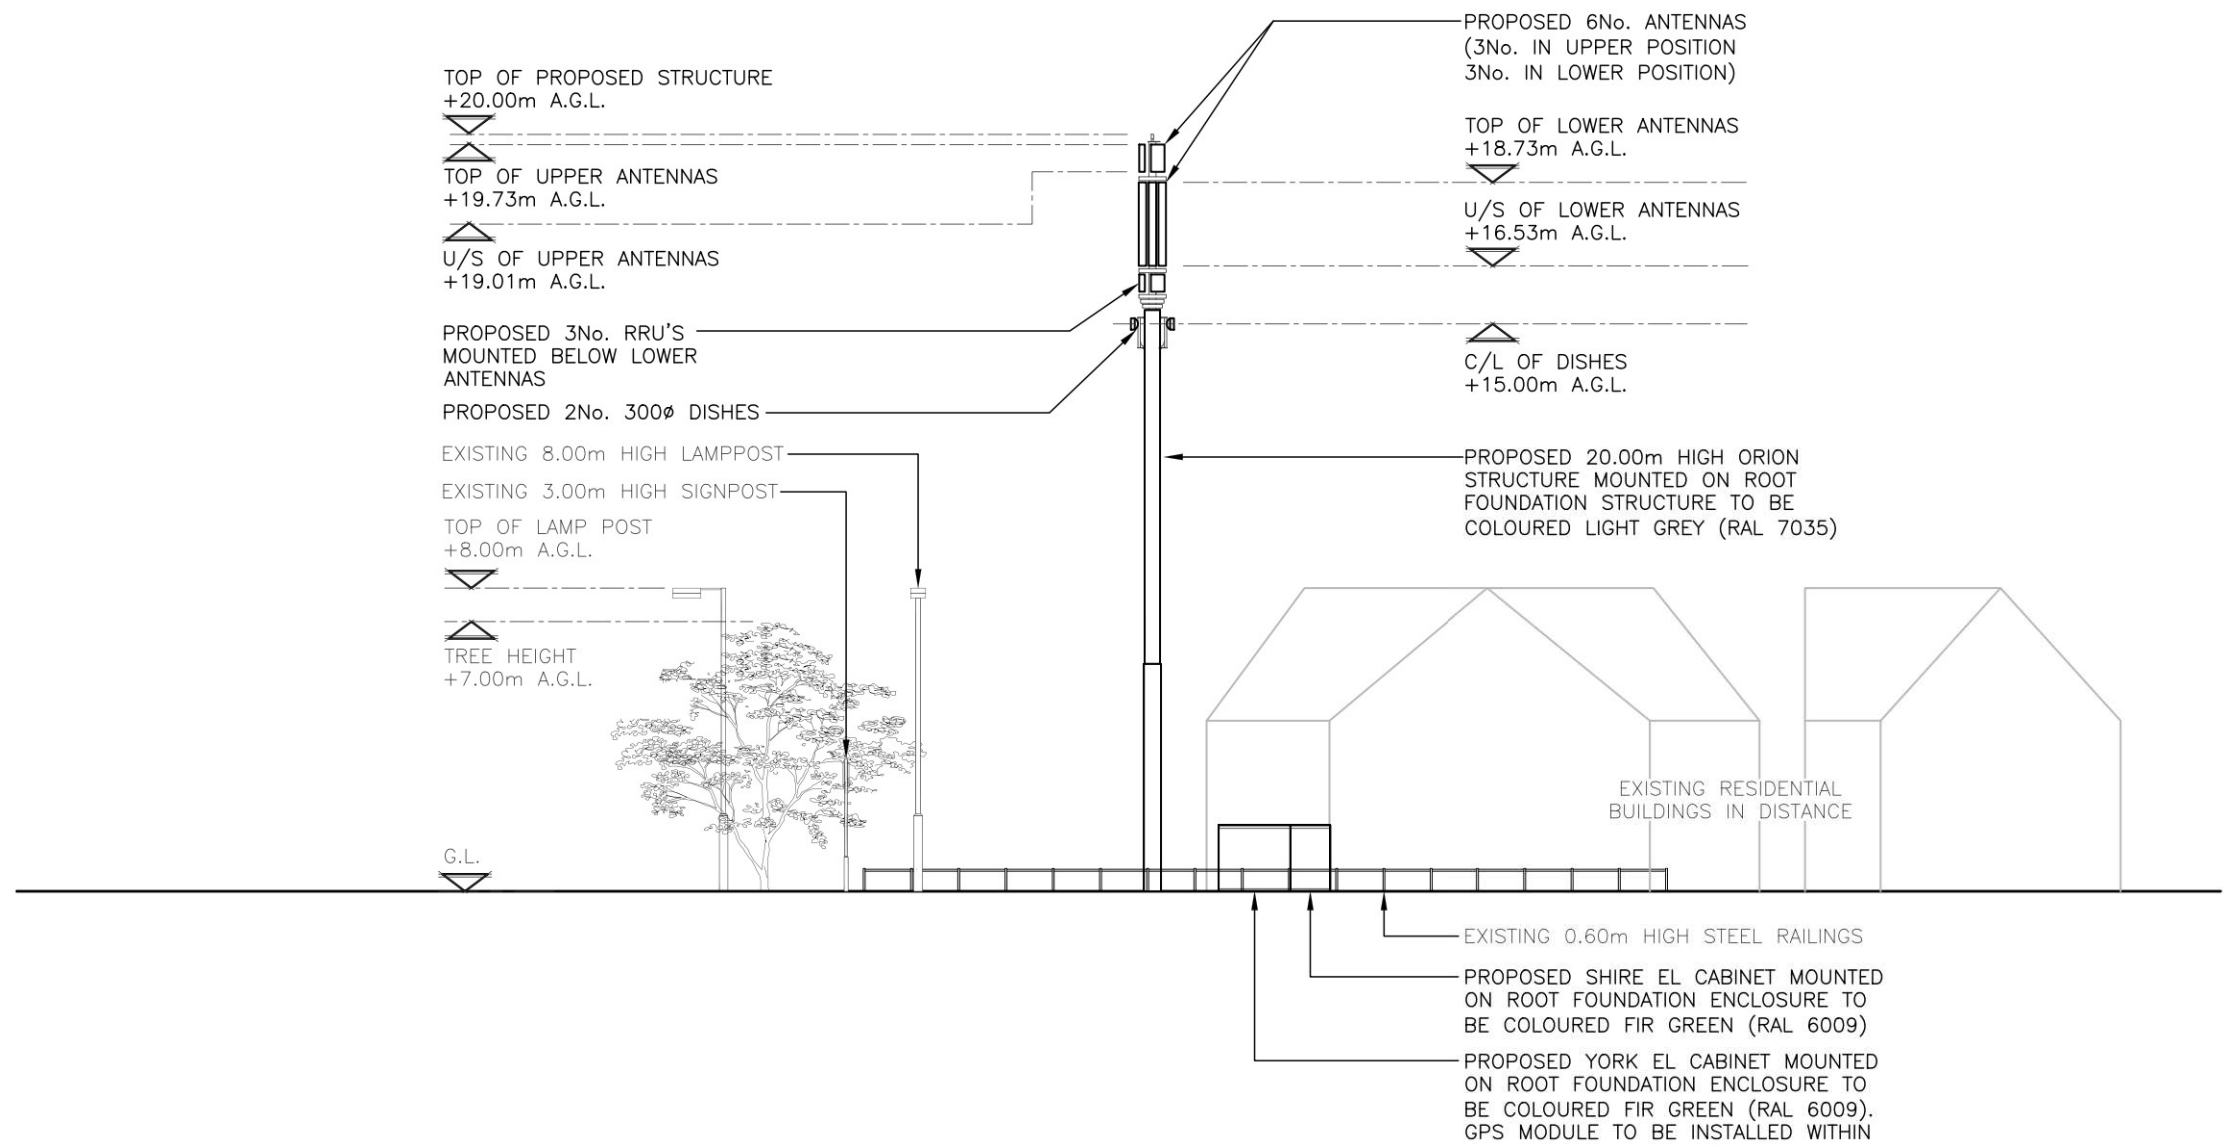

PROPOSED SOUTH ELEVATION
(1:200)

The drawings comply with TEF Standard ICNIRP guidelines.
Designed in accordance with CORNERSTONE document: SDN0008 v5.1

ALL DIMENSIONS ARE IN mm UNLESS NOTED OTHERWISE

N.G.R | E: 383889 N: 394428

NOTES:

REV	MODIFICATION	BY	CH	DATE
C	Pole & Cabinet Relocated due to Manhole	A.P	E.H	29.06.23
B	Mimo Antennas & Antenna Heights Updated	A.P	E.H	14.10.22
A	Issued for Approval	CS	SHS	06.09.22



Unit E, Madison Place, Northampton Road,
Manchester, M40 5AG
Tel: 0161 785 4500
Fax: 0161 785 4501
Web: www.clarke-telecom.com



BEACON 3

Cell Name	Opt.
SW ON PLATT LANE/PRINCESS ROAD	F

Cell ID No		
CORNERSTONE	TEF	VF
302841_00	088848	N/A

Site Address / Contact Details		
PLATT LANE/PRINCESS ROAD FALLOWFIELD MANCHESTER GREATER MANCHESTER M14 7HJ		

Drawing Title: PROPOSED SITE ELEVATION				
Purpose of issue: PLANNING				Dwg Rev:
Drawing Number: 301				C
Surveyed By: SHS		Original Sheet Size: A3		Pack Issue:
Drawn: CS	Date: 06.09.22	Checked: SHS	Date: 06.09.22	C