




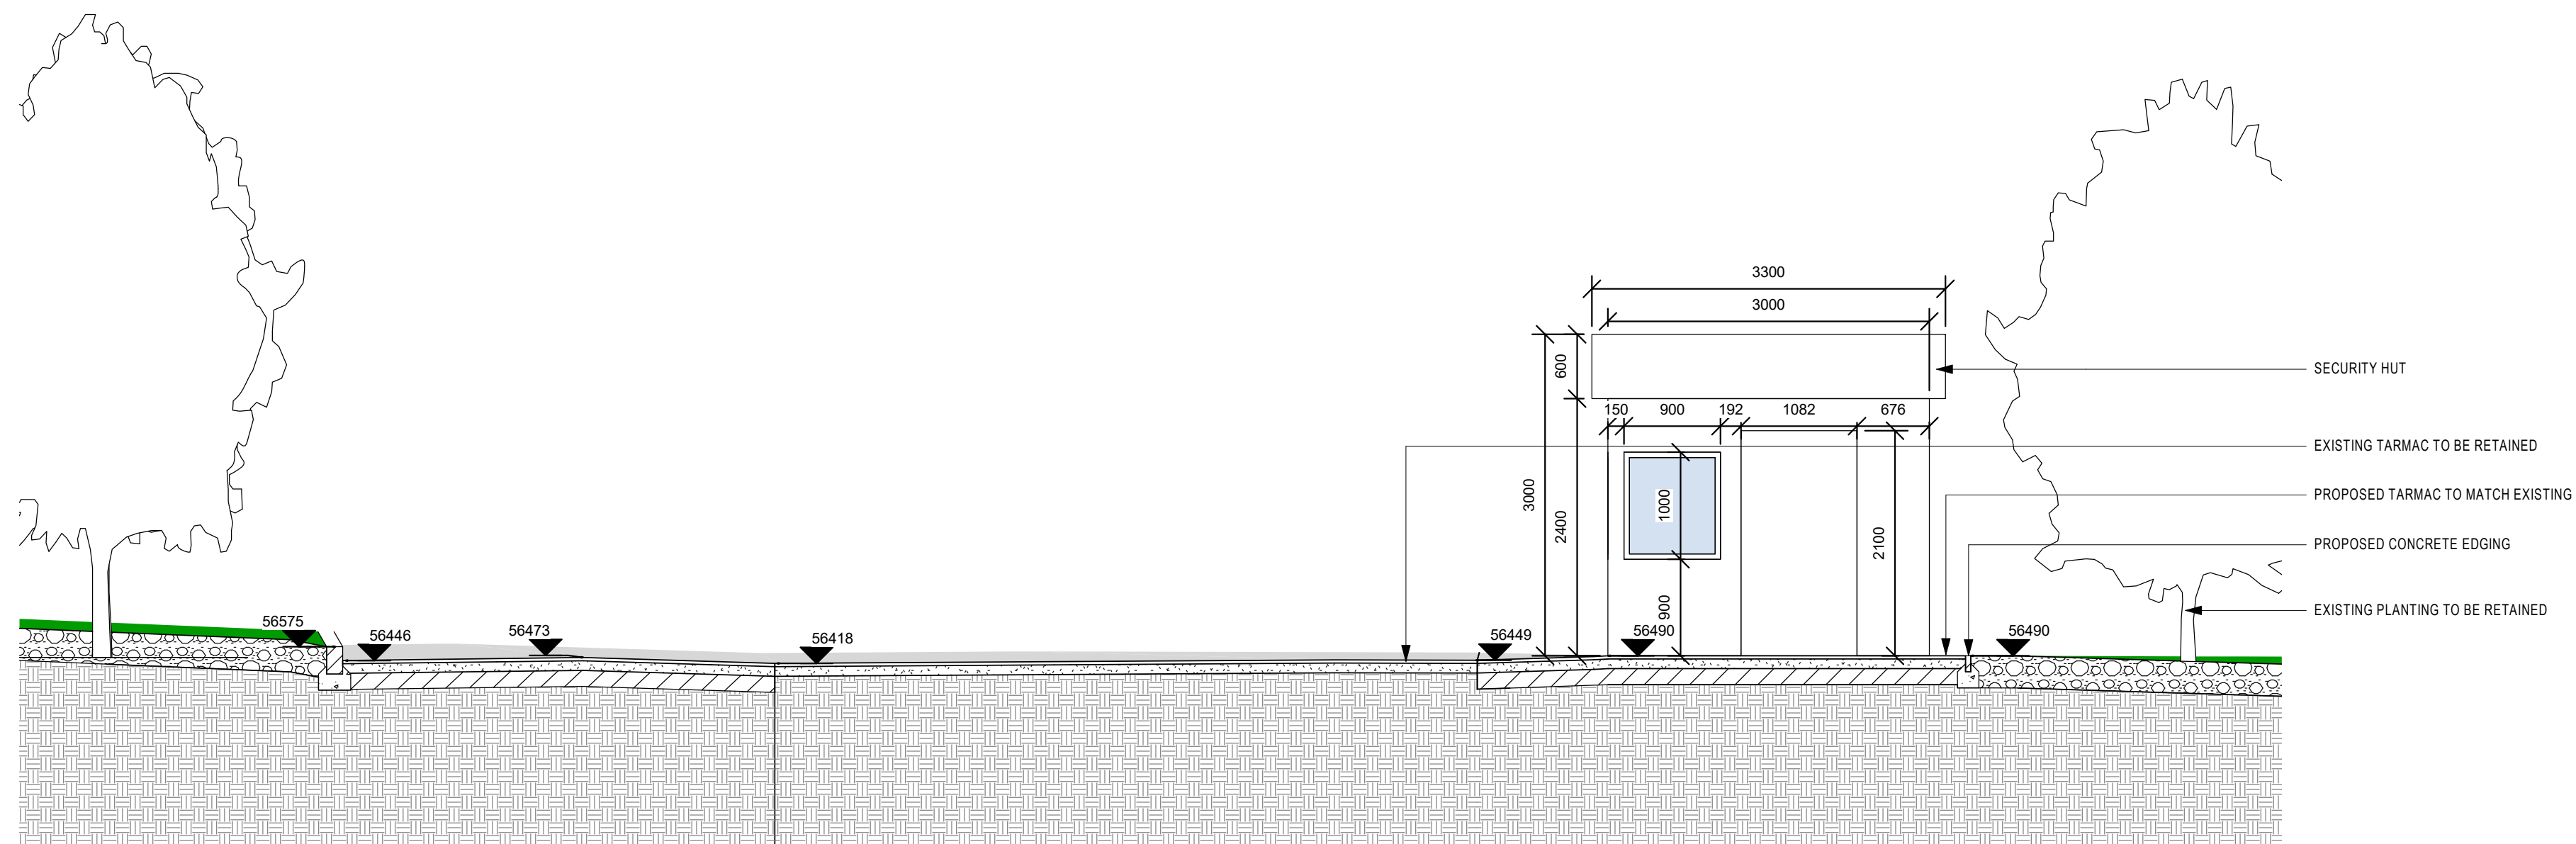


1 SECURITY HUT PROPOSED SOUTH ELEVATION

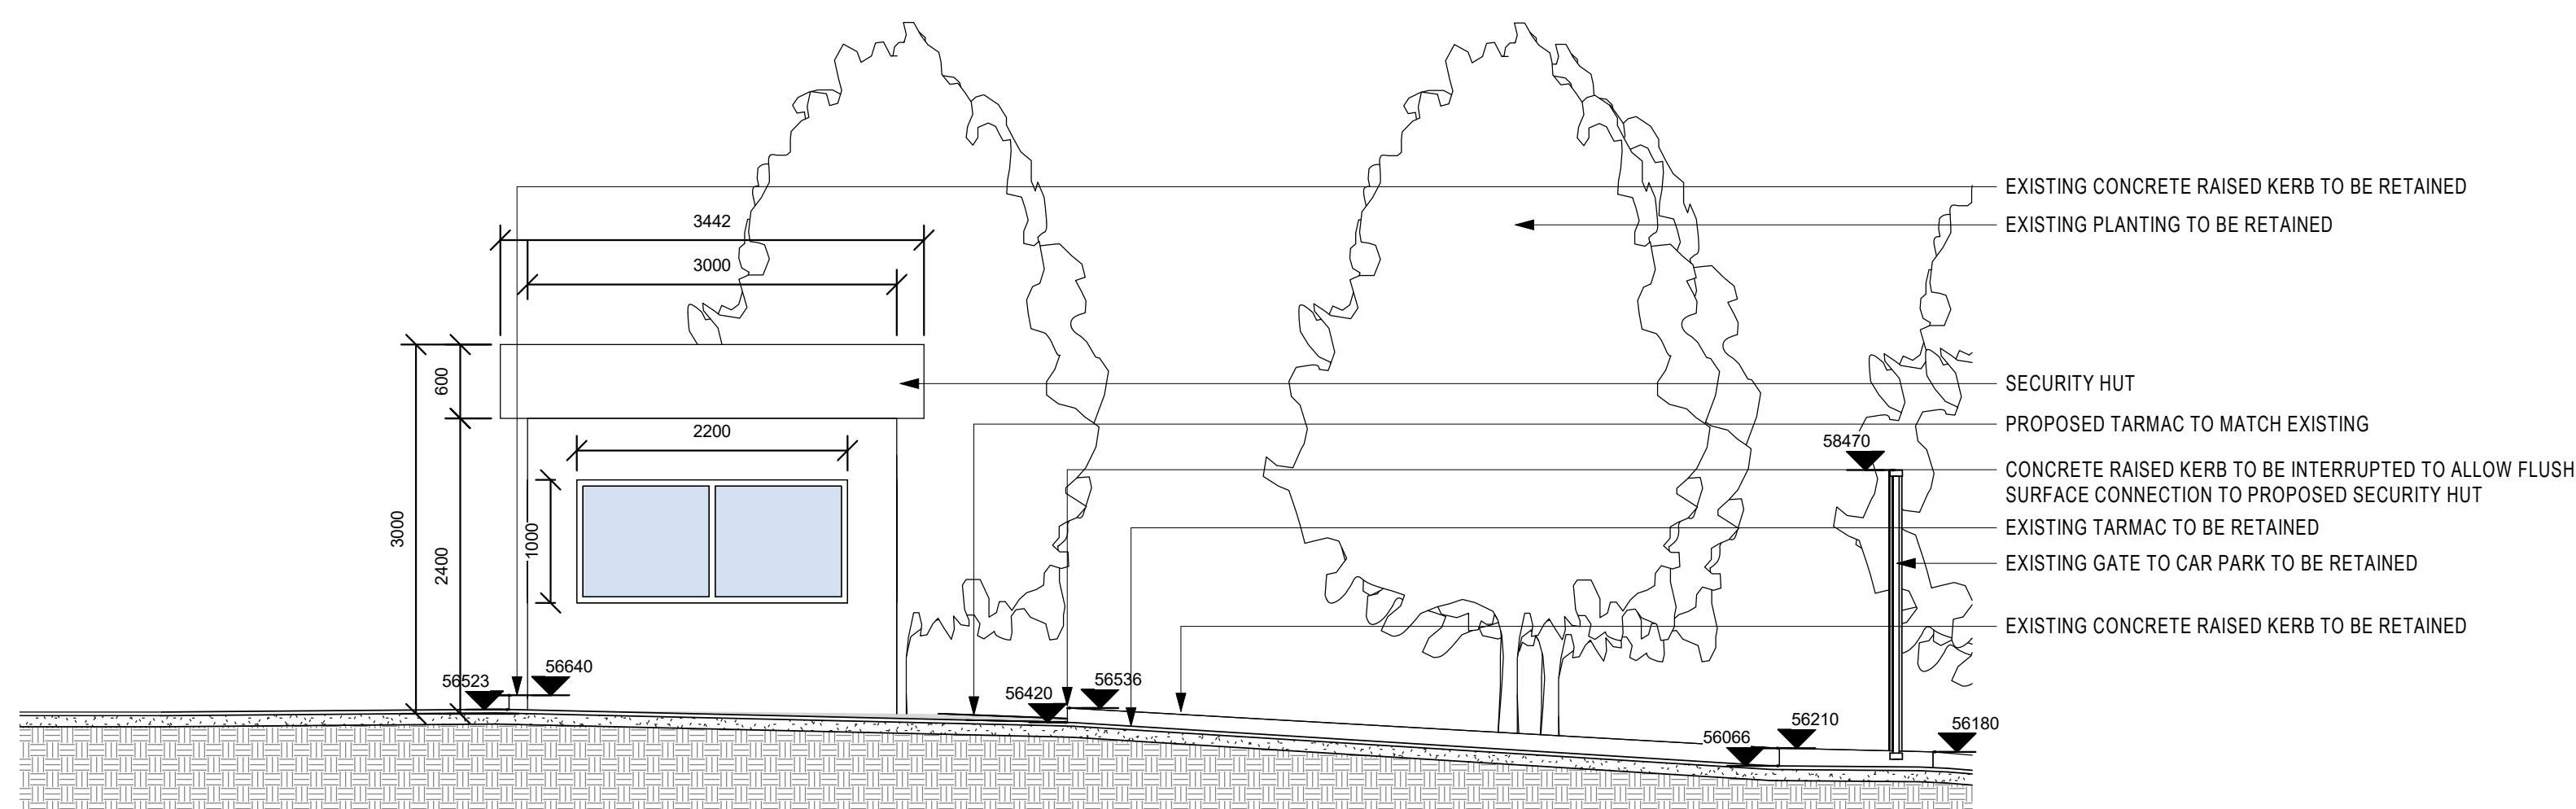

2 SECURITY HUT PROPOSED WEST ELEVATION

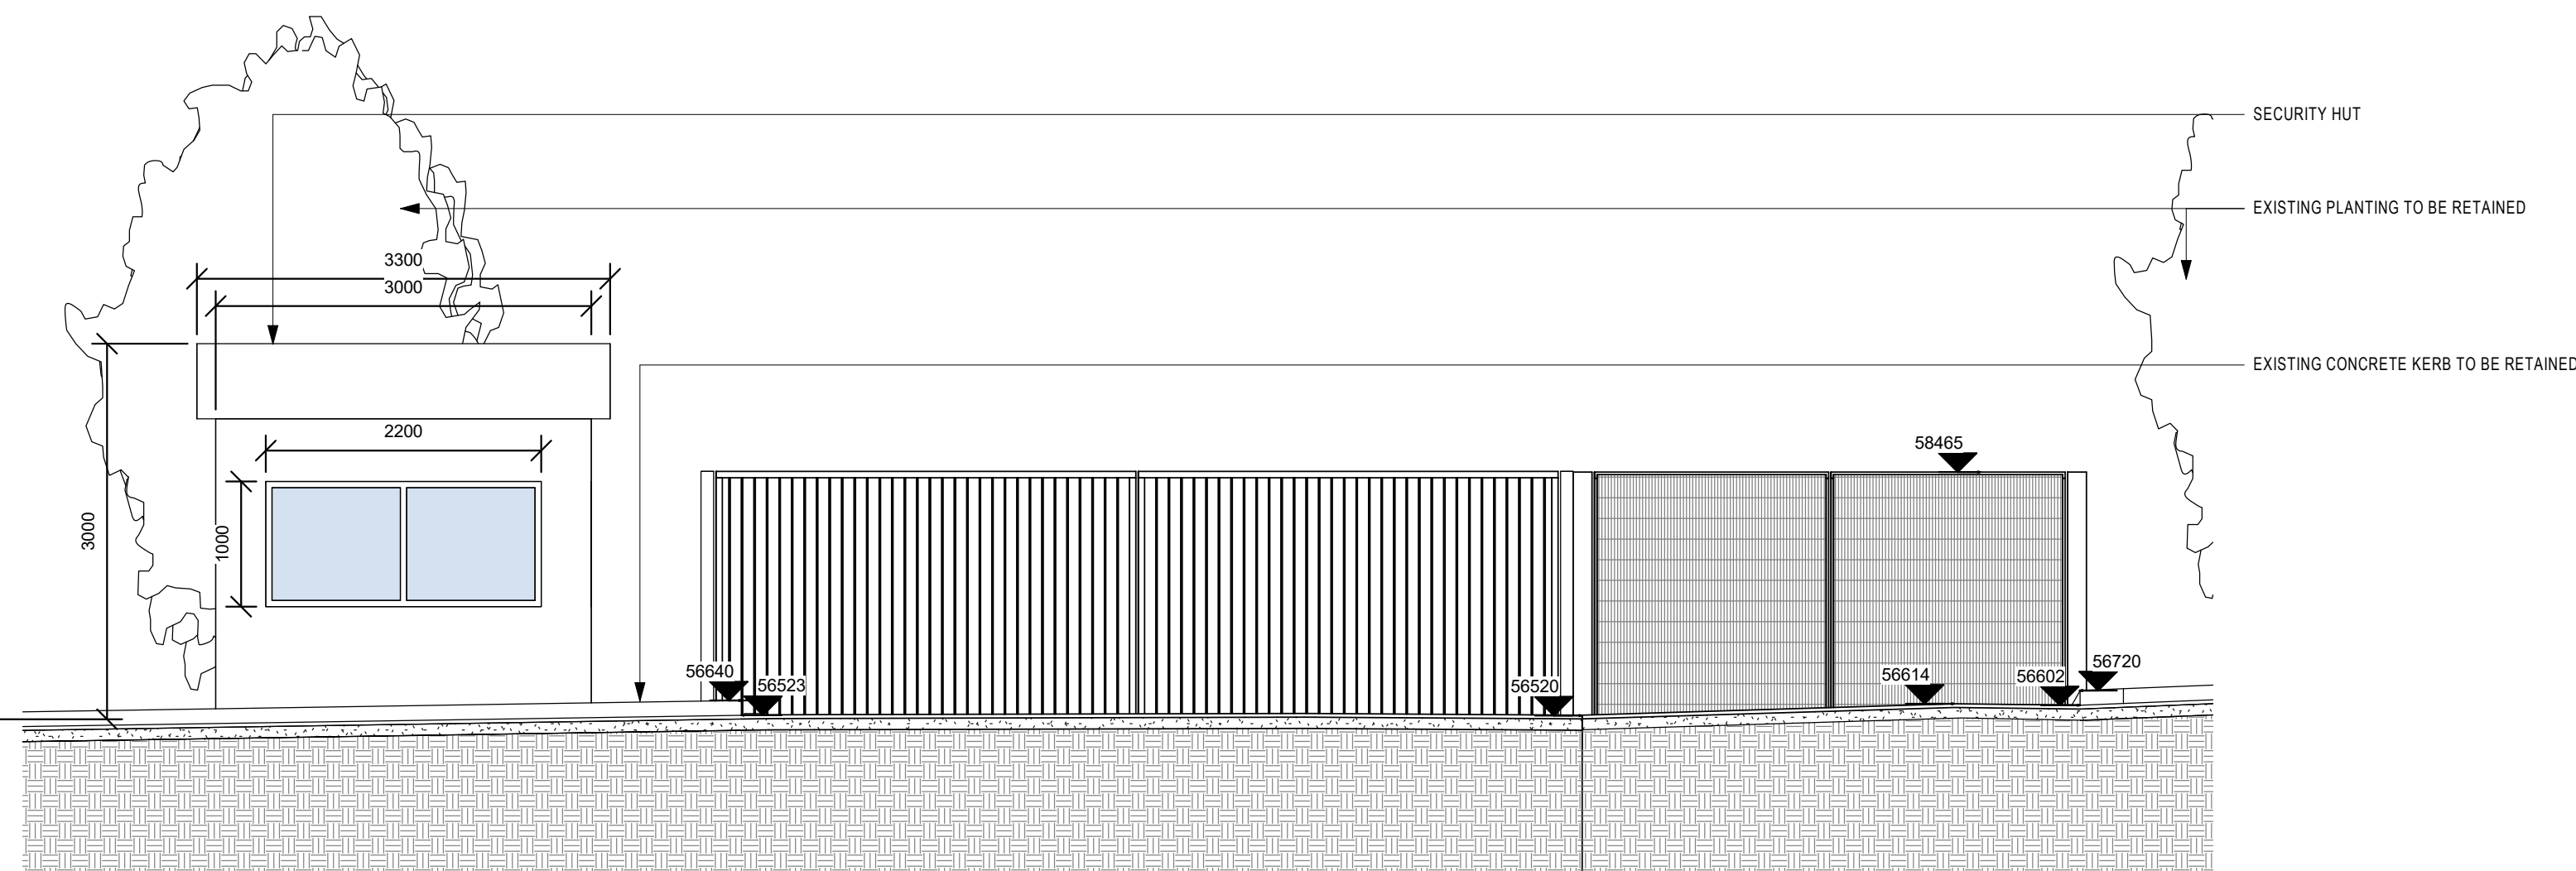


3 SECURITY HUT PROPOSED NORTH ELEVATION

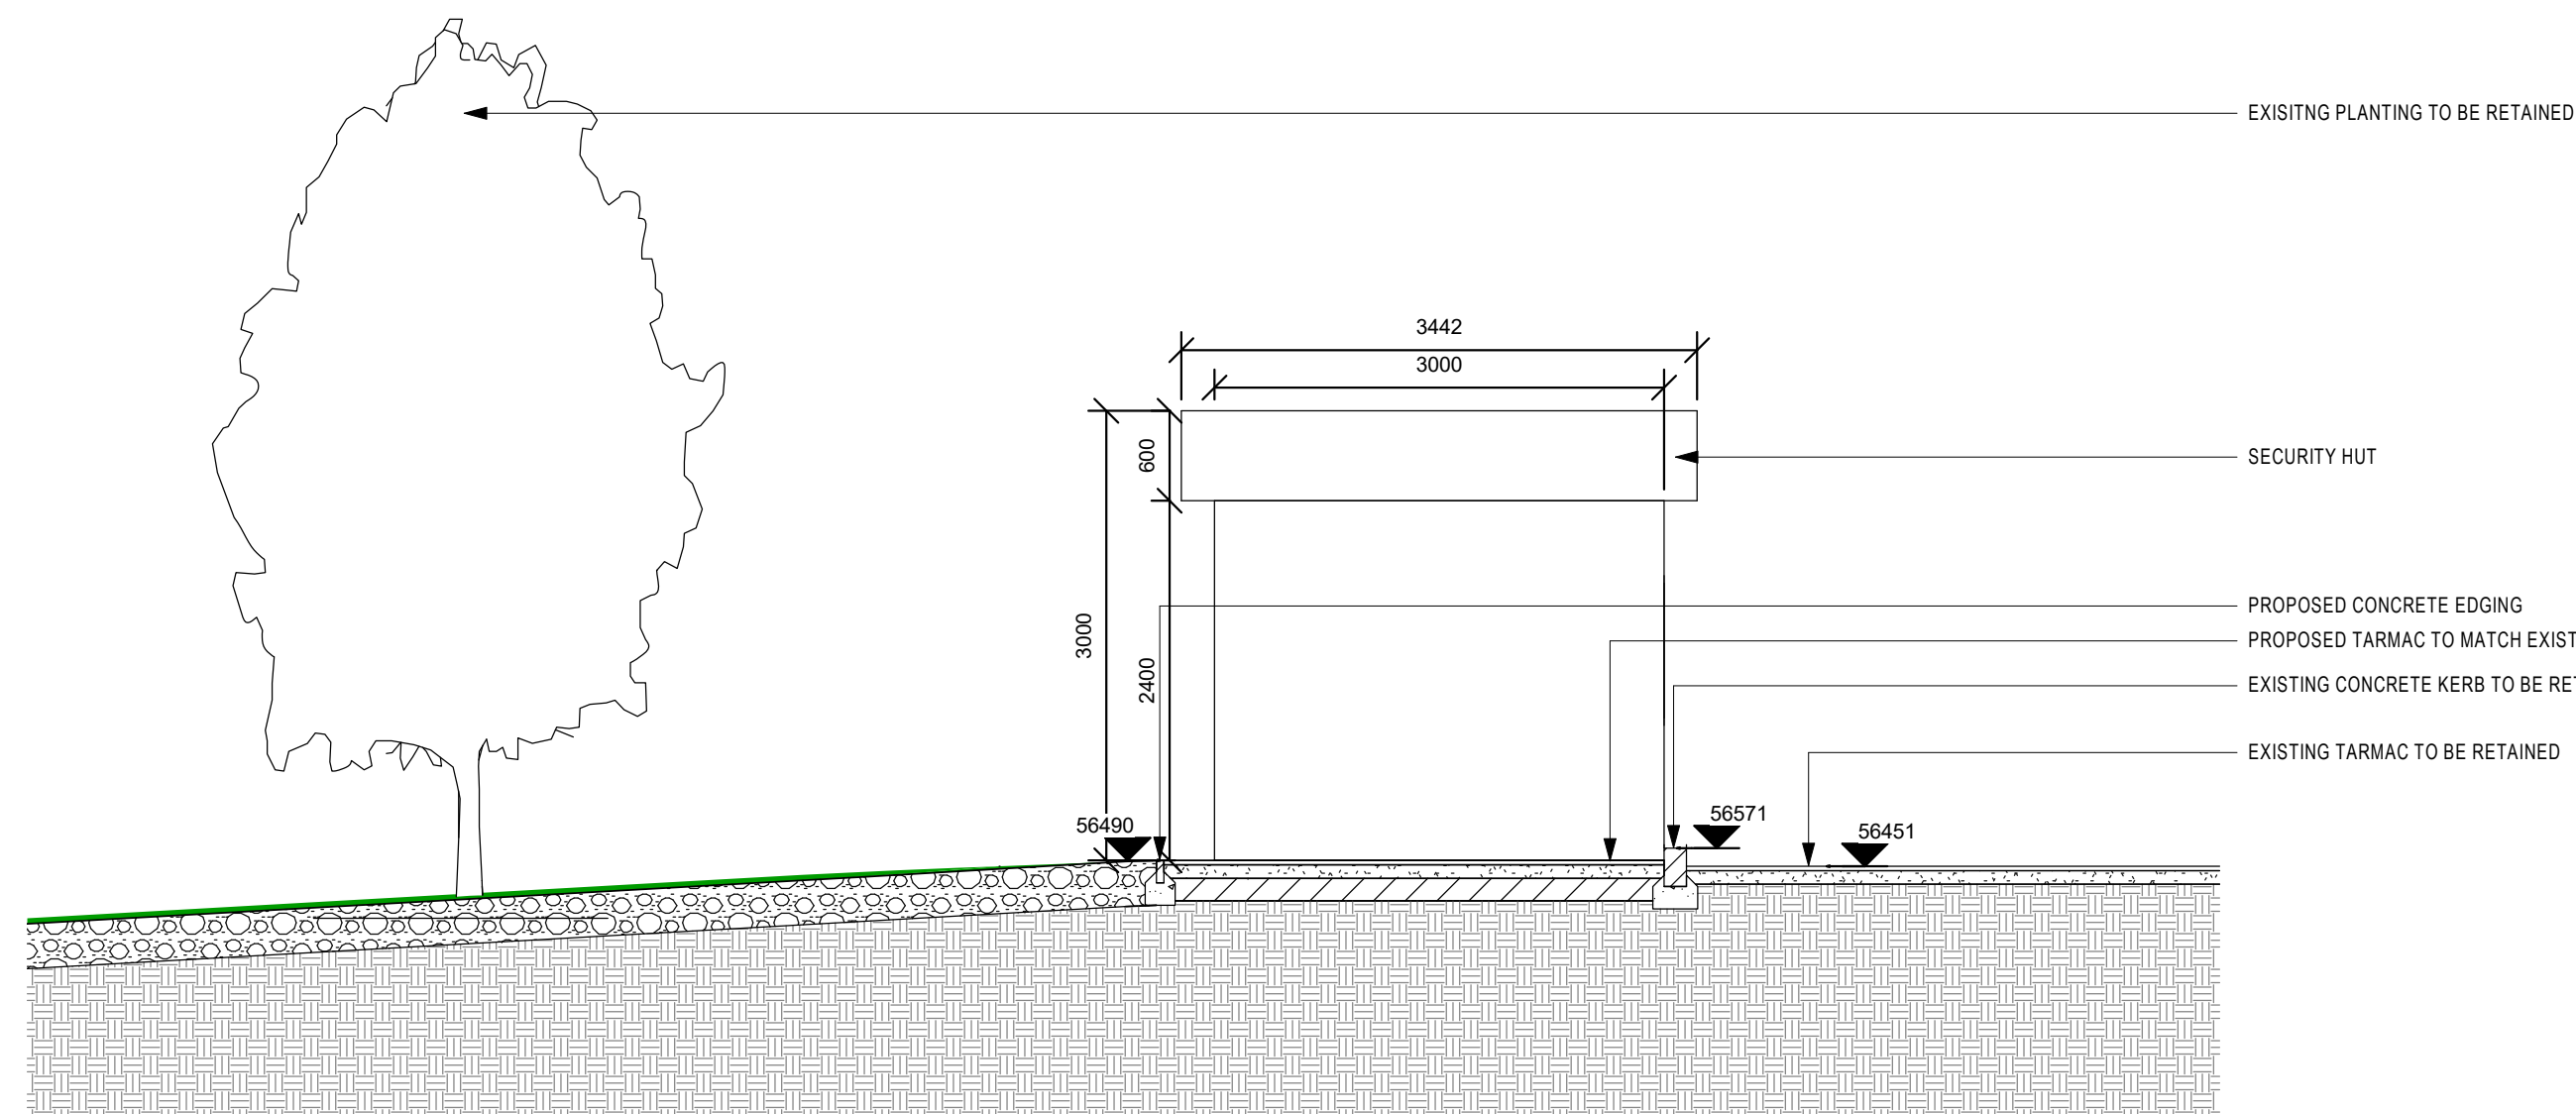

4 SECURITY HUT PROPOSED EAST ELEVATION

REVISIONS		
REV	DATE	DESCRIPTION
10	02.11.2021	PLANNING
01	10.11.2021	PLANNING UPDATE

KEY PLAN

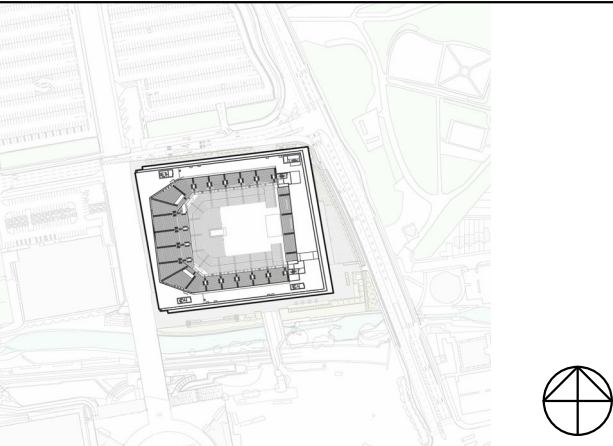

THIS DRAWING IS ONLY TO SCALE IF IT IS REPRODUCED AT THE CORRECT PAPER SIZE

1:50@A0



ALL INTERNAL LAYOUTS AND USES ARE SHOWN FOR ILLUSTRATIVE PURPOSES ONLY AND ARE NOT FOR DETERMINATION

CLIENT



© COPYRIGHT: ALL RIGHTS RESERVED

THIS WORK IS COPYRIGHT AND CANNOT BE REPRODUCED OR COPIED IN ANY FORM OR BY ANY OTHER MEANS (DRAWING, ELECTRONIC OR MECHANICAL, INCLUDING PHOTOCOPYING) WITHOUT THE WRITTEN PERMISSION OF POPULOUS FOR LENDERS, TRIPLES OR OTHERS. TO USE THIS DOCUMENT FOR ANY PURPOSE WHATSOEVER IS RESTRICTED TO THE TERMS OF THE AGREEMENT OR RELATED AGREEMENT BETWEEN POPULOUS AND THE RESTRICTING PARTY.

USE FIGURED DIMENSIONS IN PREFERENCE TO SCALES: CHECK ALL DIMENSIONS ON SITE BEFORE FABRICATION OR SETTING OUT

ARCHITECT

POPULOUS®

14 BLADES COURT | DEODAR ROAD | LONDON | SW15 2NU | UNITED KINGDOM
TELEPHONE +44 (0)20 8074 7946 | FACSIMILE +44 (0)20 8074 7470
ALL PRODUCTION & INTELLECTUAL PROPERTY RIGHTS RESERVED © POPULOUS 2009

PROJECT NAME

OVG MANCHESTER

DRAWING TITLE

SECURITY HUT
PROPOSED ELEVATIONS

STATUS

PLANNING

PROJECT No.

4933

DATE

02.11.2021

SCALE

1 : 50

SIZE

A0

DRAWN

FP

CHECKED

PG

APPROVED

DS

PROJECT

BRA-POP-XX-

ZONE

XX-

LEVEL

DR-

TYPE

A-

ROLE

0681

DRAWING

01

REV

01