



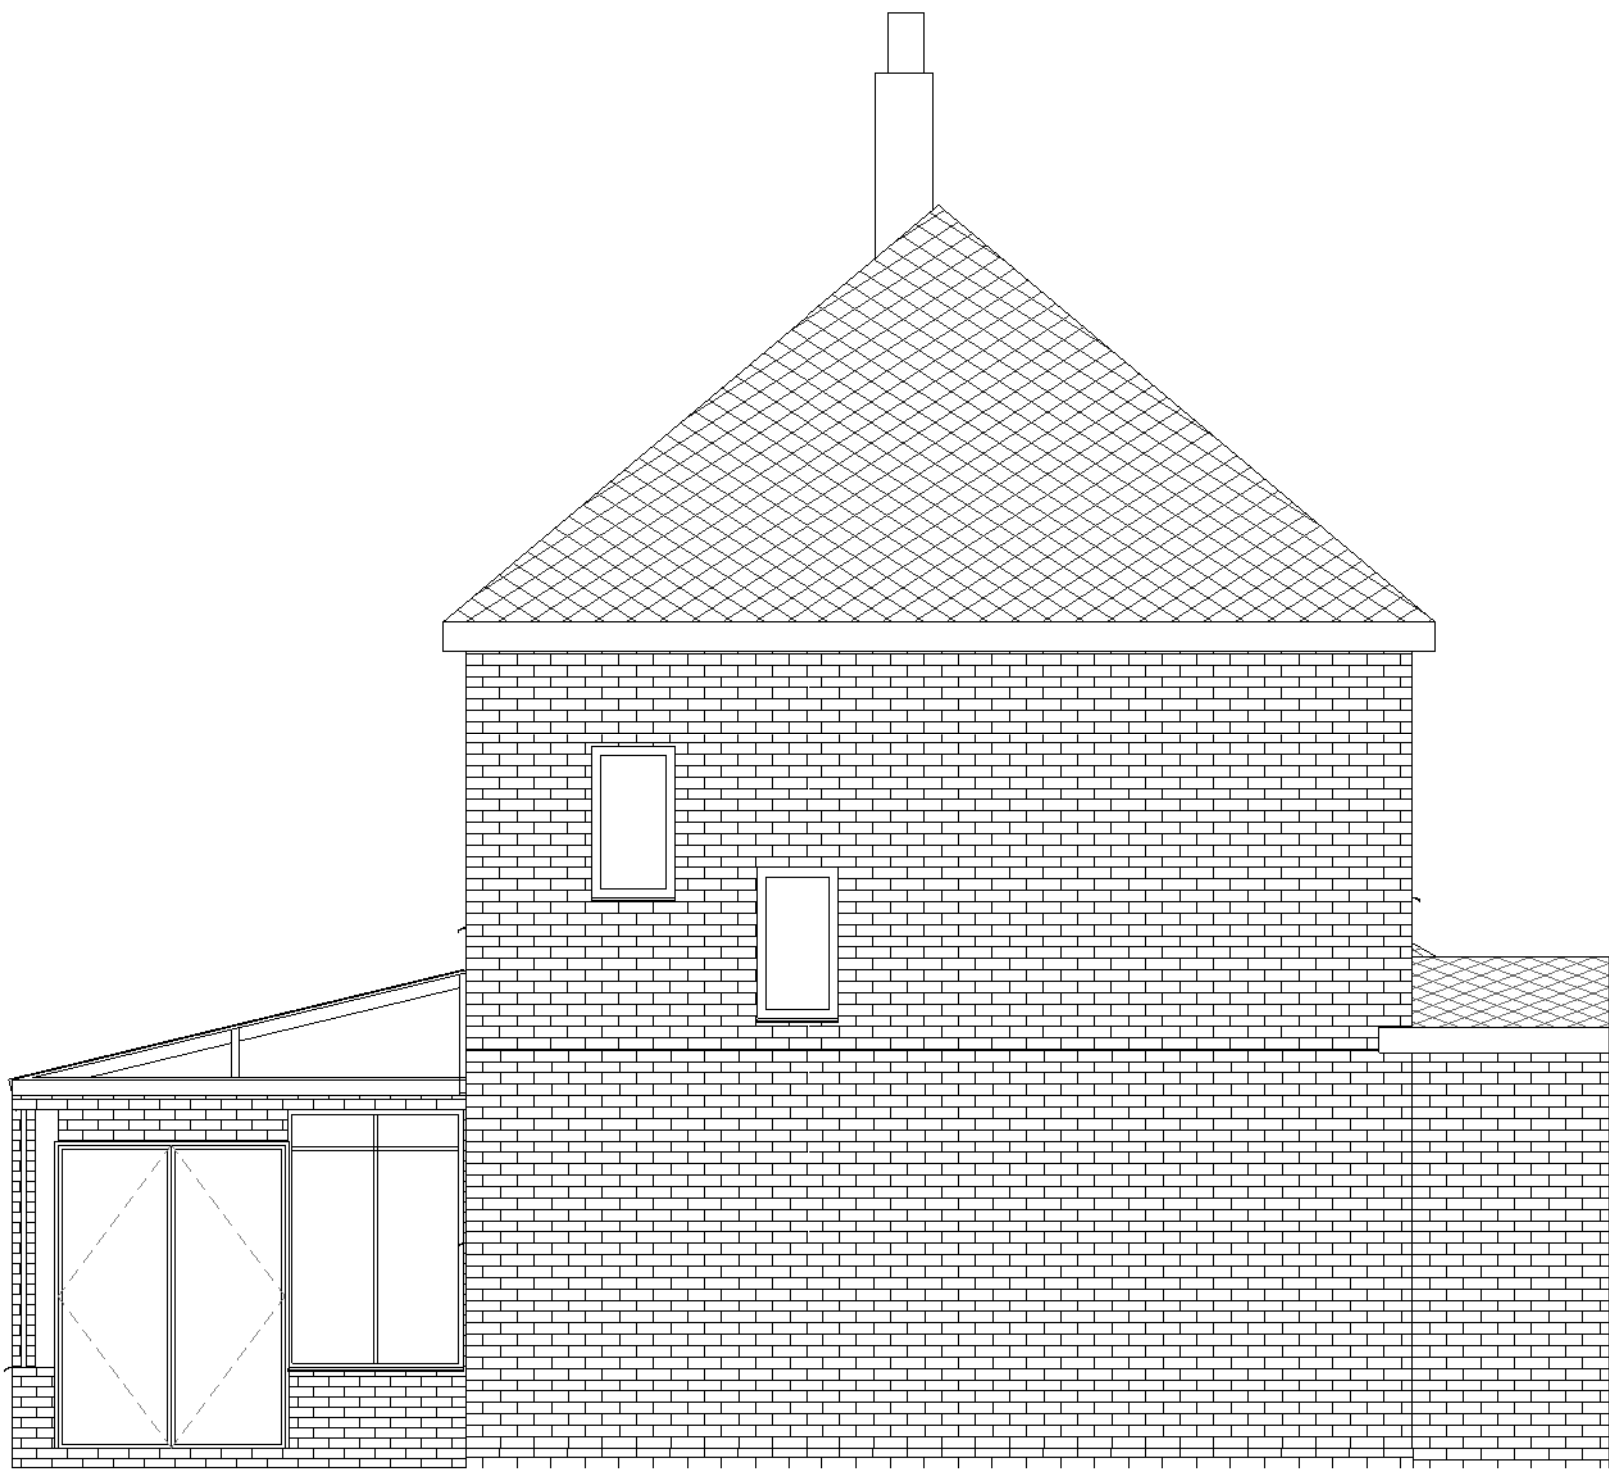

1

Existing West Elevation  
1 : 50

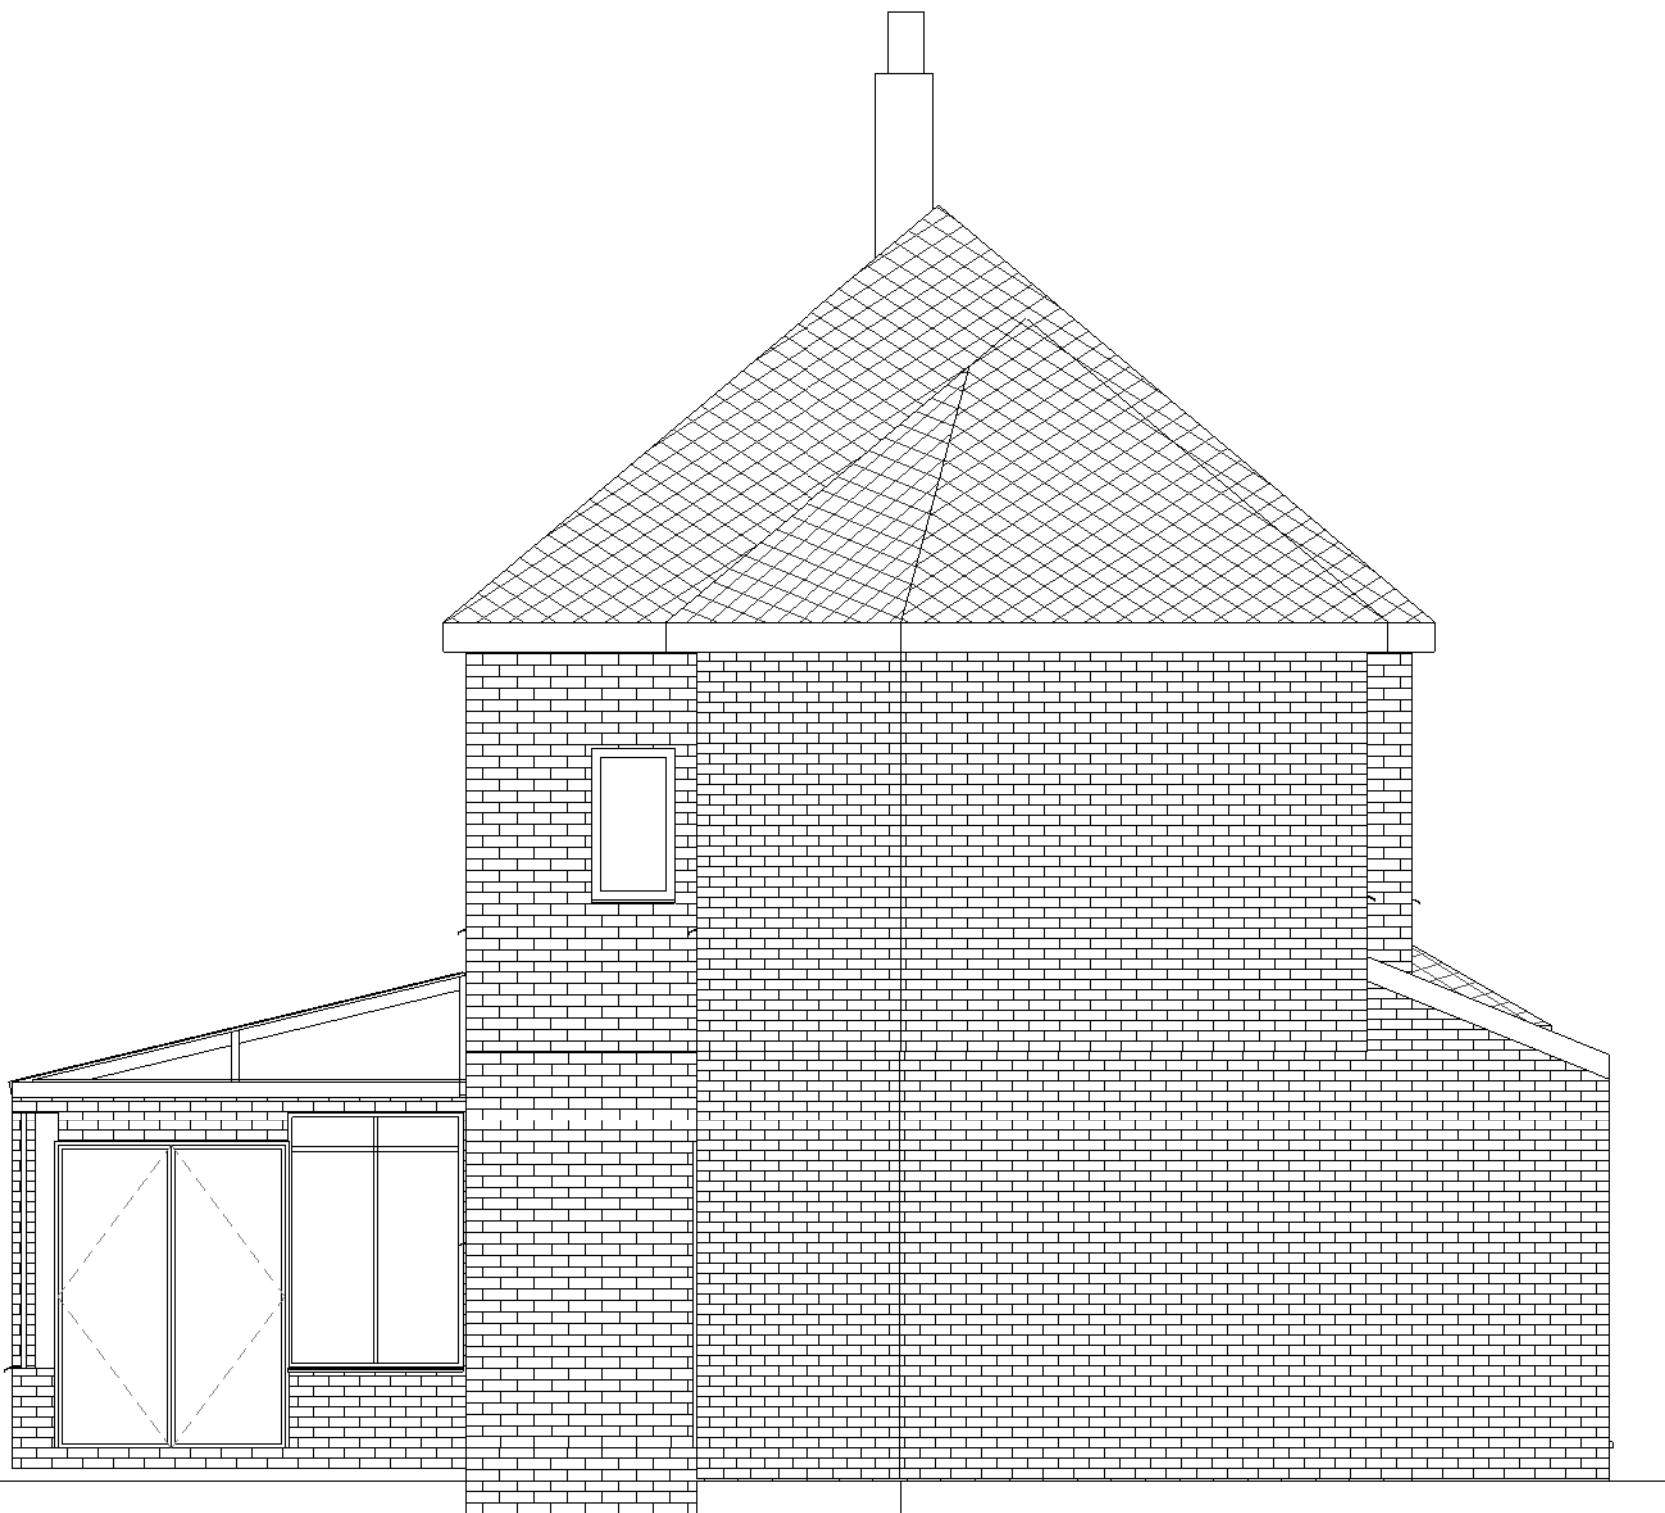

2

Proposed West Elevation  
1 : 50

|  |  |  |  |  |
|--|--|--|--|--|
|  |  |  |  |  |
|  |  |  |  |  |
|      |            |      |    |                       |
|------|------------|------|----|-----------------------|
| 02   | 07.03.2023 | 3    | MK | Comments incorporated |
| 01   | 19.01.2023 | 2    |    | Issue for Planning    |
| Rev. | Date       | Seq. | BY | Description           |



22 Micklefield Way, Borehamwood, WD6 4LG  
office@mkcreative.me.uk

Client:  
Wafik Attia

Project:  
17 Pulford Avenue, M21 7PF

Drawing area:

Drawing Title:  
WEST ELEVATION

|                 |                  |
|-----------------|------------------|
| Approved By: MZ | Date: 19.01.2023 |
| Checked By: MZ  | Scale: 1 : 50    |
| Drawn By: MZ    | Size: A1         |

Status:  
FOR PLANNING

|                                 |            |
|---------------------------------|------------|
| Drawing No.<br>17 Pulford - 09S | Rev.<br>02 |
|---------------------------------|------------|