
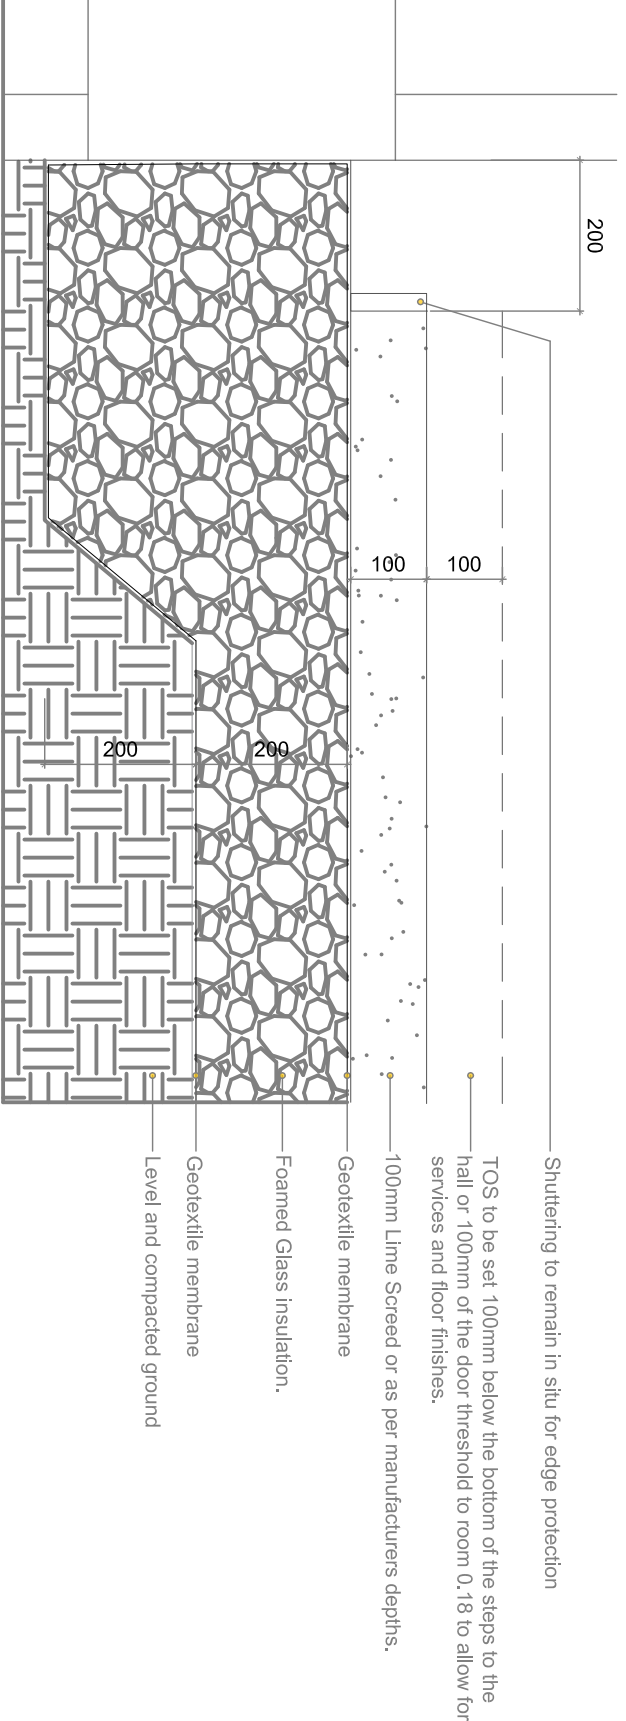
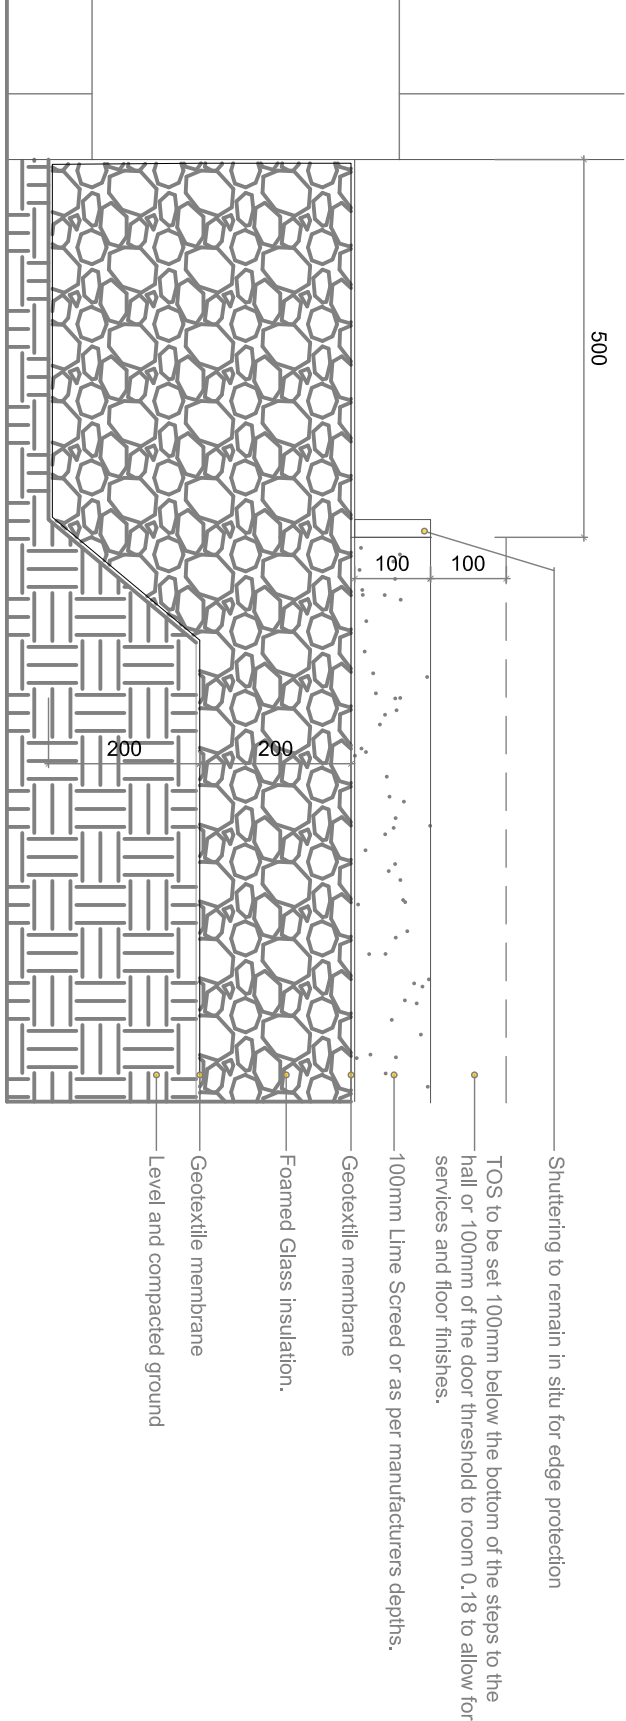
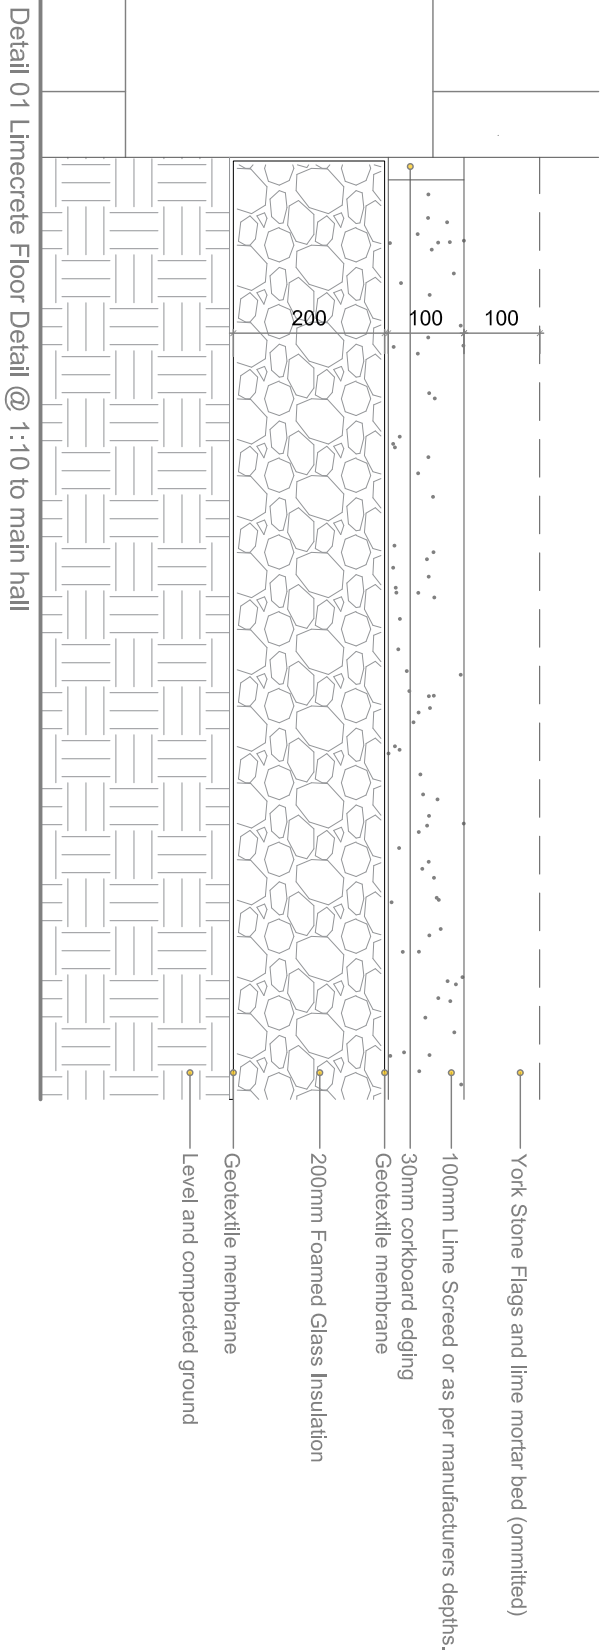


notes:

- DO NOT SCALE FROM THIS DRAWING - USE FIGURED DIMENSIONS ONLY.
- TO BE READ IN CONJUNCTION WITH ALL OTHER CONSULTANTS / SPECIALISTS DRAWINGS. REPORT ANY DISCREPANCIES BEFORE AFFECTED WORK COMMENCES.
- ALL SETTING OUT DIMENSIONS TO BE CHECKED ON SITE BY CONTRACTOR BEFORE WORK COMMENCES.

FABRIC REPAIRS KEY

- New 'Limecrete' floor
- Perimeter fan assisted trench heating
- Service route for fan assisted trench heating

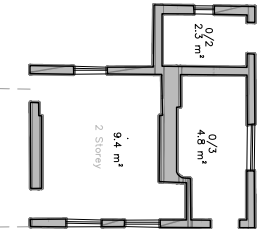

GROUND FLOOR PLAN
AS EXISTING

REVISIONS				
CG1	ISSUED_FOR_CONSTRUCTION	20/01/23	TB	SGI
T01	ISSUED_FOR_TENDER	19/08/22	SGI	LM

DATE: DRAWN: CHECK

CLIENT	Historic England
PROJECT	Baguley Hall
TITLE	Limecrete Floor Detail
NUMBER	BGH-SEV-XX-ZZ-DR-A-5100
REVISION	CG1
STATUS	CONSTRUCTION
SCALE	1:10 @A3
DATE	10/08/22
DRAWN BY	TB
CHECKED BY	SGI

