



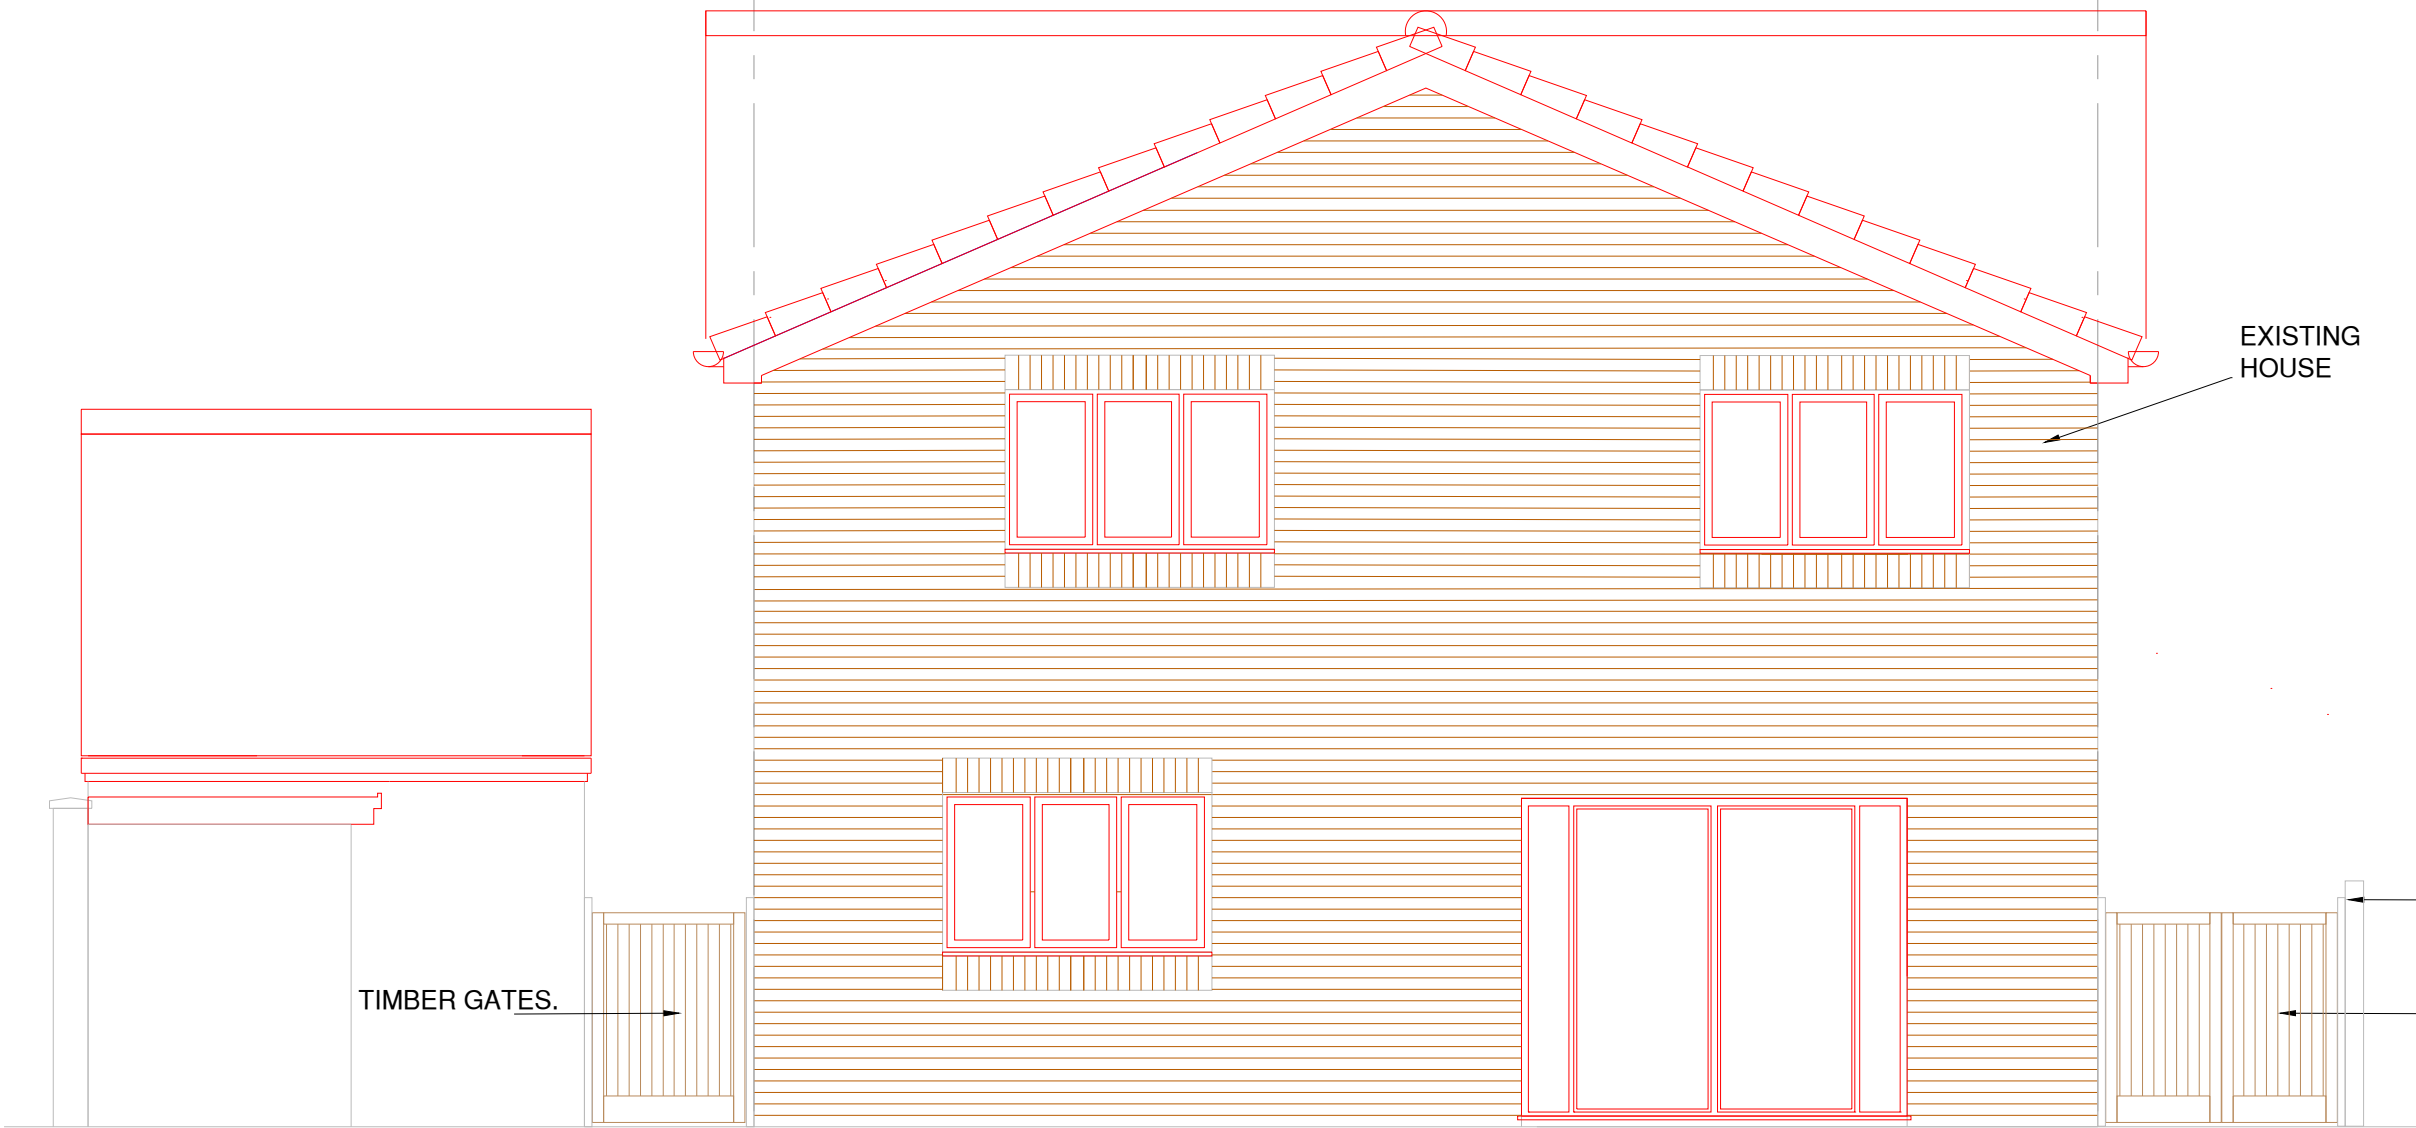


EXISTING FRONT ELEVATION

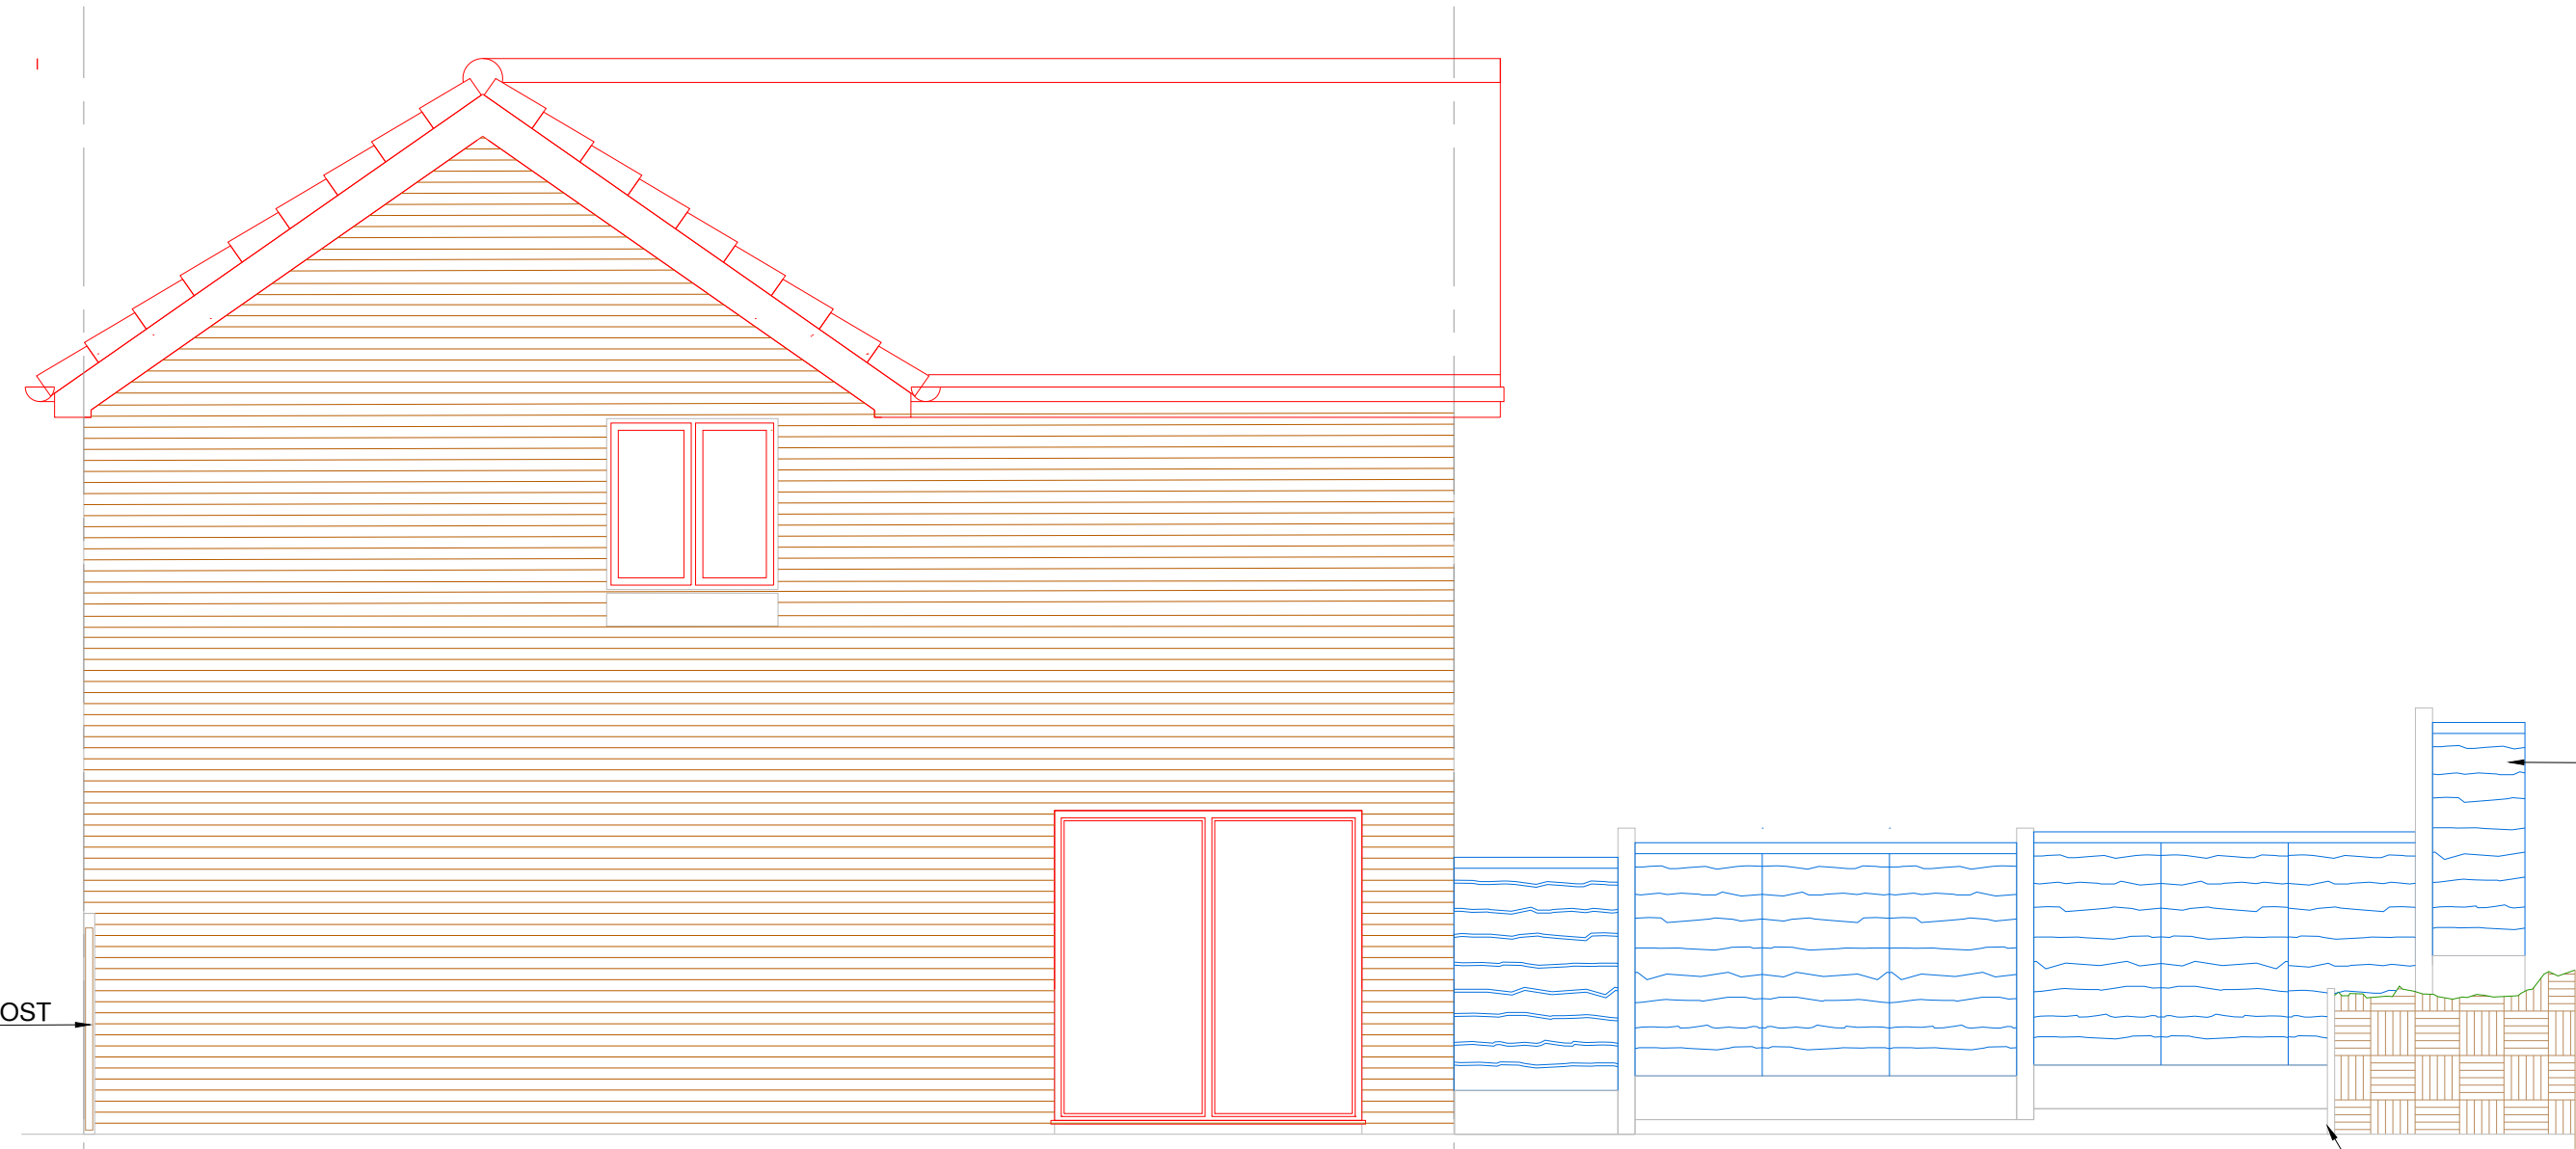

EXISTING REAR ELEVATION



EXISTING REAR ELEVATION

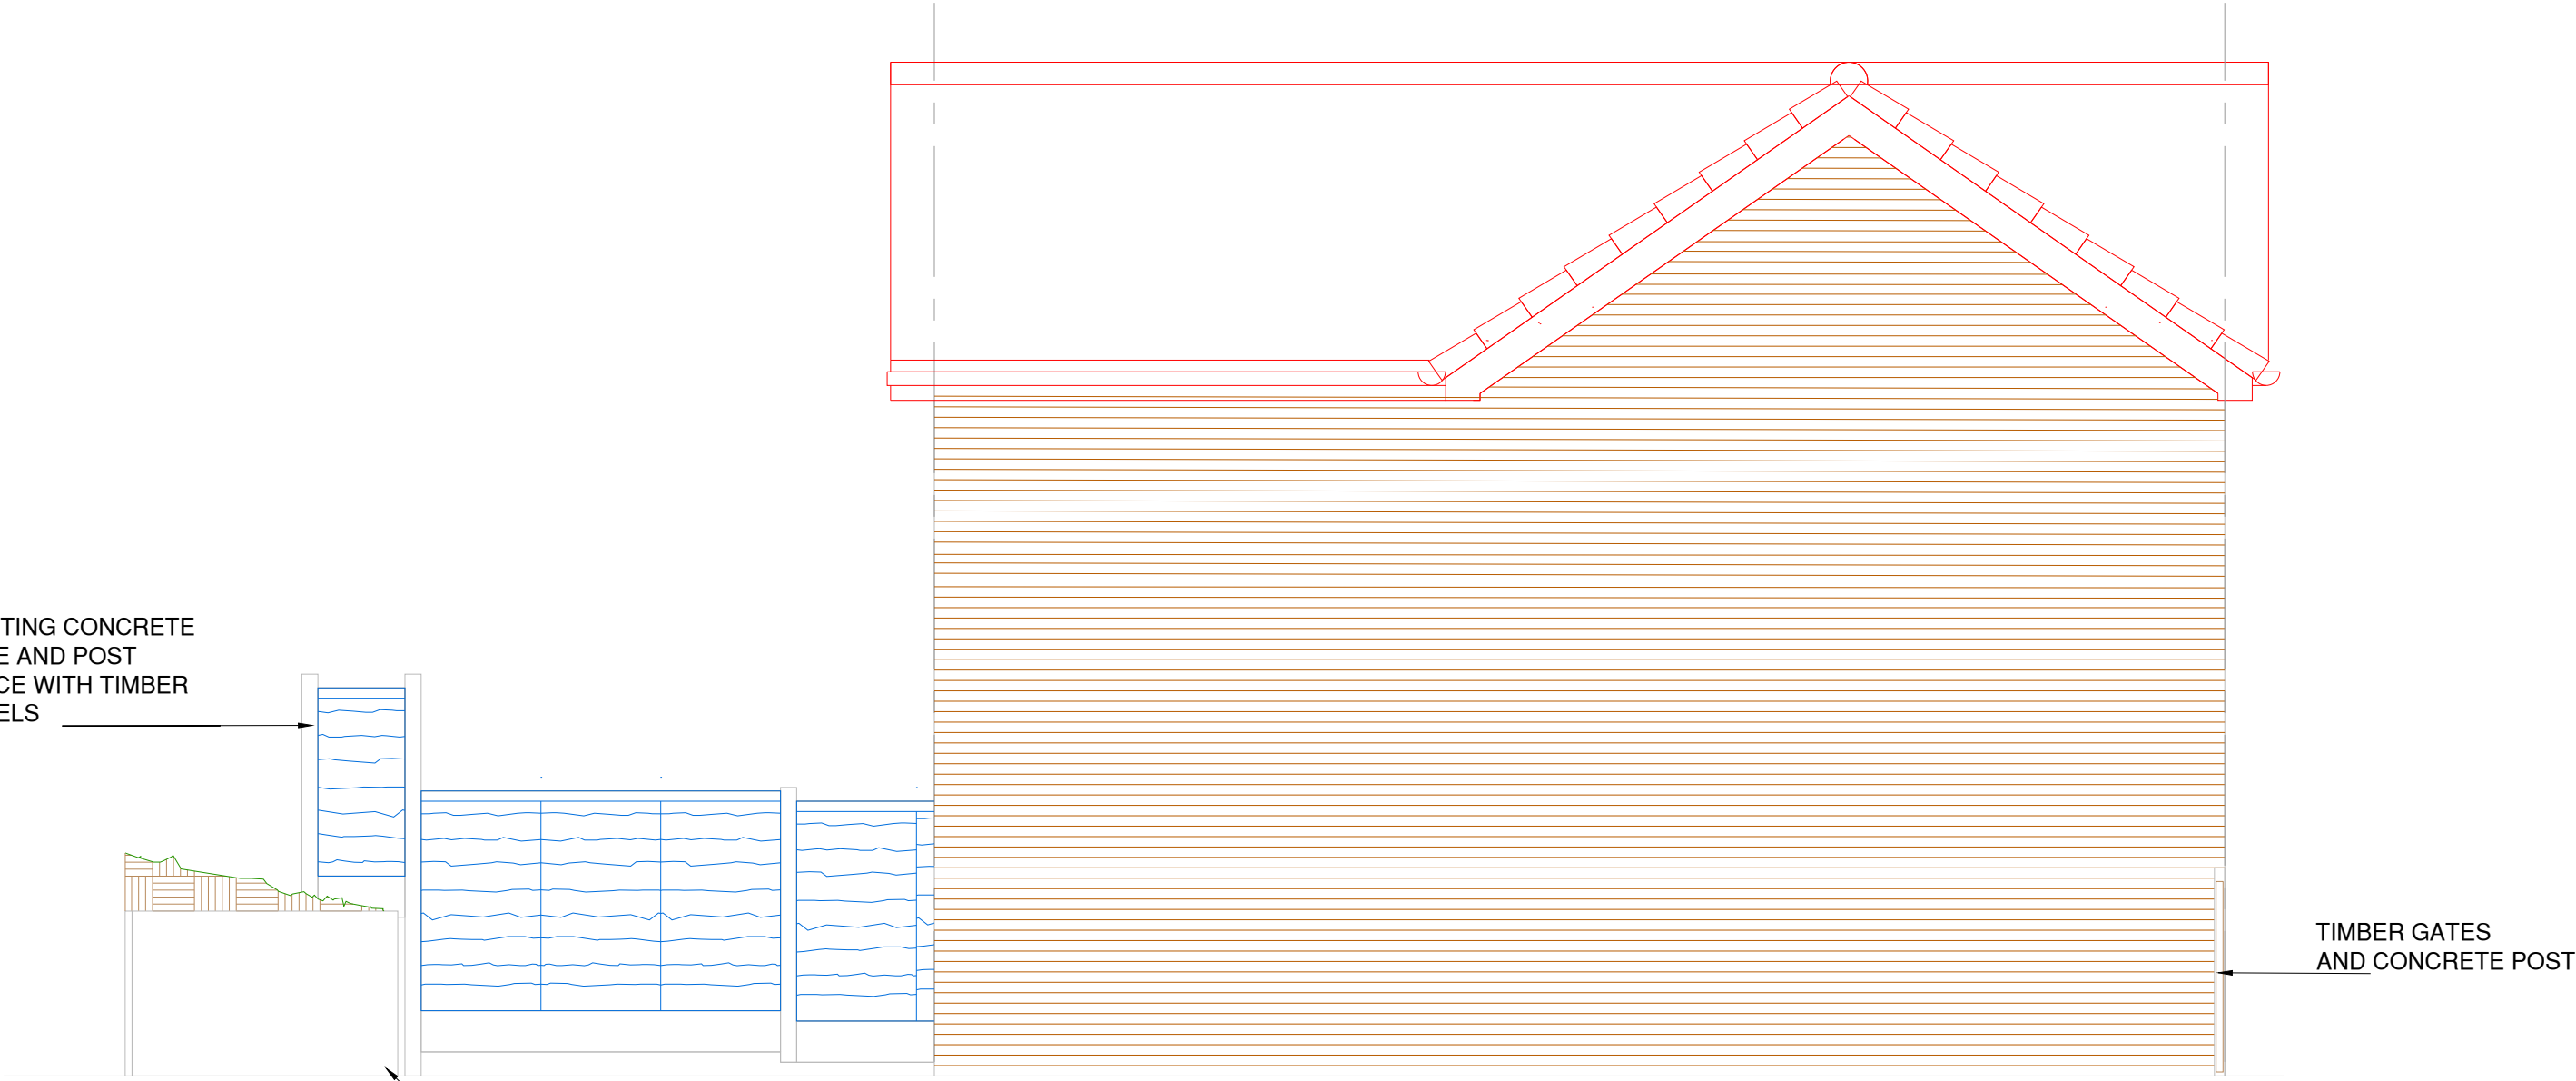

EXISTING REAR ELEVATION

Notes:

A	First floor extension reduced from the front.	RR	05.05.22
REV:	DESCRIPTION:	BY:	DATE:



Arch Designs
*Don't just dream it,
let us design it!*
ARCH DESIGNS www.archdesigns.co.uk

CLIENT: MR JAMAL ALOKLA
16 BORE GREEN CLOSE,
Manchester,
M40 3AW

ARCHITECT: MR REUBEN RAMELIZE
ARCH DESIGNS, WILSONS PARK C/O MAS
MONSALL ROAD
MANCHESTER M40 8WN

DRAWN: REUBEN CHECKED: checked DATE: APRIL 2023 REVISION: ---

PROJECT NAME: PROPOSED BOUNDARY TREATMENT

DRAWING TITLE: EXISTING LAYOUT

SCALE: 1:50 SHEET SIZE: A1 SHEET NO: 01

PROJECT NO: 2023/06 STATUS: FOR PLANNING

DRAWING NO: A1/01