




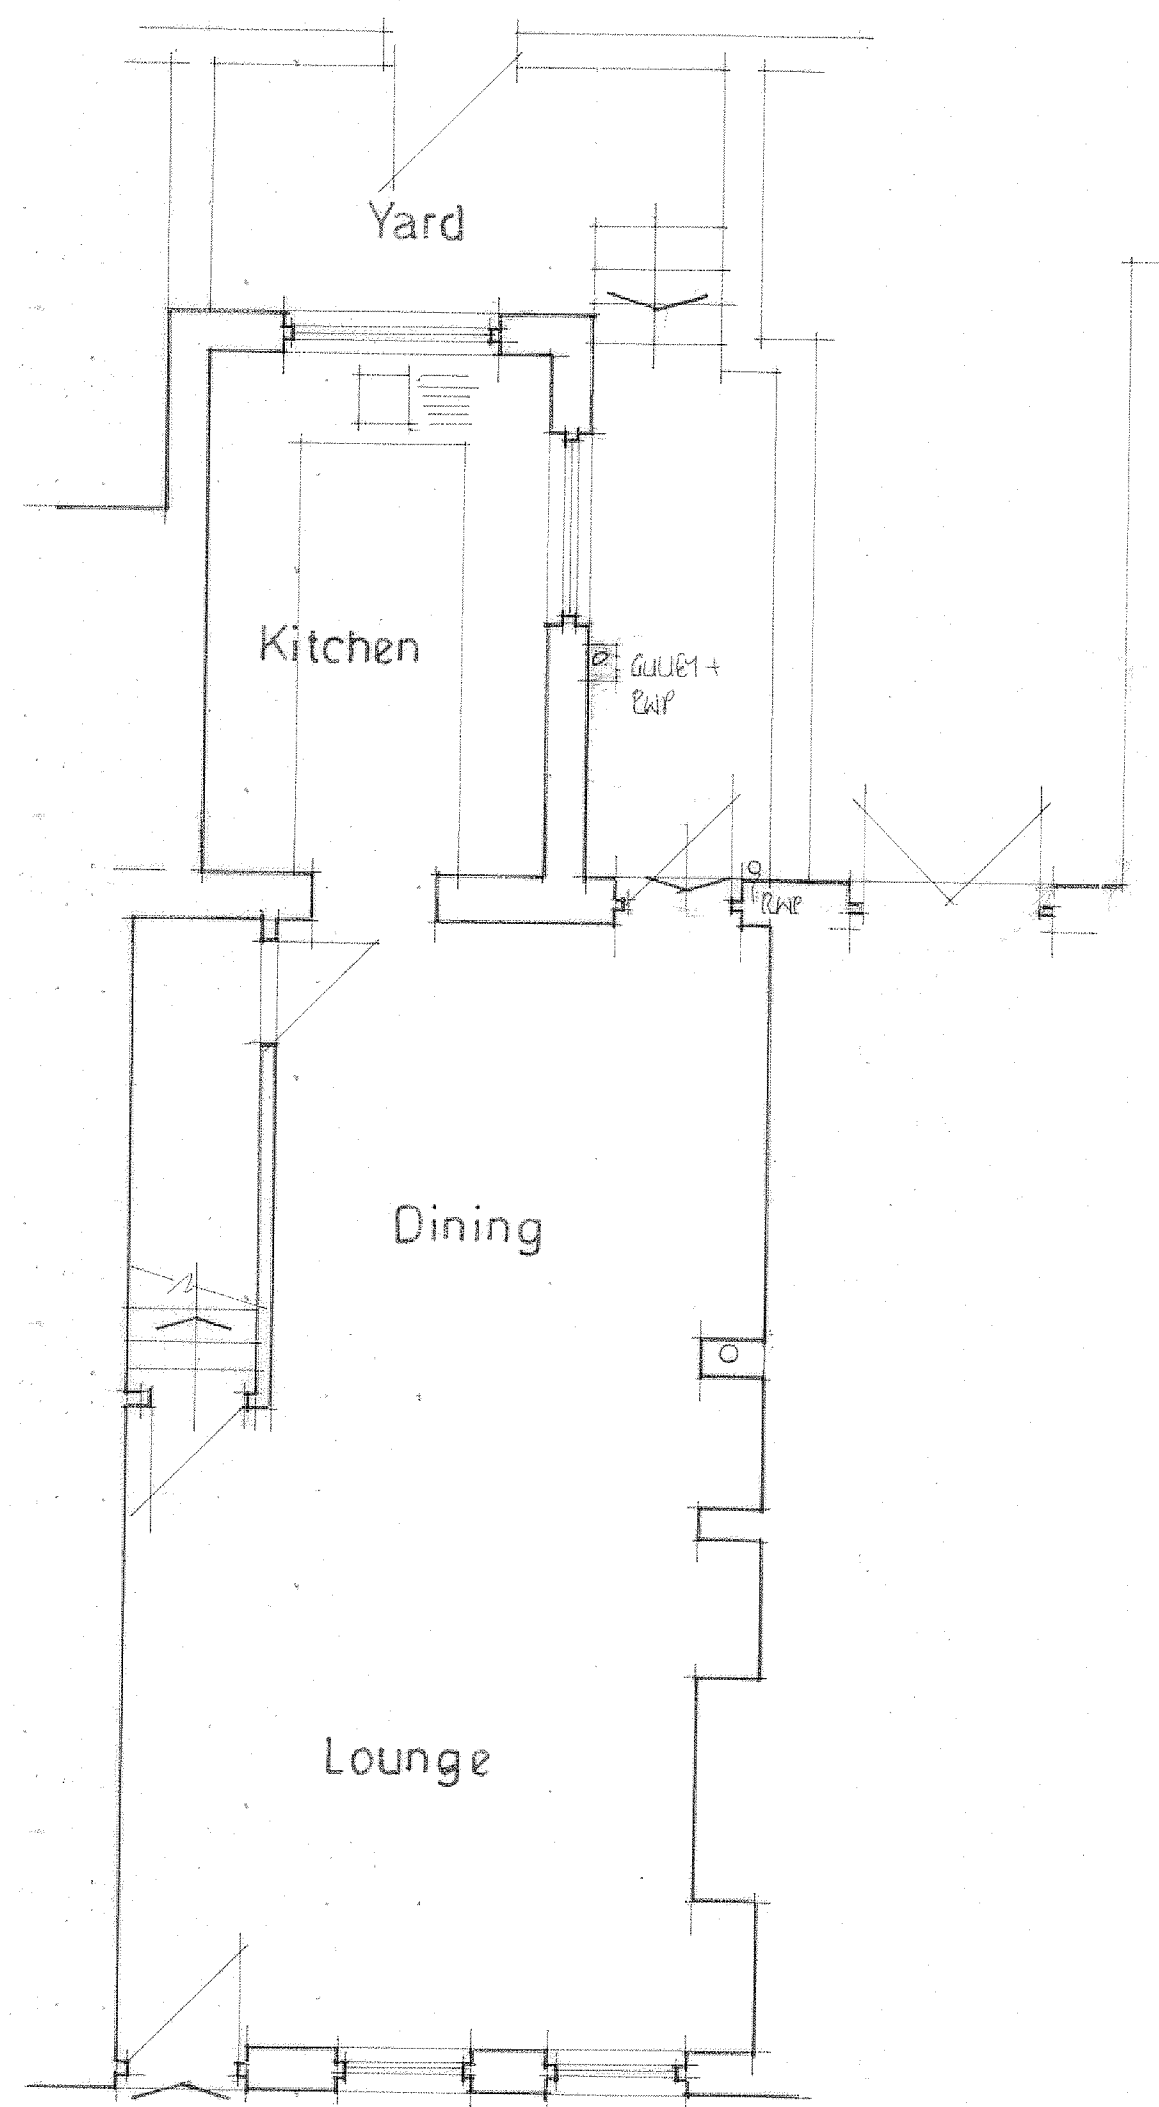


GROUND FLOOR PLAN

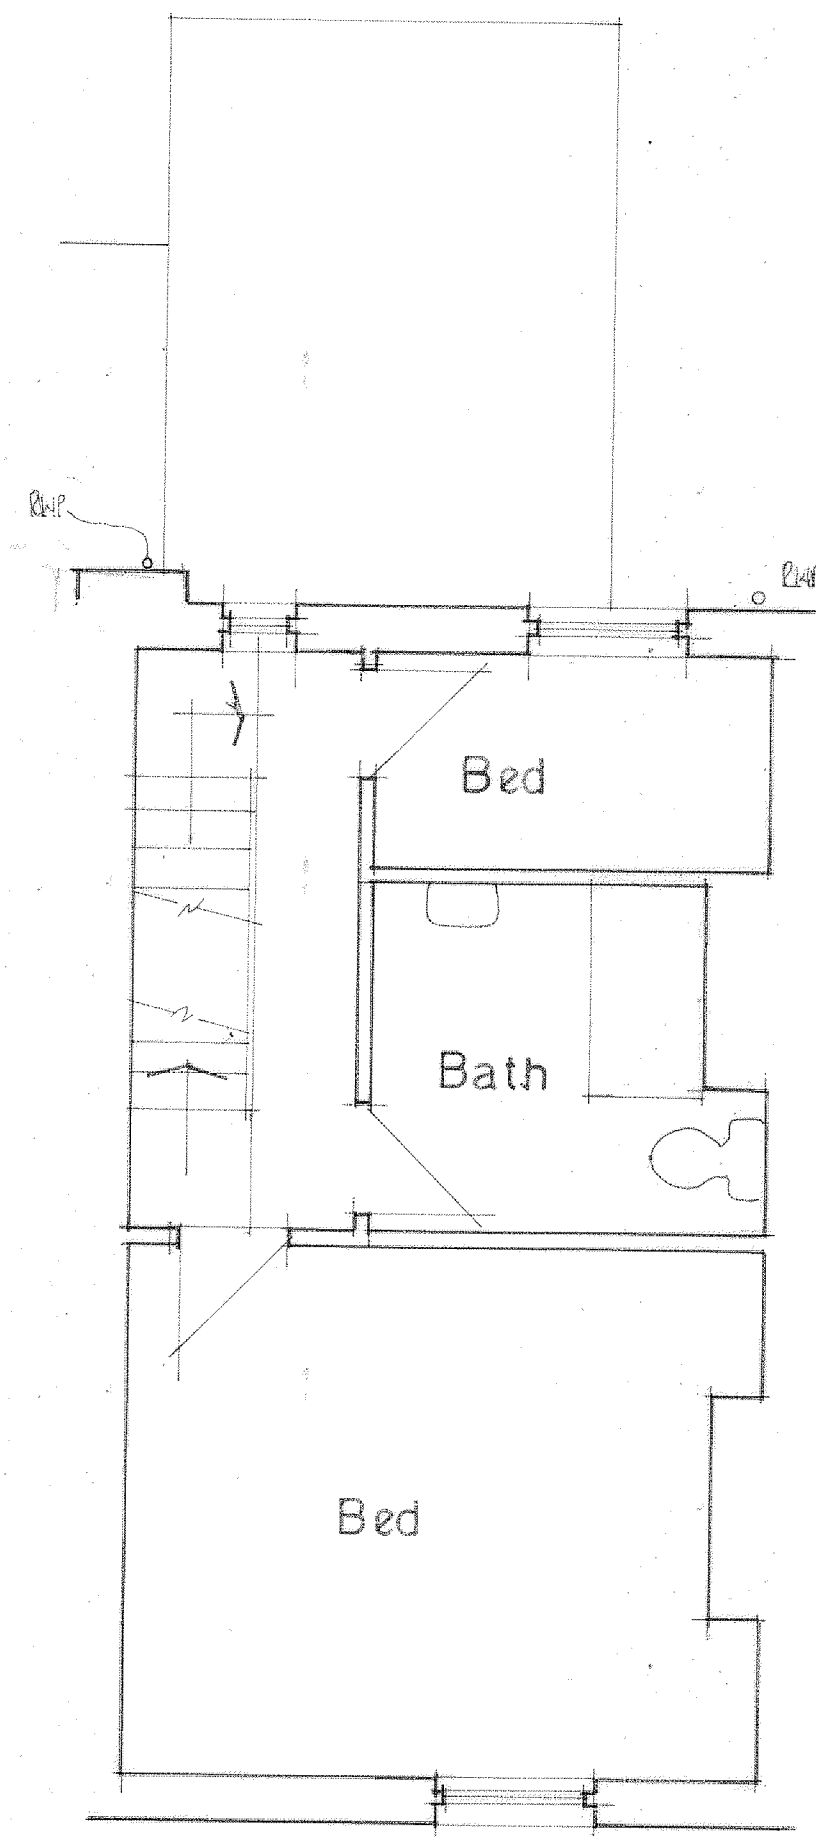


FIRST FLOOR PLAN

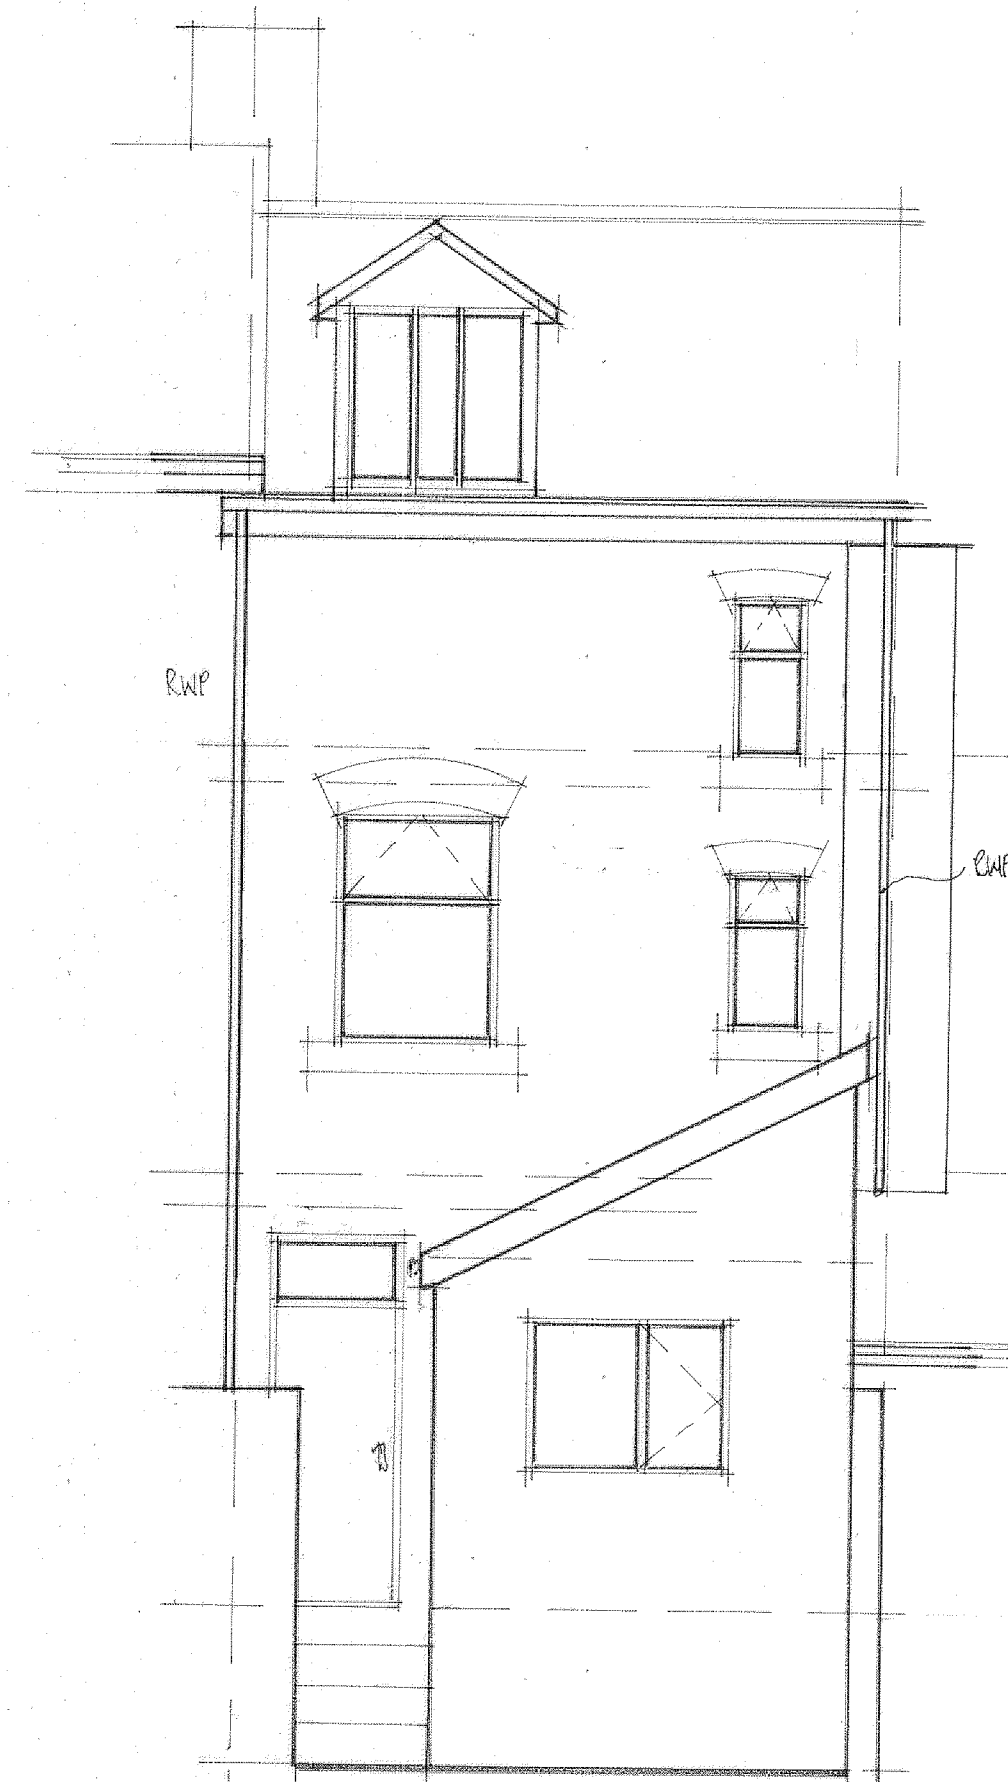


REAR ELEVATION

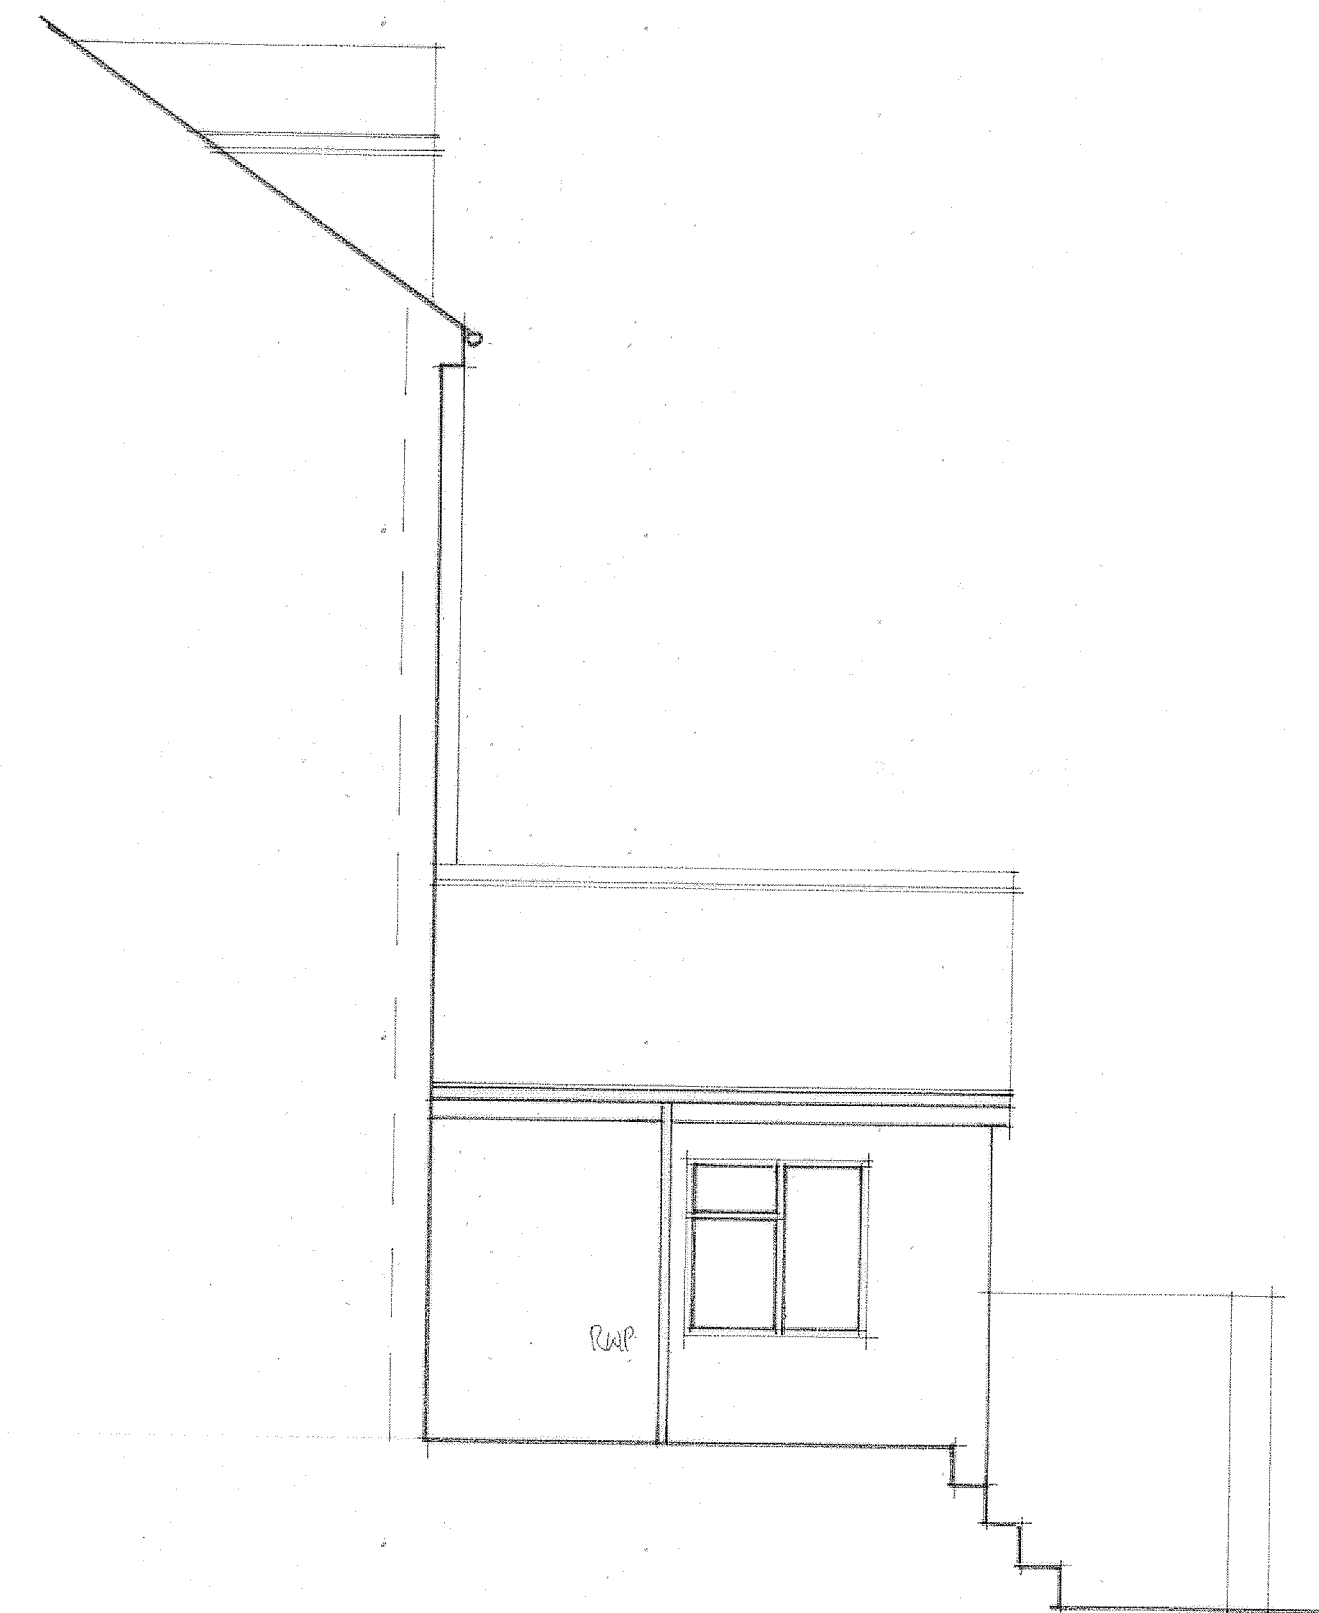

SIDE ELEVATION

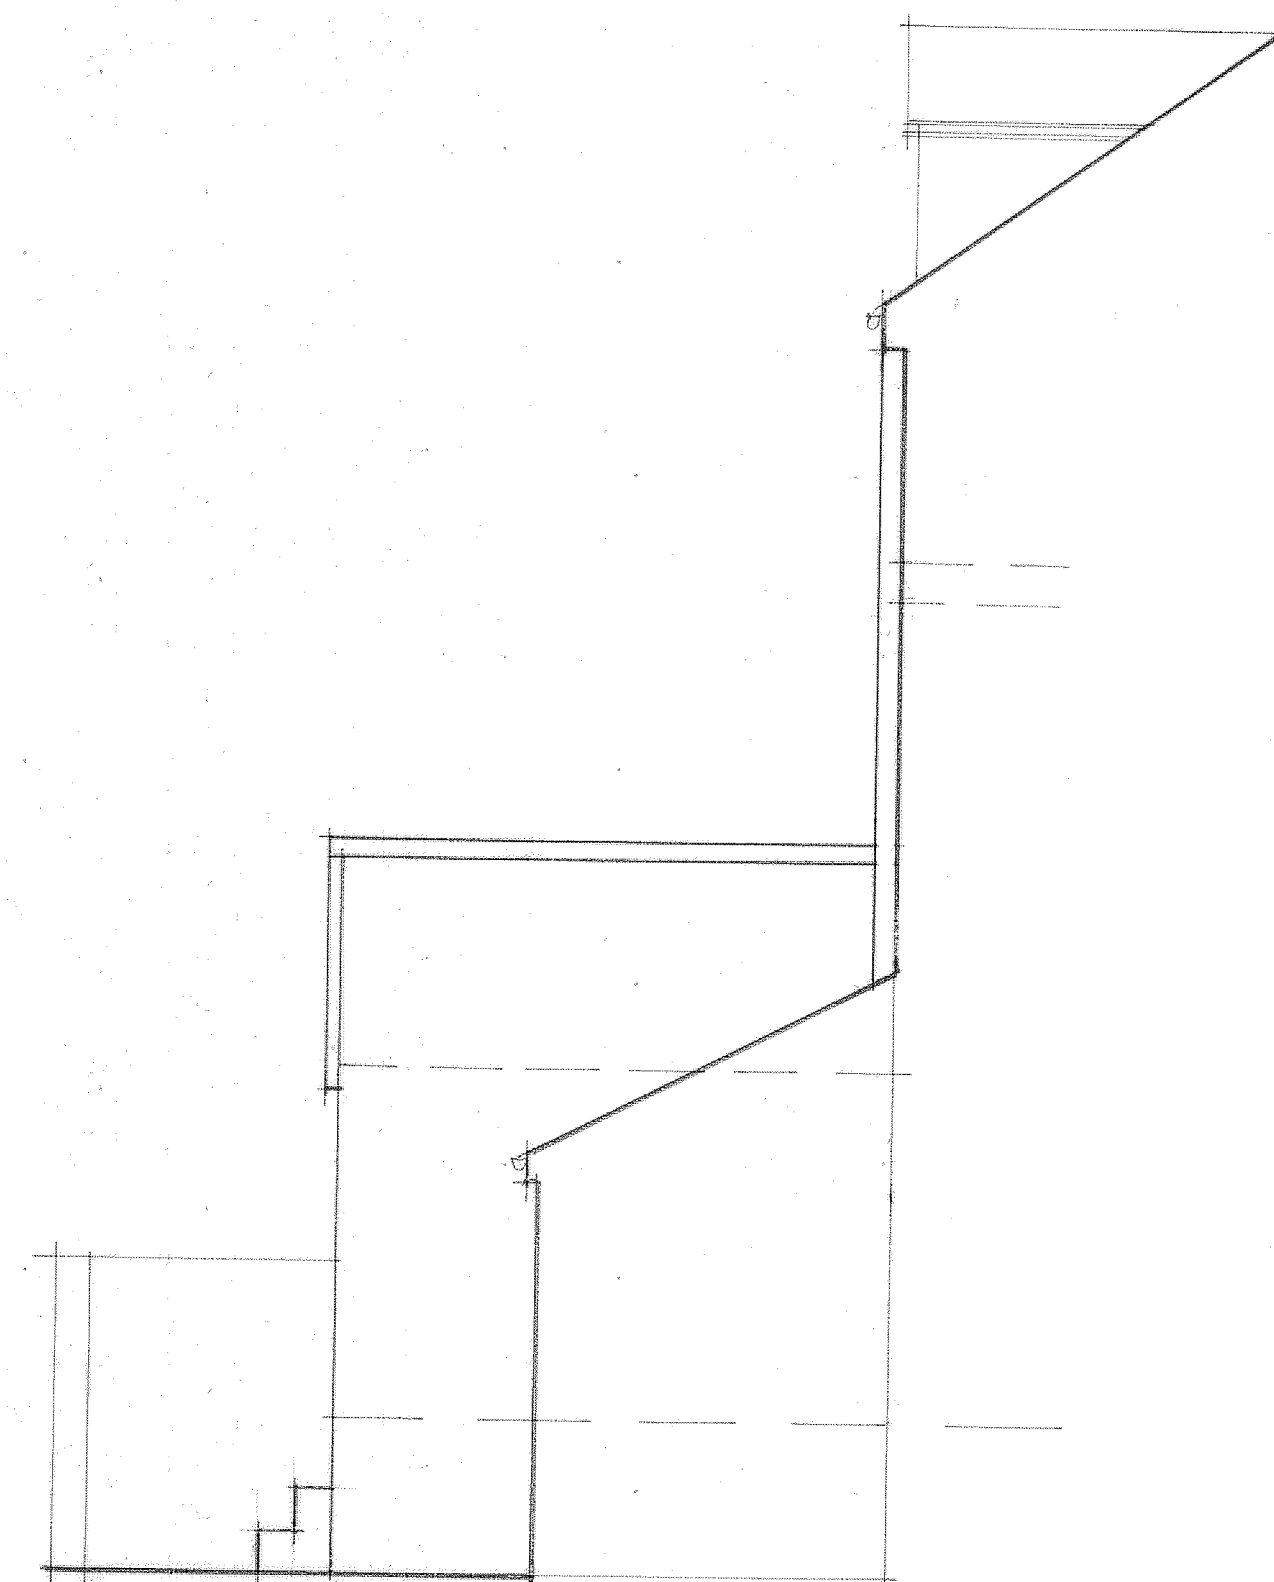

RETURN ELEVATION

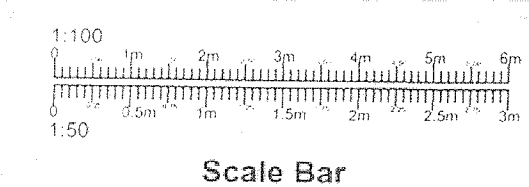

PROJECT
PROPOSED SECOND FLOOR
REAR EXTENSION.
DRAWING TITLE
EXISTING LAYOUTS
AND ELEVATIONS.
CLIENT
MR. J. DORAM.
ADDRESS
7, NASMYTH STREET,
MANCHESTER.
SCALE
SCALE 1:50@A1
DRAWING No
FO 11225793/1.
DATE
NOV 2022.