

General Notes

The Architect shall have no responsibility for any use made of this document other than for that which it was prepared and issued.

All dimensions should be checked on site. Do not scale from this drawing

To be read in conjunction with all other Consultant's drawings.

The Architect to be immediately notified of any discrepancies.

Copyright on this drawing retained by the Architect.

LEGEND

-  Site Boundary
-  Apartment1
-  Apartment2
-  Apartment3
-  Apartment4
-  Apartment5

P1 17/02/23 SA SH Initial Issue

No.	Date	Dwn	Chk	App	Revision or reason for issue
-----	------	-----	-----	-----	------------------------------

Client

Views

createit studios
... leave an impression

Create It Studios (NW) Ltd
Universal Square
Devonshire Street North
Manchester
M12 6JH
info@createitstudios.co.uk

Project Title

8 Deerpark Road, Manchester M16 8FR


Scale / North Point

1 : 100


Drawing Title

Proposed Basement & Ground Floor Plans

Drawing Number	Revision
A1477(02)AP002	P1
Drawing Status	Preliminary

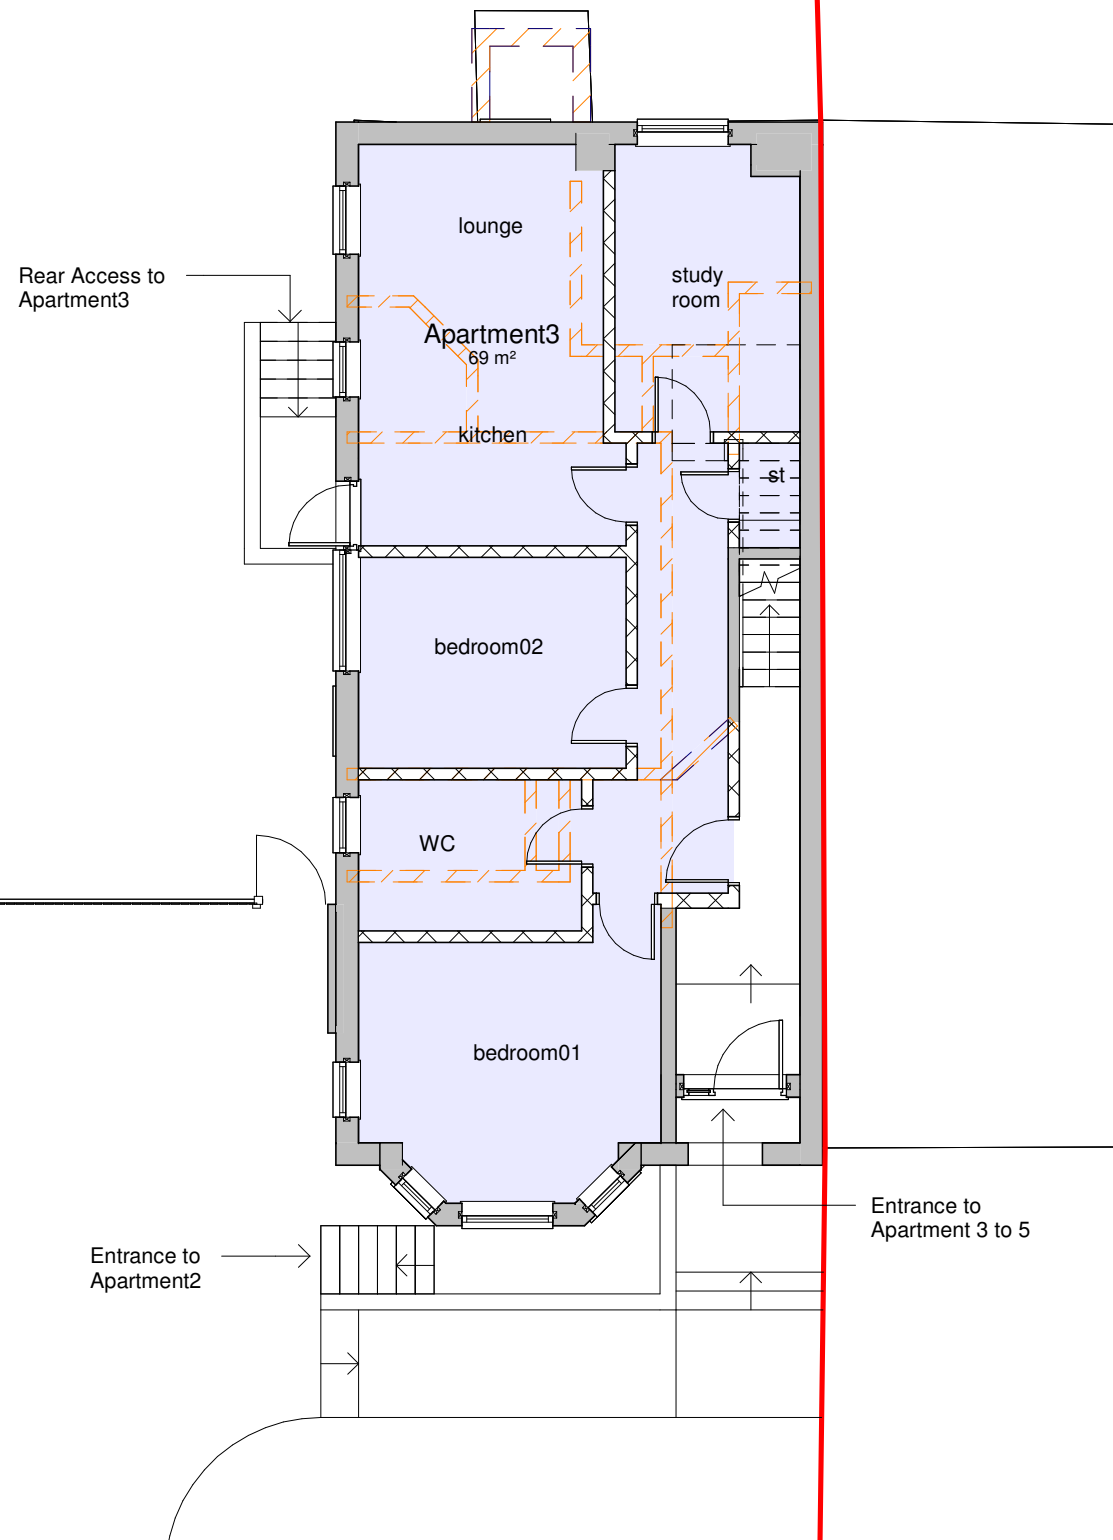

1 Proposed Ground Floor Plan
1 : 100

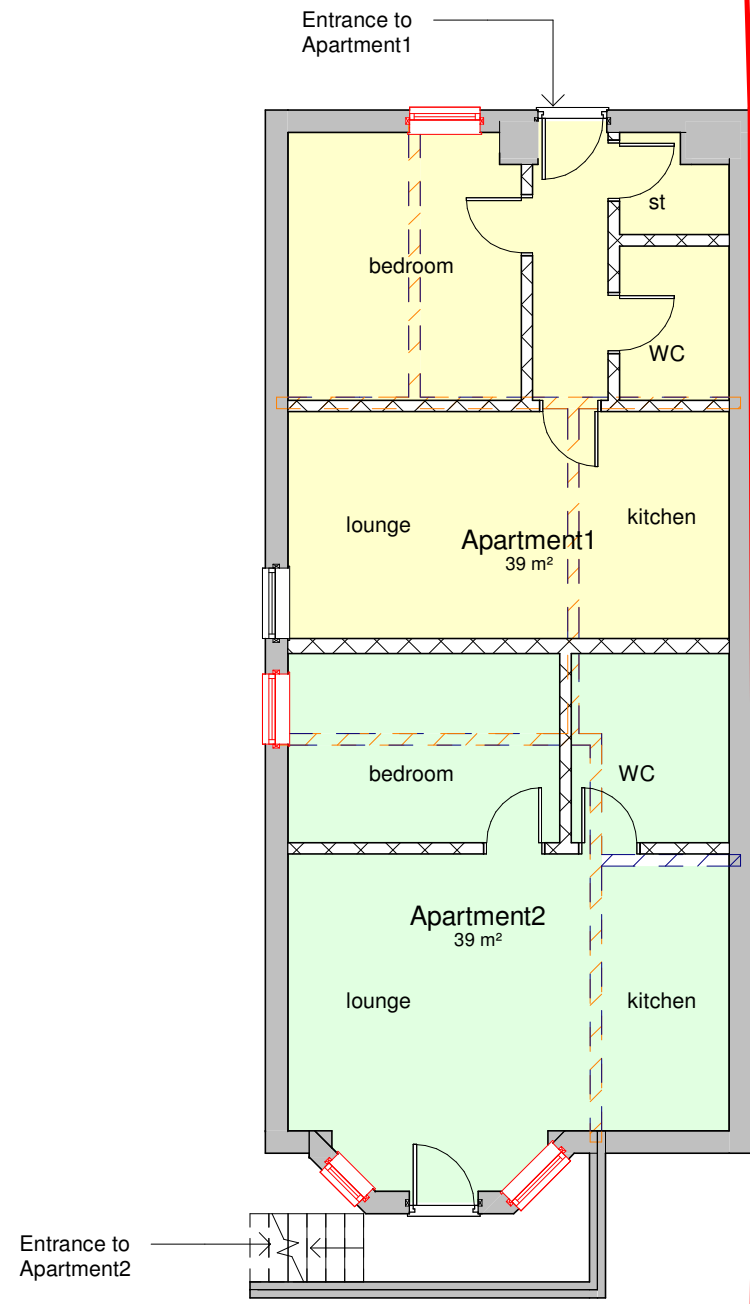

2 Proposed Basement Plan
1 : 100

