


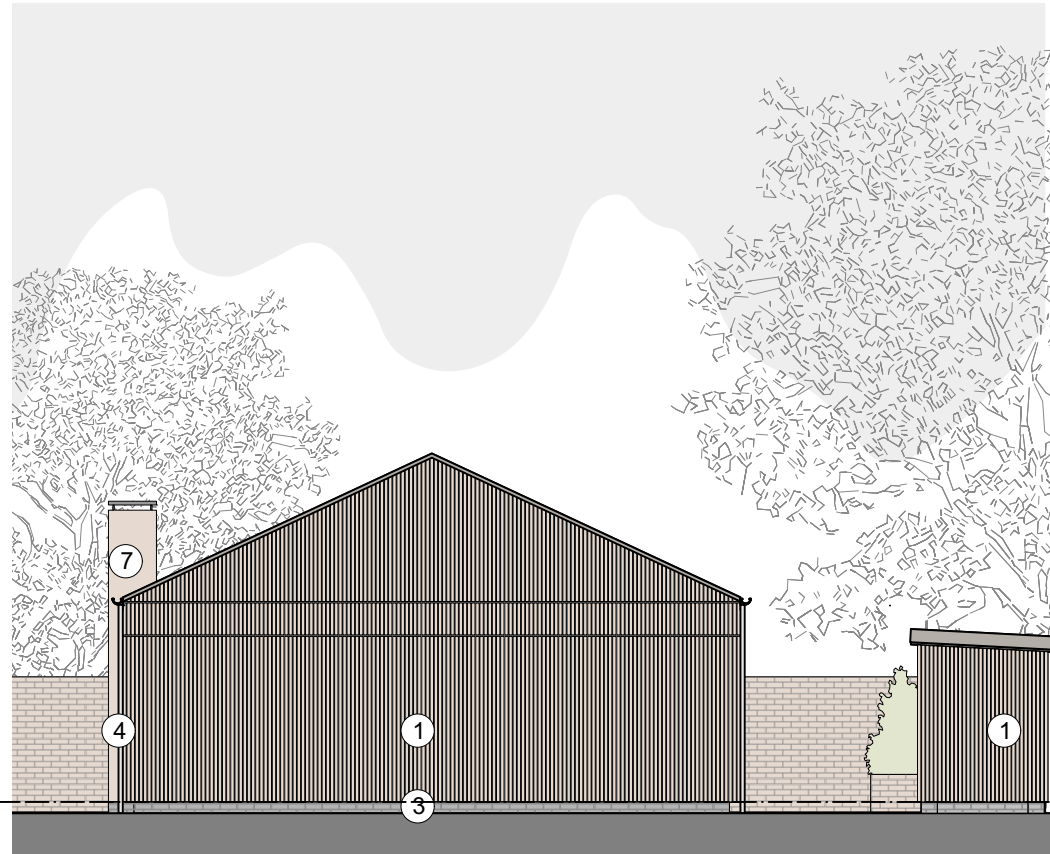


1 North East Elevation
Scale: 1:100




2 North West Elevation
Scale: 1:100




3 North East Elevation Plant Room
Scale: 1:100

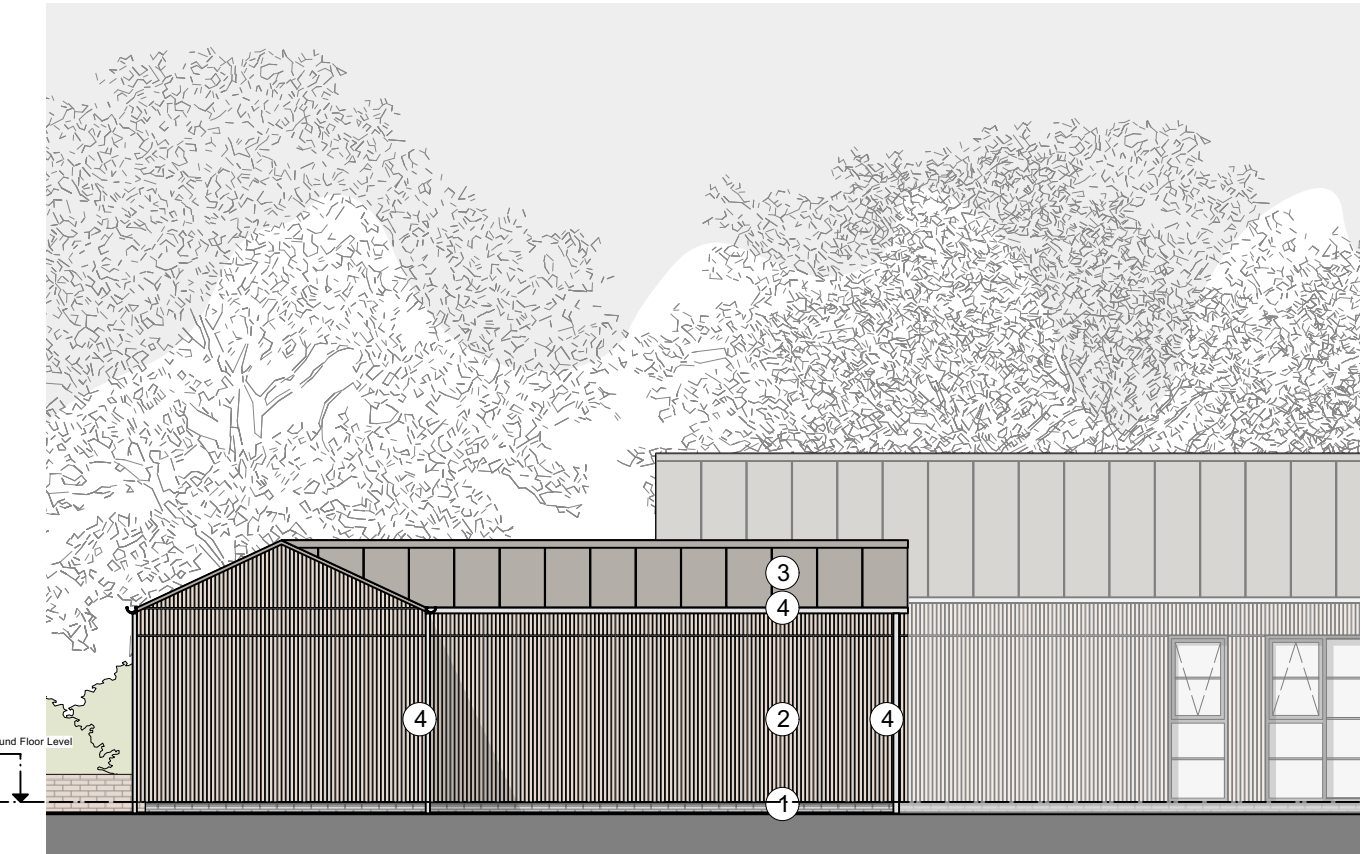

4 North East Elevation Outbuildings
Scale: 1:100

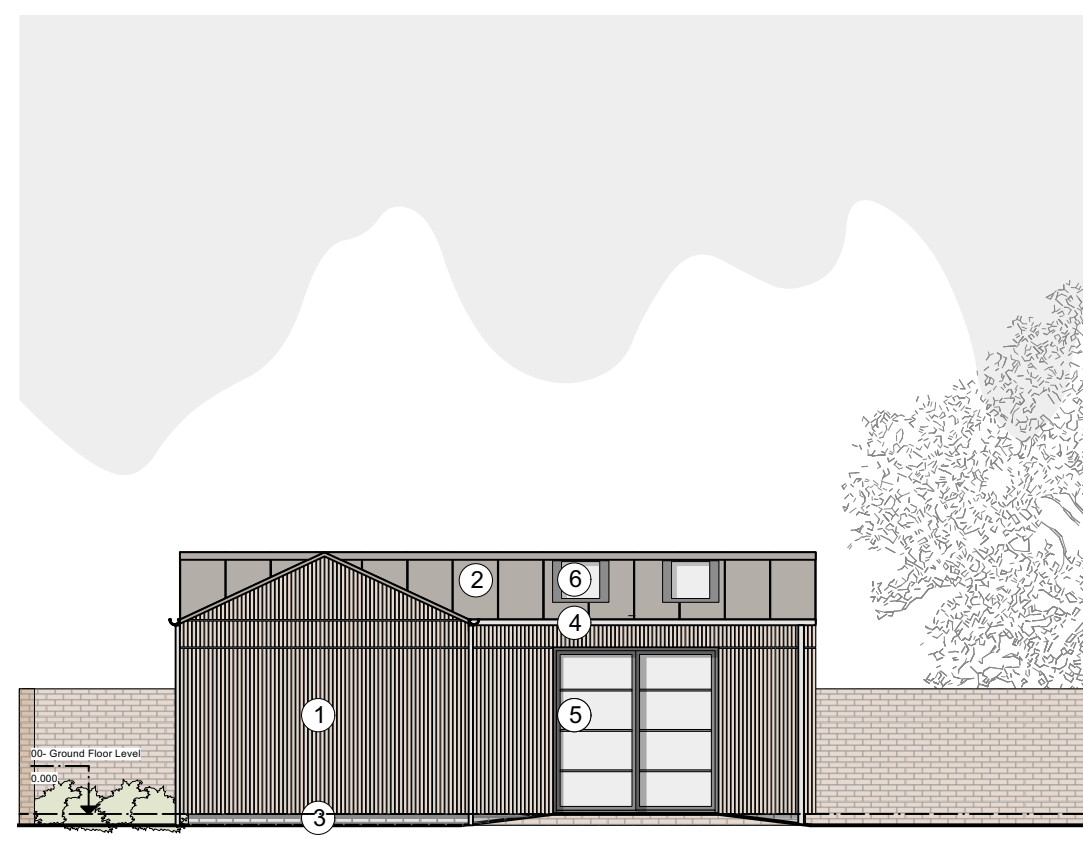


5 North West Elevation Outbuildings
Scale: 1:100

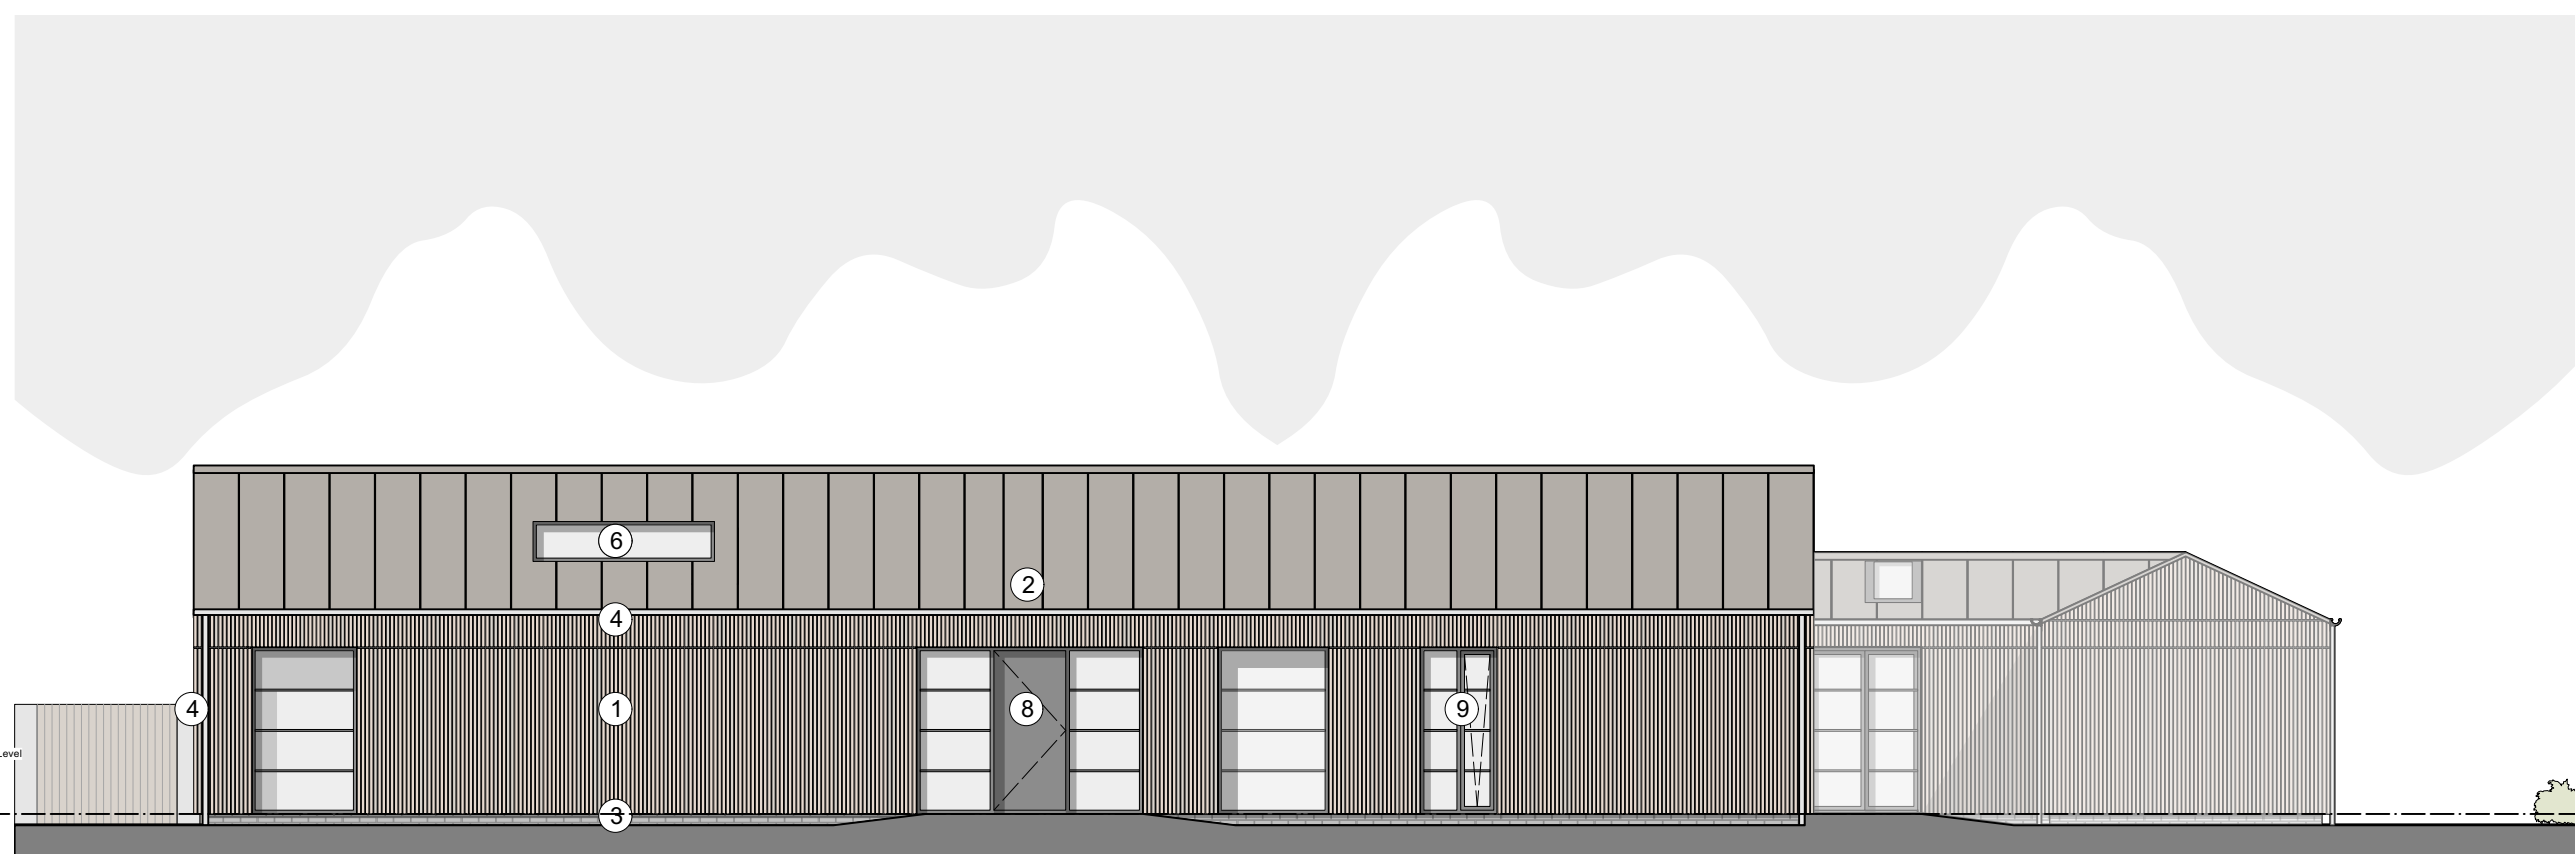


6 South West Elevation
Scale: 1:100




7 South East Elevation
Scale: 1:100

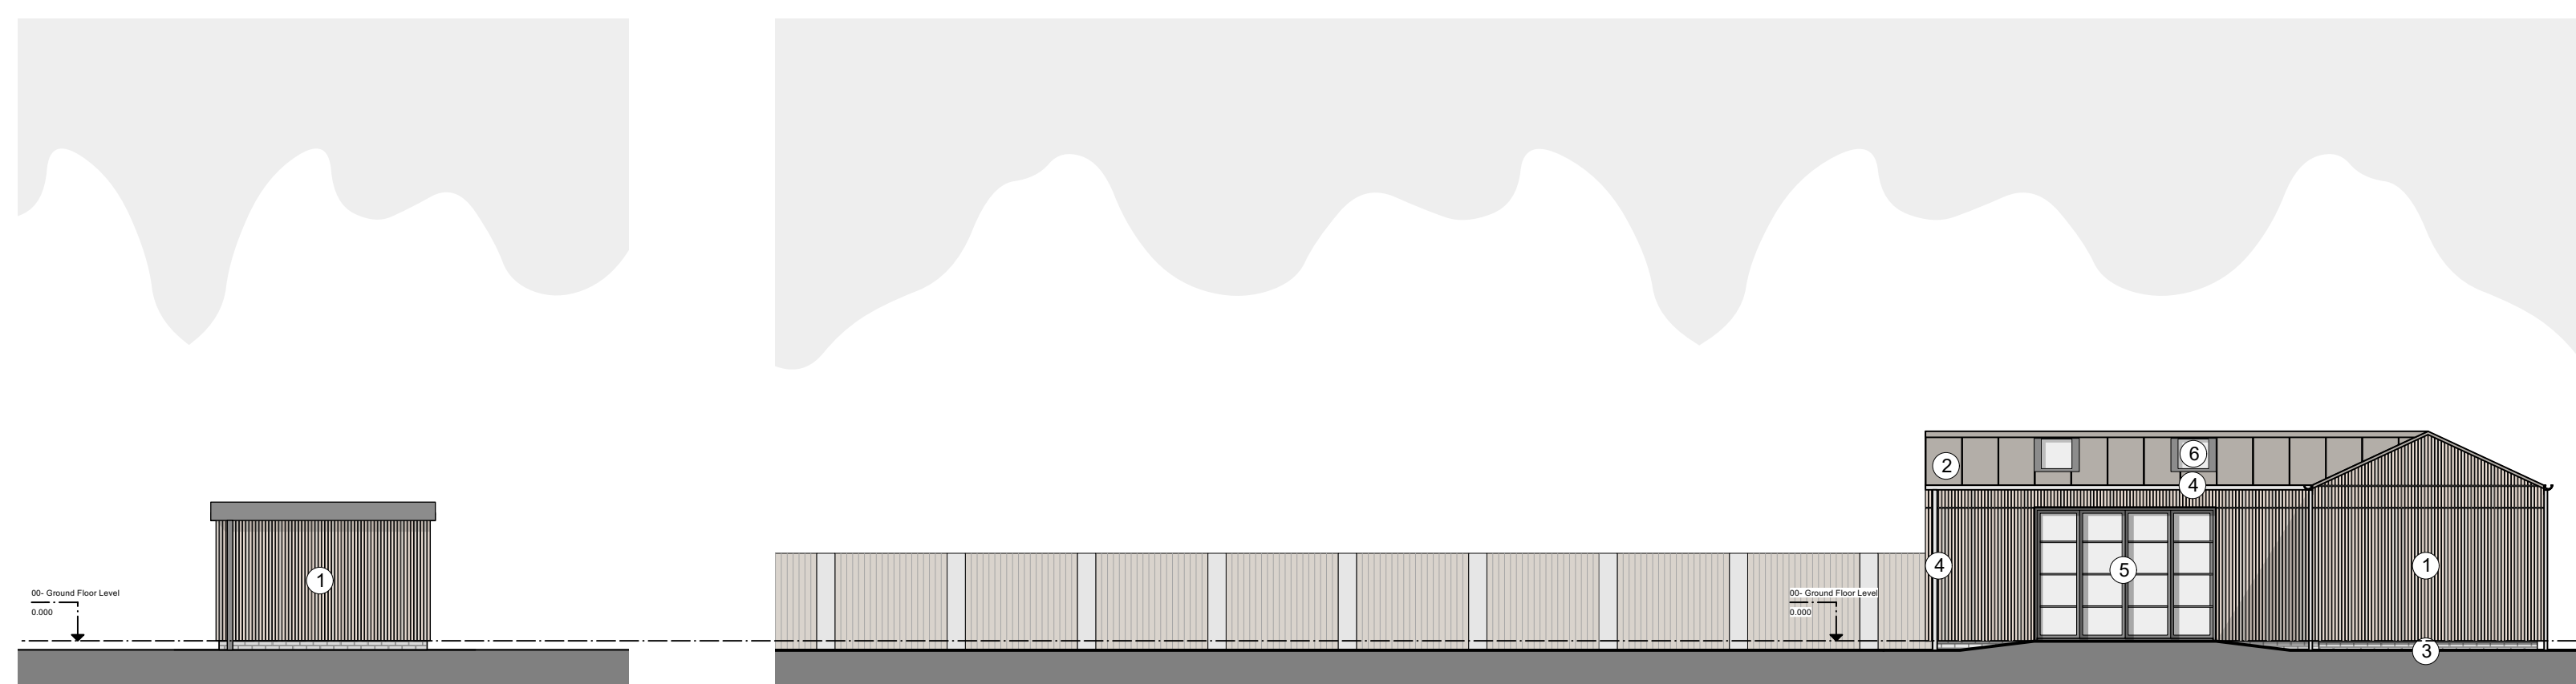


8 South West Elevation Plant Room
Scale: 1:100

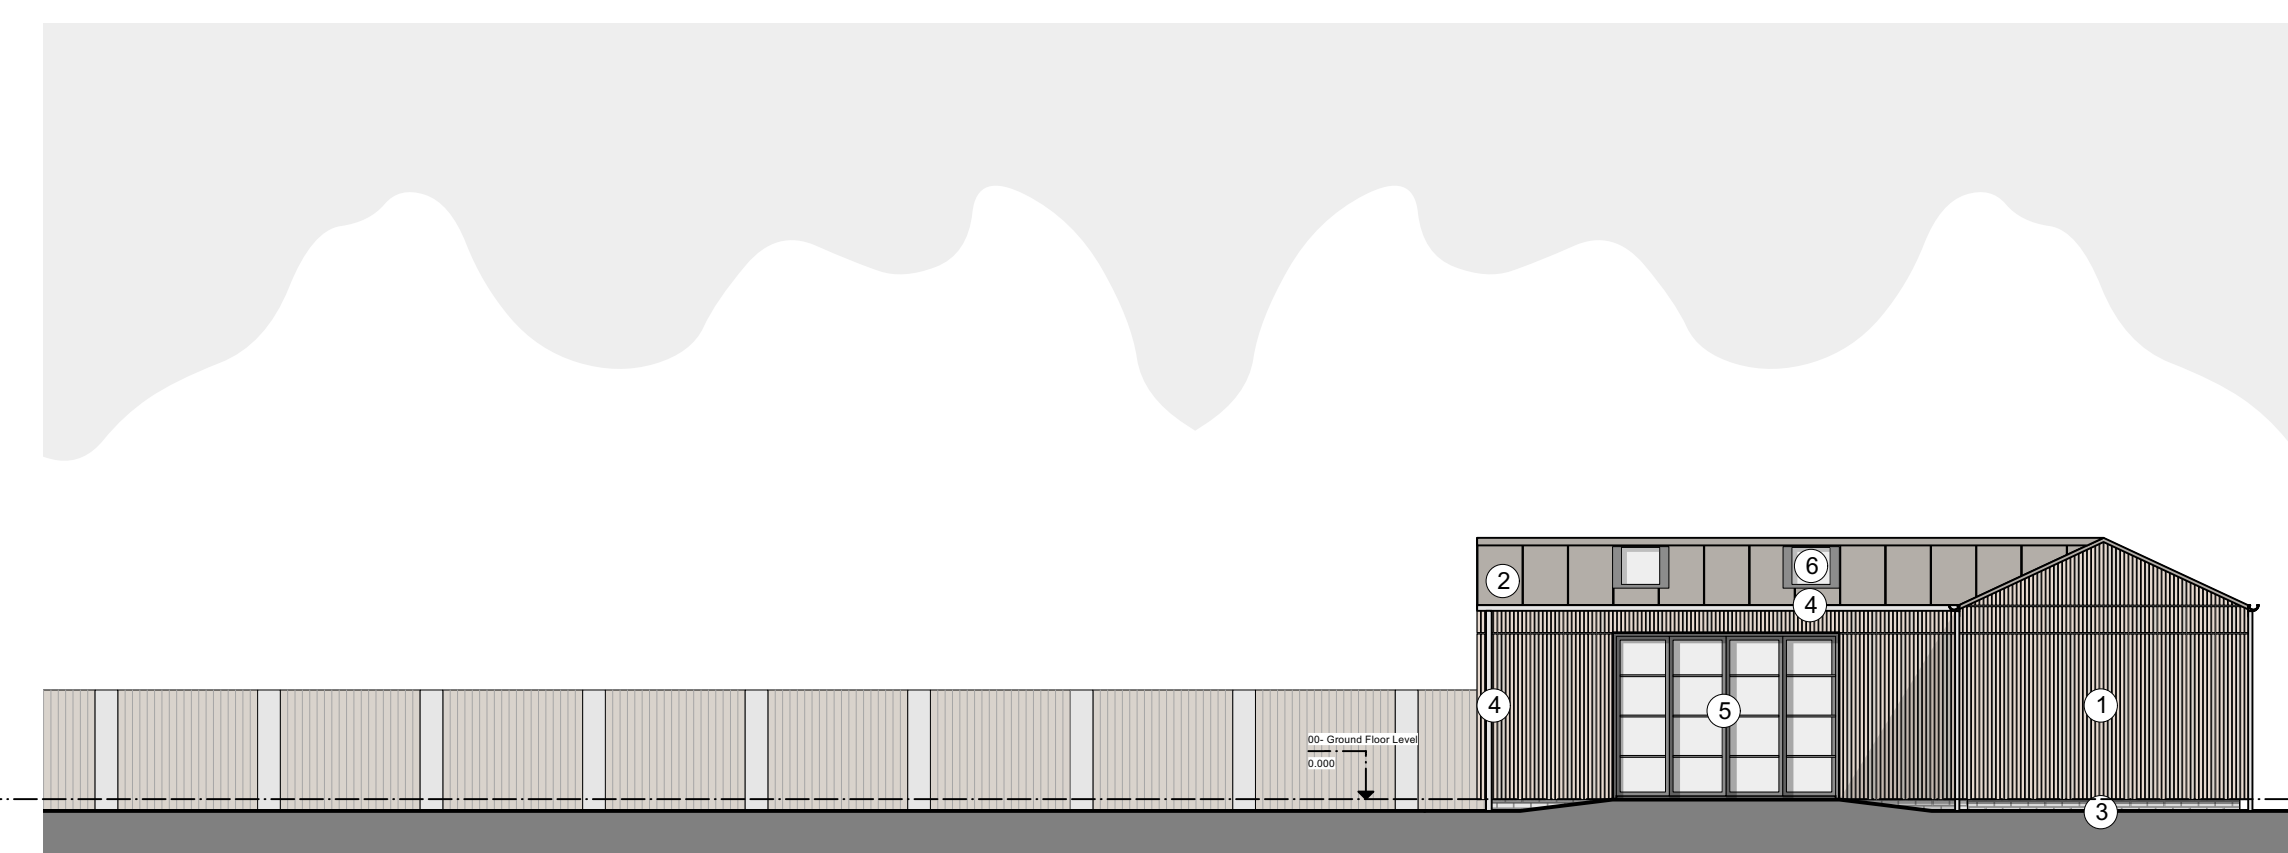

9 South West Elevation Outbuildings
Scale: 1:100

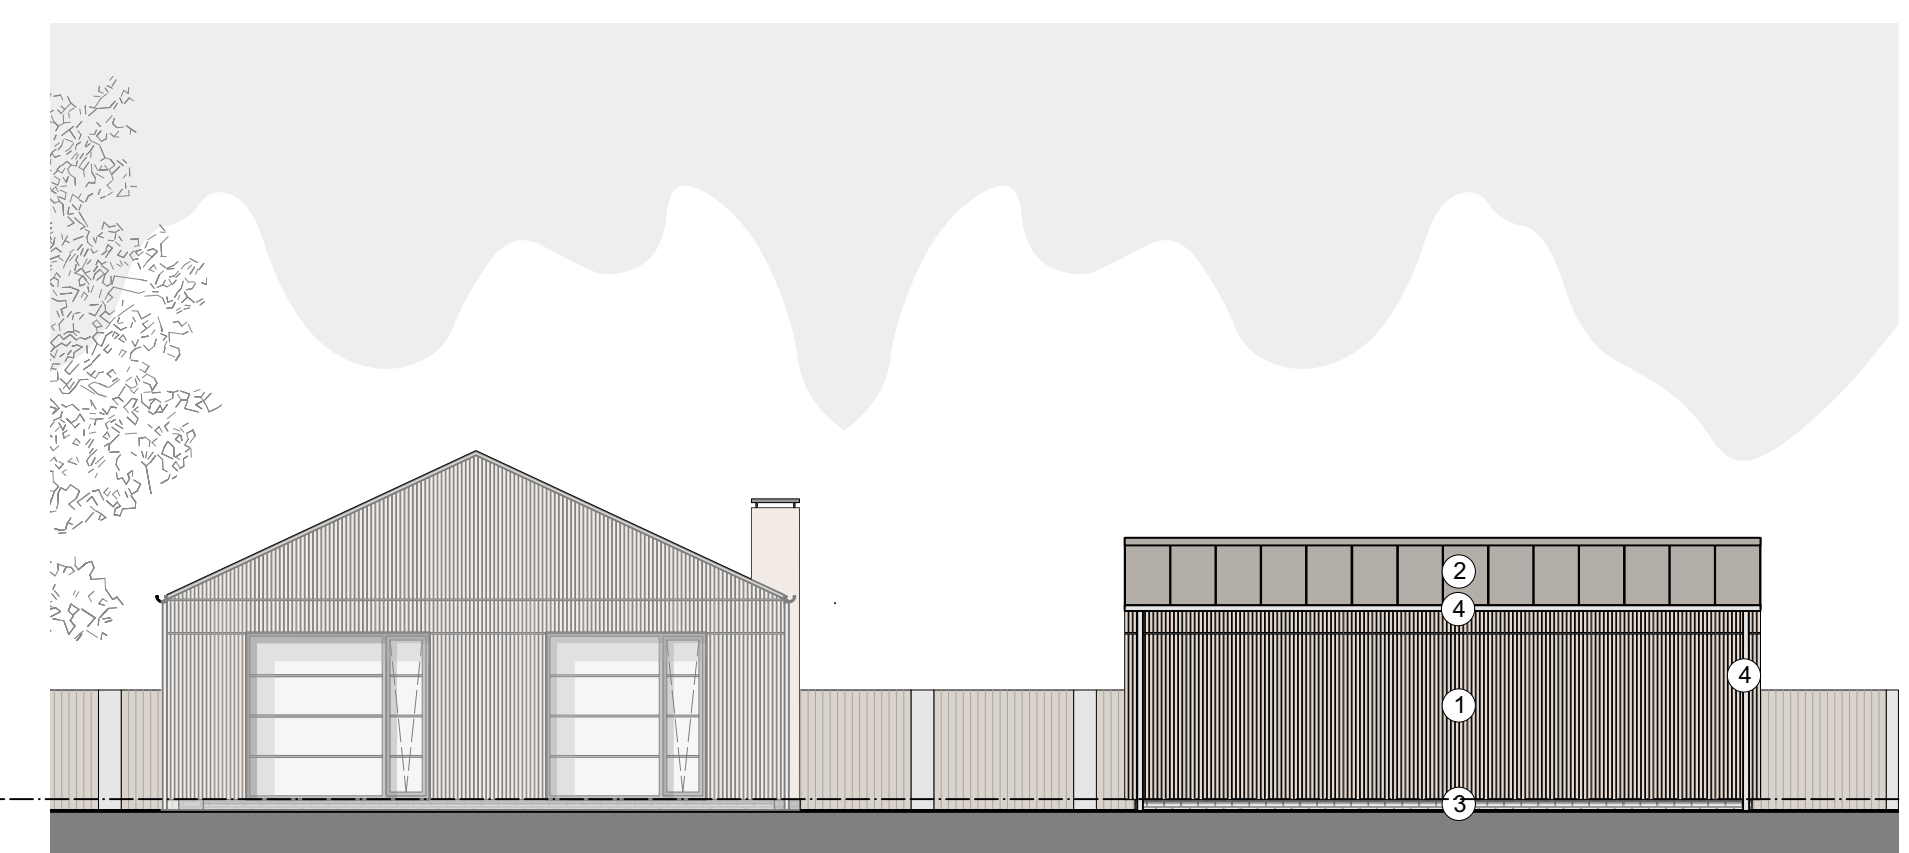


10 South East Elevation Outbuildings
Scale: 1:100

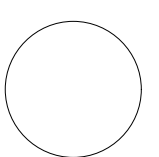

NOTES:

All dimensions to be checked on site.
Drawing to be read with all relevant Architectural, Interiors, Structural, M&E, Drainage/Public Health, Landscape, Civils and Interiors drawings and specifications. Any discrepancies between consultant's drawings to be reported to the Architect before any work commences.
The Contractor's attention is drawn to the Health & Safety matters identified in the Health & Safety plan as being potentially hazardous.
These items should not be considered as a full and final list.
The Work Package Contractor's normal Health & Safety obligations still apply when undertaking constructional operations both on and off site.
Define Architects take no responsibility for the location of legal boundaries indicated on this drawing and advise a separate drawing be completed by a specialist surveyor in order to establish exact boundaries.
DWG files provided for information only. Refer to PDF record.
The copyright of this drawing is held by Define Architects Ltd.
Not to be used for any purpose without consent.

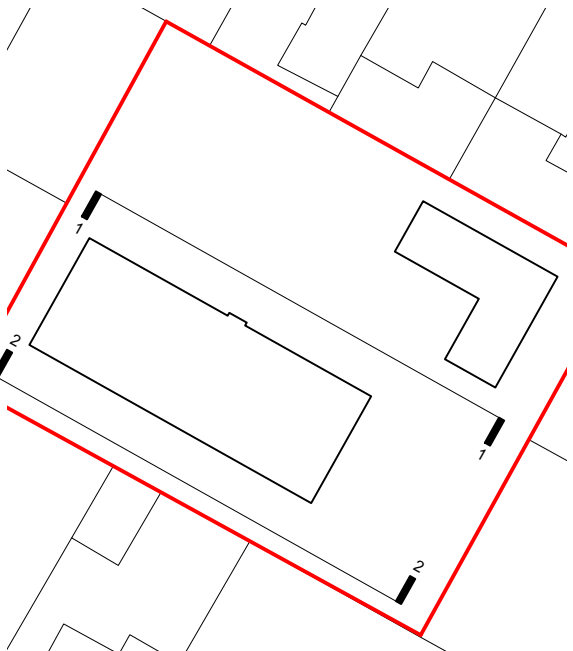

Materials

1. 45mm x 20mm Vertical Timber Cedar Cladding.
2. Aluminium Roof Cladding. Colour: Dark Grey.
3. Existing Grey Brickwork
4. Faced Fixed Galvanised Steel Gutter + Downpipe
5. Existing Black Aluminium Crittall Style Double Glazed Double Doors.
6. Existing Black Aluminium Double Glazed Rooflight.
7. Fibre Cement Panel Cladding.
8. Existing Black Aluminium Crittall Style Double Glazed Single Door.
9. Existing Black Aluminium Crittall Style Double Glazed Windows.

DEFINEARCHITECTS.CO.UK

Unit 2E Beehive Mill
Jersey Street
Manchester
M4 6JG

+44 (0)161 528 9492
mail@definearchitects.co.uk

define /

PROJECT

The Orchard
Didsbury

DRAWING TITLE

Proposed Elevations

REV	DATE	NOTES
C	28/04/2023	ISSUED FOR VARIATION OF CONDITIONS

DRAWN BY
SJ

CHECKED BY
GW

JOB NO.
058

STATUS
PLANNING

DRAWING NO.
2818 003

REV
C