




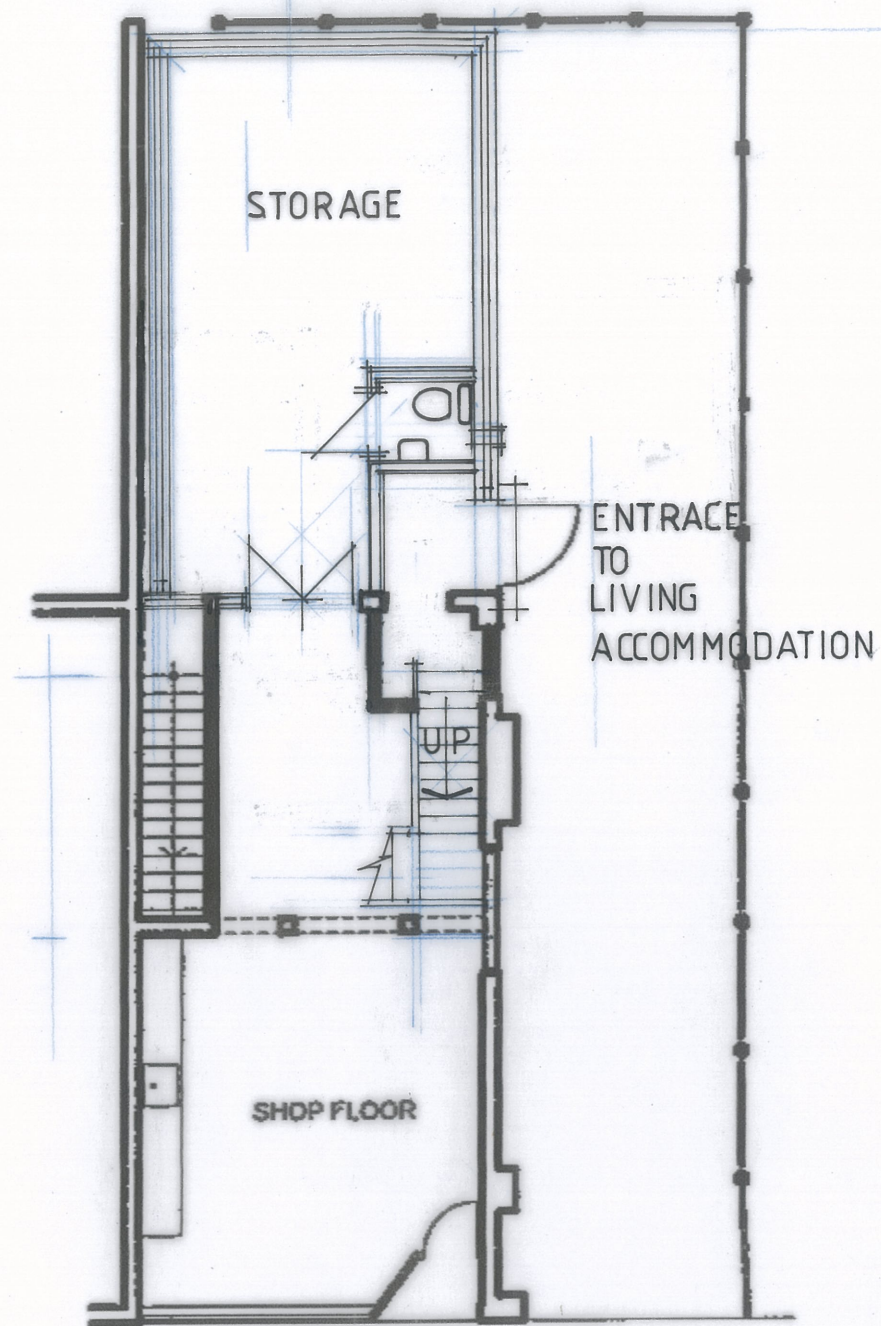

GROUND FLOOR PLAN
SCALE 1:100

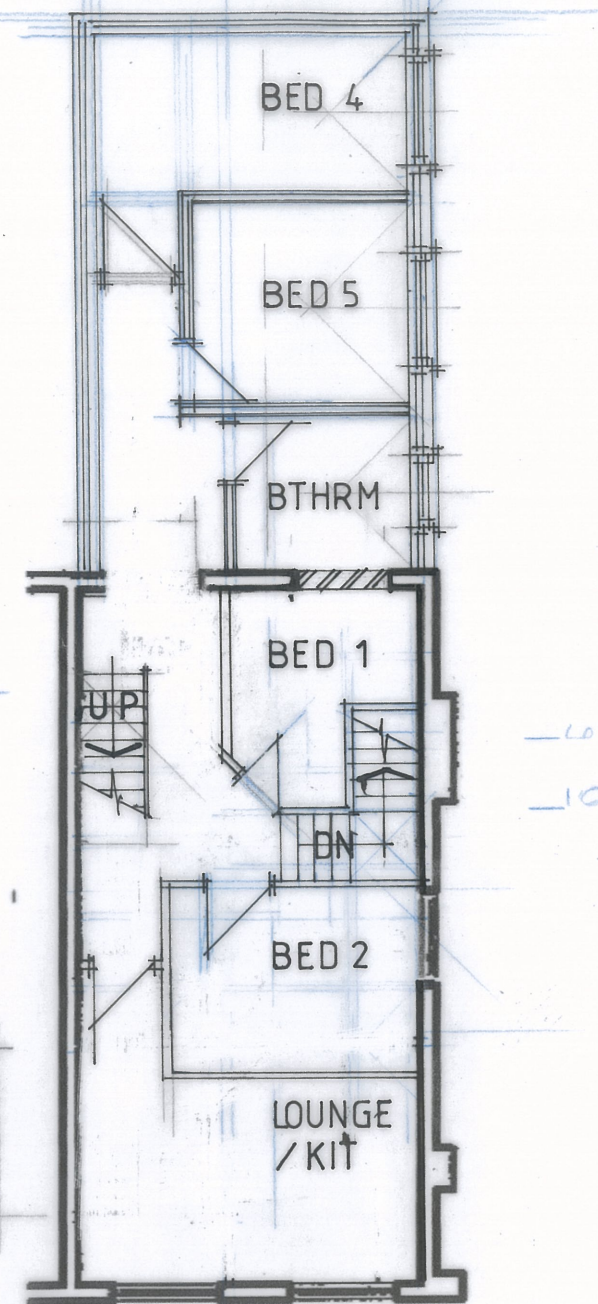

FIRST FLOOR PLAN
SCALE 1:100

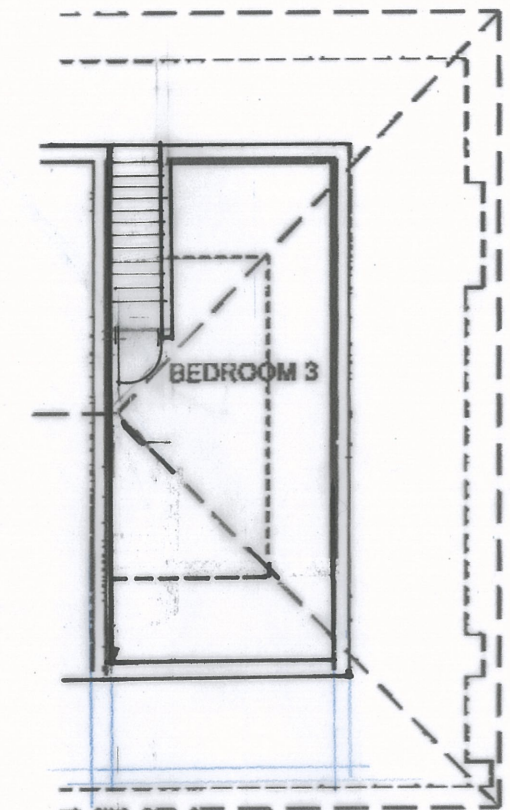

LOFT FLOOR PLAN
SCALE 1:100

FULL PLANNING PERMISSION APPLICATION

DRAWING:
PROPOSED FLOOR PLANS

Approved by - date
XXXXXXXXXXXX

Filename
ALI.001

Date

Scale :
1:100

CLIENT:

MR. ALI.....

SITE ADD:

50 BURTON ROAD
MANCHESTER M20 3EB

Edition DWG. no
A3 PAU2